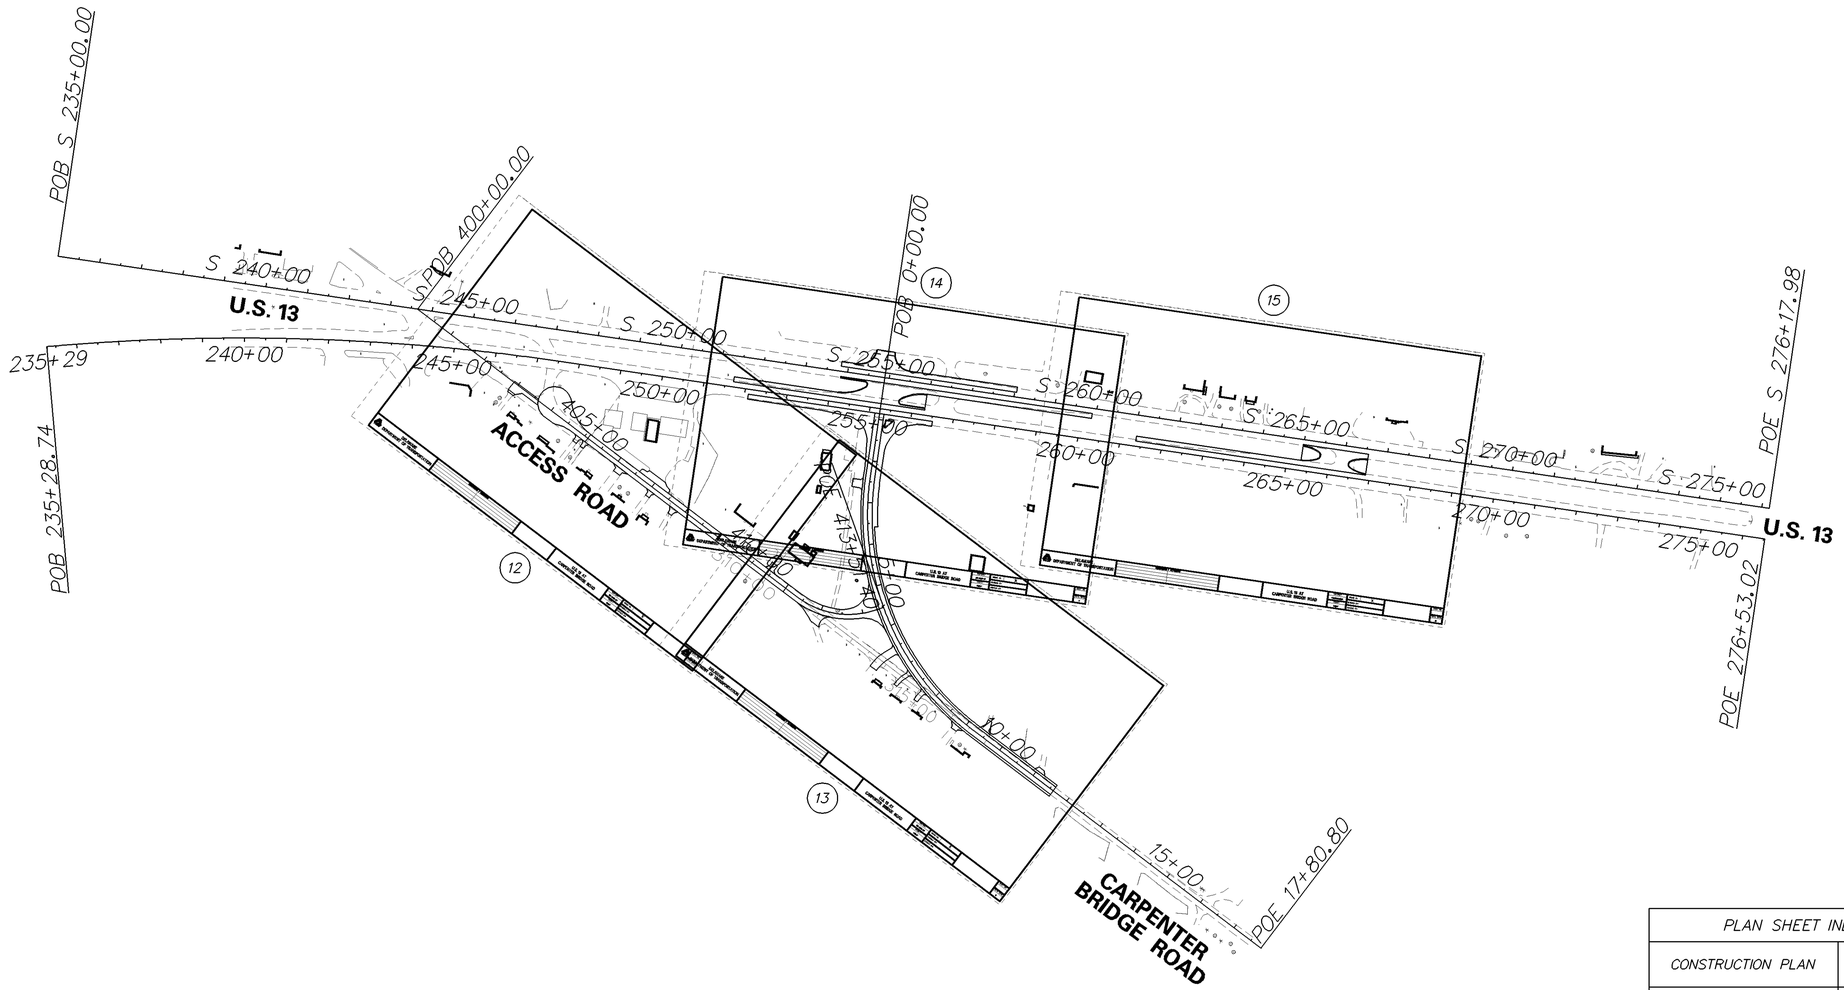

PLAN SHEET INDEX CROSS REFERENCE				
CONSTRUCTION PLAN	12	13	14	15
PROFILES	18	16-18	17	-
GRADES AND GEOMETRICS	19	20	21-22	23
STORMWATER MANAGEMENT	24	24	24	24
CONSTRUCTION PHASING, M.O.T. AND E&S	26-32	26-32	26-32	26-32
DETOUR PLAN	33	33	33	33
SIGNING, STRIPING AND CONDUIT PLAN	34, 38	35	36	37
SIGNALIZATION PLAN	39	39	39	39

G:\TRANSPORTATION SOLUTIONS\PROJECT_DEVELOPEMENT\RESOURCE CENTER\HIGHWAY MODEL SHEETS\CD_0021S.DGN

DELAWARE DEPARTMENT OF TRANSPORTATION

ADDENDUMS / REVISIONS

SCALE 0 180 360 540 FEET

U.S. 13 AT CARPENTER BRIDGE ROAD

CONTRACT	BRIDGE NO.	N/A
T200900801	DESIGNED BY: S.M.B.	
COUNTY		
KENT	CHECKED BY:	

PLAN SHEET INDEX

SHEET NO. 2

TOTAL SHTS. 39