RIGHT-OF-WAY MONUMENT SCHEDULE

NO.	TYPE	STATION	OFFSET	NORTHING	EASTING
M-1	CAPPED REBAR	12+60.00	-30.00	173735.1385	611652.0287
M-2	CAPPED REBAR	13+60.00	-30.00	173833.2187	611669.6895
M-3	CAPPED REBAR	12+50.00	30.00	173714.5158	611709.2536
M-4	CAPPED REBAR	13+70.00	30.00	173832.9625	611730.5166

DRAINAGE PIPE SCHEDULE

NO.	SIZE / TYPE	CLASS	LENGTH	SLOPE	INT. EL.	DIS. EL.
P-1	18" HDPE	S	20.00	7.50%	42.25	40.75
P-2	18" HDPE	S	40.00	3.75%	42.25	40.75
P-3	18" HDPE	S	40.00	6.88%	43.50	40.75
P-4	18" HDPE	S	40.00	5.00%	42.75	40.75

SOIL BORING SCHEDULE

NO.	STATION	ELEVATION	OFFSET	NORTHING	EASTING
BS-1	12+68.79	46.29	-6.00	173739.4713	611677.2179
BS-2	13+43.83	46.39	-6.00	173813.2312	611690.6200

ROADWAY CORE SCHEDULE

NO.	STATION	OFFSET	DESCRIPTION
RC-1	12+35.35	-13.00	5.5 INCH HMA
RC-2	13+97.44	14.00	4.5 INCH HMA
RC-3	14+09.99	6.00	6 INCH HMA / 8.5 INCH PCC
RC-4	13+43.83	-6.00	4.5 INCH HMA / 7.5 INCH PCC
RC-5	13+01.85	-7.00	2.5 INCH HMA / 4+ PCC W/ STEEL
RC-6	12+68.79	-6.00	4.5 INCH HMA / 8.5 PCC W STEEL

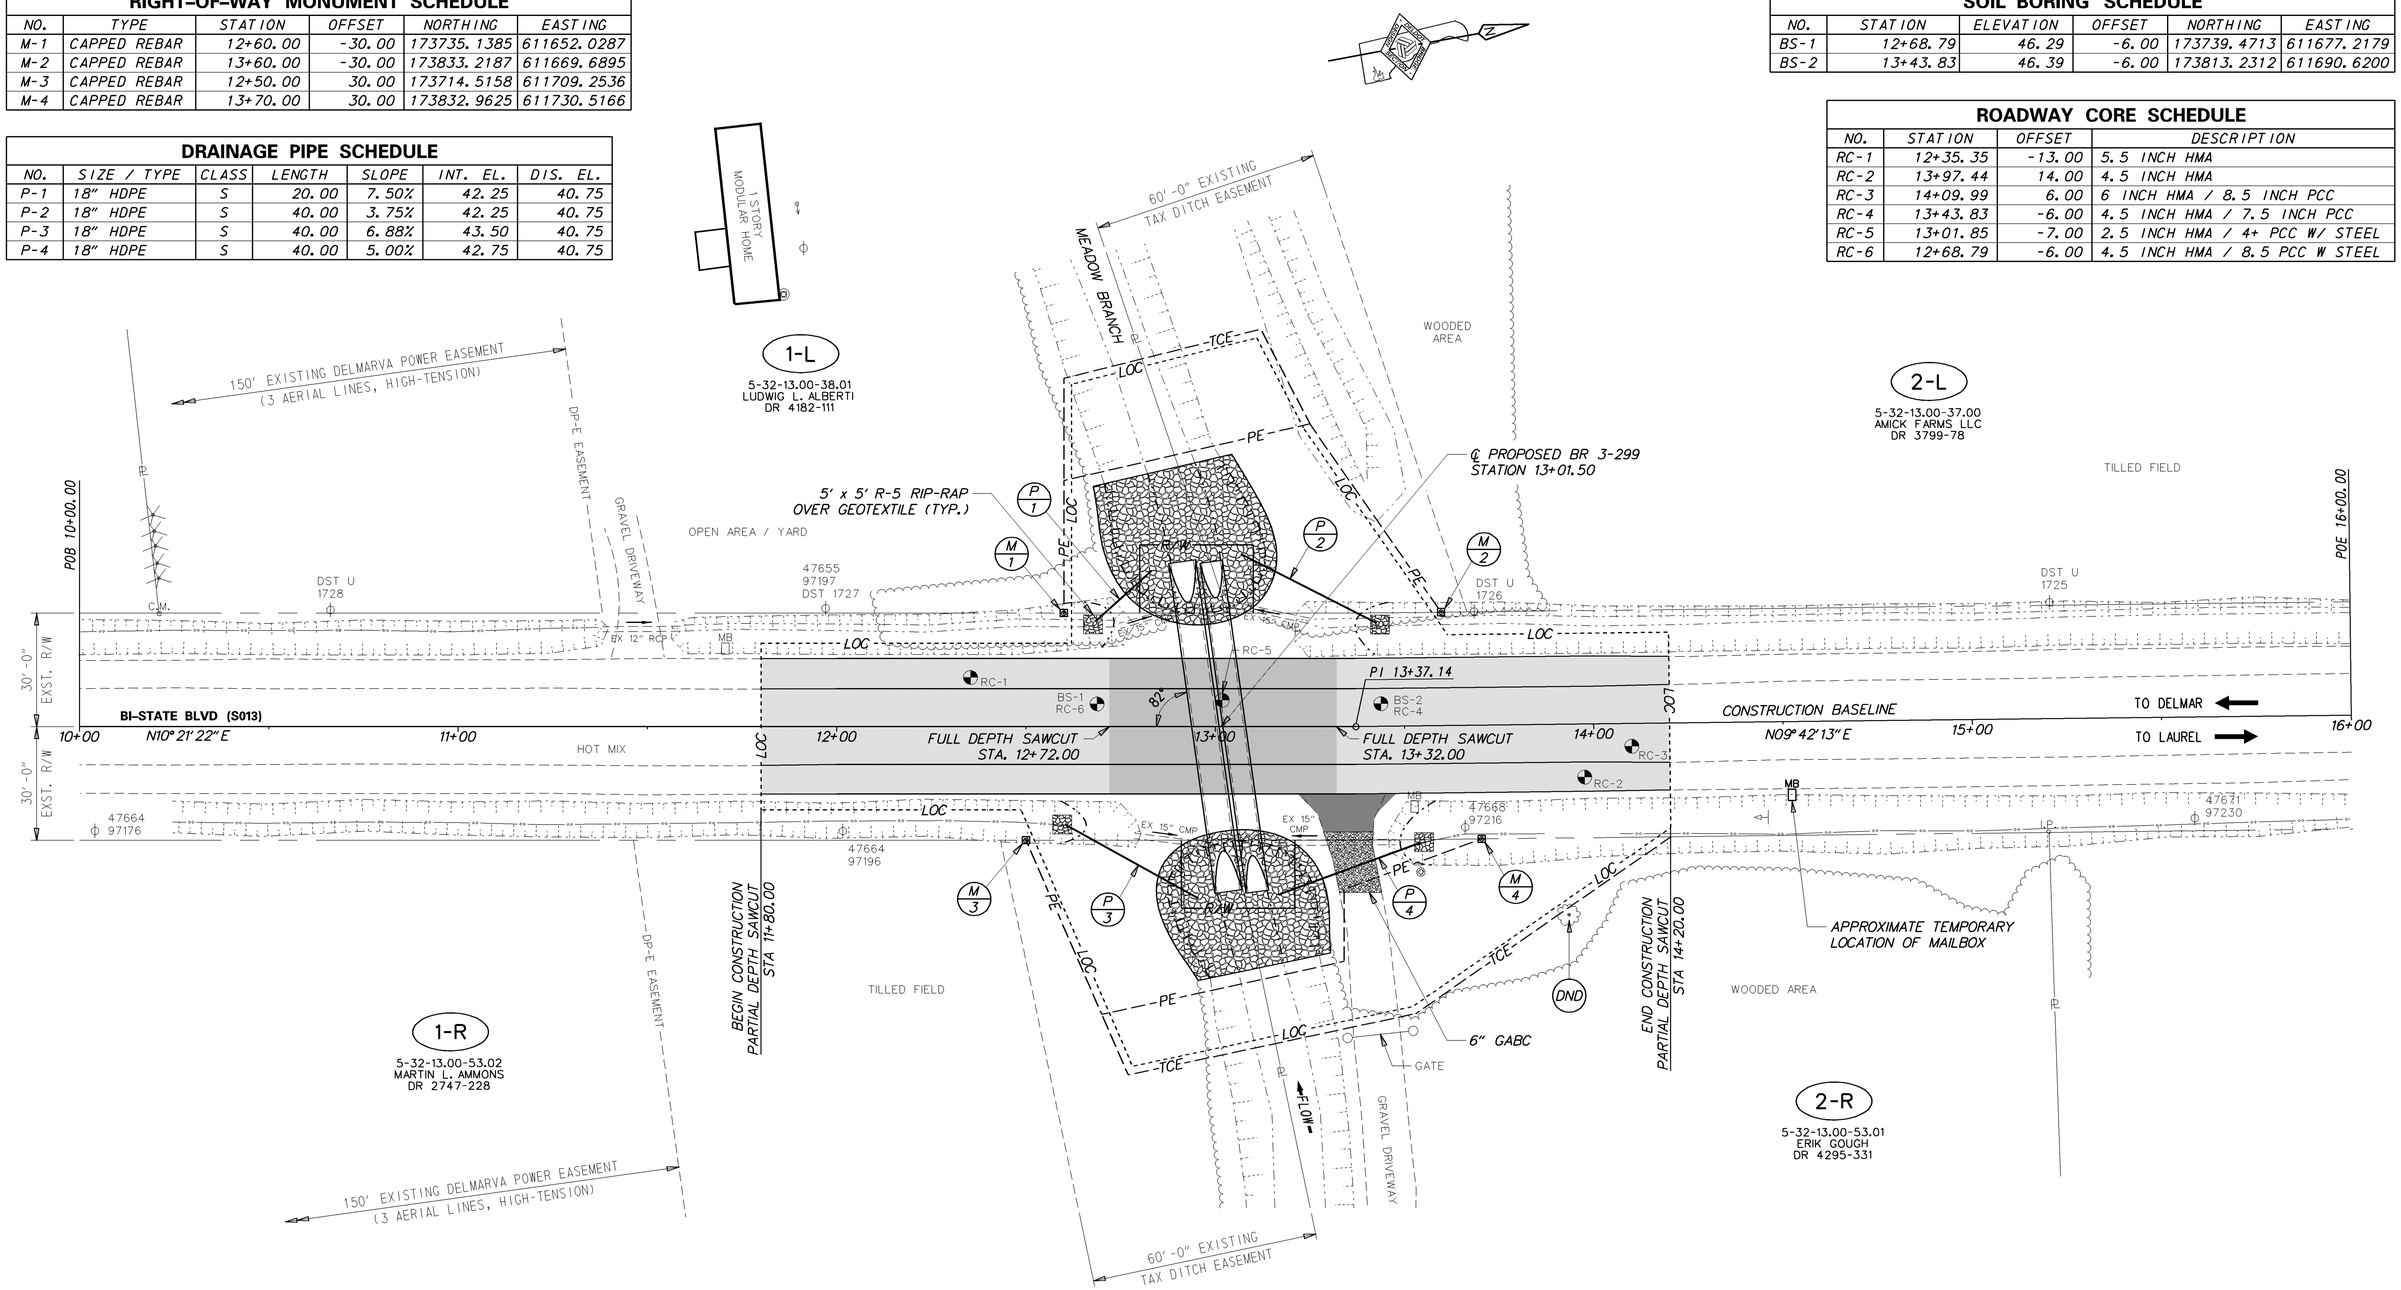

NOTE: REFER TO CONSTRUCTION SEQUENCE PLAN FOR GUIDANCE CONCERNING TEMPORARY DRIVEWAY ON PARCEL 2-R. ACCESS TO PARCEL 2-R AT APPROXIMATE MUST BE MAINTAINED AT ALL TIMES THROUGHOUT CONSTRUCTION. COORDINATE WITH PROERTY OWNER CONCERNING TEMPORARY CLOSURES.

Y:\SUSSEX\013\BRIDGE\T201507301\PLANS\CP.DGN

DELAWARE DEPARTMENT OF TRANSPORTATION

ADDENDUMS / REVISIONS

SCALE 0 20 40 60 FEET

BR 3-299 ON S013
BI-STATE BLVD OVER MEADOW BRANCH

CONTRACT	BRIDGE NO.	3-299
T201507301	DESIGNED BY: GPH	
COUNTY		
SUSSEX	CHECKED BY: KRL	

CONSTRUCTION PLAN

SHEET NO. 6
TOTAL SHTS. 17