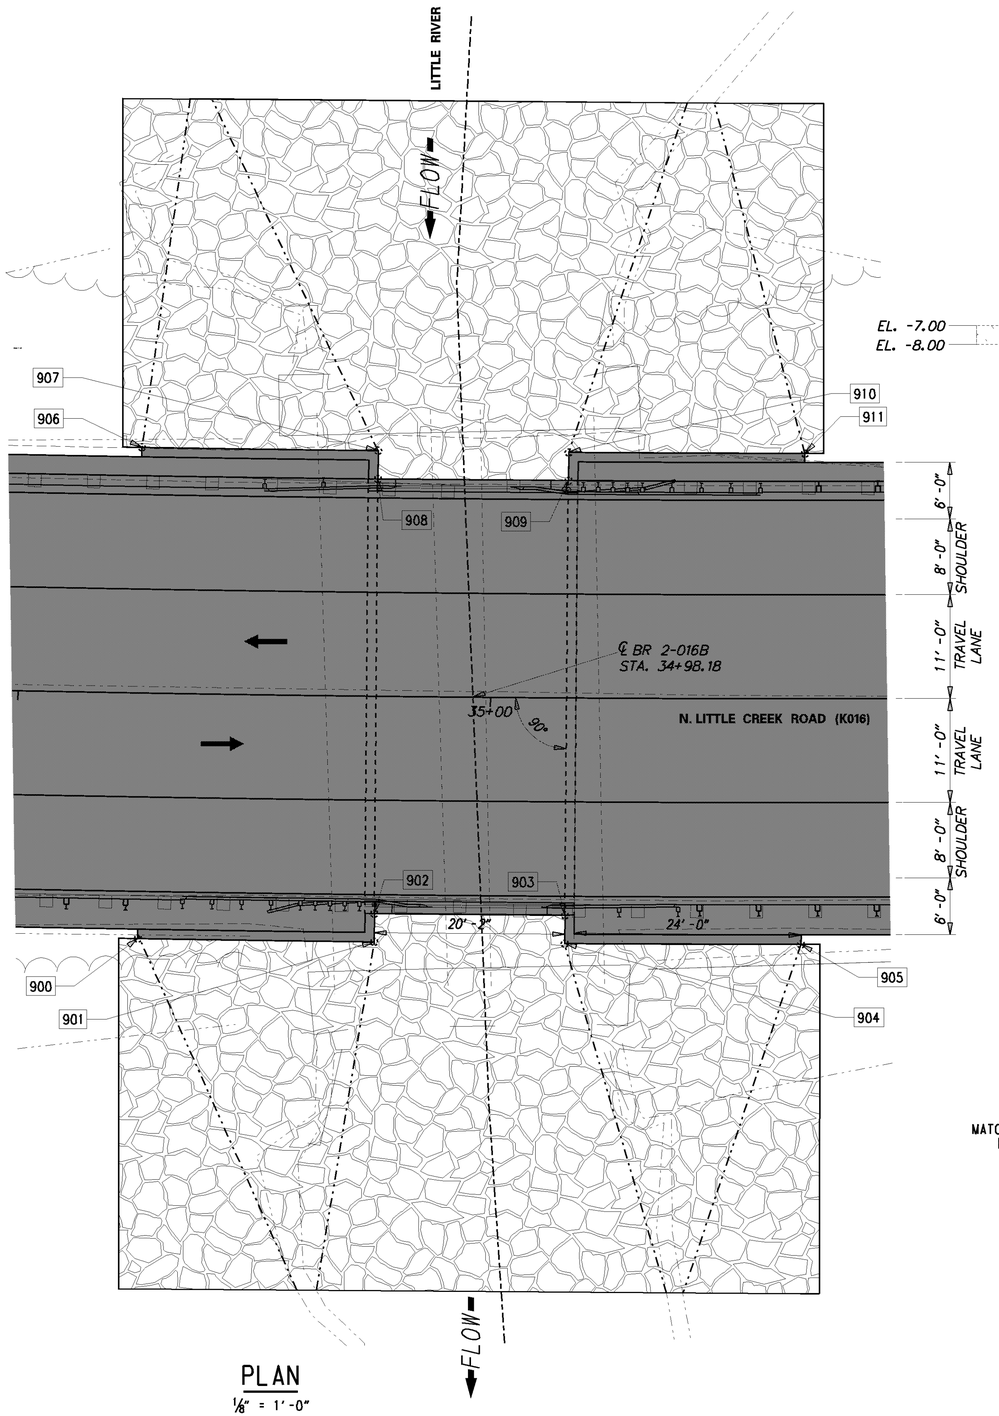

PLAN

1/8" = 1'-0"

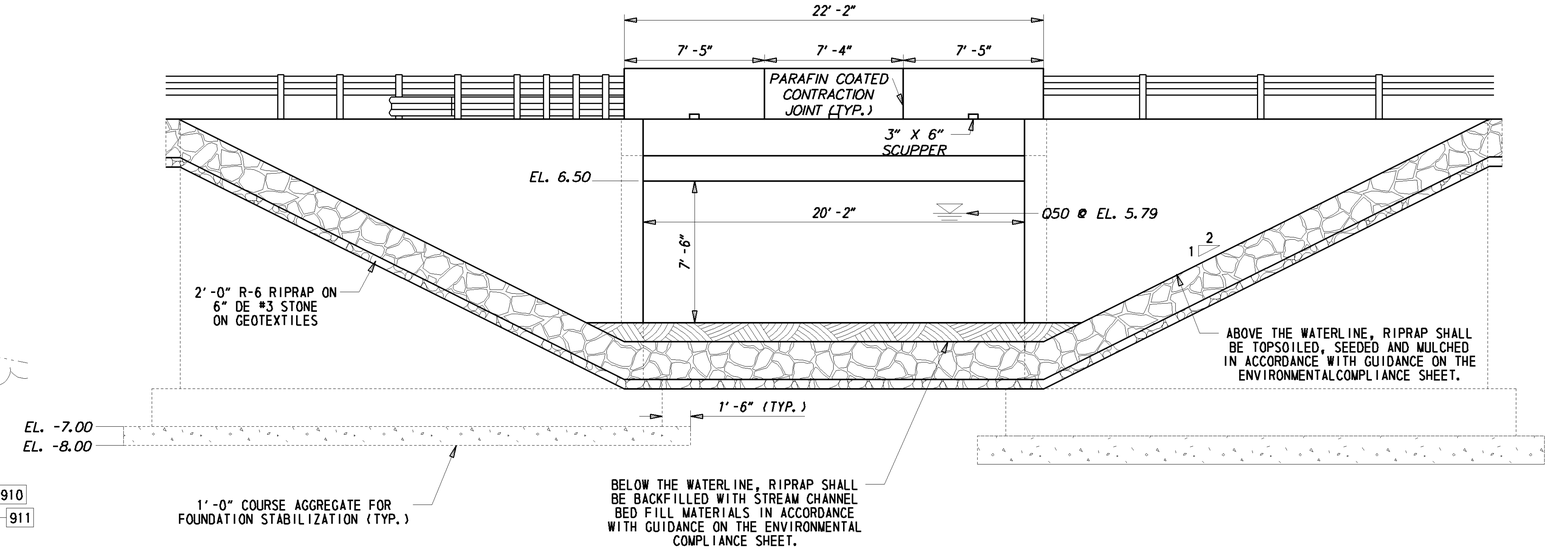

ELEVATION

1/4" = 1'-0"

(location) WORKING POINTS				
PT.	STATION	OFFSET	NORTHING	EASTING

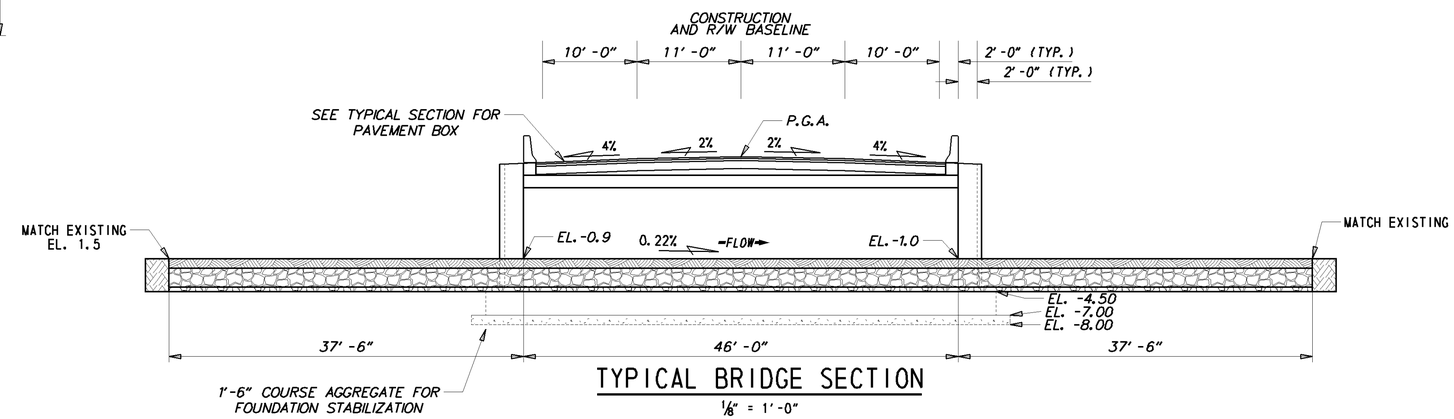

TYPICAL BRIDGE SECTION

1/8" = 1'-0"

Y:\KENT\016\BRIDGE\T201207501\PLANS\PE.DGN

DELAWARE DEPARTMENT OF TRANSPORTATION	ADDENDUMS / REVISIONS	SCALE: AS NOTED	BR 2-016B ON K016 N. LITTLE CREEK ROAD OVER LITTLE RIVER	CONTRACT T201207502	BRIDGE NO. 2-016B	BRIDGE PLAN, SECTION & ELEVATION	SHEET NO. 8
				COUNTY KENT	DESIGNED BY: S.M.		TOTAL SHTS. 13
					CHECKED BY: J.K.M.		