SOIL BORING SCHEDULE			
NO.	STATION	OFFSET	DESCRIPTION
B-1	9+10.03	7.37'	SEE SOIL BORING LOG
B-2	9+60.40	-9.56'	SEE SOIL BORING LOG

ROADWAY CORE SCHEDULE			
NO.	STATION	OFFSET	DESCRIPTION
RC #1	11+68.28	-15.13'	3.5" HMA, 2"+ CRUSHER RUN
RC #2	10+42.05	-3.64'	10" HMA
RC #3	8+17.25	-5.94'	10" HMA, 6" PCC
RC #4	8+08.01	13.00'	3.5" HMA, 2"+ CRUSHER RUN
RC #5	9+13.12	7.12'	11" HMA, 6" PCC
RC #6	10+18.13	5.83'	10.5" HMA, 7" PCC

RIGHT-OF-WAY MONUMENT SCHEDULE					
NO.	TYPE	STATION	OFFSET	NORTHING	EASTING
XXXXX	CAPPED REBAR	XXXX+XX.XX	XXXX.XX	XXXXXX.XXXX	XXXXXX.XXXX
XXXXX	CAPPED REBAR	XXXX+XX.XX	XXXX.XX	XXXXXX.XXXX	XXXXXX.XXXX
XXXXX	CAPPED REBAR	XXXX+XX.XX	XXXX.XX	XXXXXX.XXXX	XXXXXX.XXXX
XXXXX	CAPPED REBAR	XXXX+XX.XX	XXXX.XX	XXXXXX.XXXX	XXXXXX.XXXX

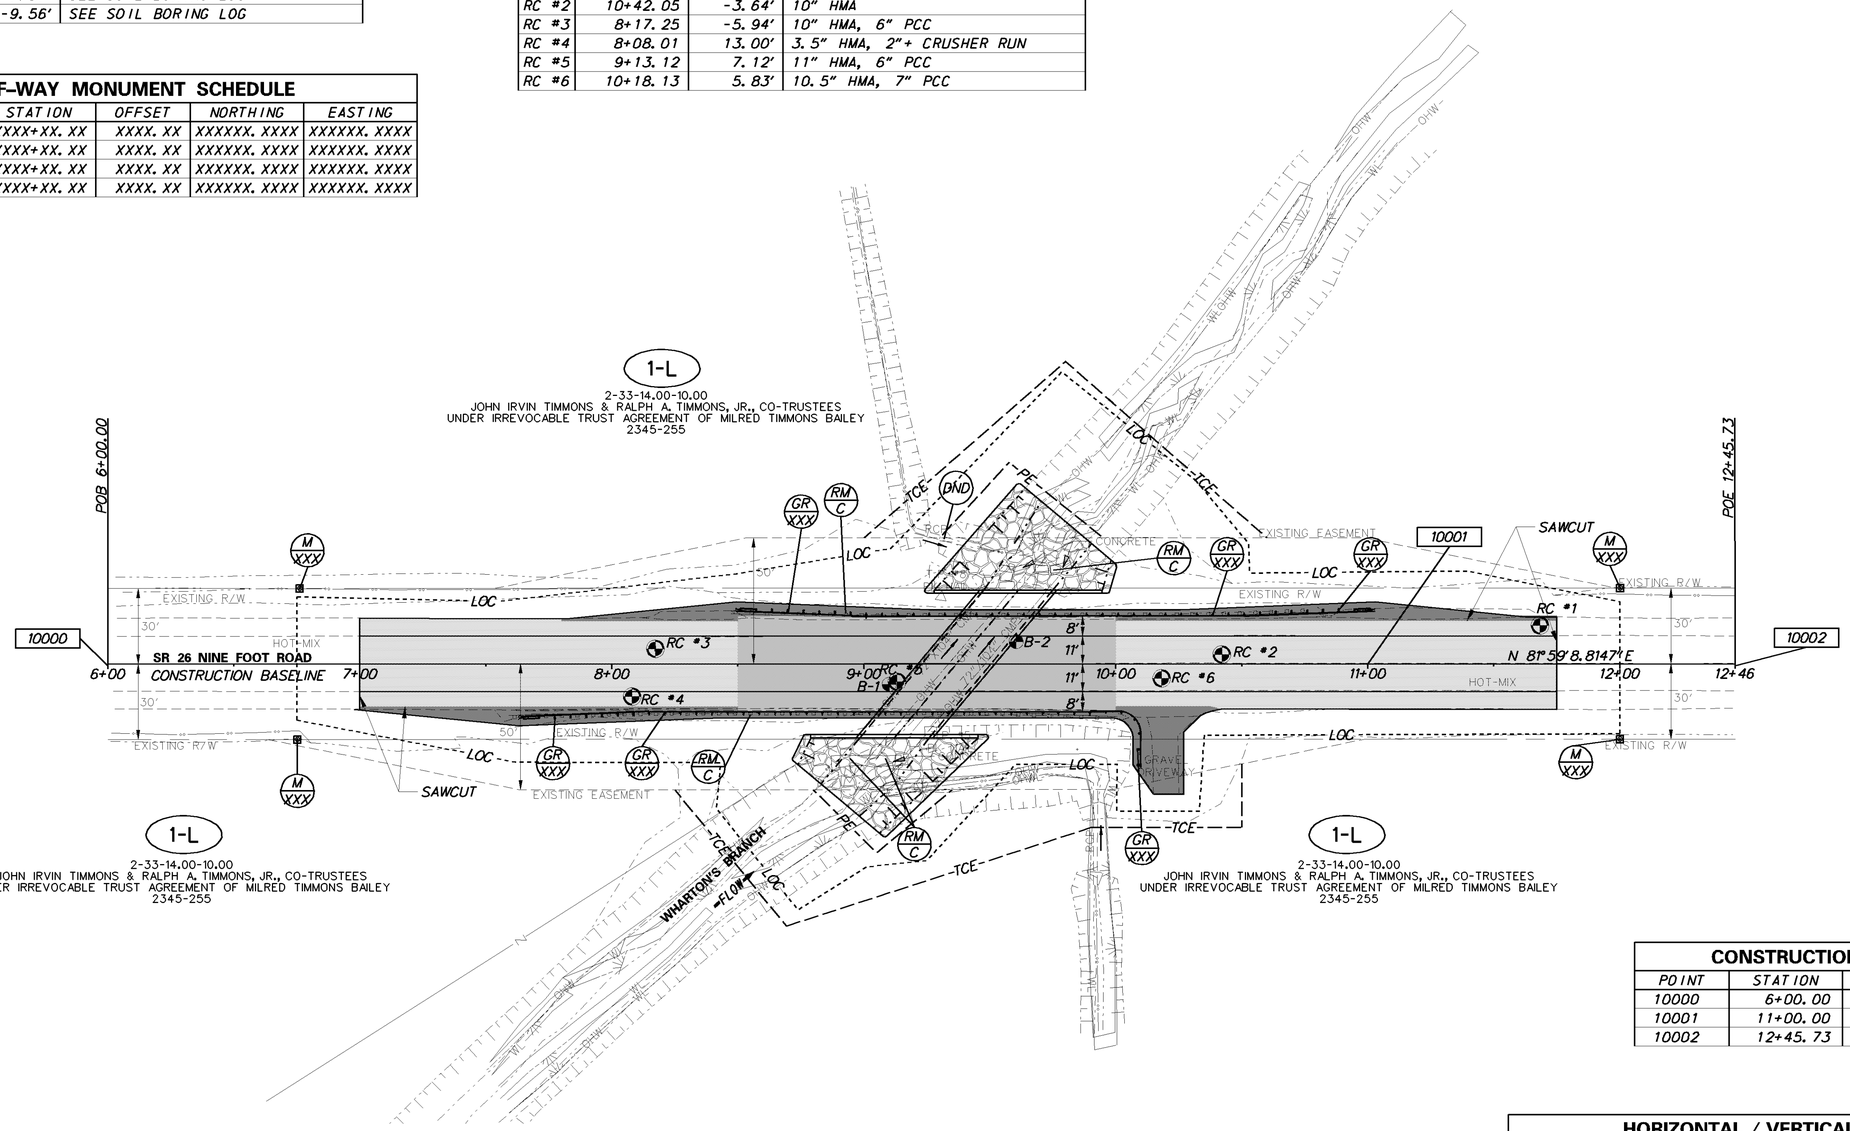

CONSTRUCTION ALIGNMENT CONTROL				
POINT	STATION	OFFSET	NORTHING	EASTING
10000	6+00.00	0.00	193763.5192	689304.6906
10001	11+00.00	0.00	193833.2286	689799.8074
10002	12+45.73	0.00	193853.5464	689944.1157

HORIZONTAL / VERTICAL CONTROL DATA					
POINT	STATION	OFFSET	NORTHING	EASTING	ELEVATION
T.P. #5	9+28.78	23.91	193785.6791	689633.5921	39.16
T.P. #8	9+30.62	-26.53	193835.8806	689628.3841	39.16

GUARDRAIL SCHEDULE				
NO.	ITEM DESCRIPTION / TYPE	BEGIN STA.	OFFSET	LENGTH
XXXX	XXXXXXXXXXXXXXXXXXXXXXXXXXXXXXXXXX	XXXX+XX.XX	XXXX.XX	XXXX.XX
XXXX	XXXXXXXXXXXXXXXXXXXXXXXXXXXXXXXXXX	XXXX+XX.XX	XXXX.XX	XXXX.XX
DATUM REFERENCE:

HORIZONTAL - THIS PROJECT IS REFERENCED TO THE DELAWARE STATE PLANE COORDINATE SYSTEM (NAD 83/91).

VERTICAL - THIS PROJECT IS REFERENCED TO NAVD 88.

Y:\SUSSEX\026\BRIDGE\T201407309\PLANS\CP.DGN

DELAWARE DEPARTMENT OF TRANSPORTATION

ADDENDUMS / REVISIONS

SCALE 0 30 60 90 FEET

BR 3-588 ON SR 26 NINE FOOT ROAD OVER WHARTON'S BRANCH

CONTRACT	BRIDGE NO. 3-588	CONSTRUCTION PLAN	SHEET NO.
T201407309	DESIGNED BY: S.M.		5
COUNTY			TOTAL SHTS.
SUSSEX	CHECKED BY: C.A.S.		10