WORKING POINTS				
PT.	STATION	OFFSET	NORTHING	EASTING

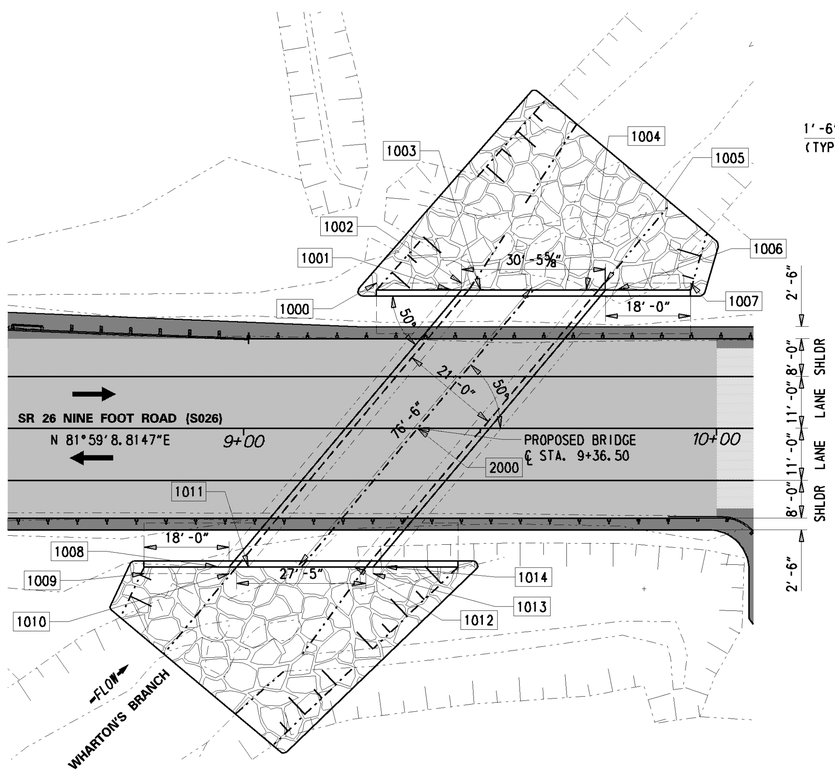

BRIDGE PLAN VIEW

1/16" = 1'-0"

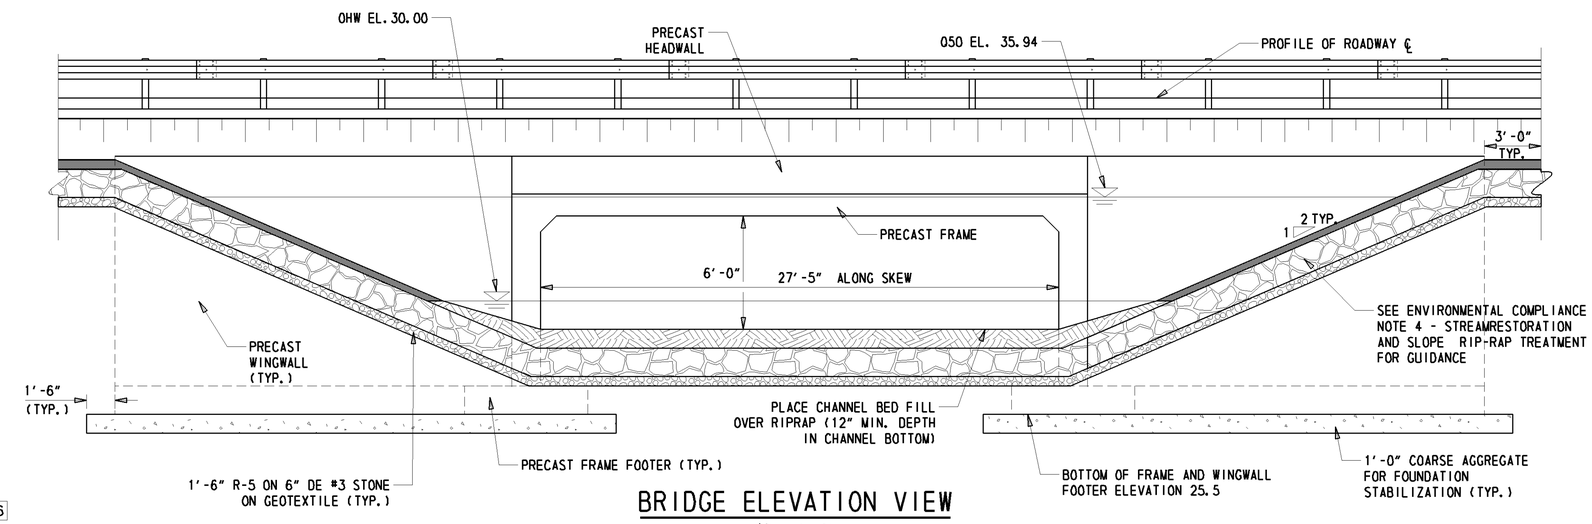

BRIDGE ELEVATION VIEW

1/4" = 1'-0"

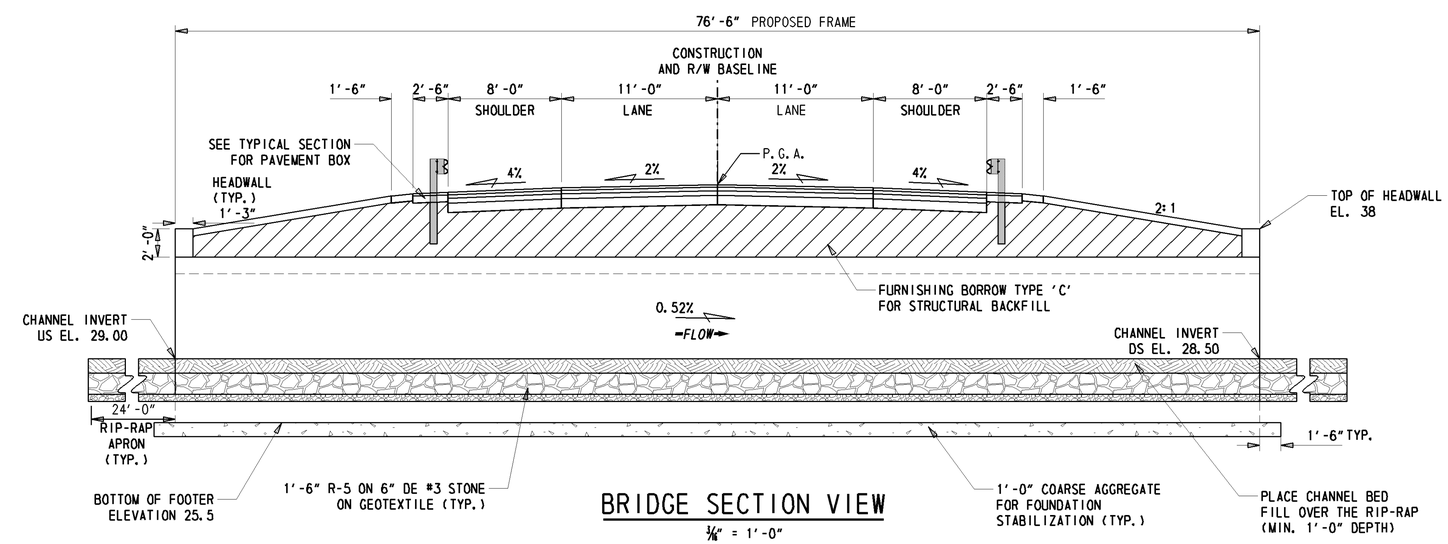

BRIDGE SECTION VIEW

1/16" = 1'-0"

Y:\SUSSEX\026\BRIDGE\T201407309\PLANS\PE.DGN

DELAWARE DEPARTMENT OF TRANSPORTATION	ADDENDUMS / REVISIONS	BR 3-588 ON SR 26 NINE FOOT ROAD OVER WHARTON'S BRANCH	CONTRACT T201407309	BRIDGE NO. 3-588	BRIDGE PLAN, SECTION AND ELEVATION	SHEET NO. 7
			COUNTY SUSSEX	DESIGNED BY: SM		TOTAL SHTS. 10
				CHECKED BY: CAS		