CONCEPT PLAN

SCALE

0 100 200 300

FEET

CONTRACT	COUNTY	F.A.P. NO.	SHEET NO.	TOTAL SHT
	NEW CASTLE		10	11

OLD PORTER ROAD, PORTER ROAD TO SR 71

REVISIONS

WEST END ALTERNATIVE #1

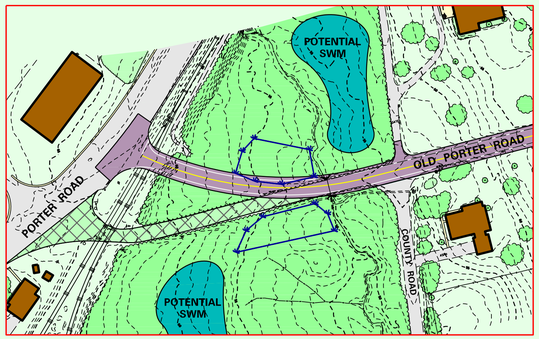

WEST END ALTERNATIVE #2

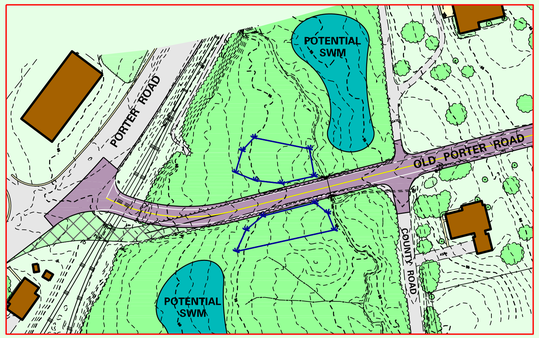

WEST END ALTERNATIVE #3

LEGEND

- EXISTING ROADWAY/PAVING
- PROPOSED ROADWAY
- EXISTING CONCRETE
- PROPOSED SIDEWALK
- PAVEMENT REMOVAL
- WETLANDS

CONCEPT PLAN

SCALE

0 100 200 300

FEET

CONTRACT	COUNTY	F.A.P. NO.	SHEET NO.	TOTAL SH
	NEW CASTLE		11	11

OLD PORTER ROAD, PORTER ROAD TO SR 71

REVISIONS

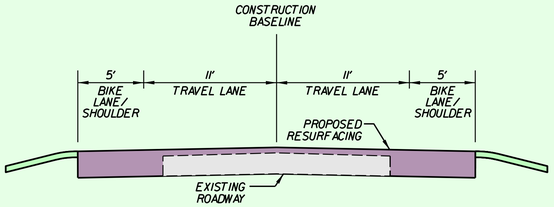

OLD PORTER ROAD
TYPICAL SECTION

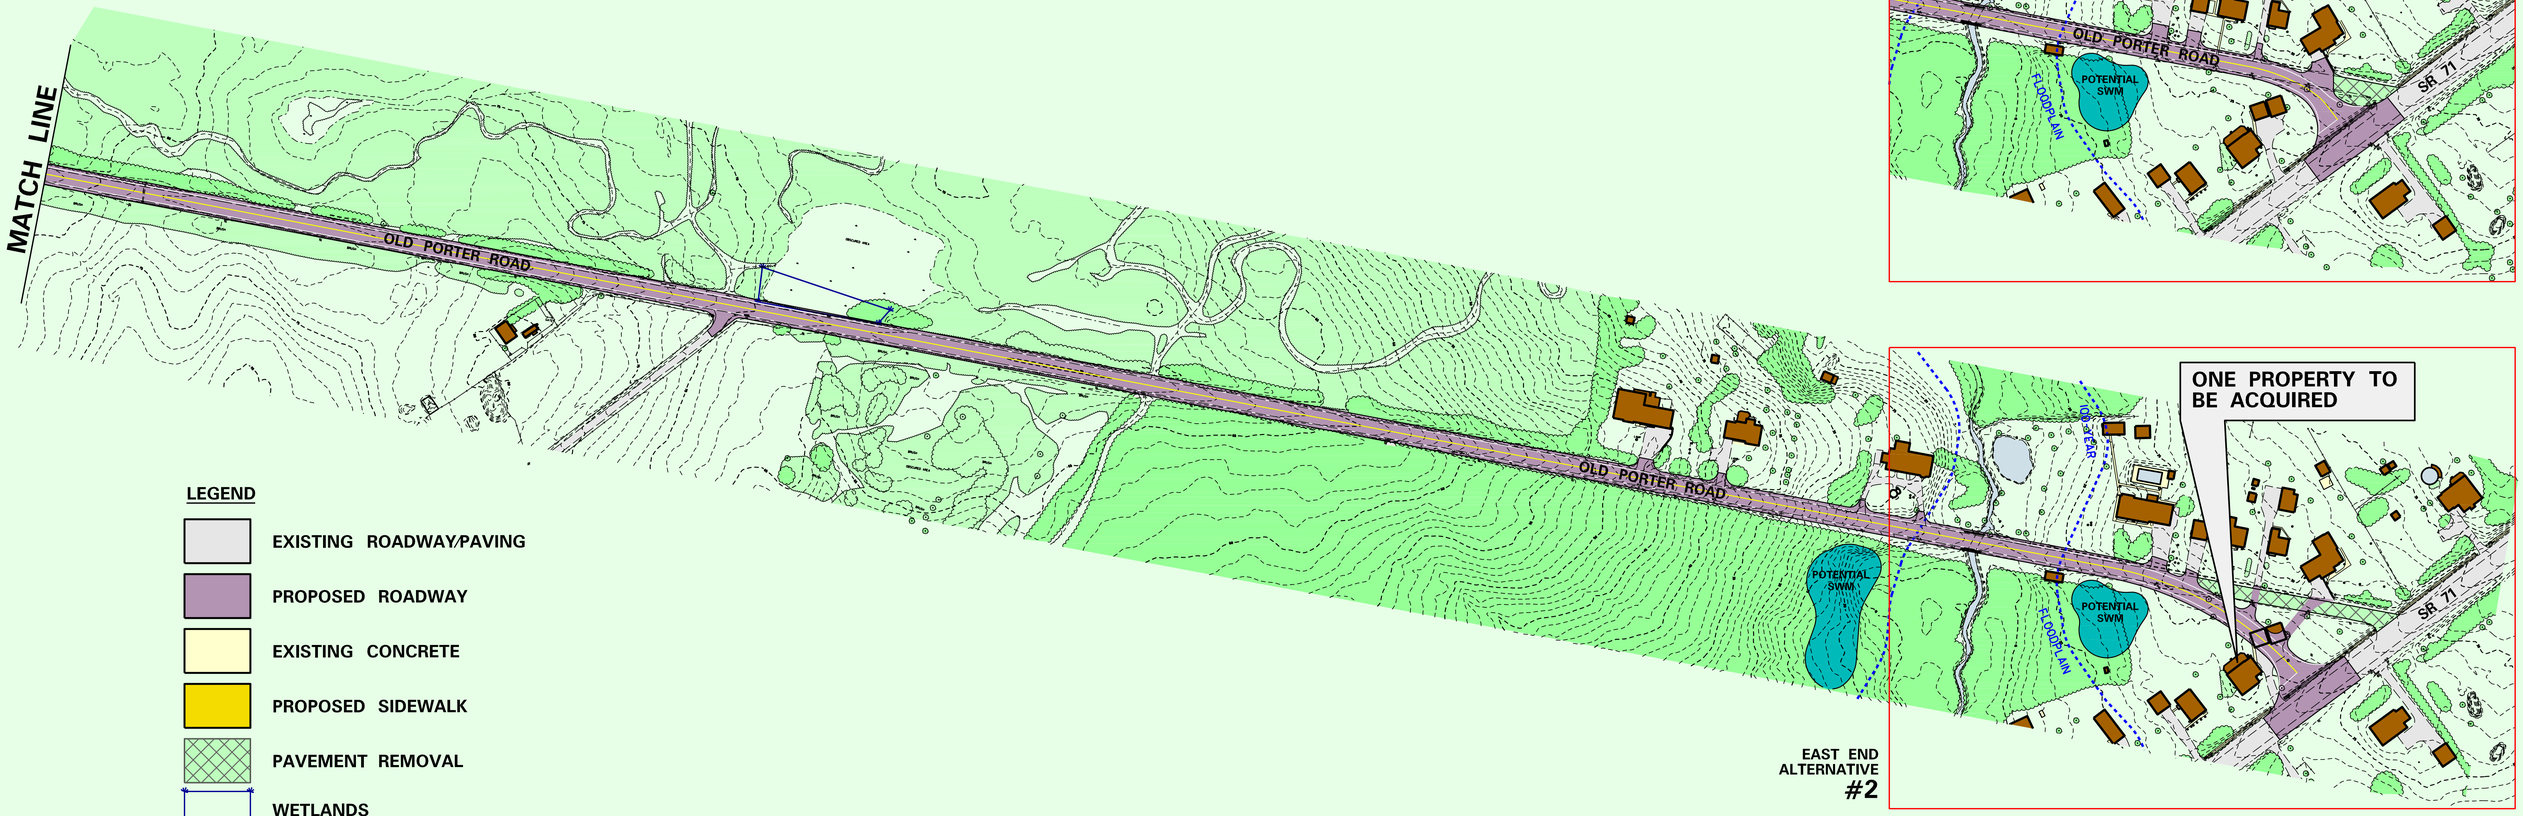

EAST END ALTERNATIVE #1

EAST END ALTERNATIVE #2

LEGEND

- EXISTING ROADWAY/PAVING
- PROPOSED ROADWAY
- EXISTING CONCRETE
- PROPOSED SIDEWALK
- PAVEMENT REMOVAL
- WETLANDS