ALTERNATIVE 1

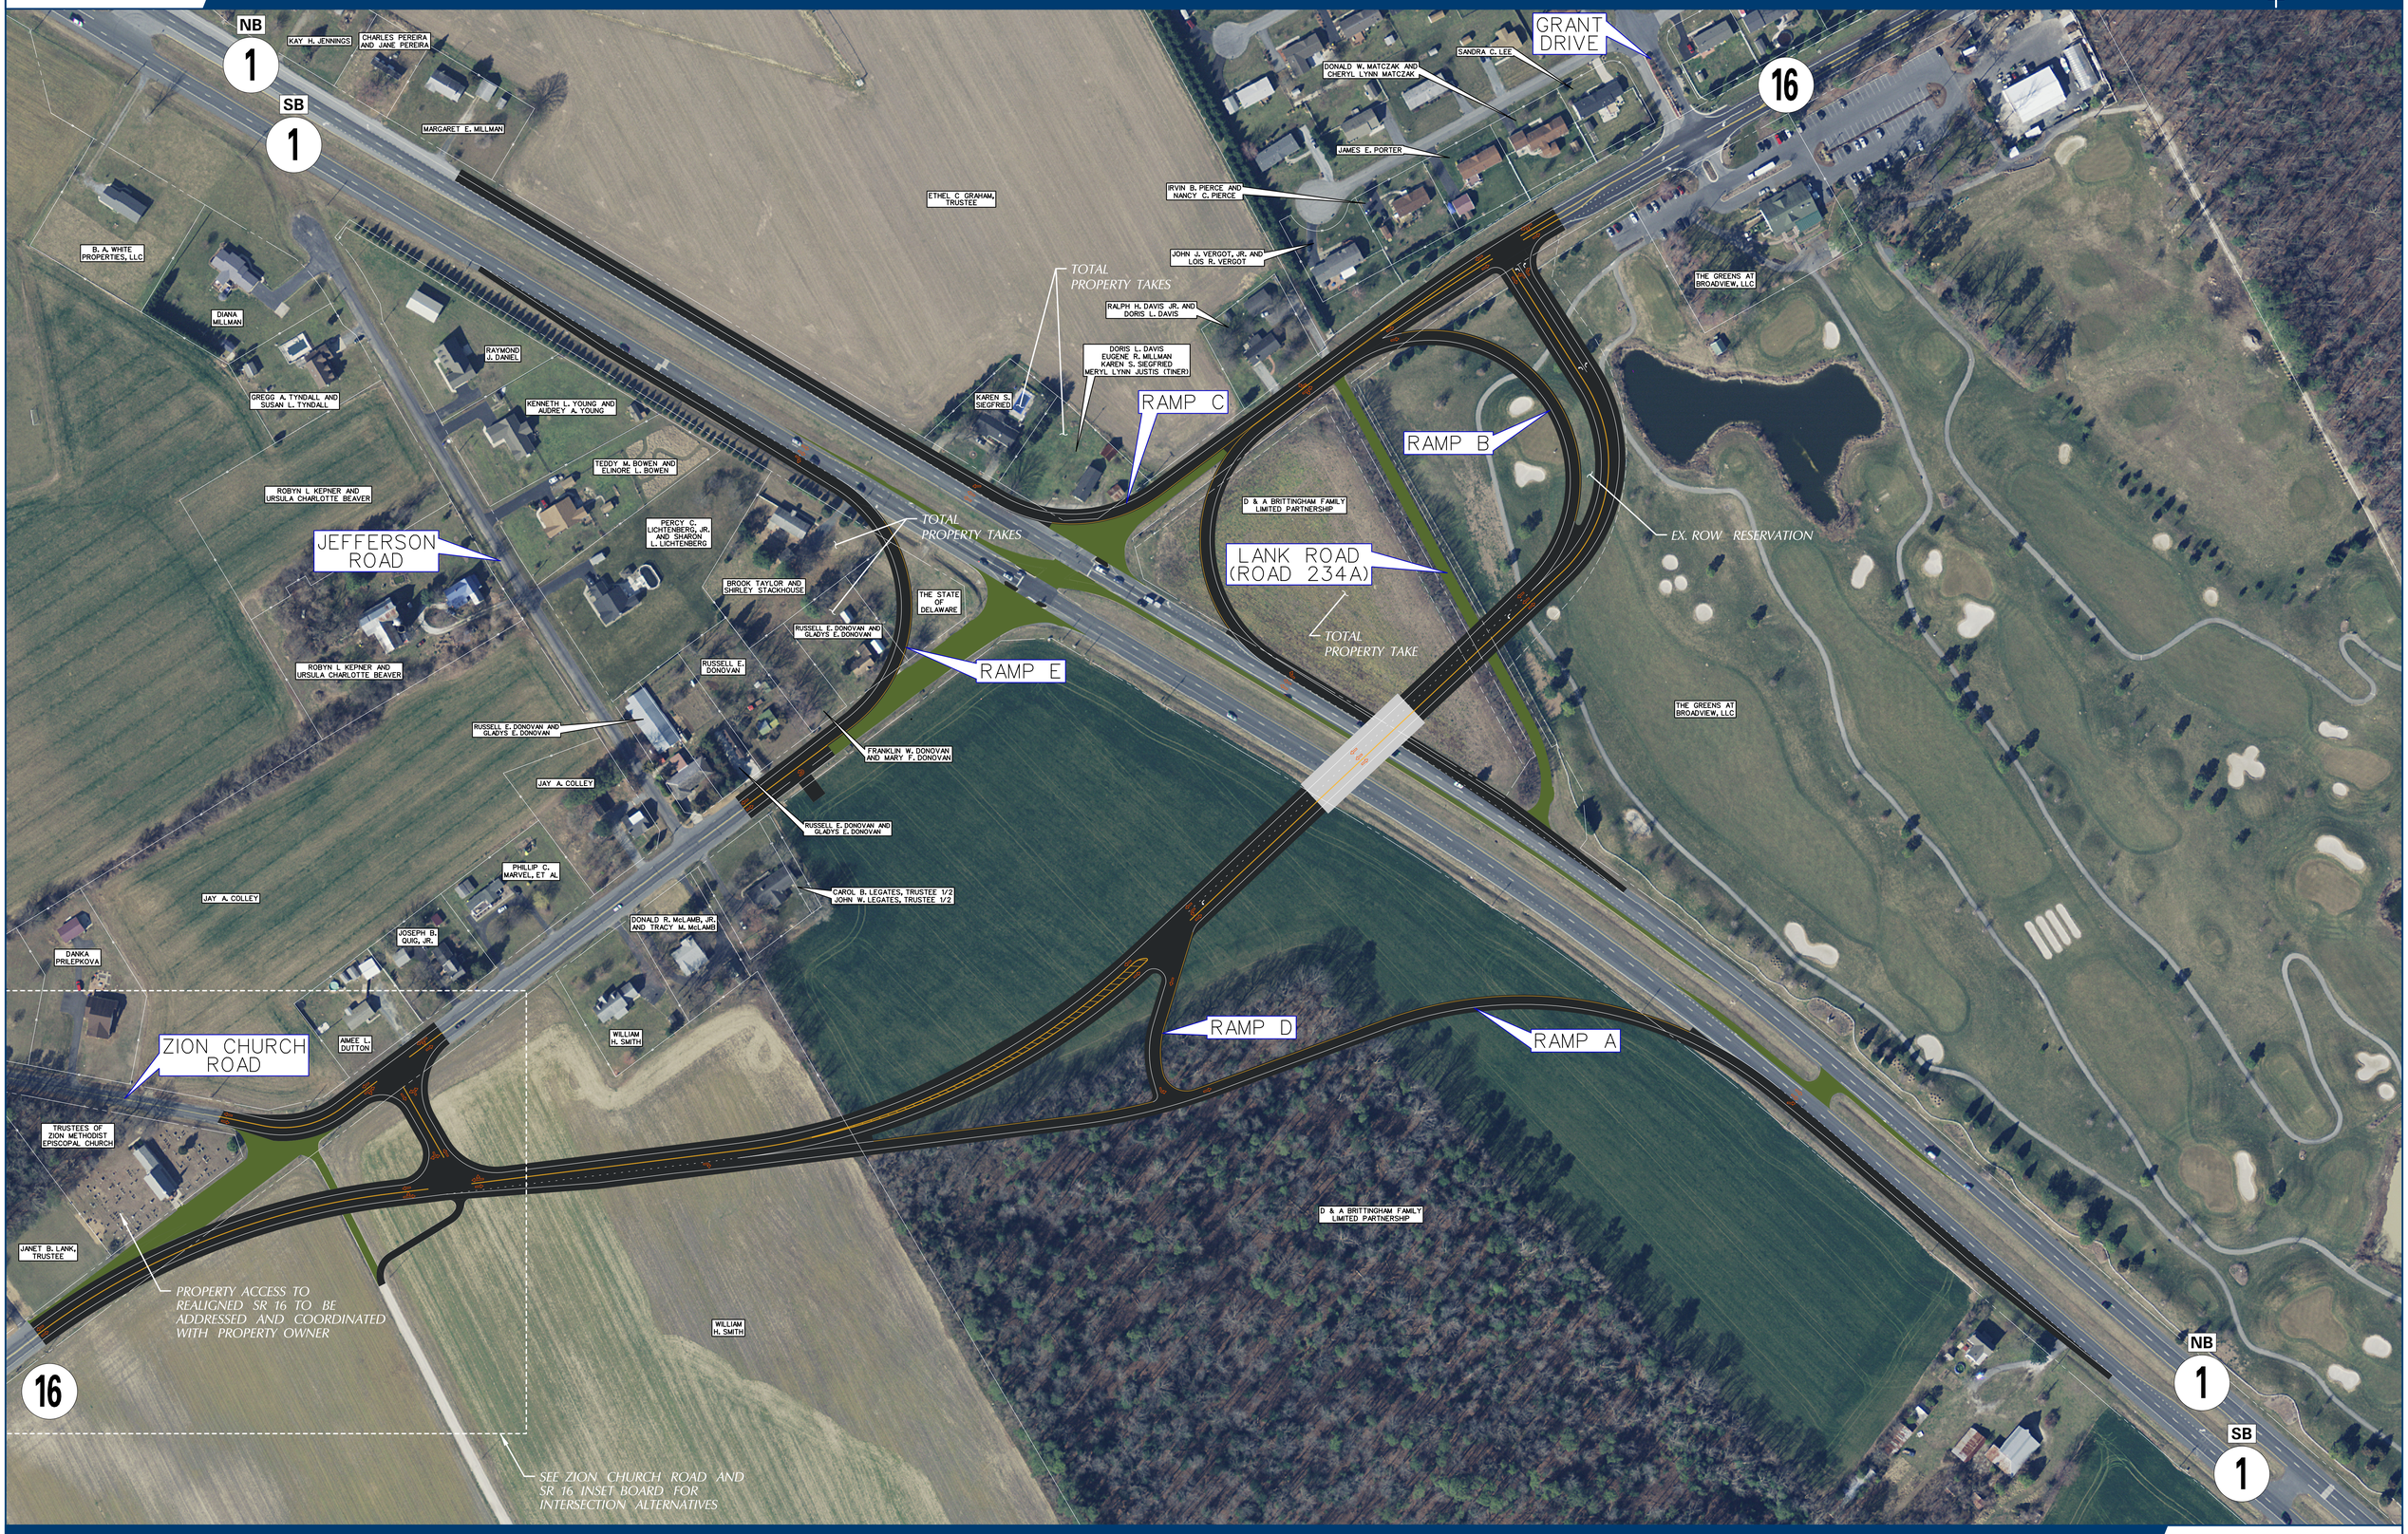

2015.11.05

SCALE

100 0 50 100 200

FEET

Delaware Department of Transportation

SR 1 AND SR 16 GRADE SEPARATED INTERSECTION

DelDOT