CENTURY ENGINEERING

DelDOT

SR 26 AREA IMPROVEMENTS

PROJECT LIMITS AND CONSTRUCTION SECTIONS

MAPPING IS BASED ON 2012 DELAWARE AERIAL PHOTOS.
ALL INFORMATION SHOWN IS FOR DISPLAY PURPOSES ONLY.

SR 26 Mainline & Alternate Routes

OCTOBER 2013

LEGEND

- PARCELS
- MILLVILLE
- OCEAN VIEW
- BETHANY BEACH
- SECTION 1
- SECTION 2
- SECTION 3
- SECTION 4
- FINAL PAVING
- ROAD RECENTLY IMPROVED
- DETOUR ROUTES DURING BRIDGE CONSTRUCTION
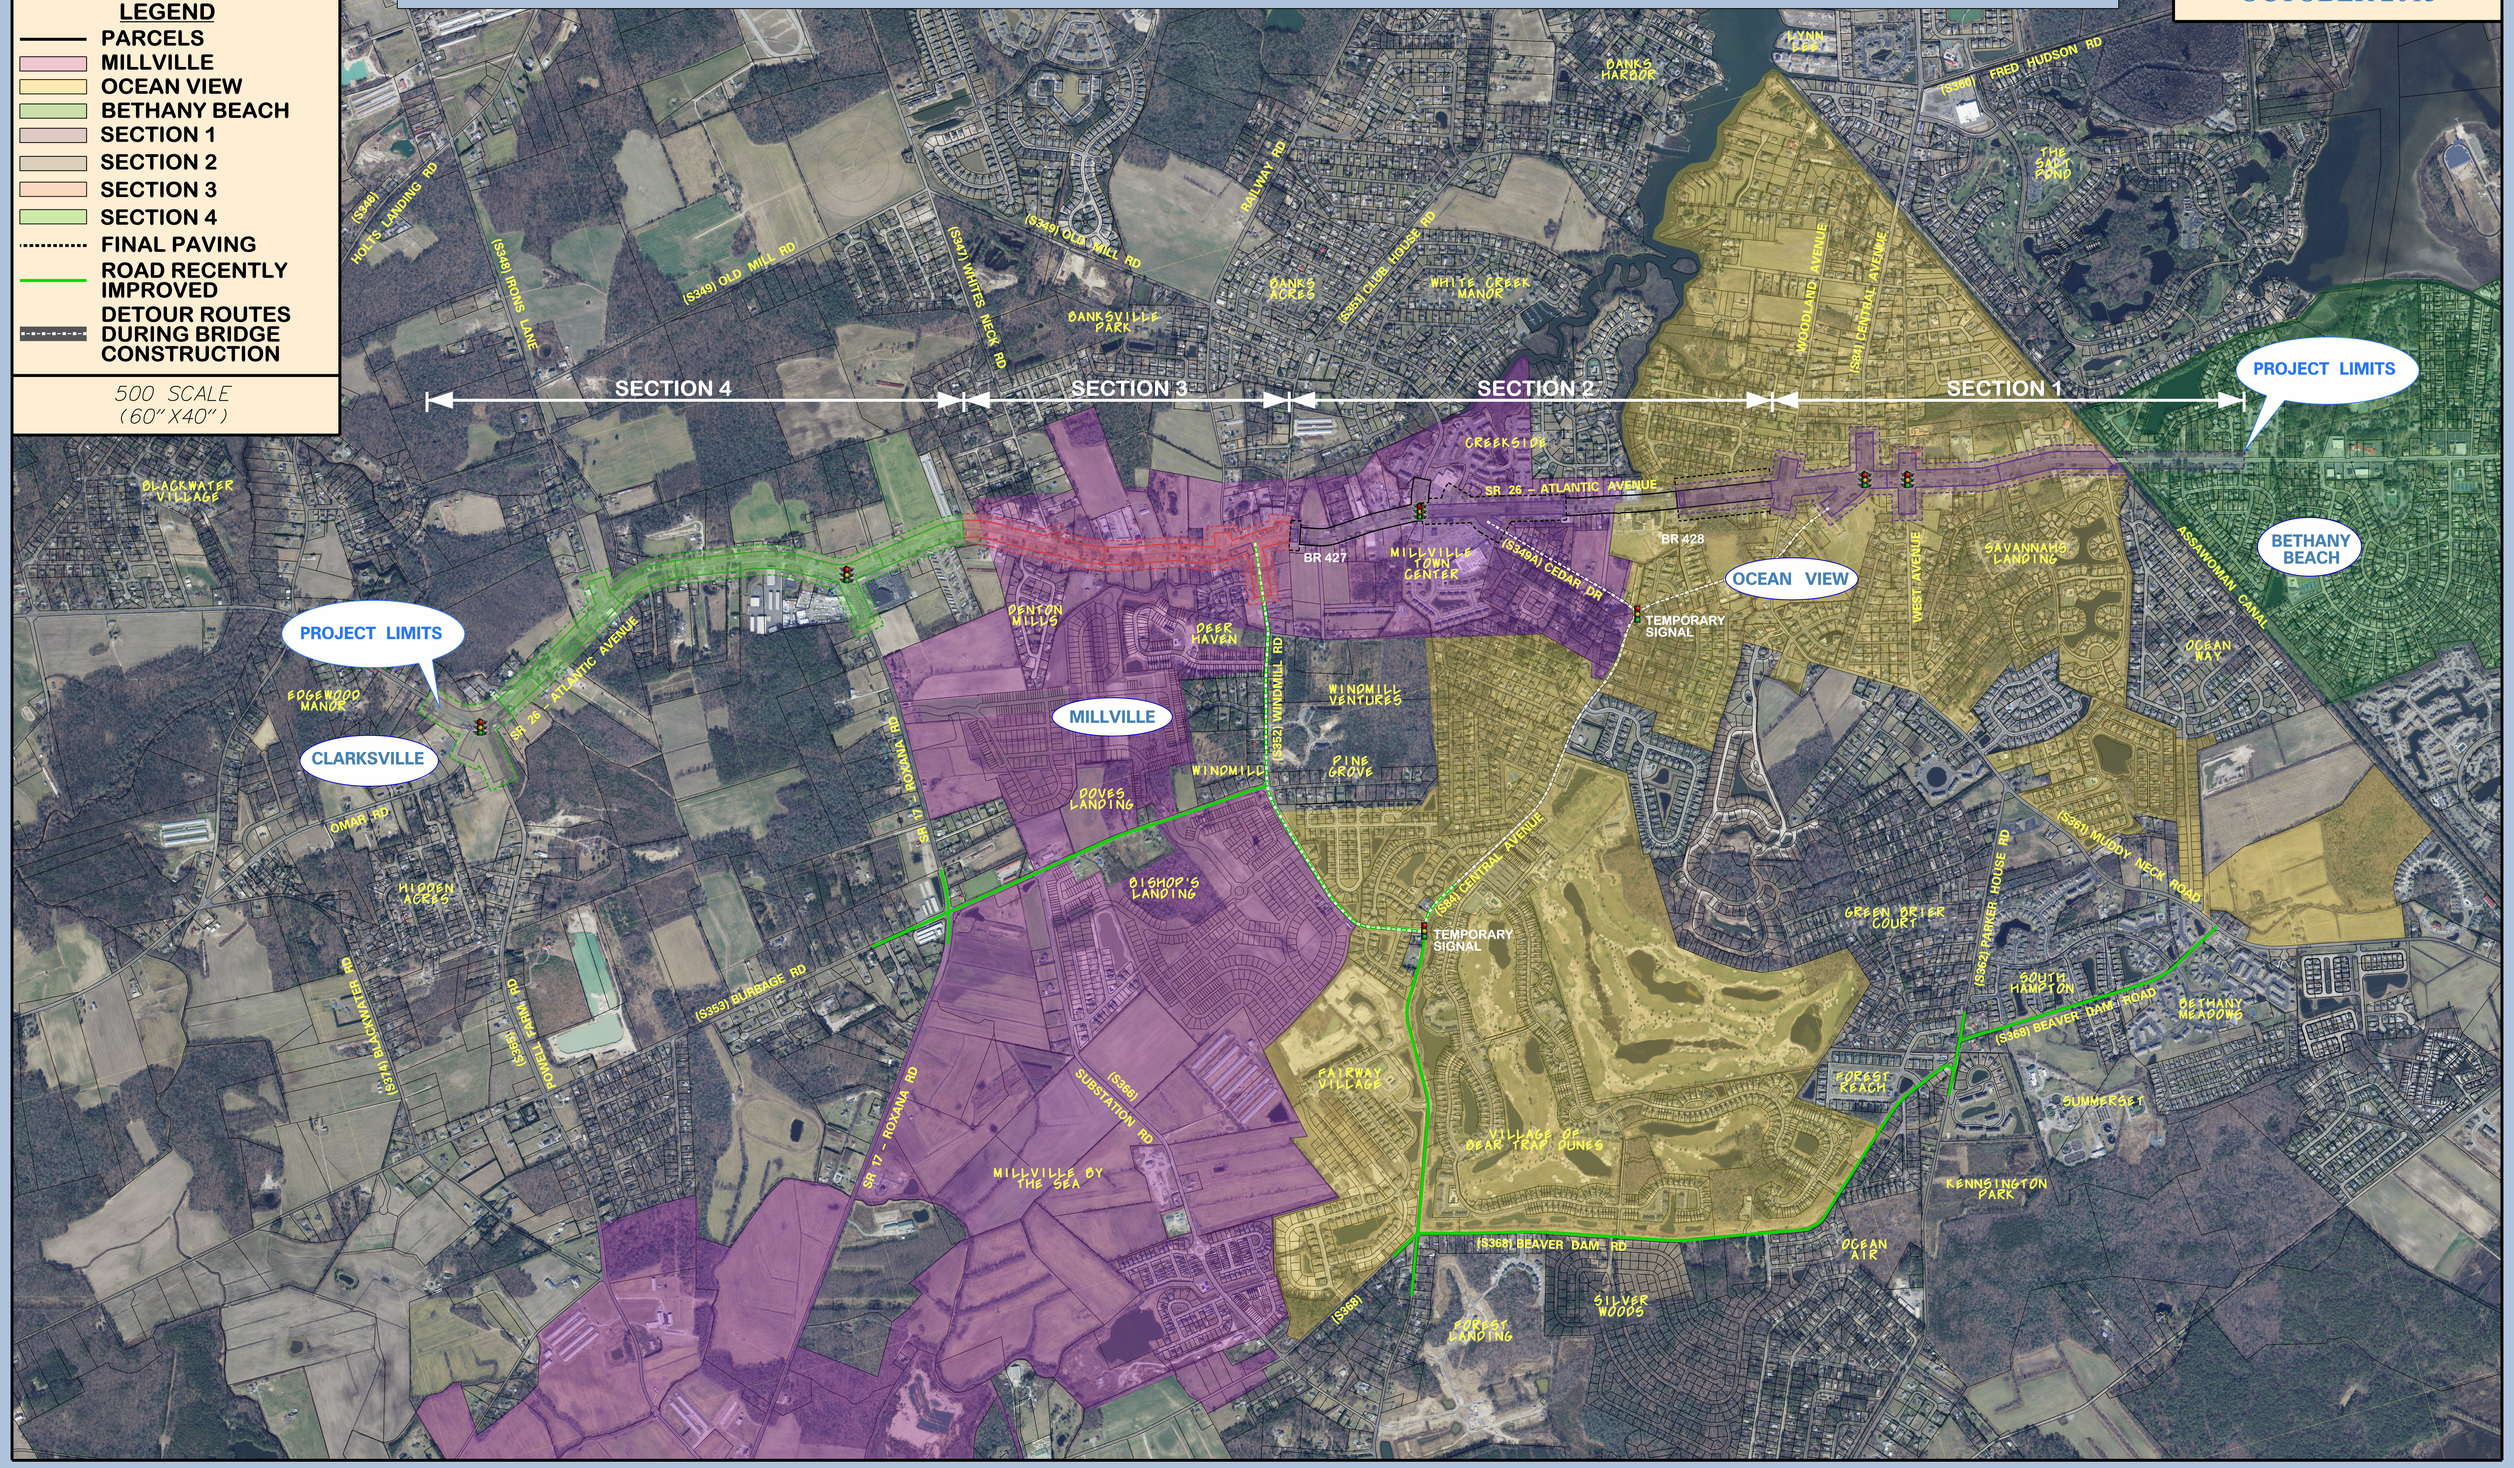
500 SCALE
(60" X 40")