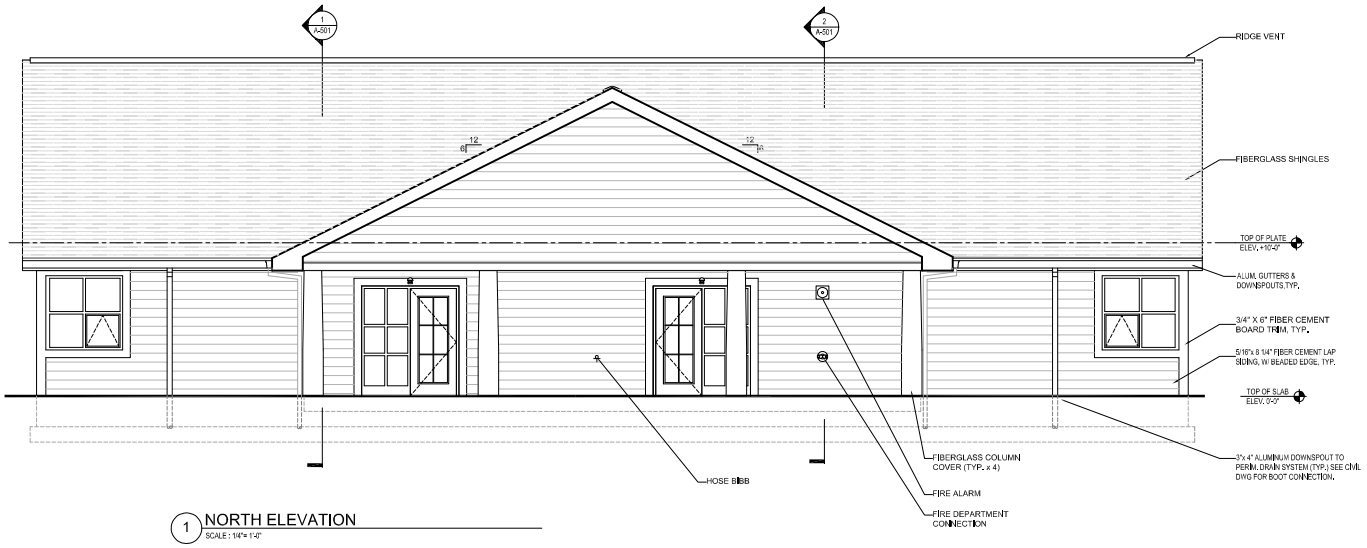

1 NORTH ELEVATION
SCALE : 1/4"= 1'-0"

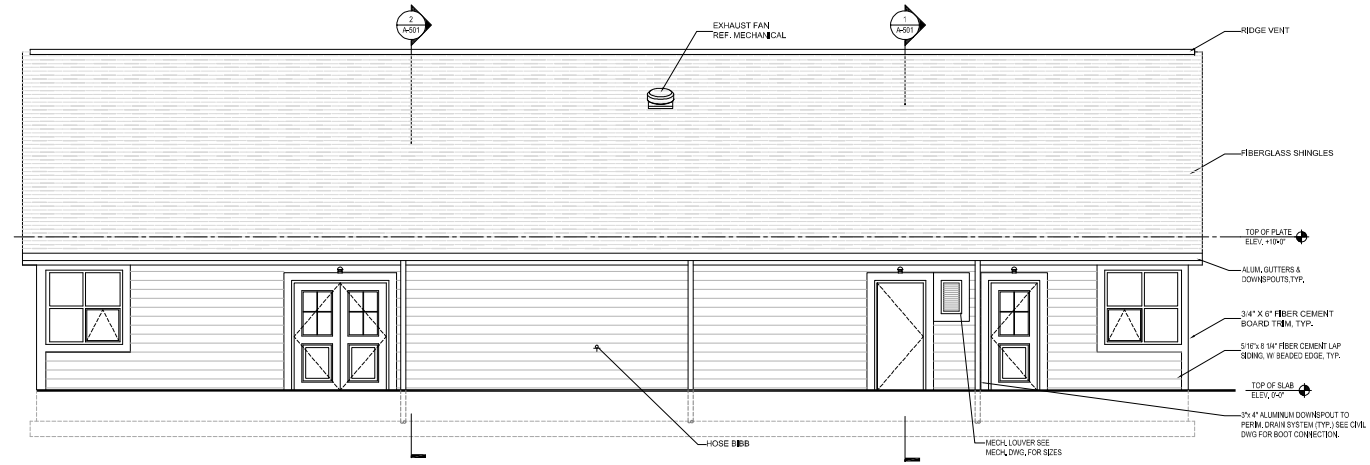

2 SOUTH ELEVATION
SCALE : 1/4"= 1'-0"

G:\NCE\120999_021_St_Georges_Maintenance\CADD\Architectural\A-401 CREW OPERATION BUILDING EXTERIOR ELEVATIONS.dwg

CO-A-401

DELAWARE
DEPARTMENT OF TRANSPORTATION

ADDENDUMS / REVISIONS	

ST. GEORGES
MAINTENANCE YARD IMPROVEMENTS

CONTRACT	BRIDGE NO.	N/A
T201680104	DESIGNED BY:	DCH
COUNTY	CHECKED BY:	KNM
NEW CASTLE		

CREW OPERATION BUILDING
EXTERIOR ELEVATIONS

SHEET NO. 33
TOTAL SHTS. 116