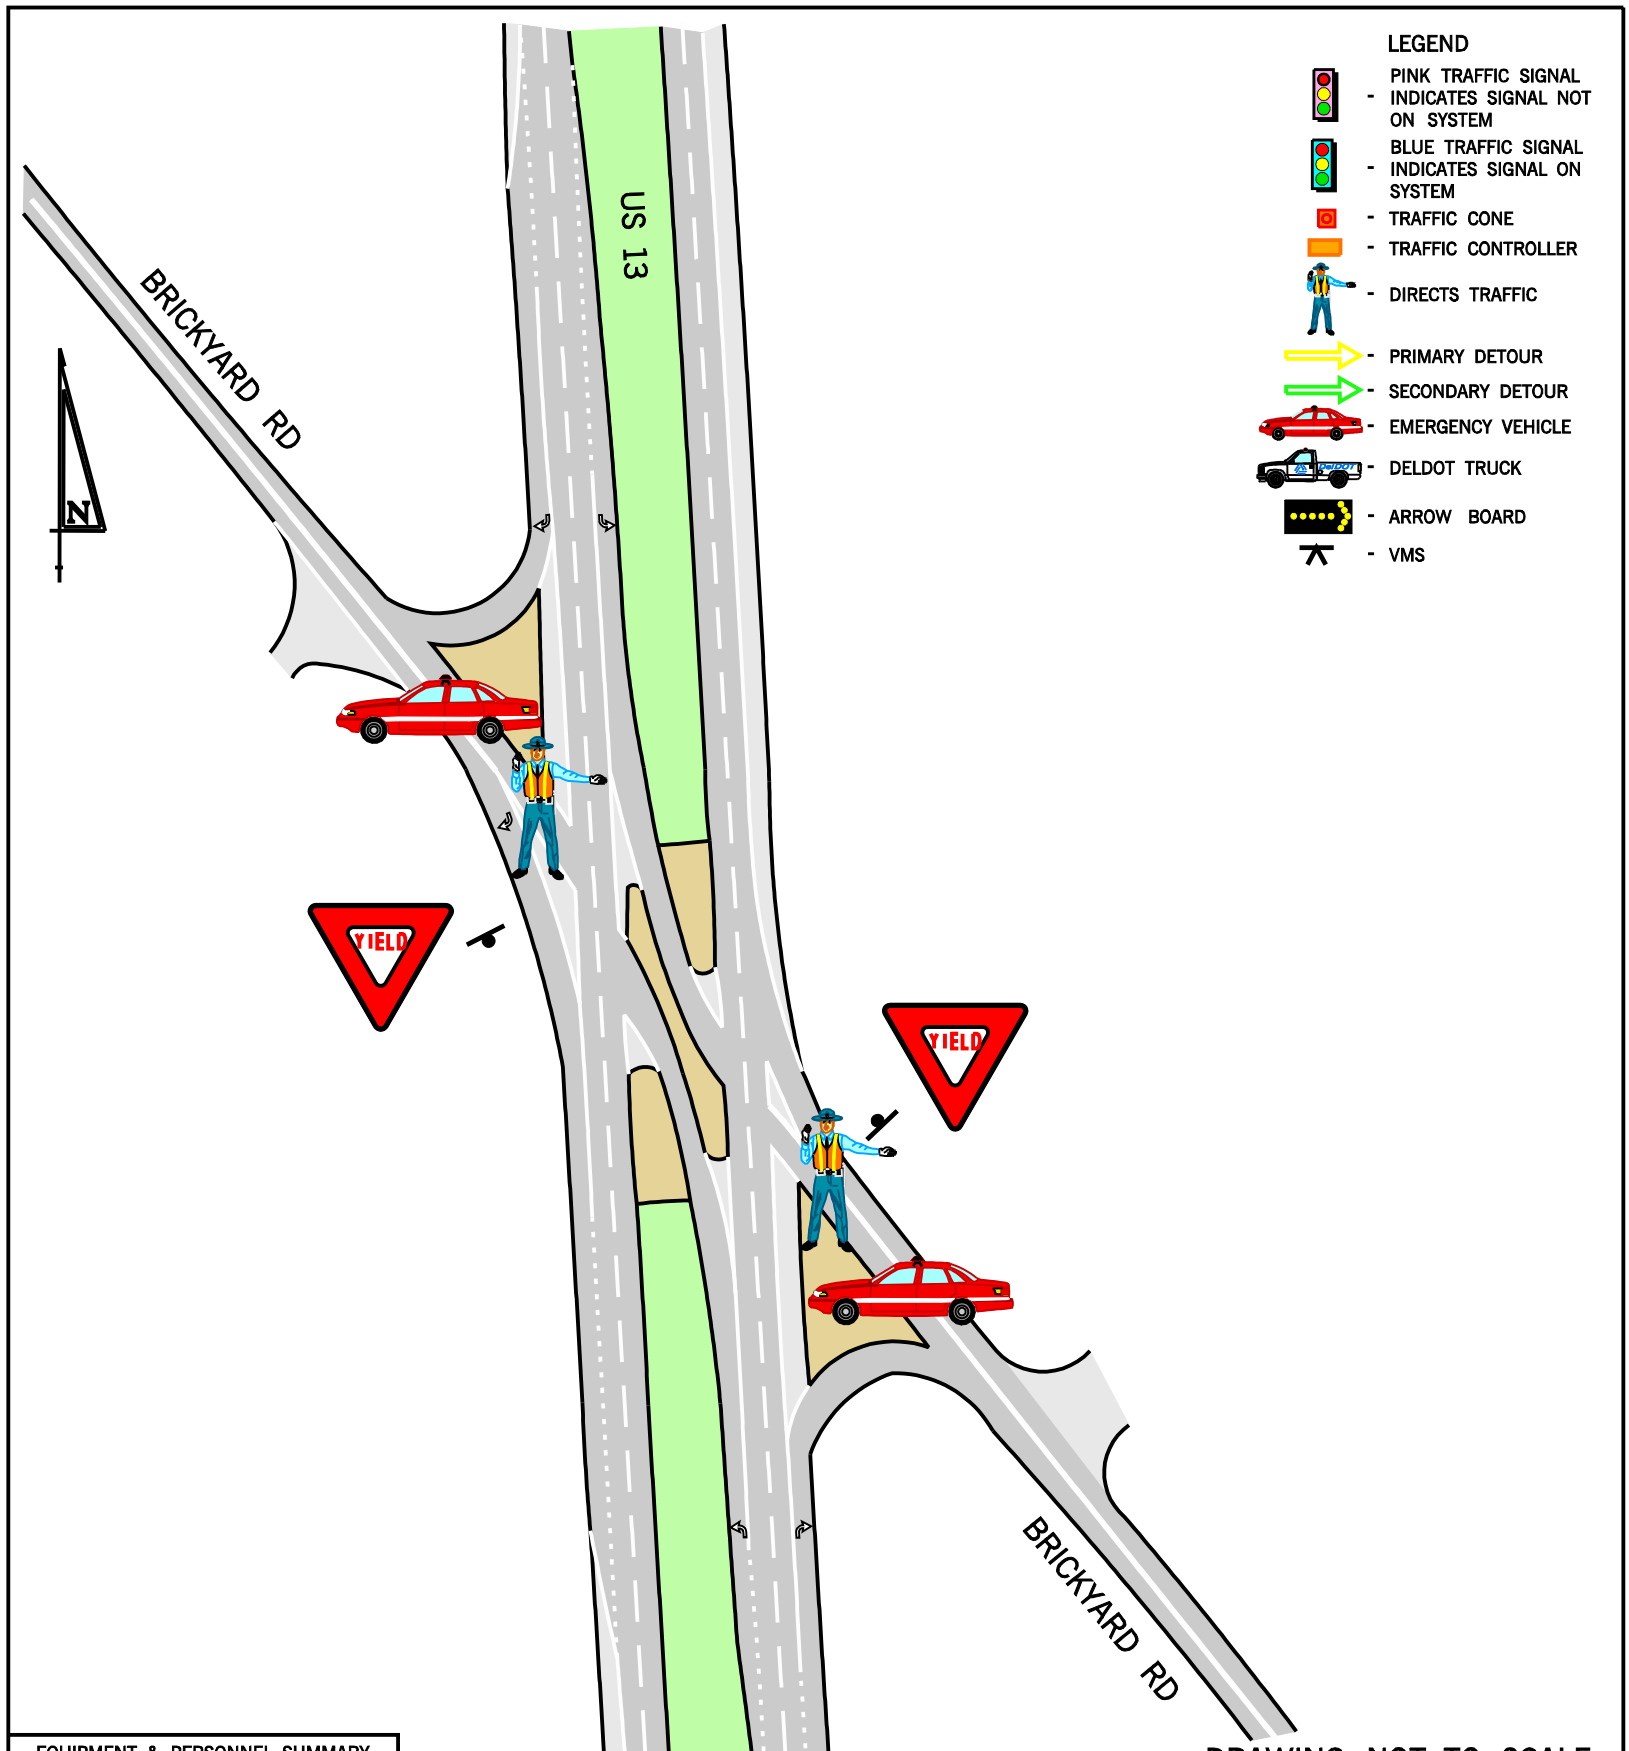

EQUIPMENT & PERSONNEL SUMMARY	
	TOTAL
TRAFFIC CONES	0
ARROW BOARDS	0
VMS	0
DELDOT TRUCKS	0
DSP – TROOP 5	2
LOCAL POLICE–BLADES	0
FIRE POLICE–BLADES	0
BARRICADE	0
DETOUR SIGNS	0
RESP. FOR EQUIP. SETUP	DELDOT AREA 1

Edwards and Kelcey

DRAWING NOT TO SCALE

US 13 NB
NTH OF AIRPORT RD TO STH OF CONCORD RD (DEL 20)

US 13 AND BRICKYARD RD

DATE:	BY:	REFERENCE NUMBER:
11/20/06	BJC	E