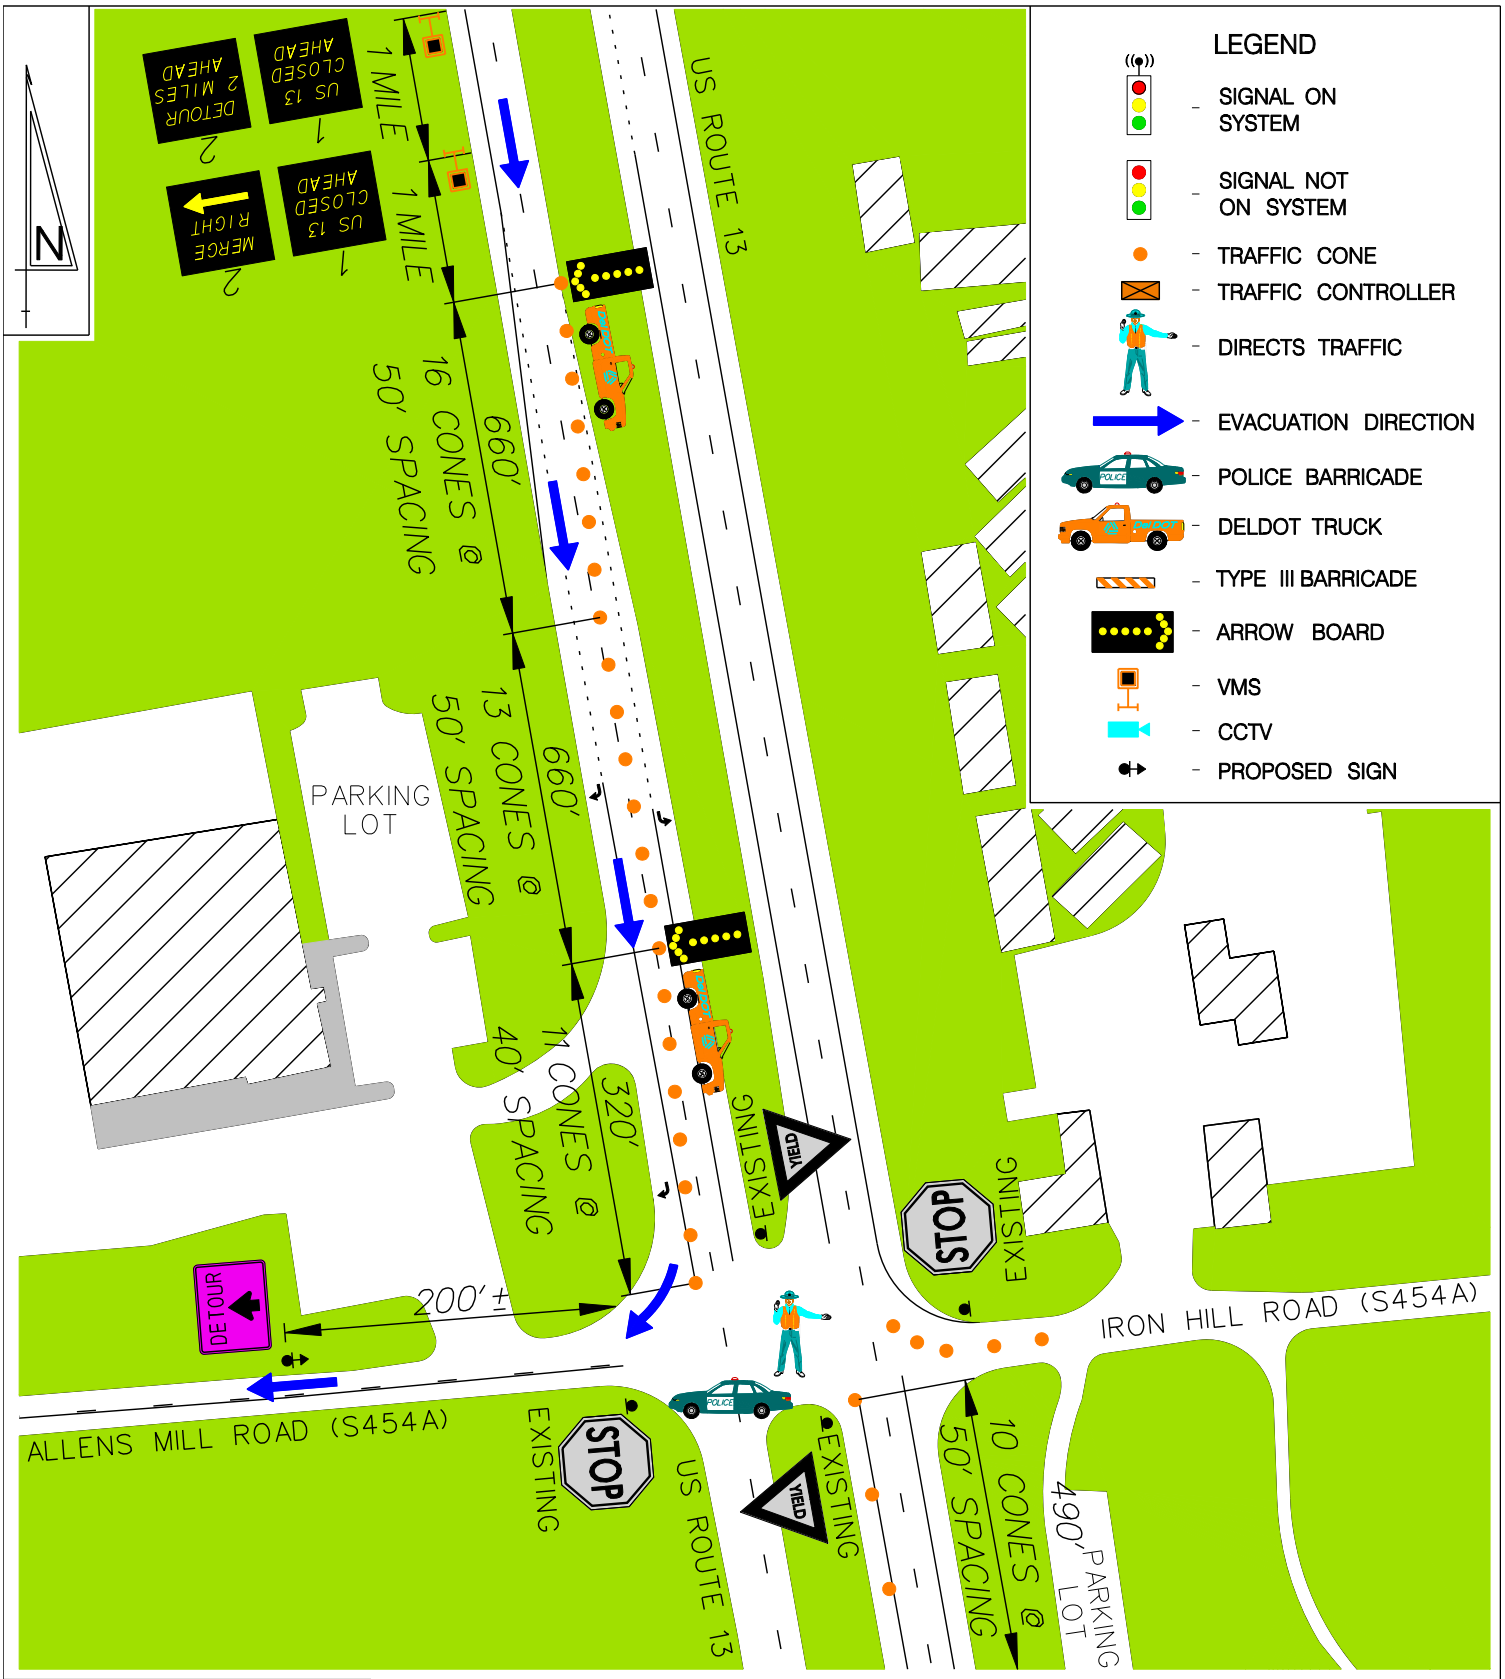

EQUIPMENT/PERSONNEL TOTALS	
TRAFFIC CONES	55
ARROW BOARDS	2
VMS	2
POLICE VEHICLES	1
DELDOT TRUCKS	2
TYPE 3 BARRICADES	–
DETOUR SIGN EXIST. POST	–
DETOUR SIGN W/SUPPORT	1
PERSONNEL (DIRECTING TRAFFIC)	1
RESP. FOR EQUIP. SETUP	DelDOT

BACKGROUND COLOR

ROADWAY | BUILDING | CONCRETE | GRASS

CONE TAPER & TANGENT LENGTHS				
APPROACH	DESCRIPTION	TANGENT	TAPER	CONES
NB US 13	CLOSE LEFT TURN LANE	490'	–	10
SB US 13	CLOSE (2) THROUGH LANES	660'	980'	40
WB IRON HILL	RIGHT TURN ONLY	80'	–	5

DRAWING NOT TO SCALE

DETOUR REFERENCE #:
US13– – –SB00000–00000–1A

CONTROL POINT A:
US ROUTE 13 AND
IRON HILL/ALLENS MILL RD

DATE:	BY:	REFERENCE NUMBER:
AUG 2009	RAM	A