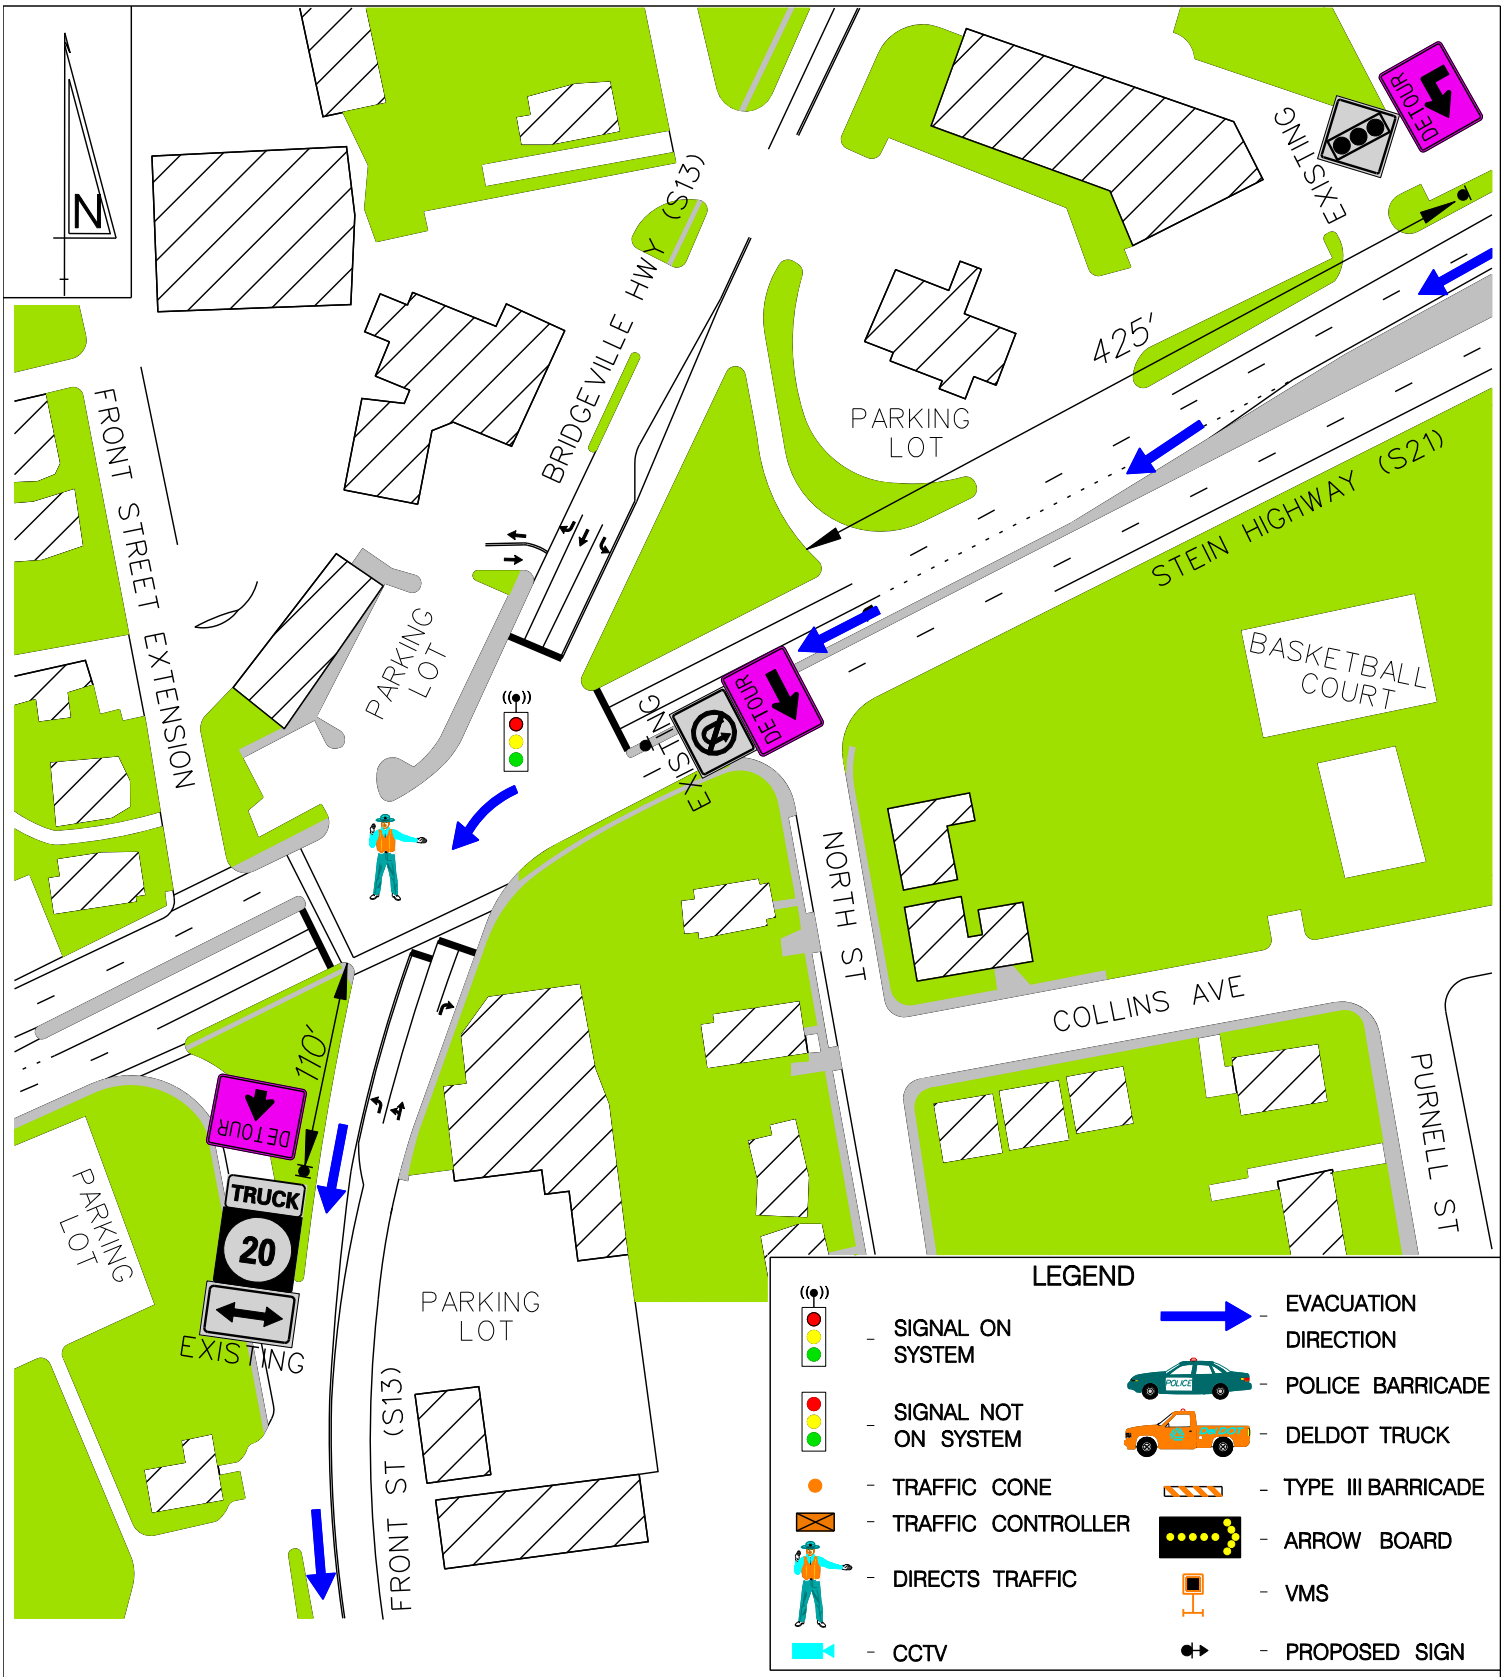


| EQUIPMENT/PERSONNEL TOTALS | |
|---|---|
| TRAFFIC CONES | – |
| ARROW BOARDS | – |
| VMS | – |
| POLICE VEHICLES | – |
| DELDOT TRUCKS | – |
| TYPE 3 BARRICADES | – |
| DETOUR SIGN EXIST. POST | 3 |
| DETOUR SIGN W/SUPPORT | – |
| PERSONNEL (DIRECTING TRAFFIC) | 1 |
| RESP. FOR EQUIP. SETUP | DelDOT |

BACKGROUND COLOR

ROADWAY BUILDING CONCRETE GRASS

| CONE TAPER & TANGENT LENGTHS | | | | |
|---|---|---|---|---|
| APPROACH | DESCRIPTION | TANGENT | TAPER | CONES |
| | | | | |
| | | | | |
| | | | | |
| | | | | |
| | | | | |
| | | | | |

**DRAWING NOT TO SCALE**

**DETOUR REFERENCE #:**
**US13– – –SB01322–01374–1B**

**CONTROL POINT B:**
**STEIN HIGHWAY AND BRIDGEVILLE/FRONT ST**

| DATE: | BY: | REFERENCE NUMBER: |
|---|---|---|
| OCT 2008 | RAM | B |