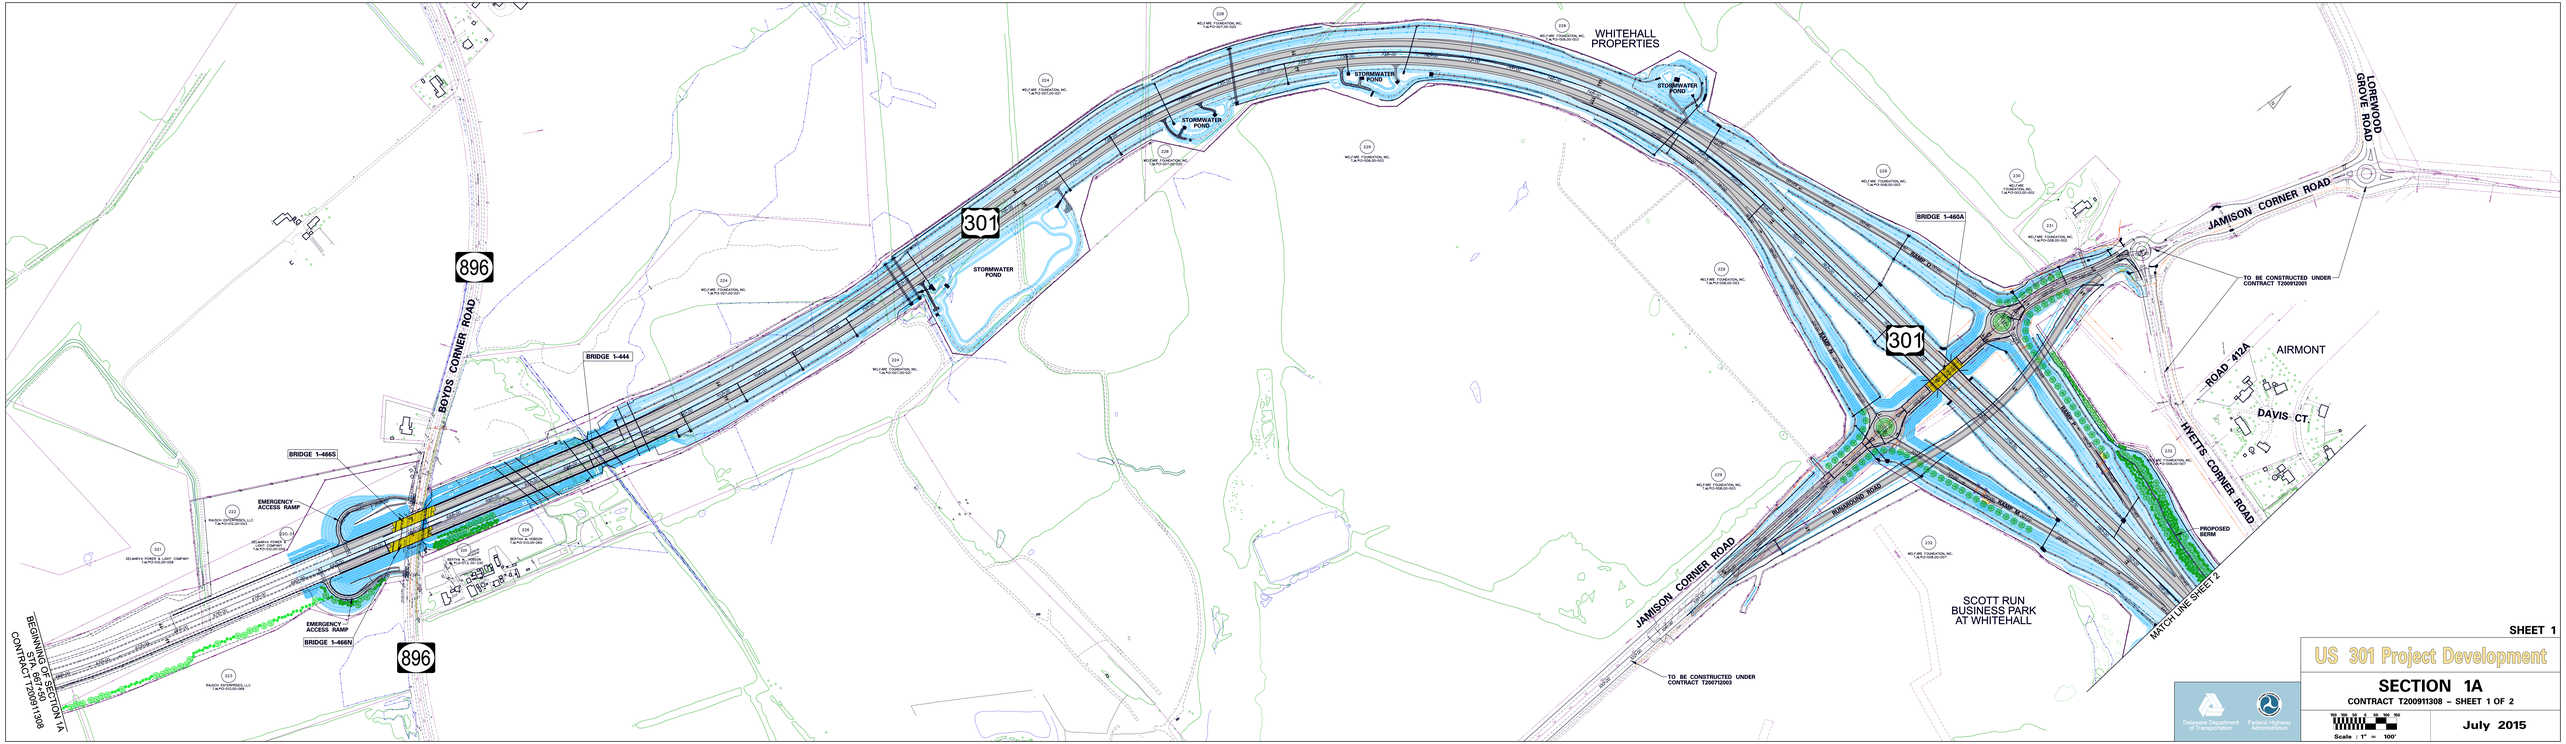


SHEET 1

US 301 Project Development

SECTION 1A

CONTRACT T200911308 – SHEET 1 OF 2

Delaware Department of Transportation

Federal Highway Administration

Scale : 1" = 100'

July 2015




SHEET 2

# US 301 Project Development

## SECTION 1A

CONTRACT T200911308 – SHEET 2 OF 2

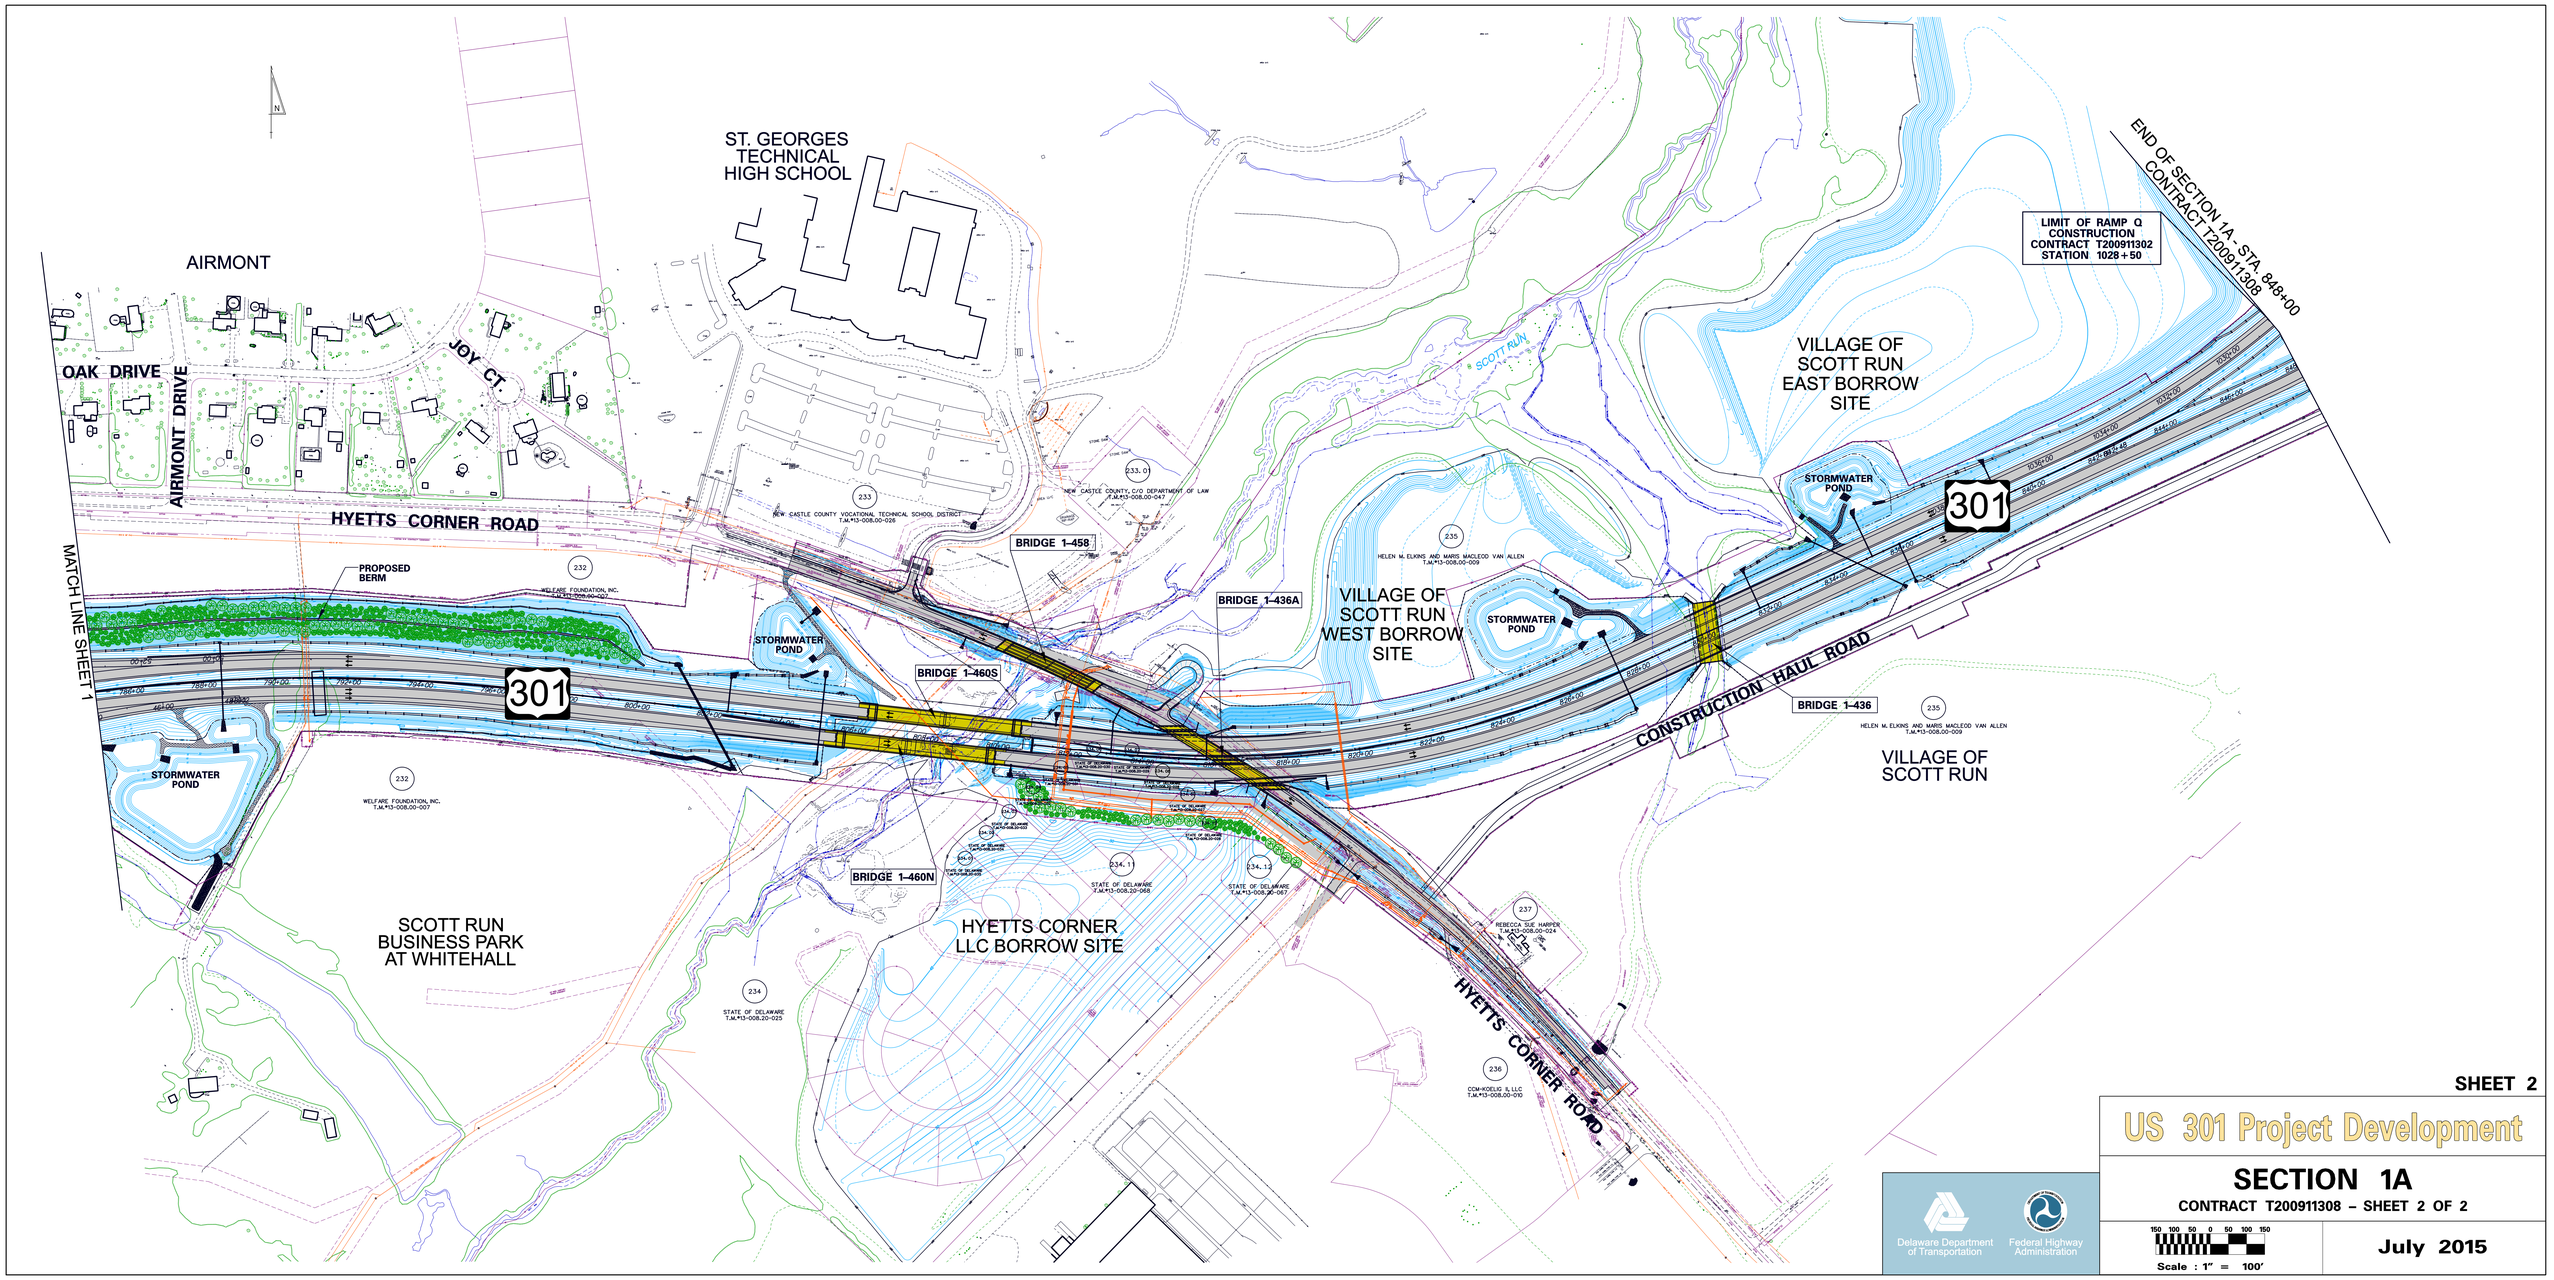Delaware Department of Transportation

Federal Highway Administration

150 100 50 0 50 100 150

Scale : 1" = 100'

July 2015