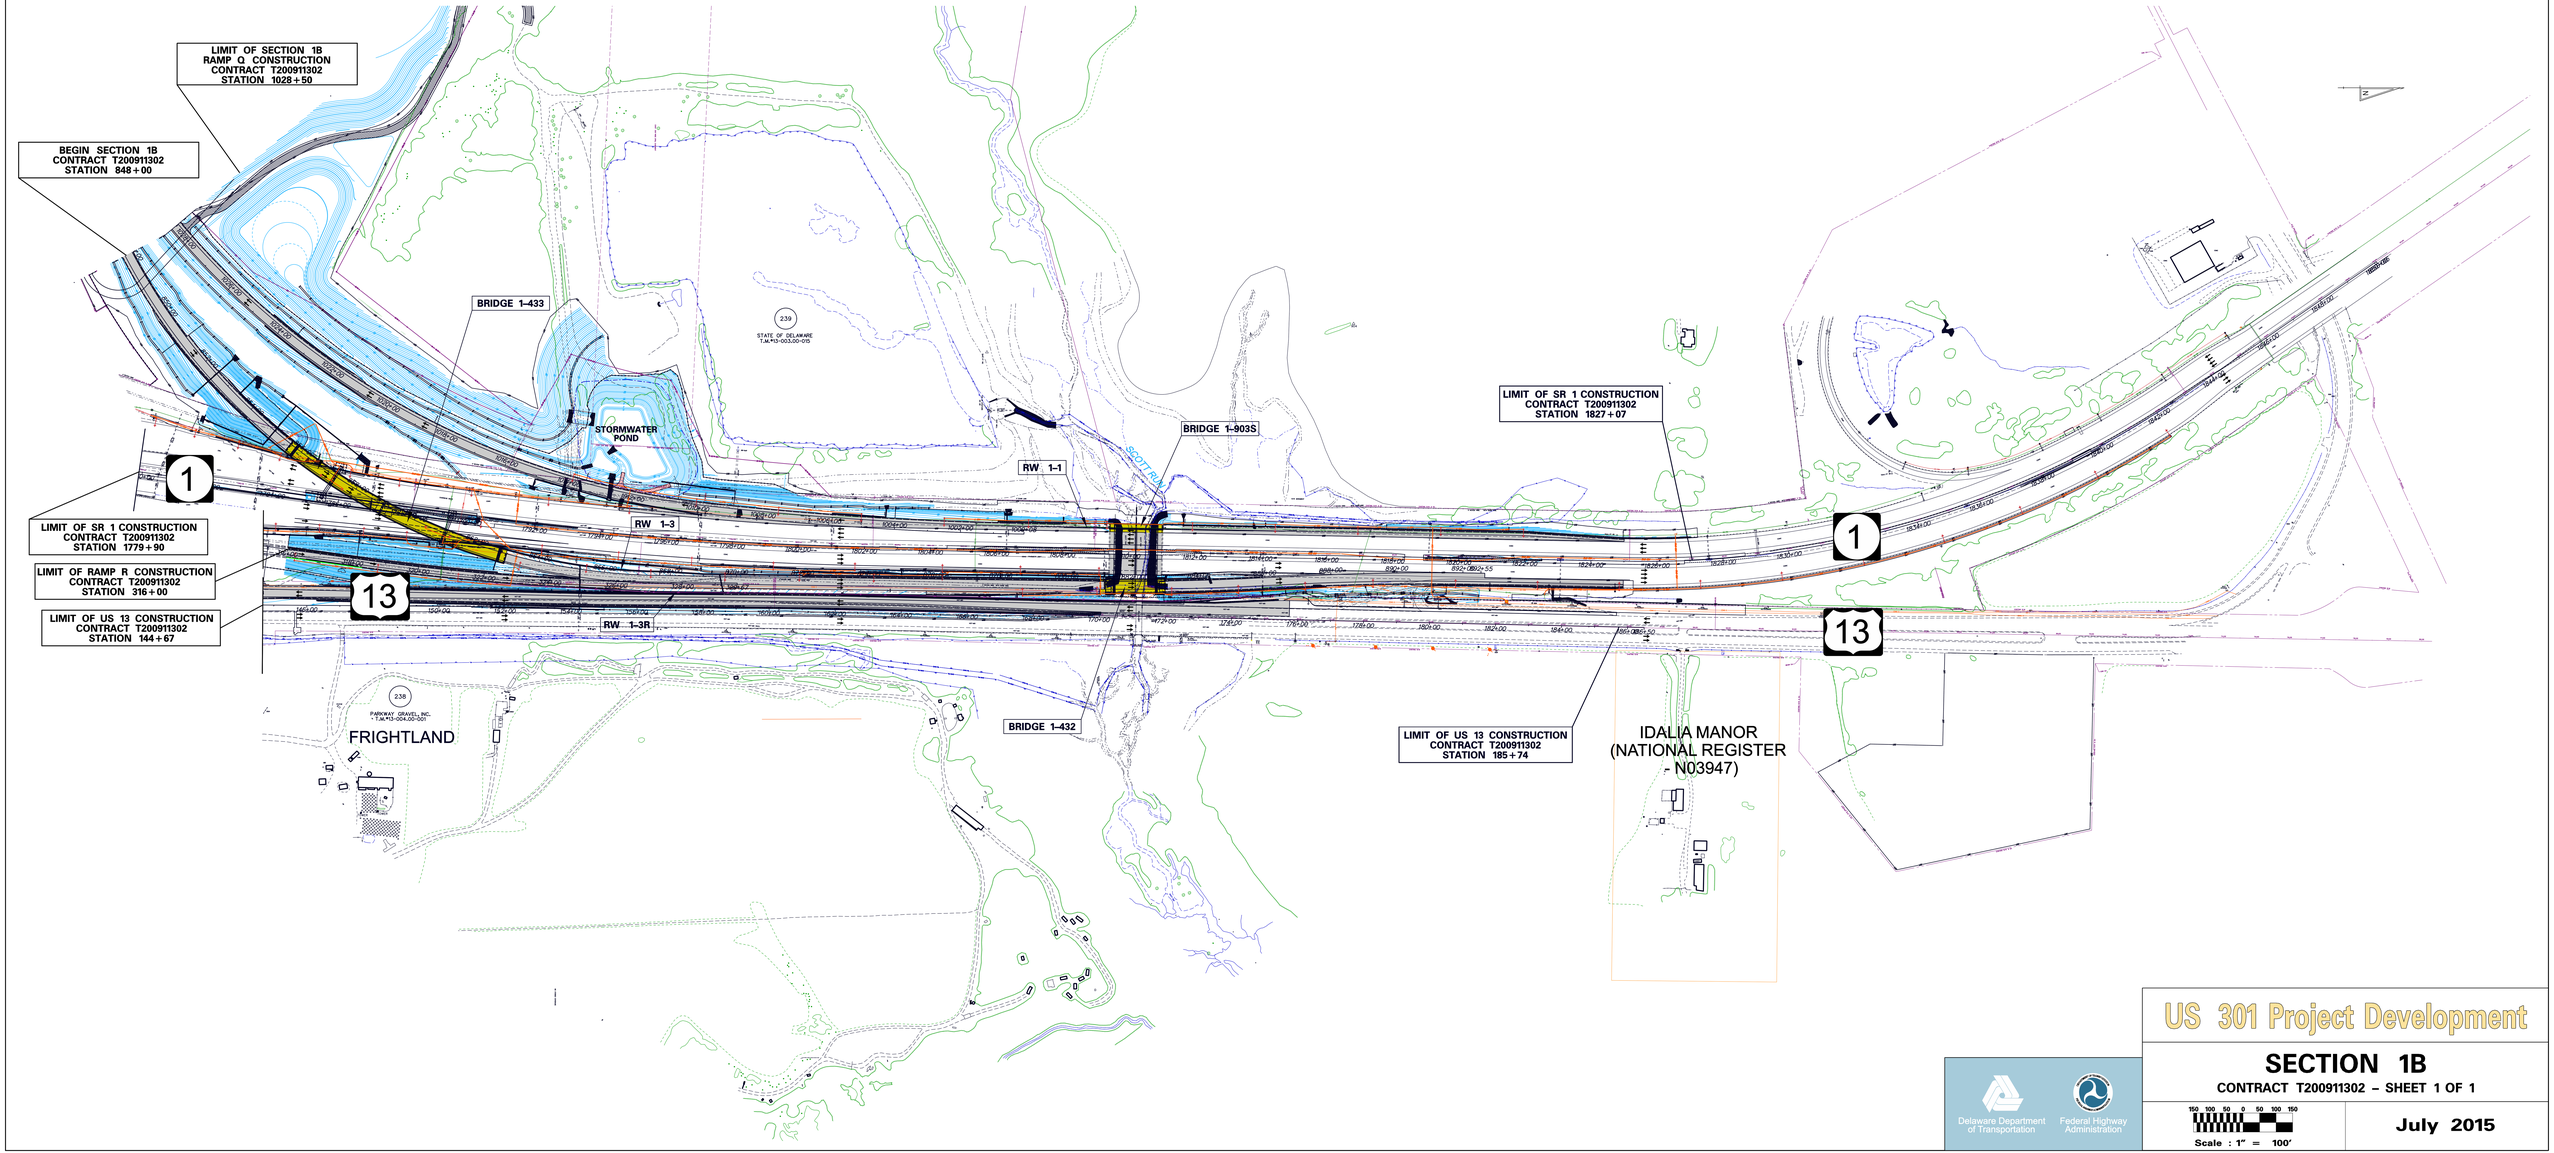

US 301 Project Development

SECTION 1B

CONTRACT T200911302 – SHEET 1 OF 1

Delaware Department of Transportation

Federal Highway Administration

Scale : 1" = 100'

July 2015