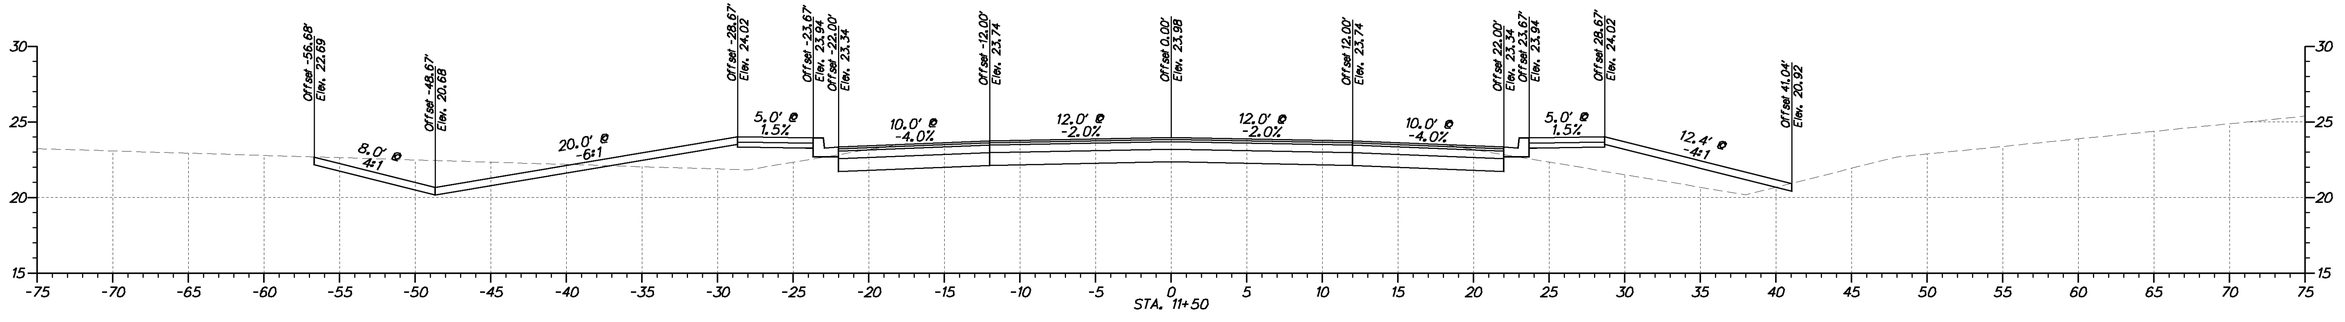

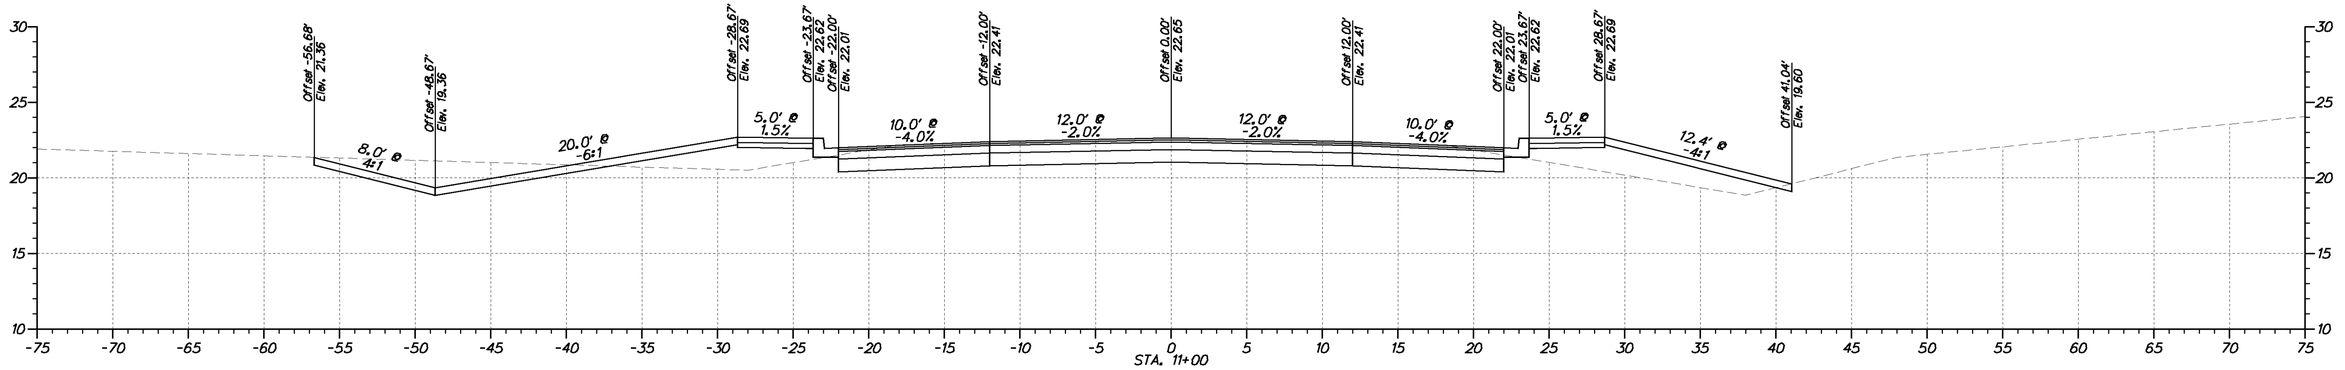

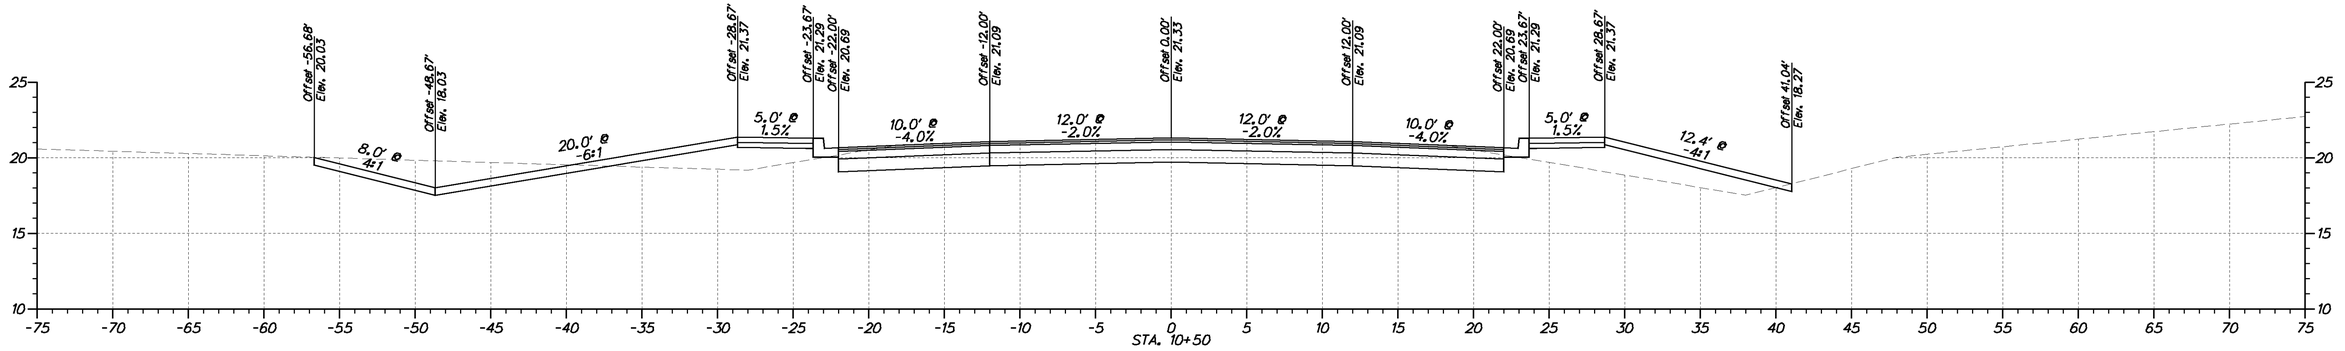

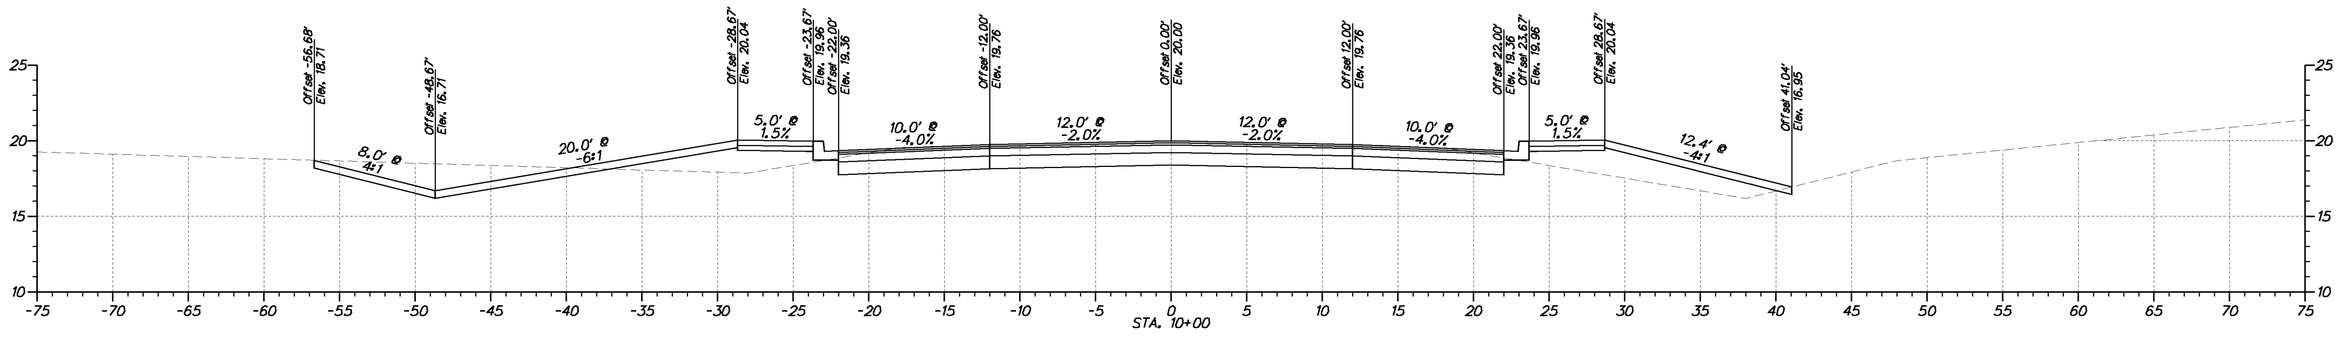

DELAWARE
DEPARTMENT OF TRANSPORTATION

ADDENDUMS / REVISIONS		

X
X
X

CONTRACT	BRIDGE NO.	X
XX-XXX-XX	DESIGNED BY:	
COUNTY	CHECKED BY:	
X		

CROSS SECTIONS
STA. 10+00 TO STA. 11+50

SHEET NO.
1
TOTAL SHTS.
15