SCALE : N.T.S.

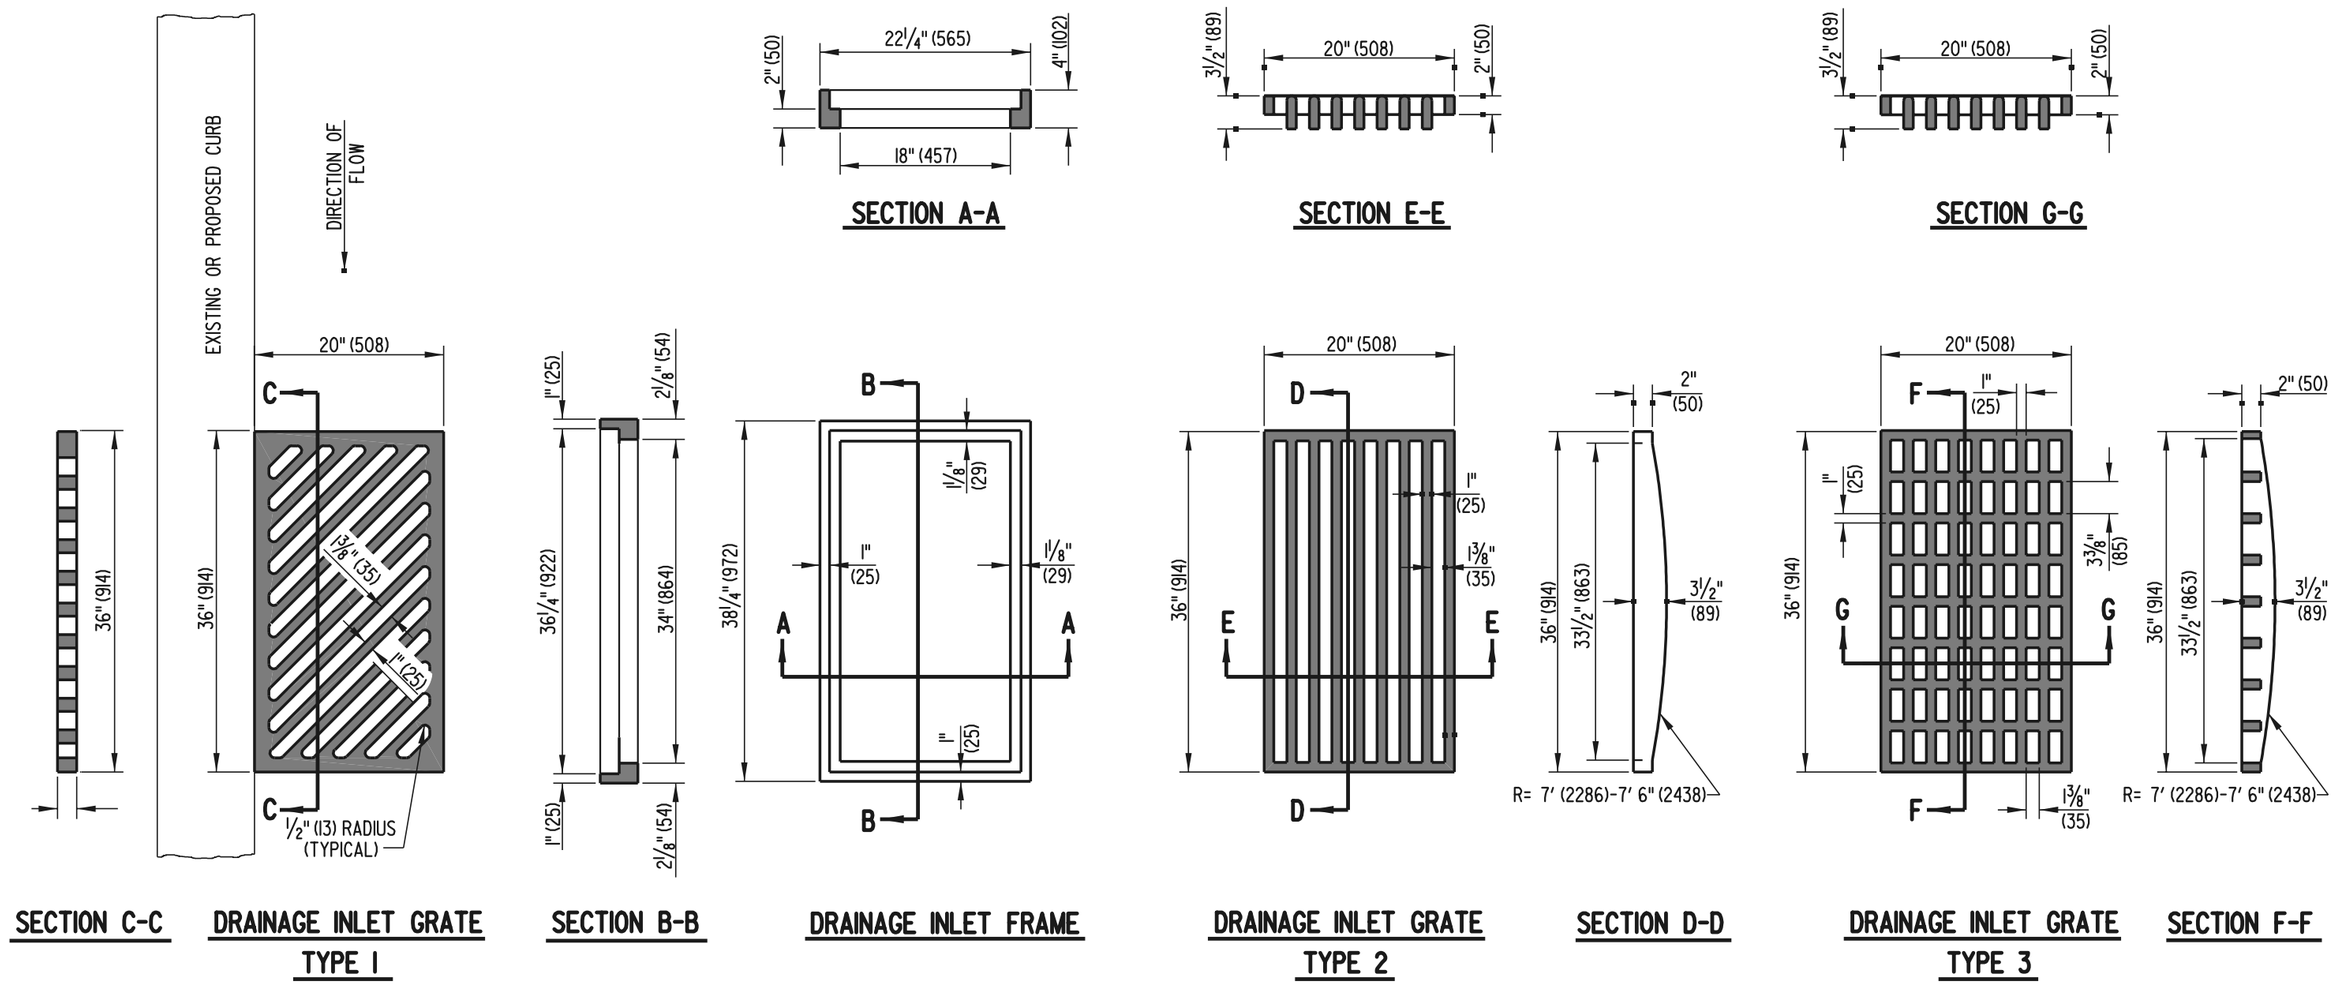

DRAINAGE INLET FRAME AND GRATES

NOTE: 1. BOTTOM OF TYPE 1 GRATE TO BE FLAT AND TRUE.
2. TYPE 2 GRATE SHALL NOT BE INSTALLED WHERE BICYCLE TRAFFIC MAY BE PRESENT.

DELAWARE DEPARTMENT OF TRANSPORTATION	DRAINAGE INLET DETAILS		APPROVED [signature] CHIEF ENGINEER 6/18/01 DATE
	STANDARD NO. D-5 (2001)	SHT. 2 OF 7	RECOMMENDED [signature] DESIGN ENGINEER 6/15/01 DATE

04/23/2001