SCALE : N.T.S.

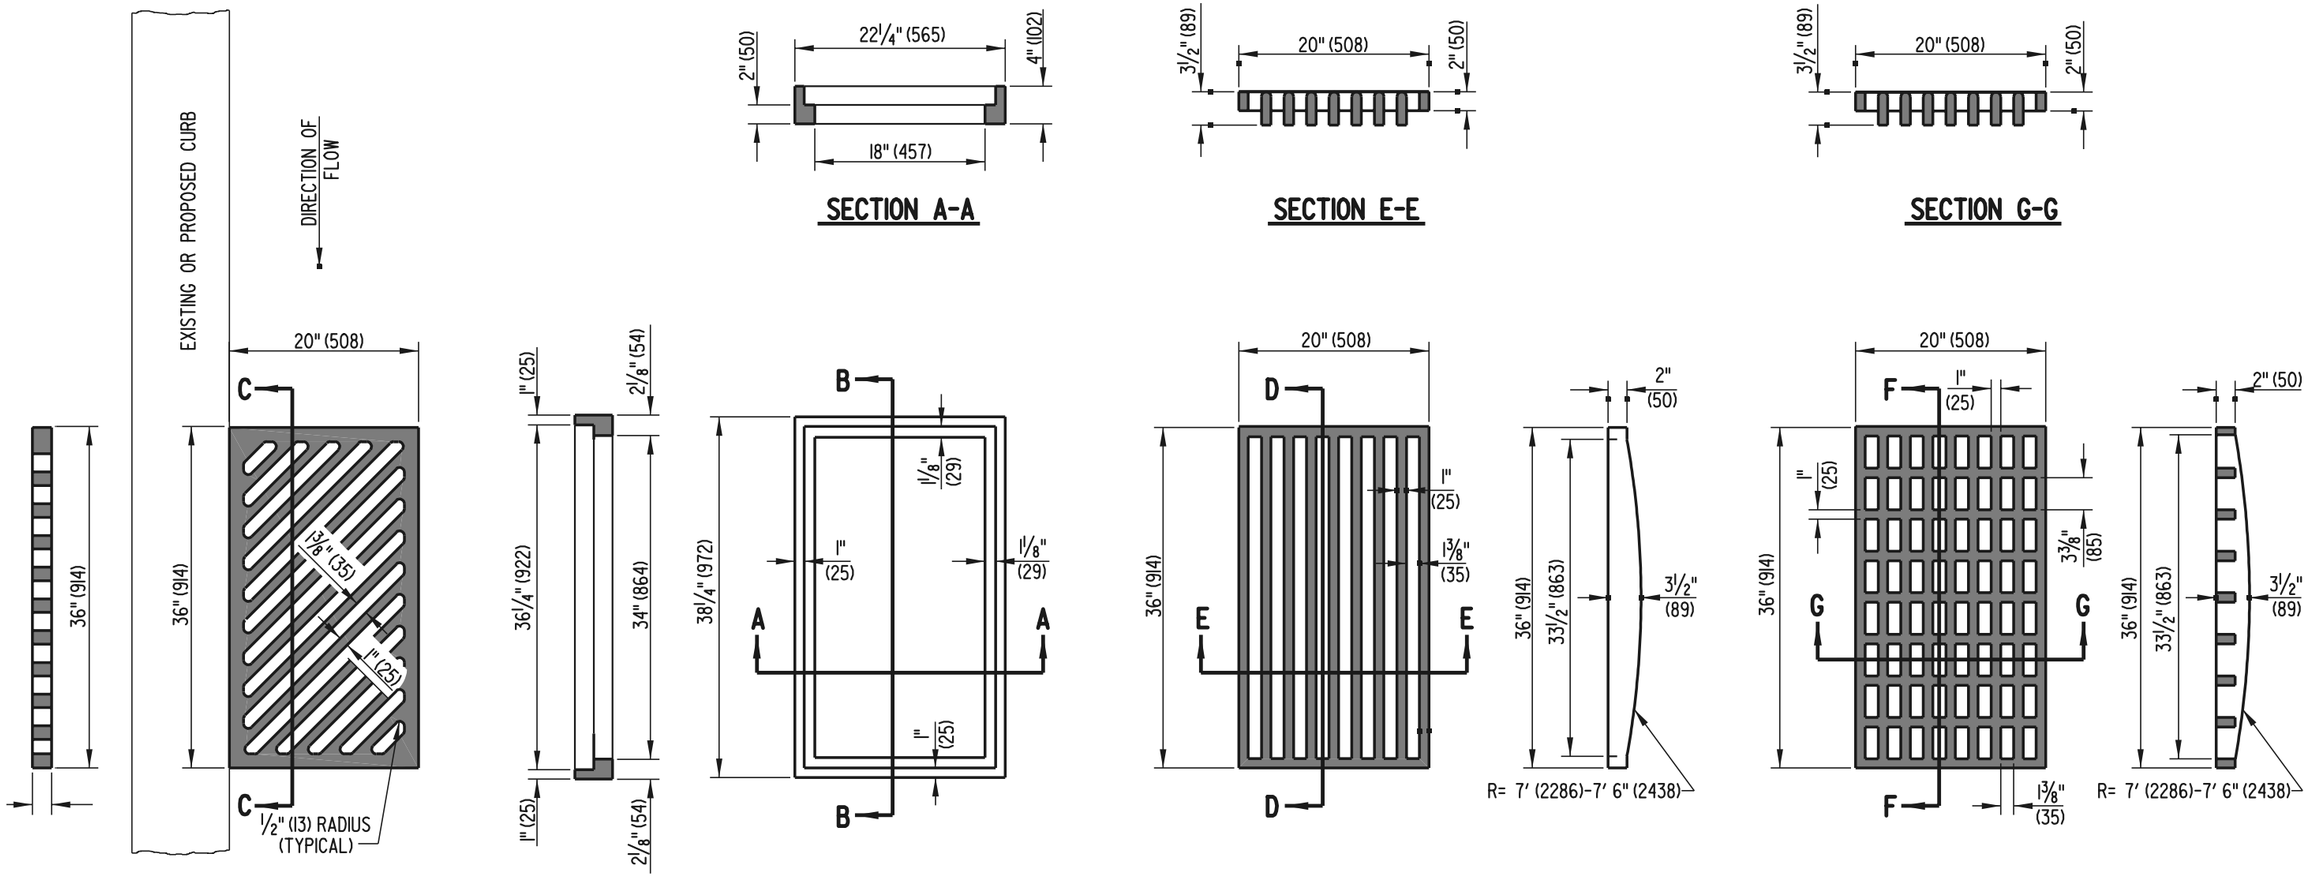

DRAINAGE INLET FRAME AND GRATES

NOTE: 1. BOTTOM OF TYPE 1 GRATE TO BE FLAT AND TRUE.
2. TYPE 2 GRATE SHALL NOT BE INSTALLED WHERE BICYCLE TRAFFIC MAY BE PRESENT.

DELAWARE DEPARTMENT OF TRANSPORTATION	DRAINAGE INLET DETAILS		APPROVED Carolann Wicks (CHIEF ENGINEER) 9/6/02 (DATE)
	STANDARD NO. D-5 (2002)	SHT. 2 OF 8	RECOMMENDED (DESIGN ENGINEER) 8/19/02 (DATE)

04/01/2002