SCALE : N.T.S.

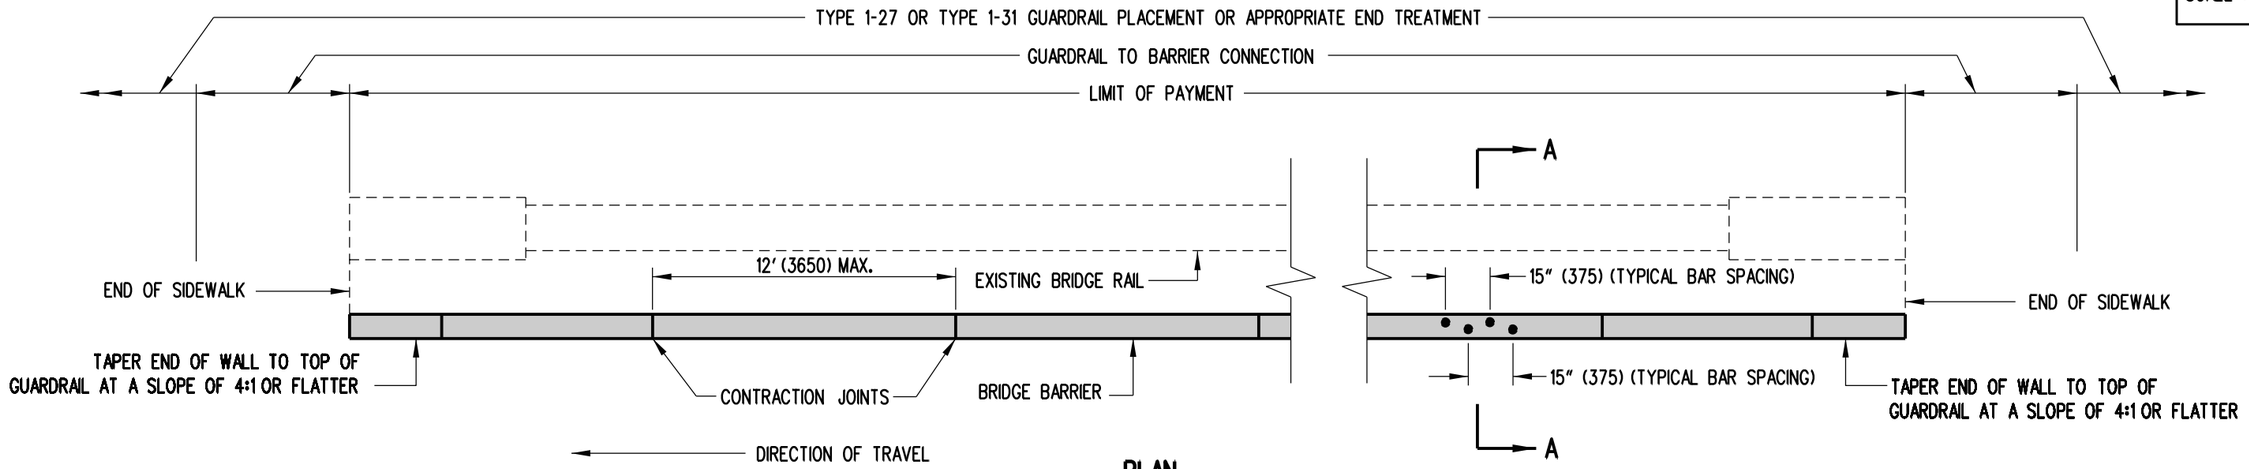

PLAN

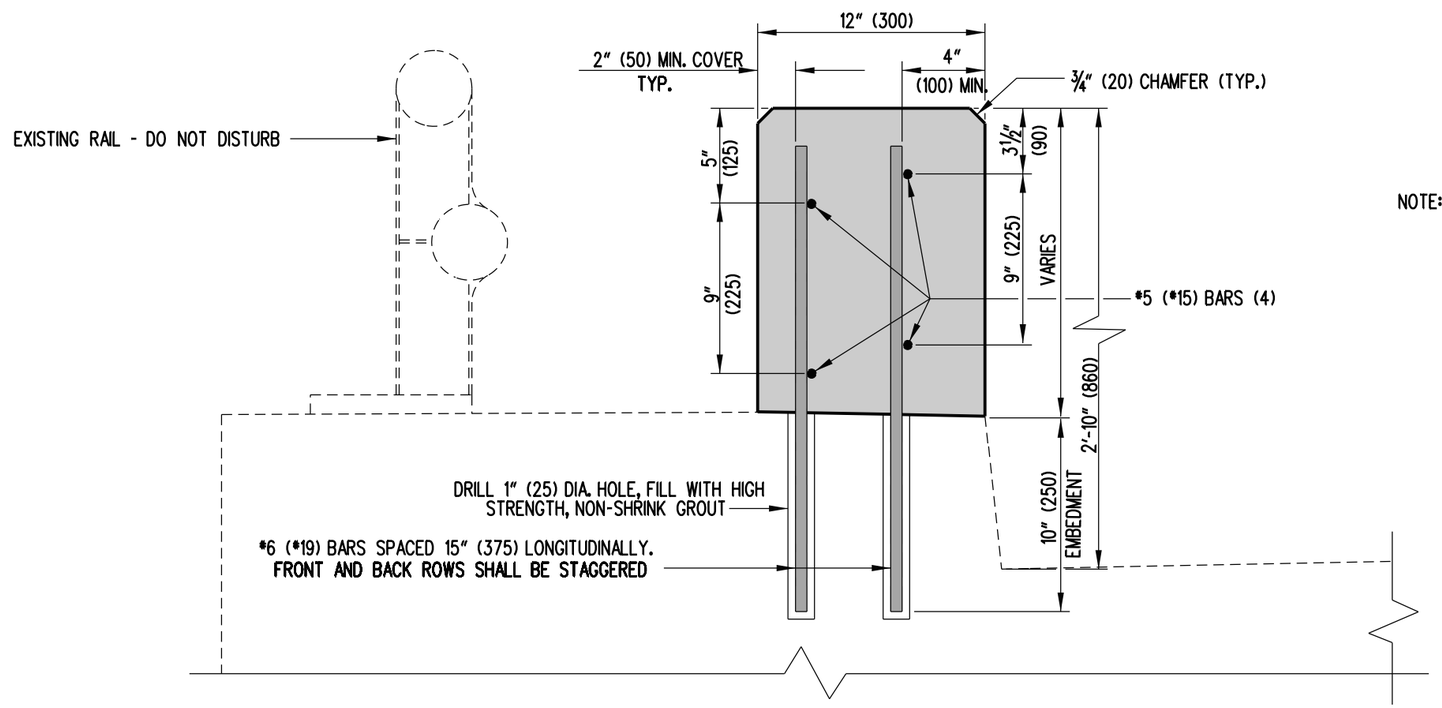

NOTE: STANDARD GUARDRAIL TO BARRIER CONNECTIONS SHALL BE CONNECTED TO THE ENDS OF THE NEW BRIDGE BARRIER AND TRANSITIONED TO THE EXISTING GUARDRAIL.

SECTION A-A

DELAWARE DEPARTMENT OF TRANSPORTATION	BRIDGE RAIL RETROFIT, TYPE 3		APPROVED SIGNATURE ON FILE (CHIEF ENGINEER) 12/28/2010 (DATE)
	STANDARD NO. B-6 (2010)	SHT. 4 OF 5	RECOMMENDED SIGNATURE ON FILE (DESIGN ENGINEER) 12/27/2010 (DATE)

12/06/2010