COUNTY	CONTRACT	P. R. A. REG. NO.	STATE	FED. AID PROJECT NO.	SHEET NO.	TOTAL SHEETS
		2	DEL.			

STANDARD SHEET M-3,
RIGHT-OF-WAY FENCE

PREL. TRACING D.M.E. DESIGN E.L.W. CHKD. J.J.S.

REVISIONS

APPROVED
DIRECTOR OF HIGHWAYS — 4.22.71 DATE

Joe S. Robinson
CHIEF ENGINEER — 4/22/71 DATE

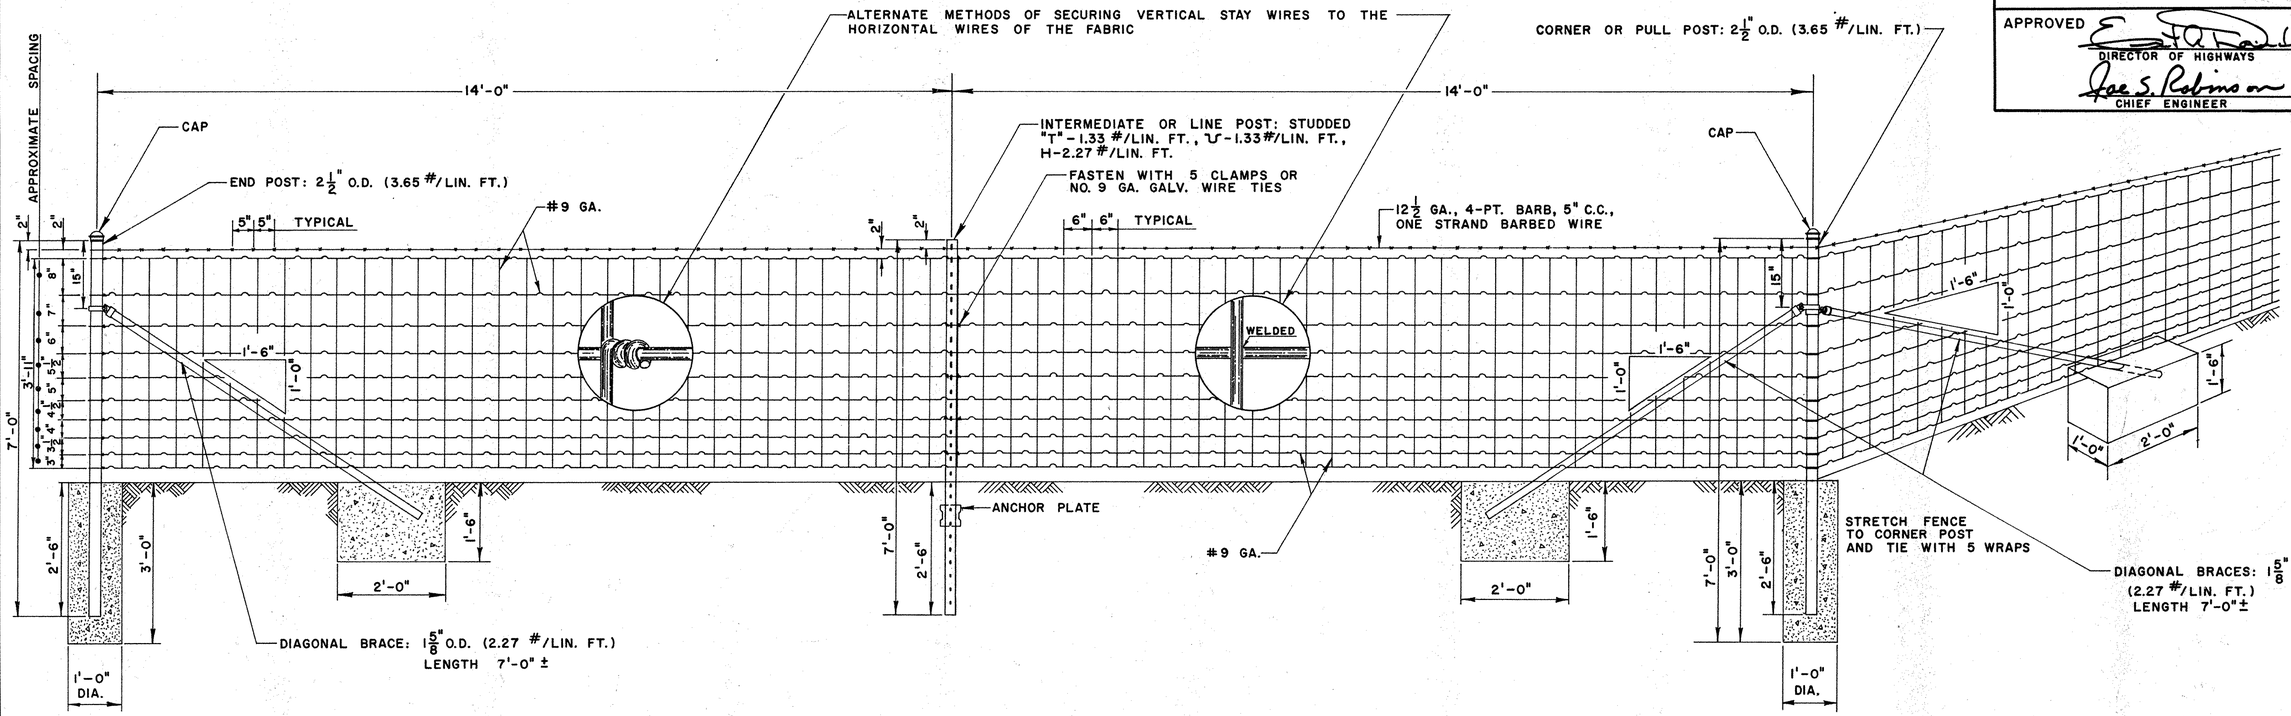

RIGHT-OF-WAY FENCE

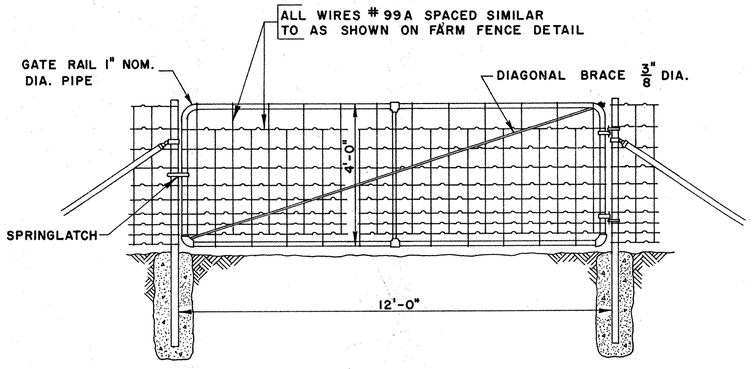

VEHICULAR GATE FOR RIGHT-OF-WAY FENCE

1 0 1 2 3 4

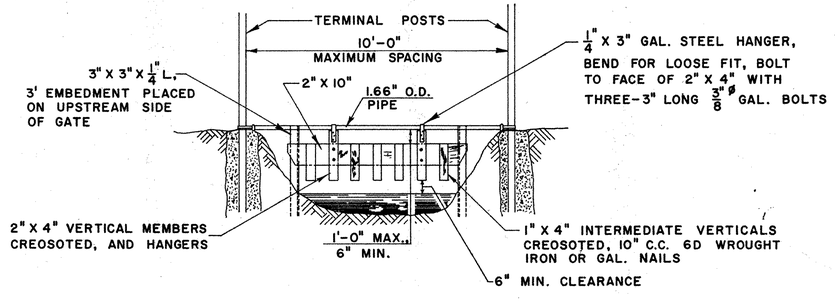

FLAP GATE DETAIL

NO SCALE