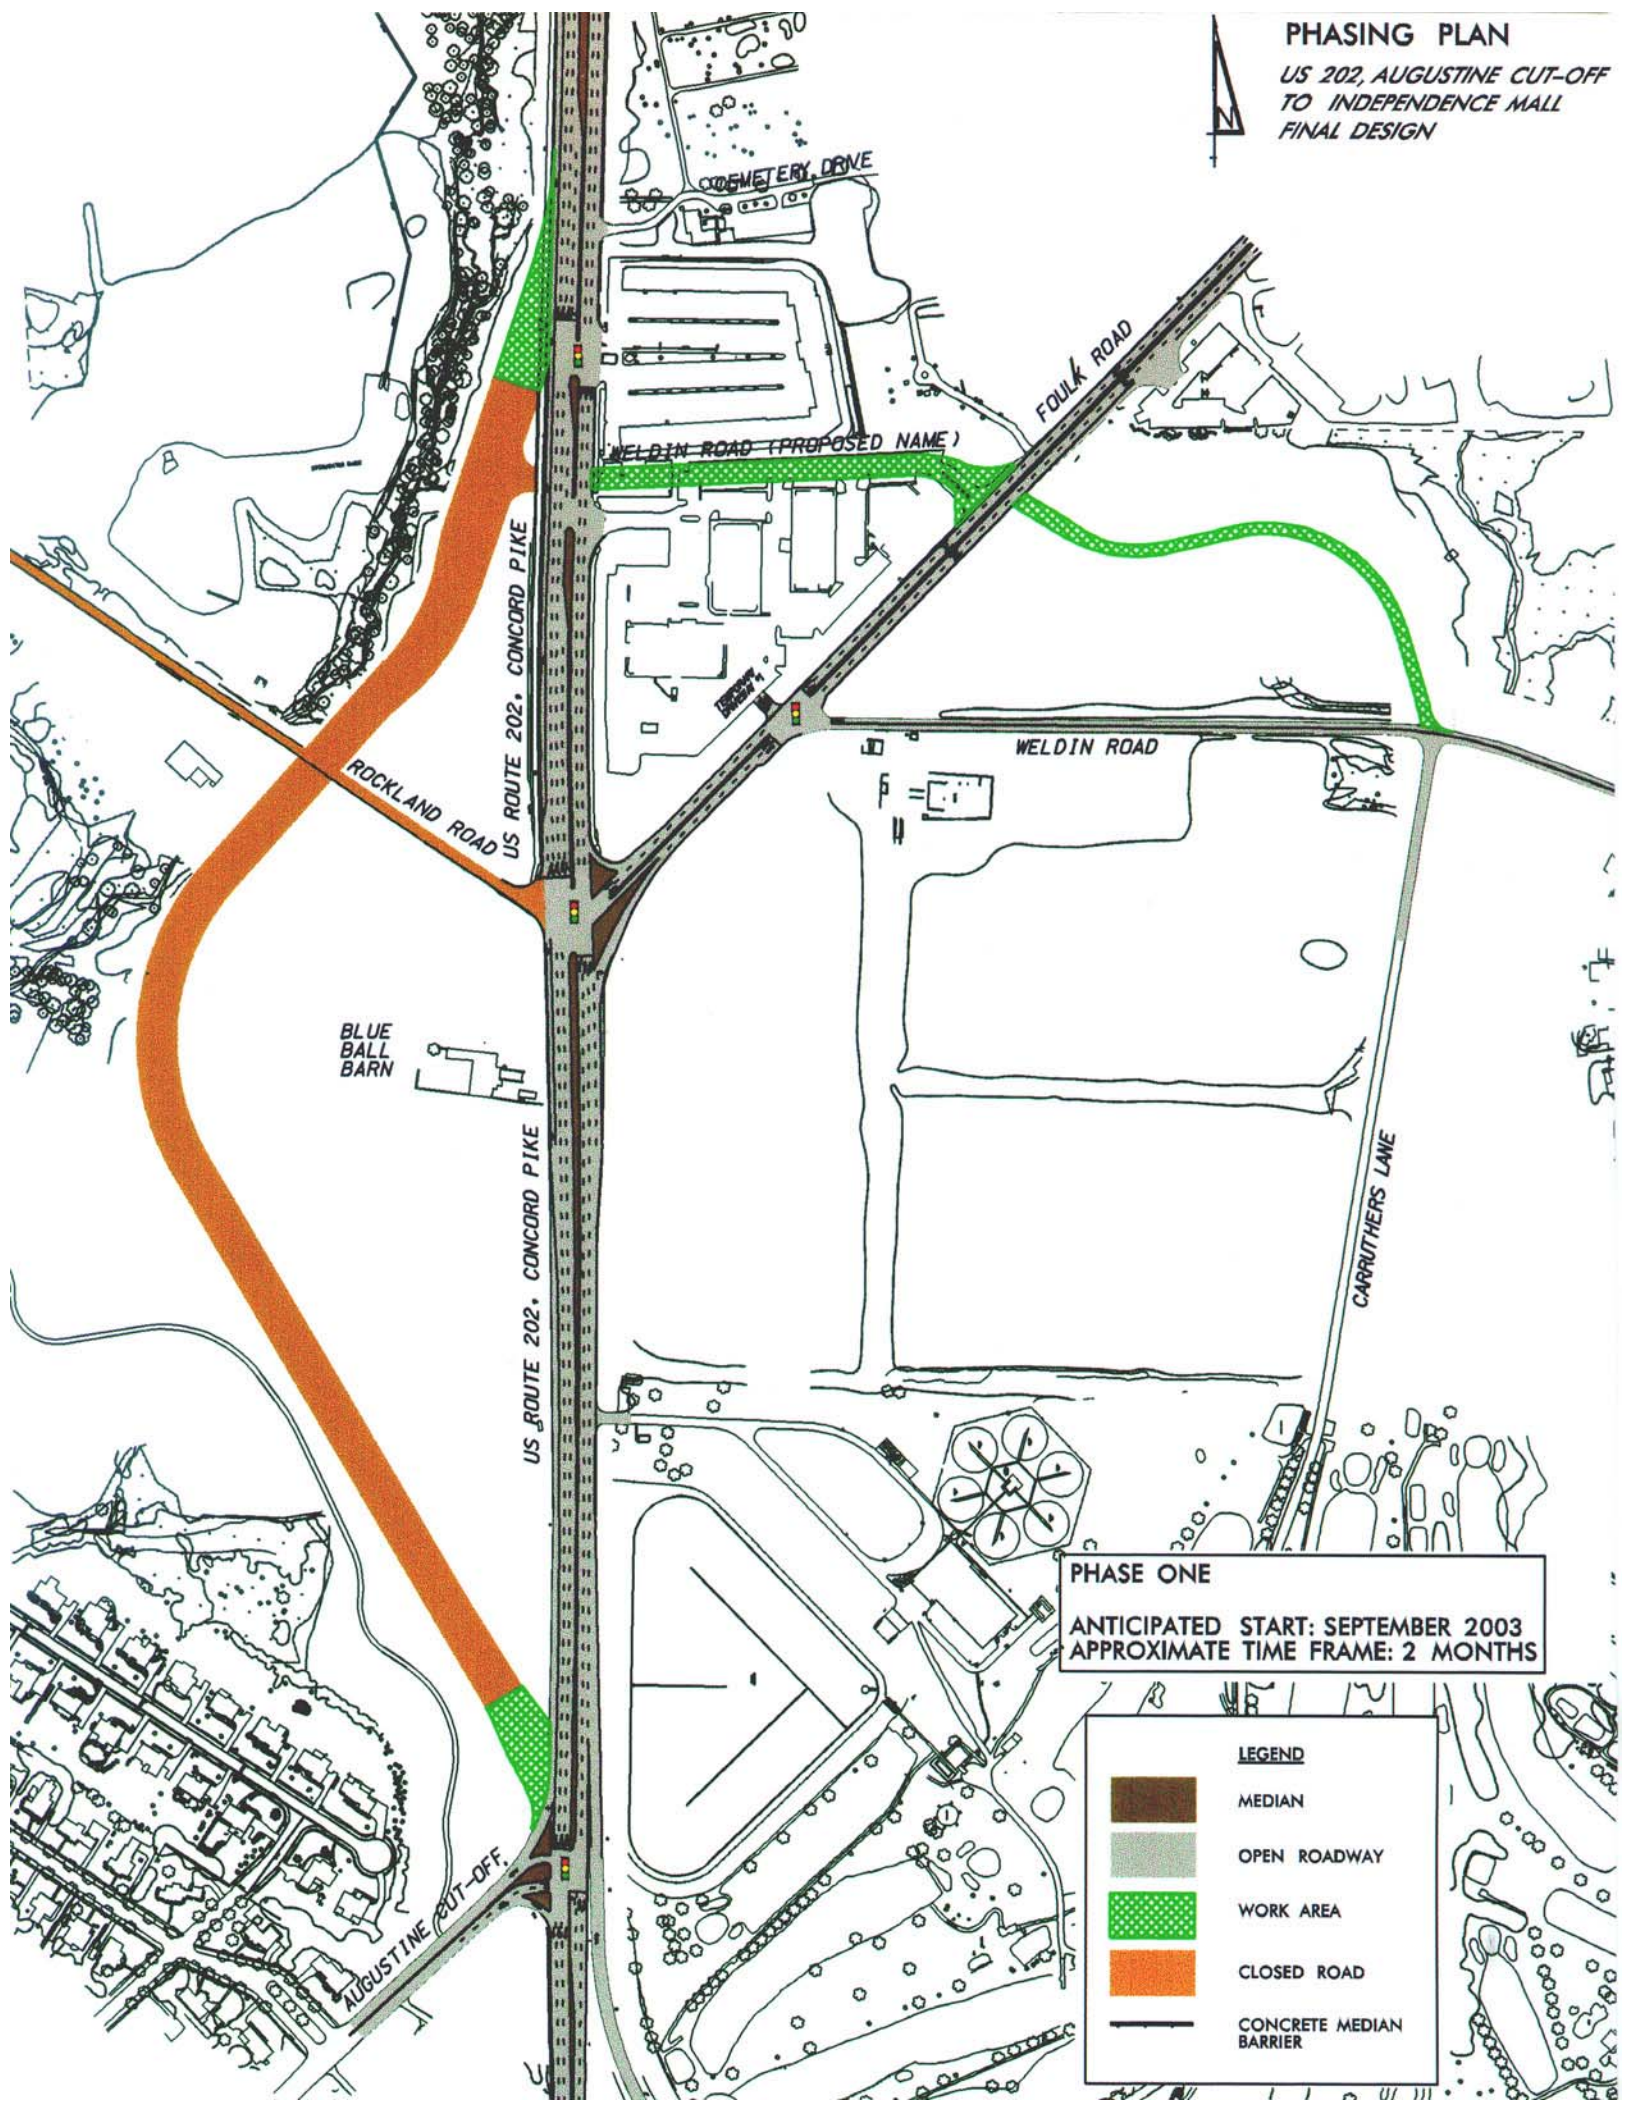
PHASING PLAN
US 202, AUGUSTINE CUT-OFF
TO INDEPENDENCE MALL
FINAL DESIGN
N
CEMETERY DRIVE
FOULK ROAD
WELDIN ROAD (PROPOSED NAME)
US ROUTE 202, CONCORD PIKE
ROCKLAND ROAD
WELDIN ROAD
BLUE
BALL
BARN
US ROUTE 202, CONCORD PIKE
CARRUTHERS LANE
AUGUSTINE CUT-OFF
PHASE ONE
ANTICIPATED START: SEPTEMBER 2003
APPROXIMATE TIME FRAME: 2 MONTHS
LEGEND
MEDIAN
OPEN ROADWAY
WORK AREA
CLOSED ROAD
CONCRETE MEDIAN BARRIER