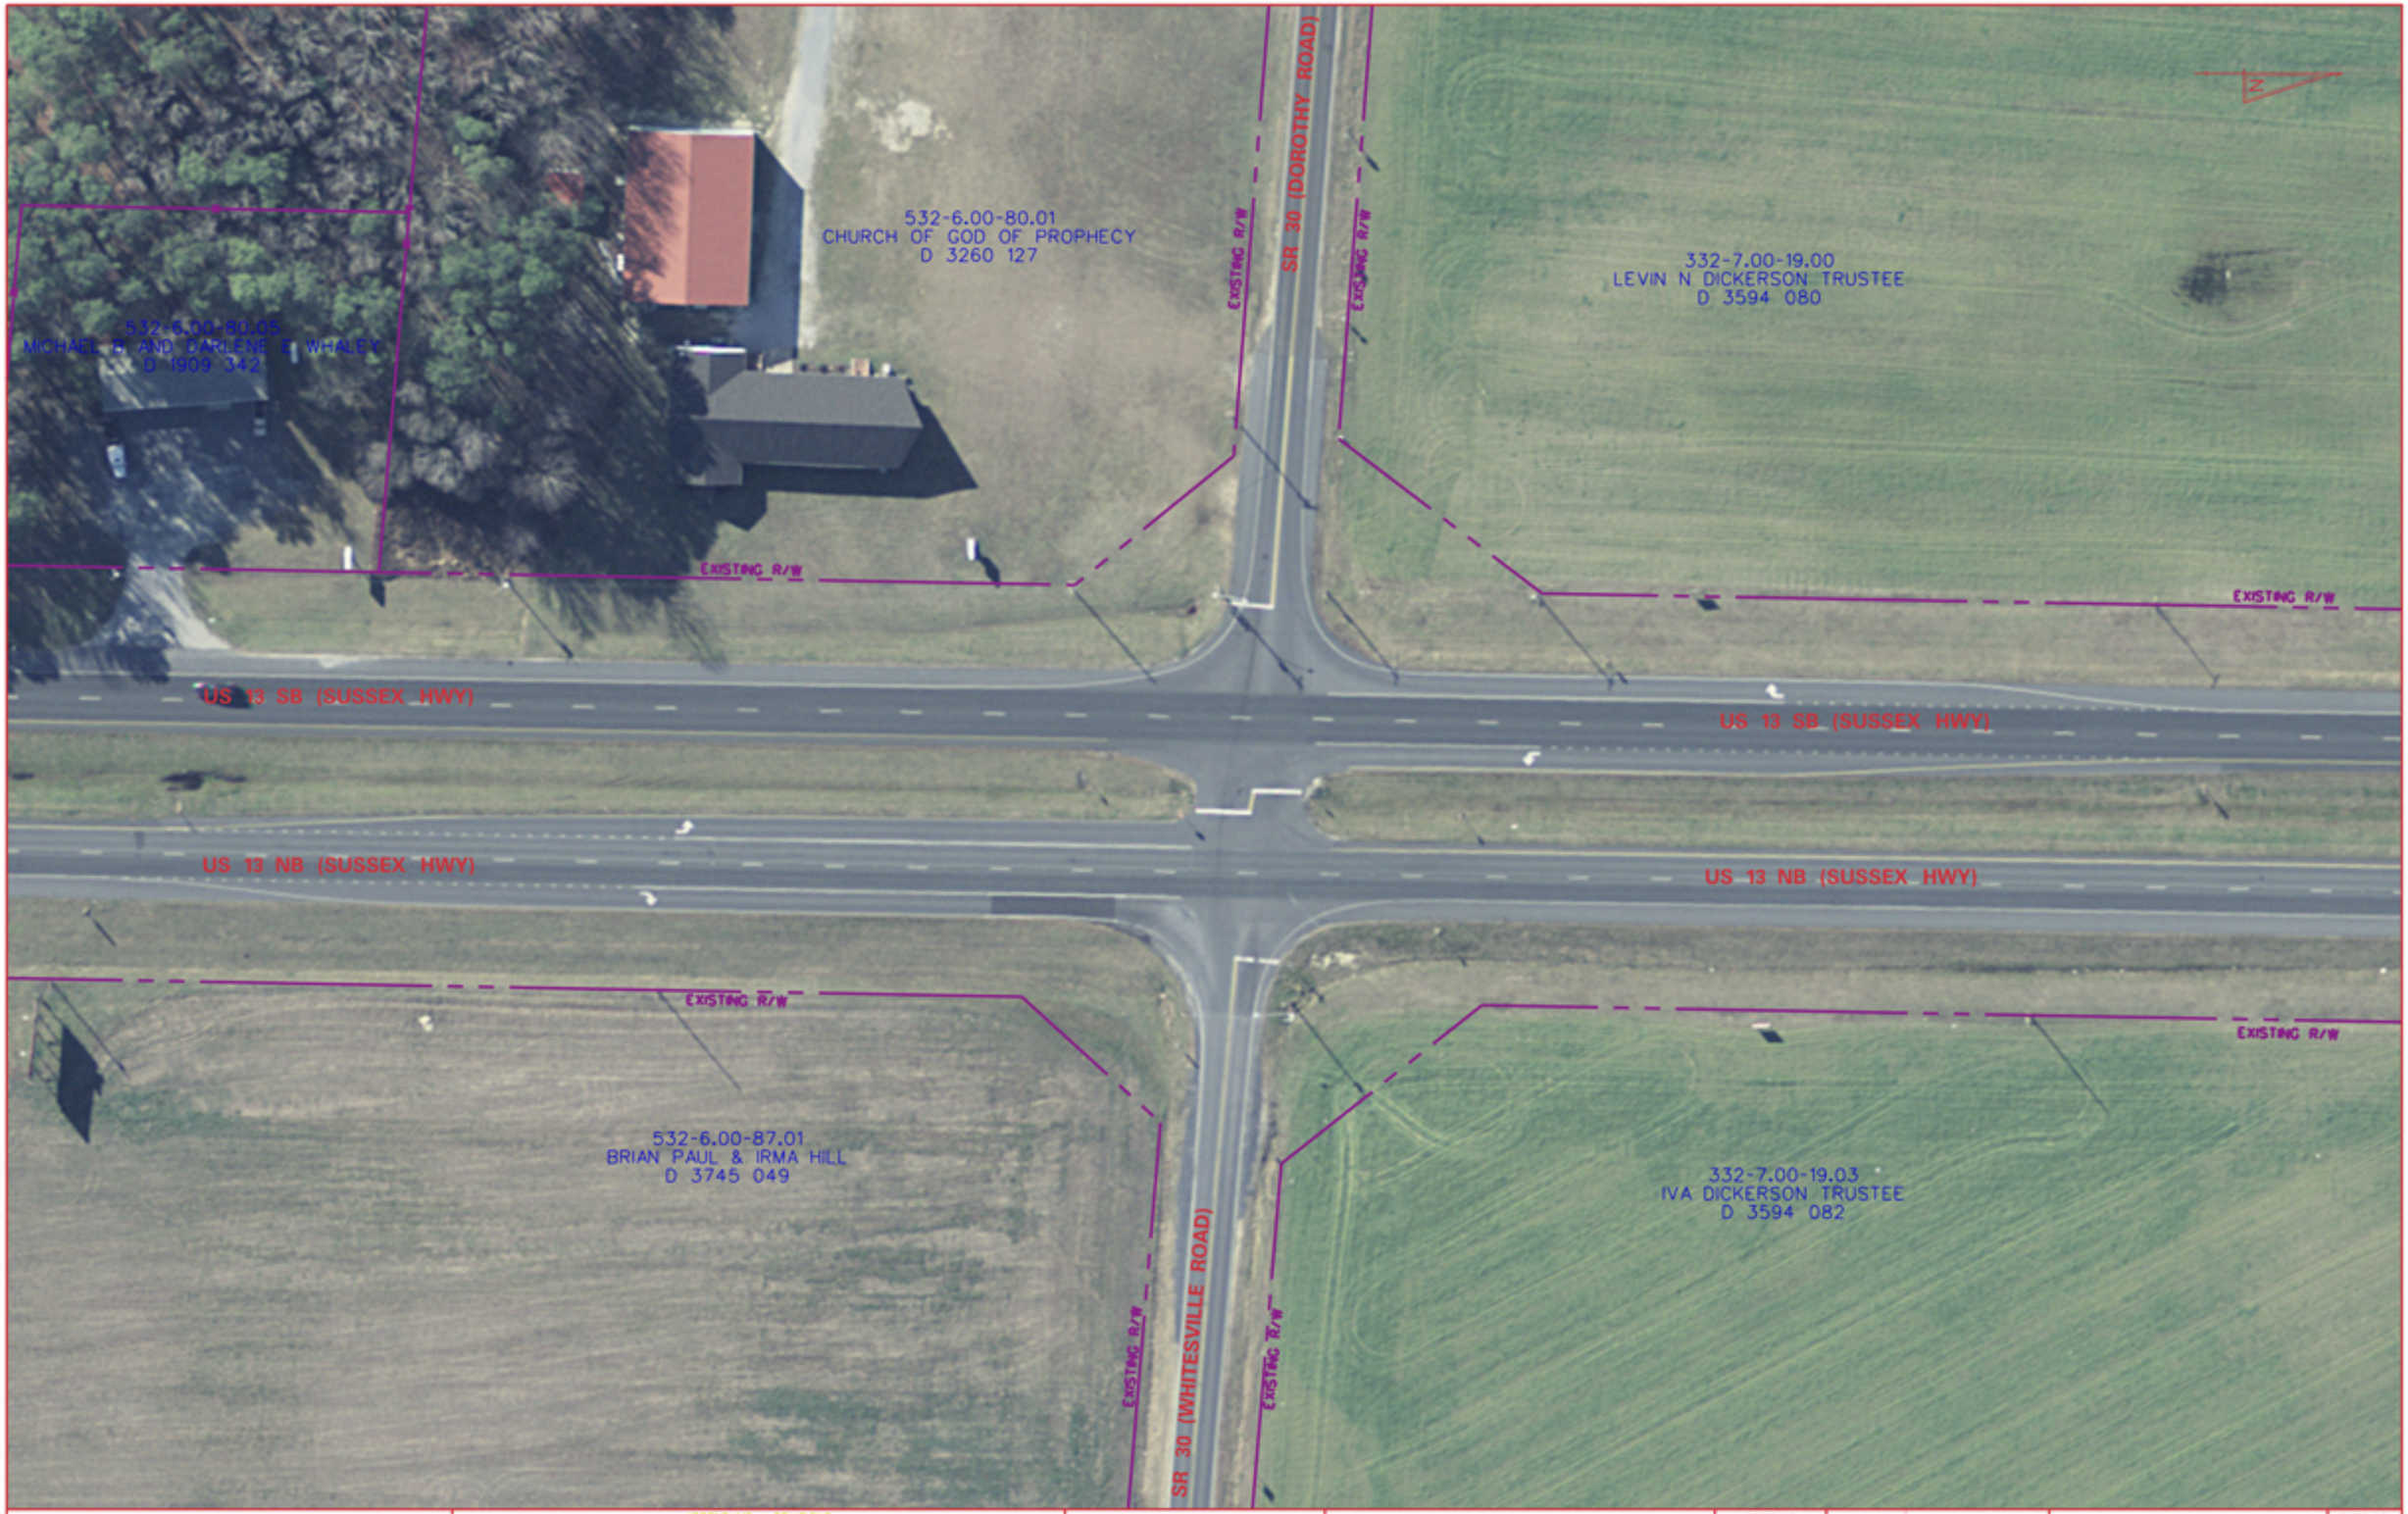

DELAWARE
DEPARTMENT OF TRANSPORTATION

ADDENDUMS / REVISIONS

HRRRP SC, US 13 AT SR 30/
DOROTHY ROAD/WHITESVILLE ROAD

CONTRACT	BRIDGE NO.	X	SHEET NO.
T201400302	DESIGNED BY: NER		
COUNTY			TOTAL SHTS.
SUSSEX	CHECKED BY: JLC		

EXISTING CONDITIONS