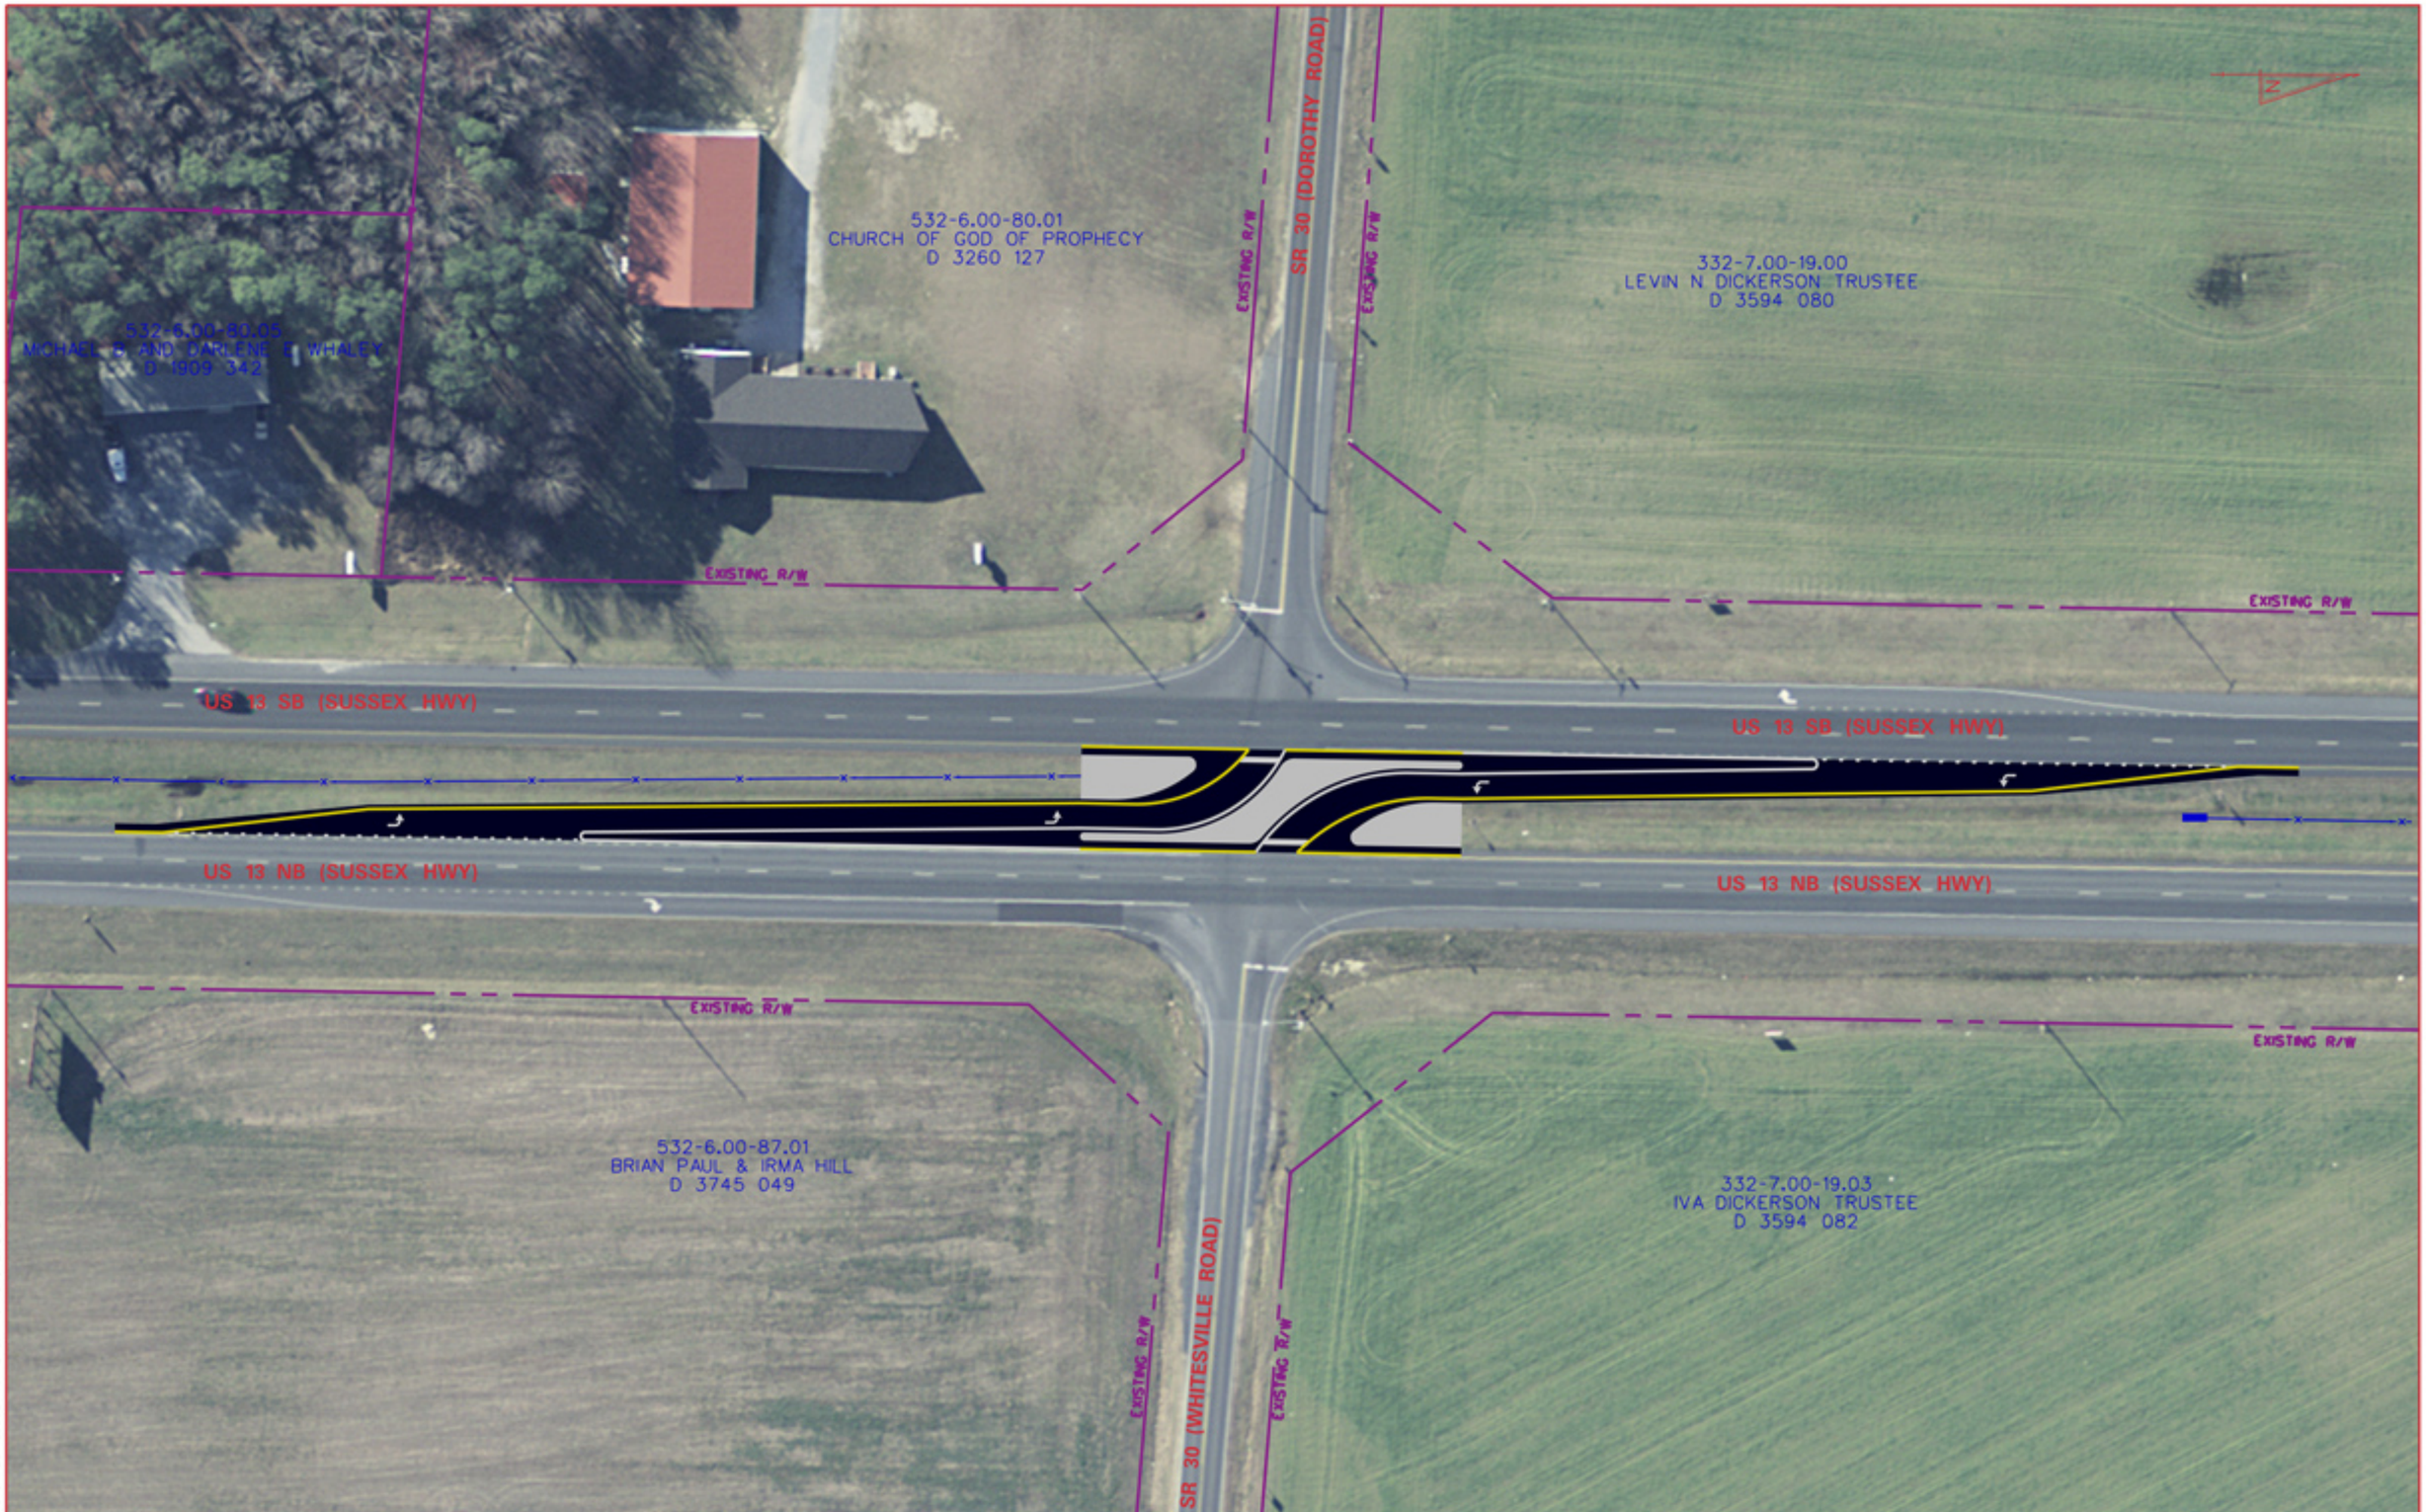

DELAWARE DEPARTMENT OF TRANSPORTATION	ADDENDUMS / REVISIONS		HRRRP SC, US 13 AT SR 30/ DOROTHY ROAD/WHITESVILLE ROAD	CONTRACT T201400302	BRIDGE NO. X	PROPOSED DESIGN	SHEET NO.
				COUNTY SUSSEX	DESIGNED BY: NER		TOTAL SHTS.
					CHECKED BY: JLC		