CENTURY ENGINEERING

K104, KENTON ROAD, SR8 TO CHESTNUT GROVE ROAD

DelDOT
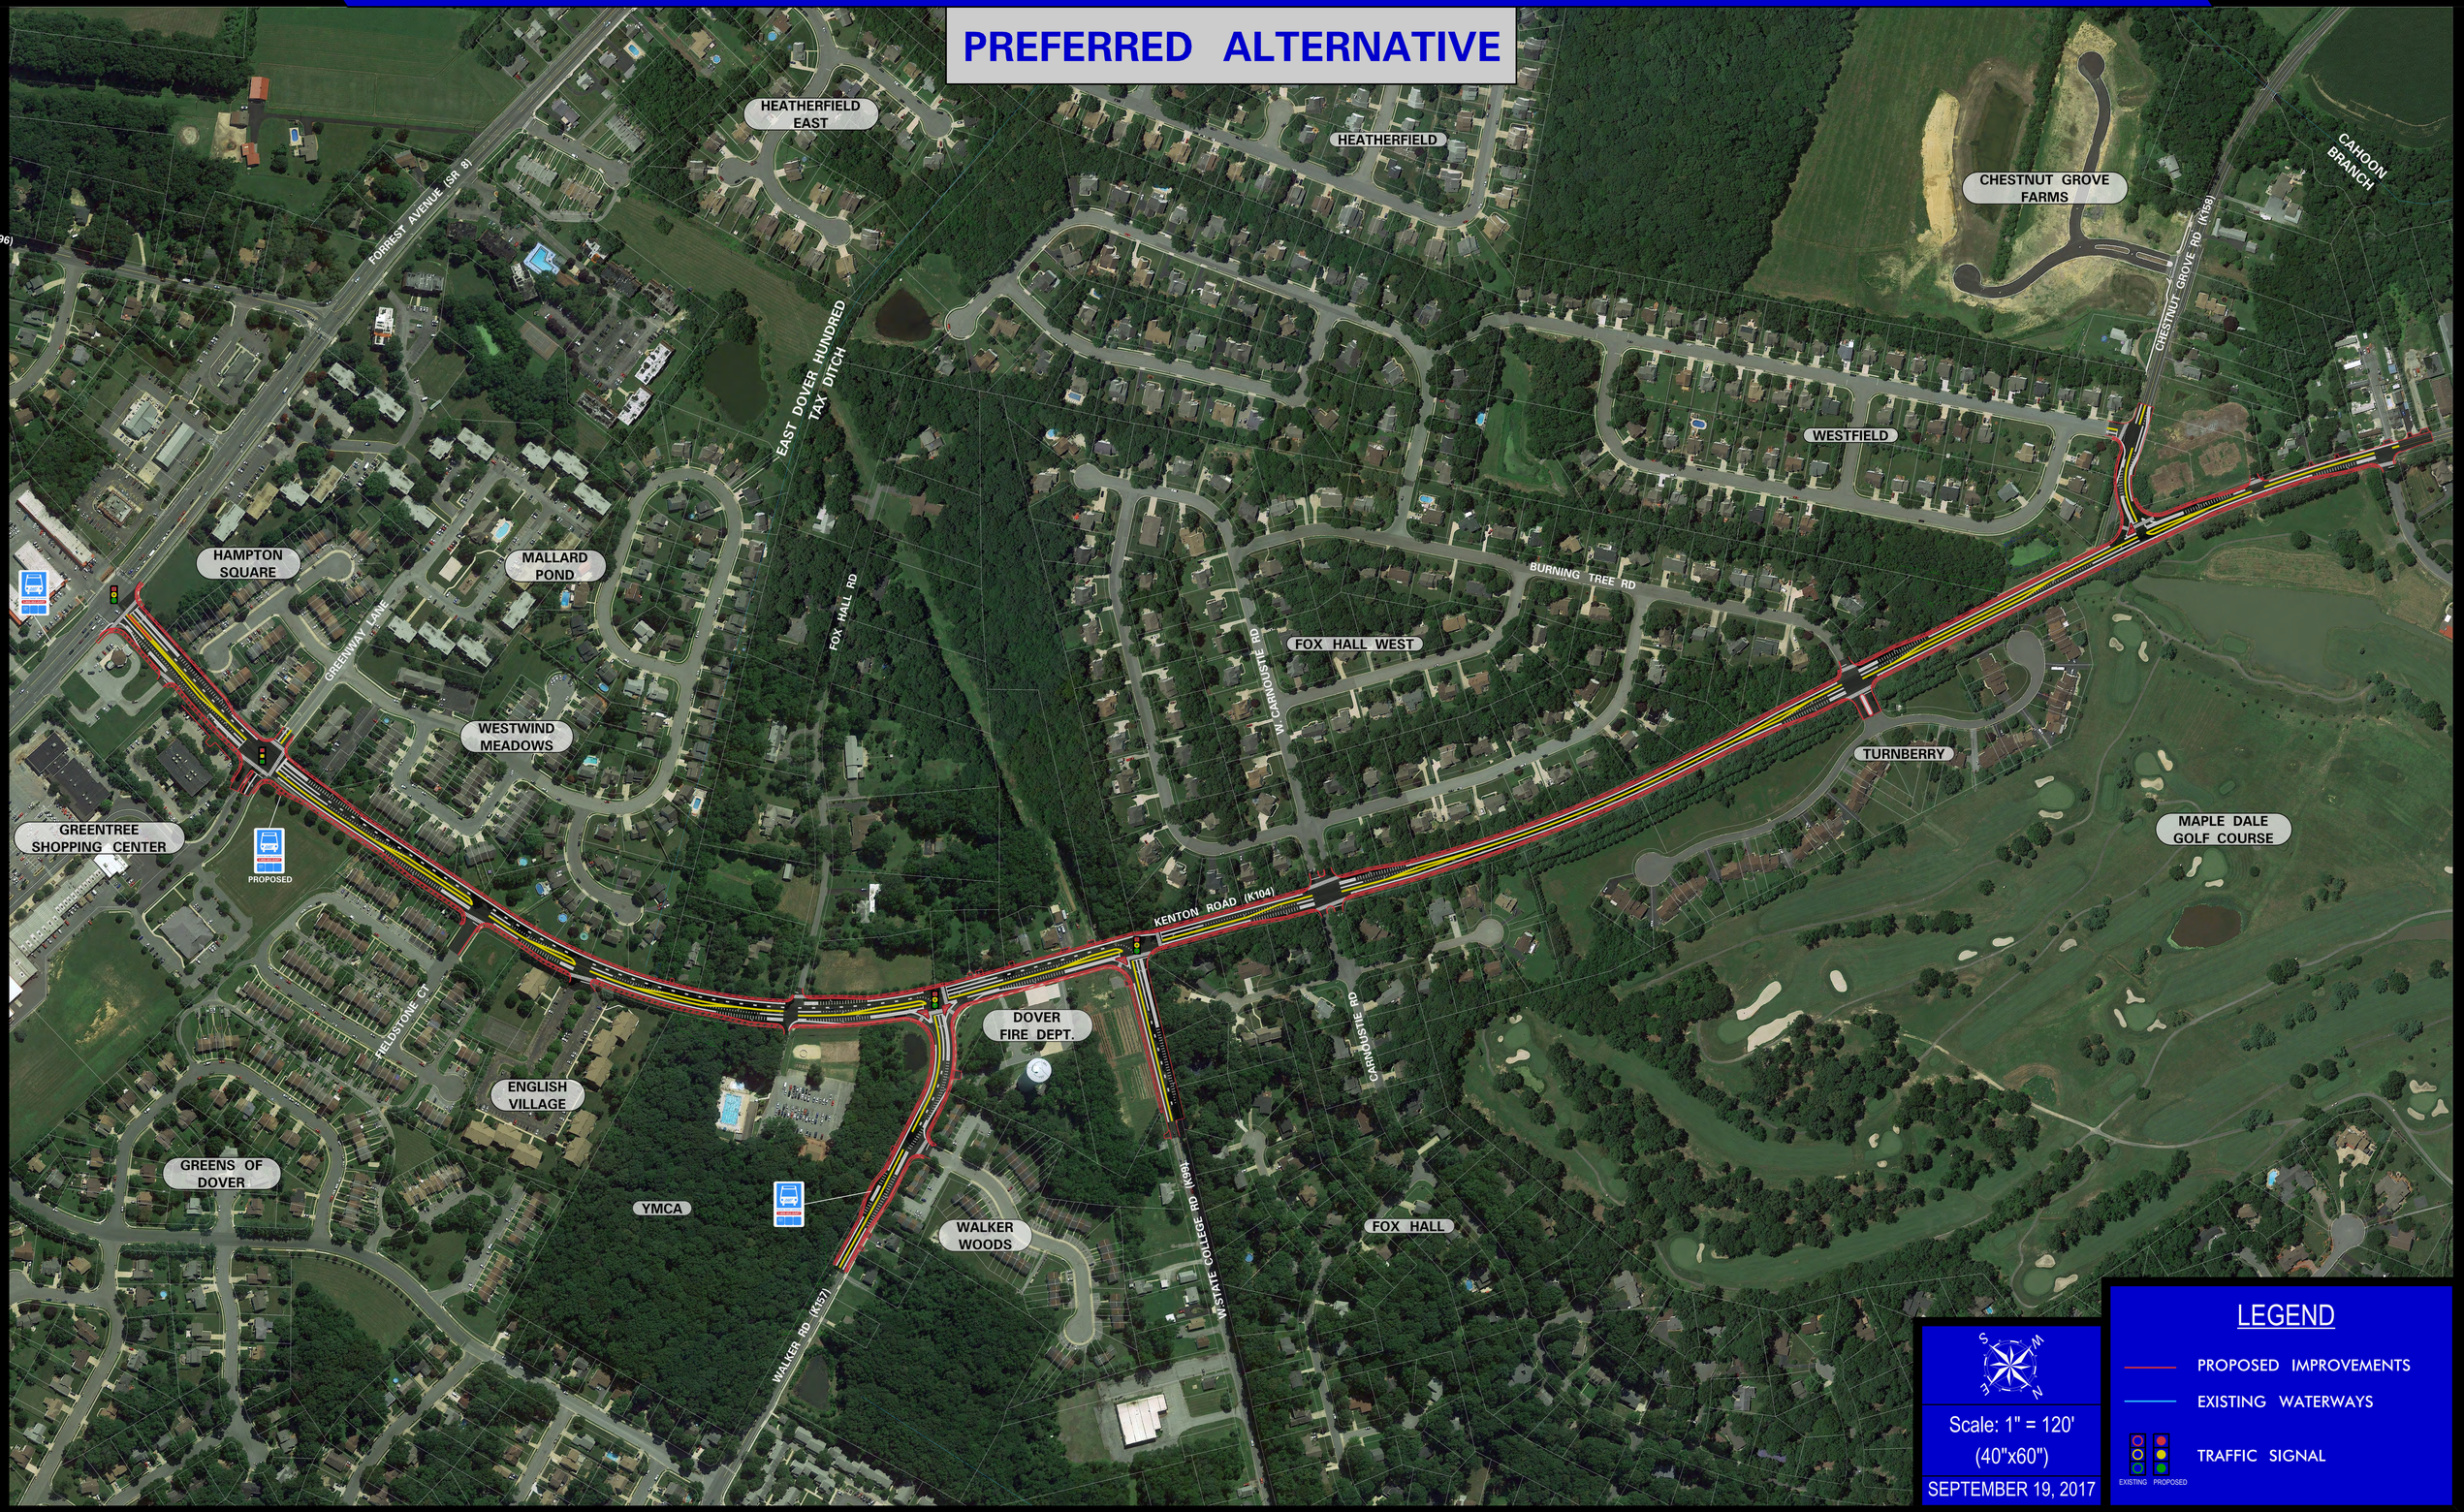
PREFERRED ALTERNATIVE