# US13 SOUTH DOVER/CAMDEN/WYOMING PLANNING STUDY

CENTURY ENGINEERING
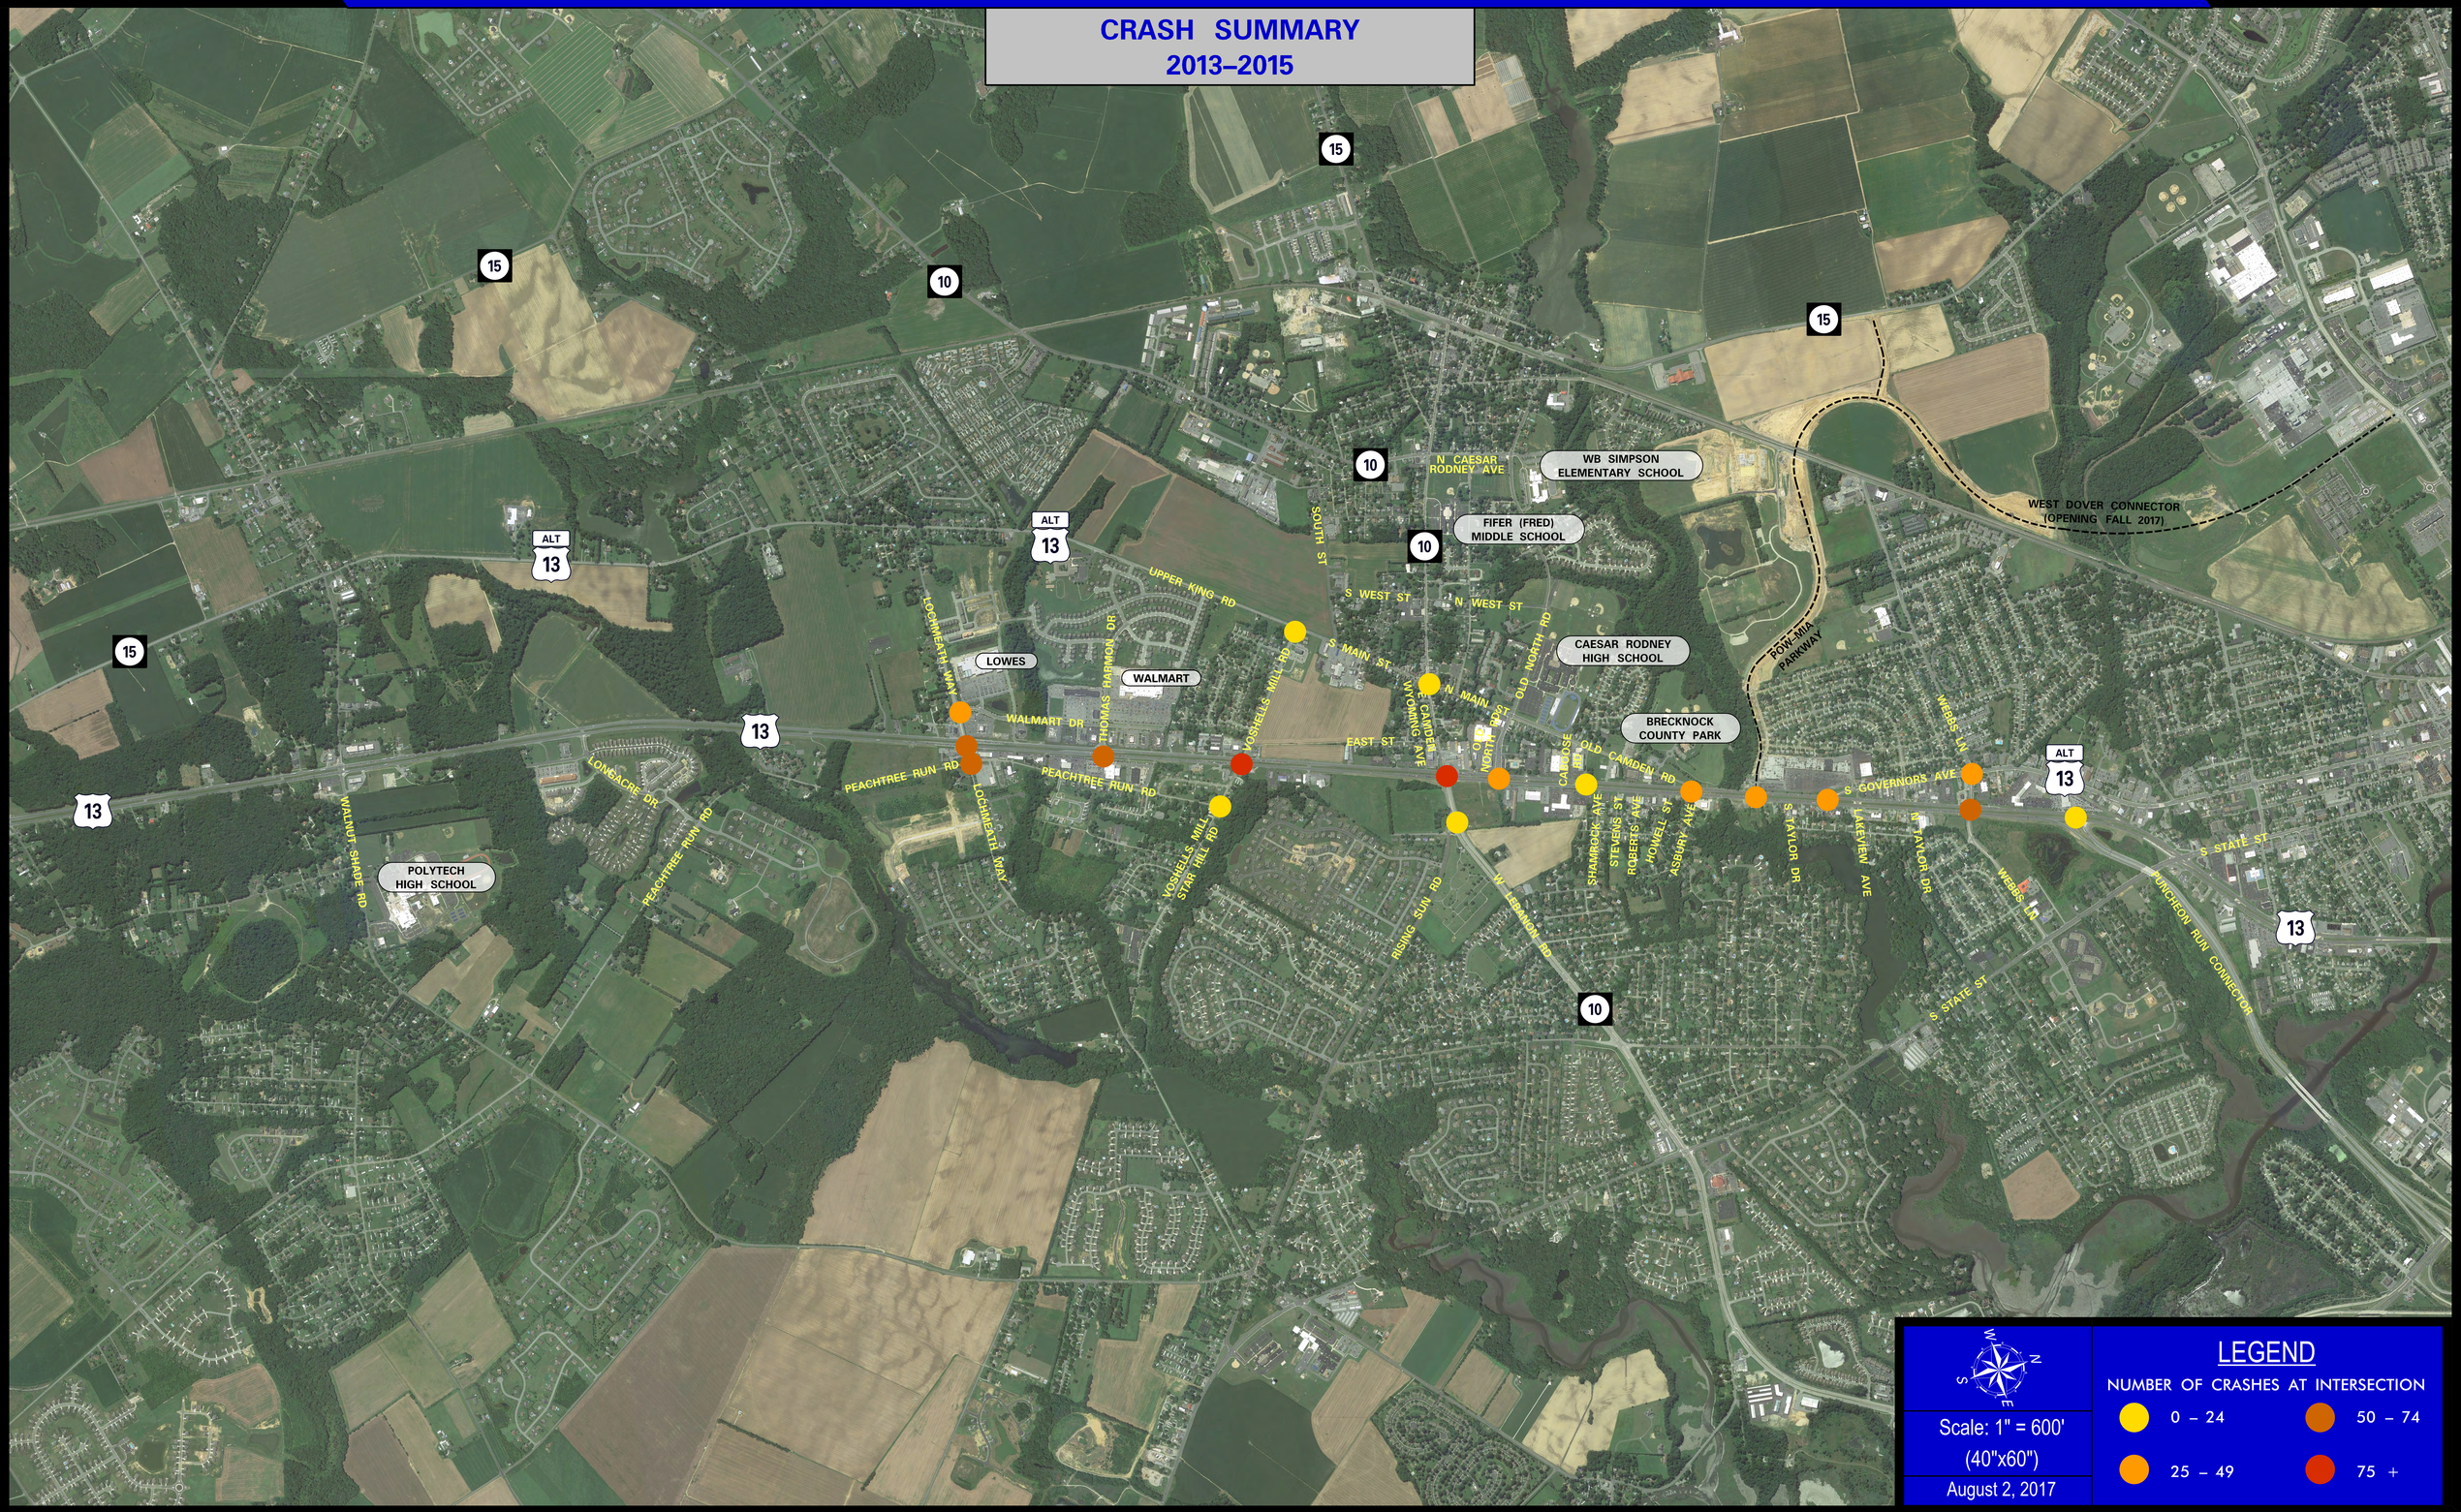
DelDOT