US13 SOUTH DOVER/CAMDEN/WYOMING PLANNING STUDY

CENTURY ENGINEERING

DelDOT

LEVEL OF SERVICE: YEAR 2045 WITHOUT US13 IMPROVEMENTS (PM)

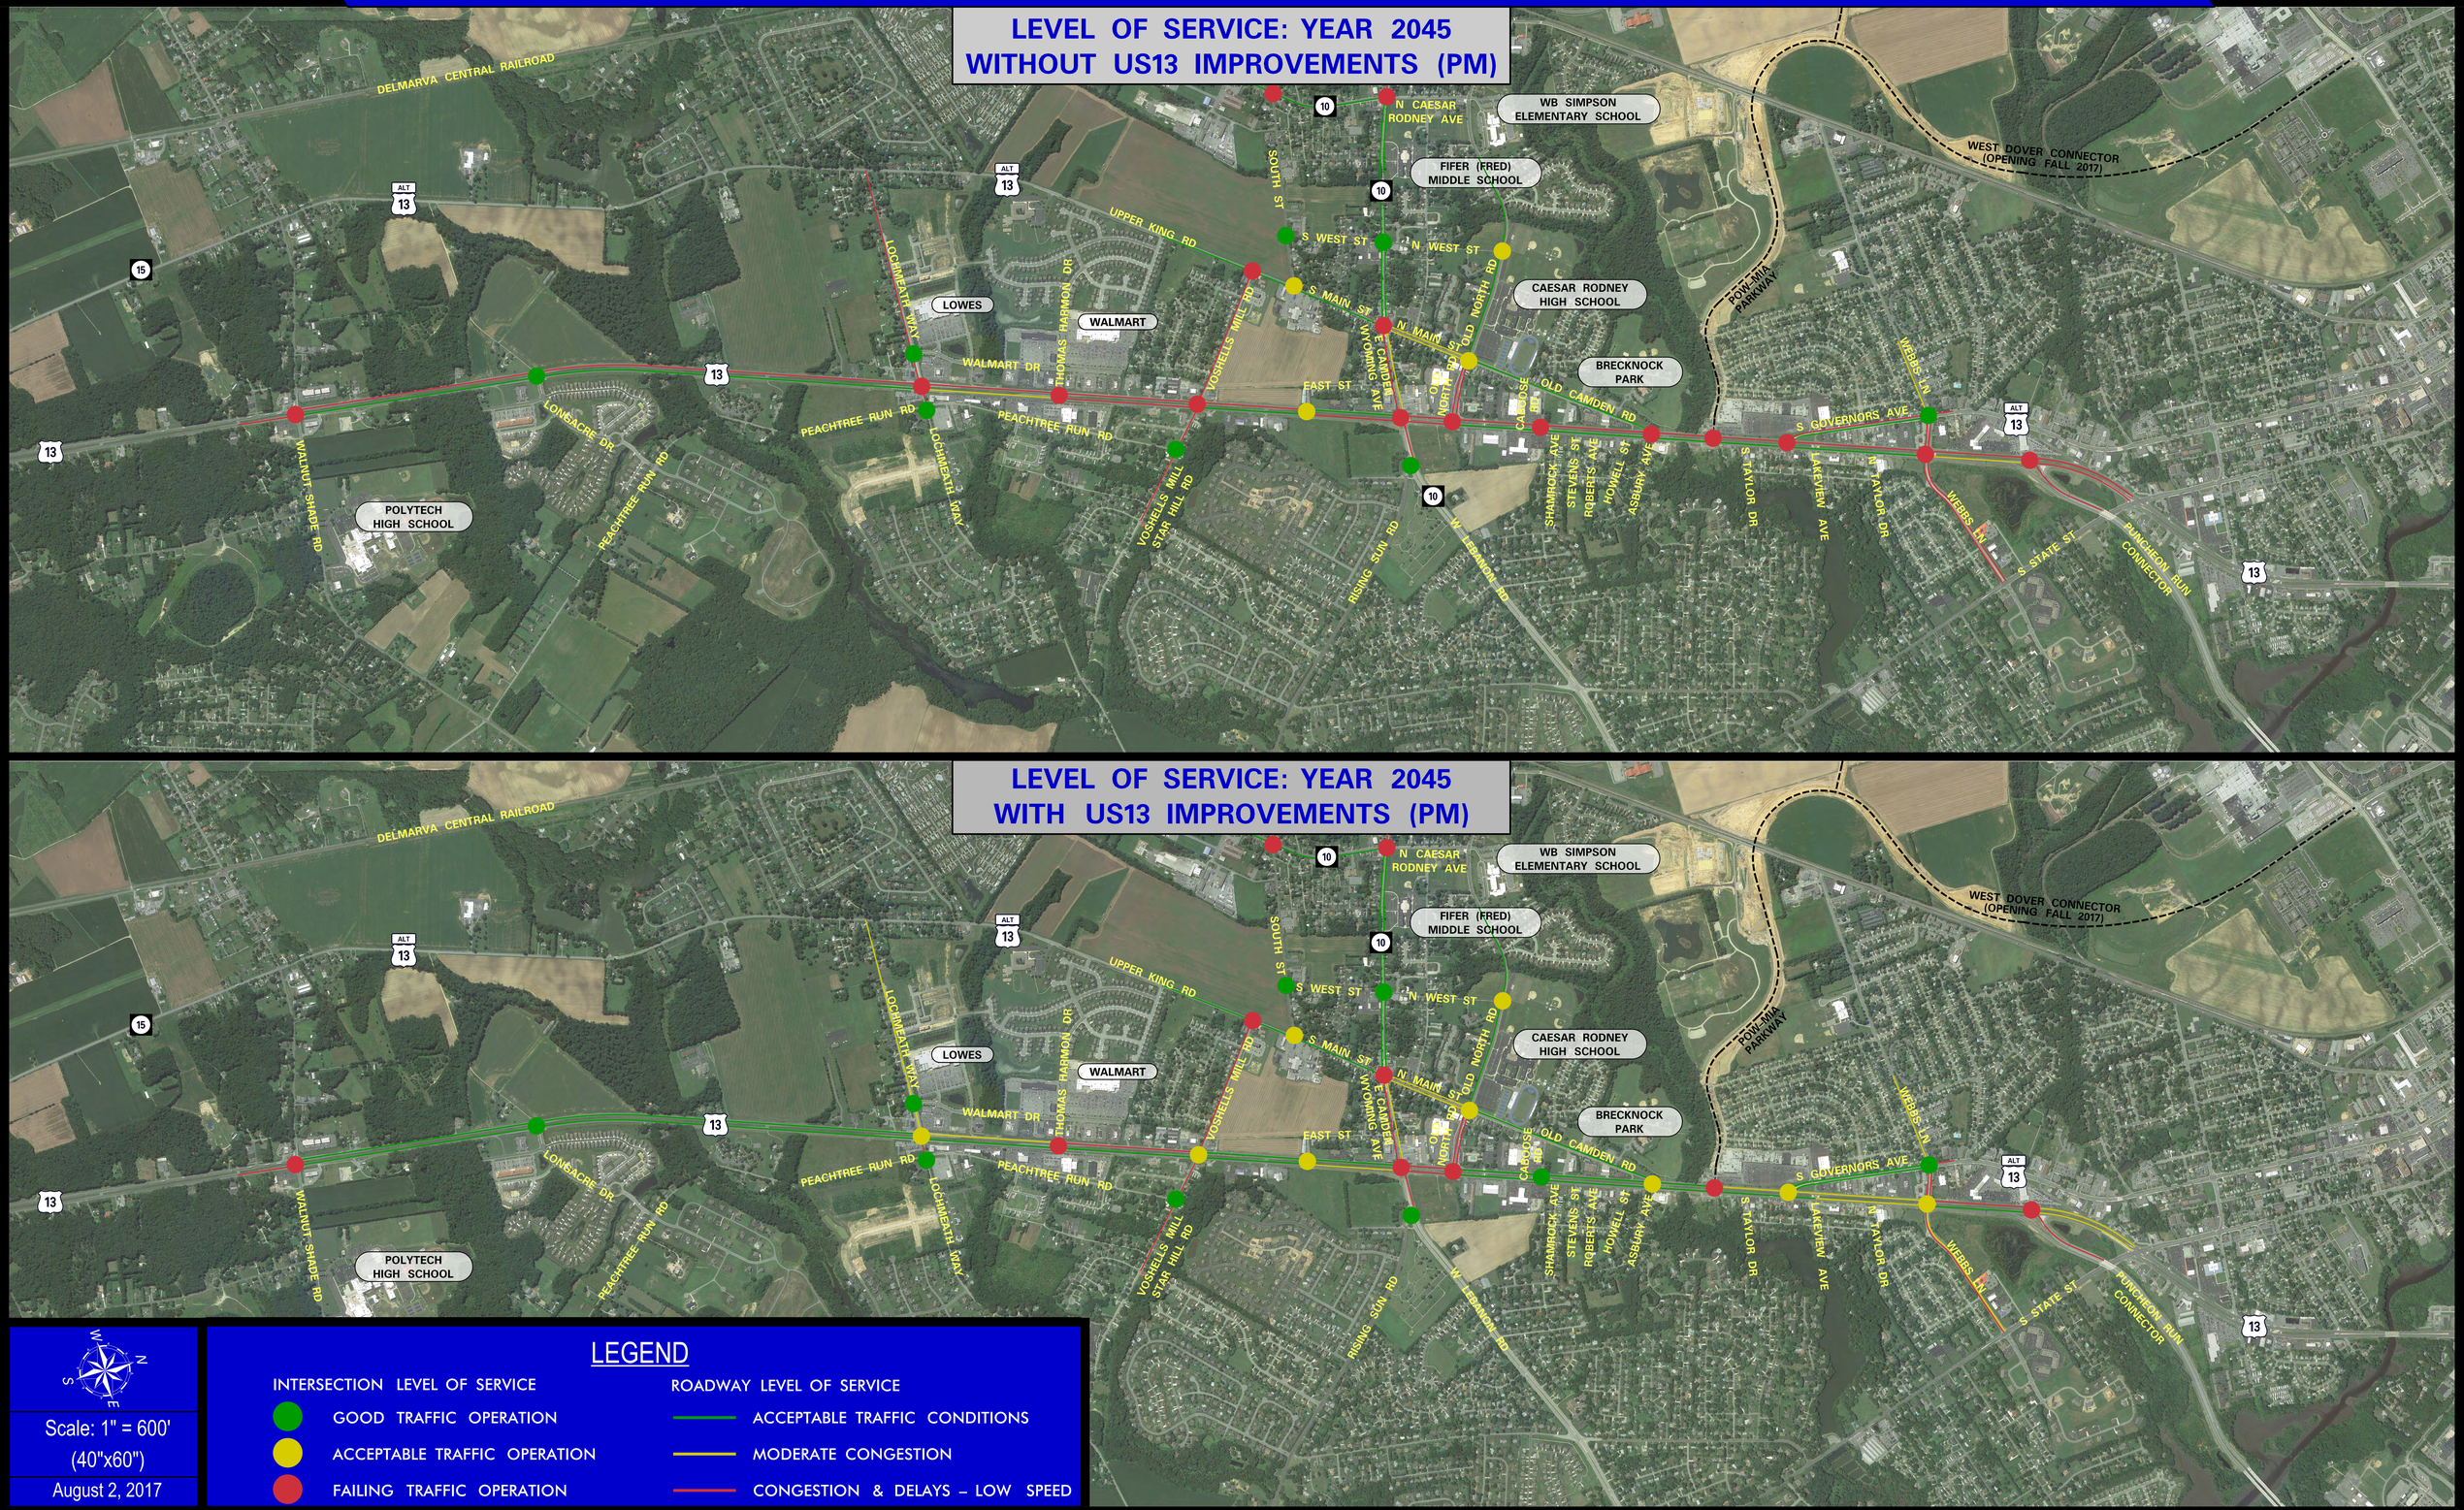

LEVEL OF SERVICE: YEAR 2045 WITH US13 IMPROVEMENTS (PM)

Scale: 1" = 600'
(40"x60")
August 2, 2017

LEGEND

INTERSECTION LEVEL OF SERVICE

- GOOD TRAFFIC OPERATION
- ACCEPTABLE TRAFFIC OPERATION
- FAILING TRAFFIC OPERATION

ROADWAY LEVEL OF SERVICE

- ACCEPTABLE TRAFFIC CONDITIONS
- MODERATE CONGESTION
- CONGESTION & DELAYS – LOW SPEED