S.R. 896 TO MEADOW GLEN

PLAN

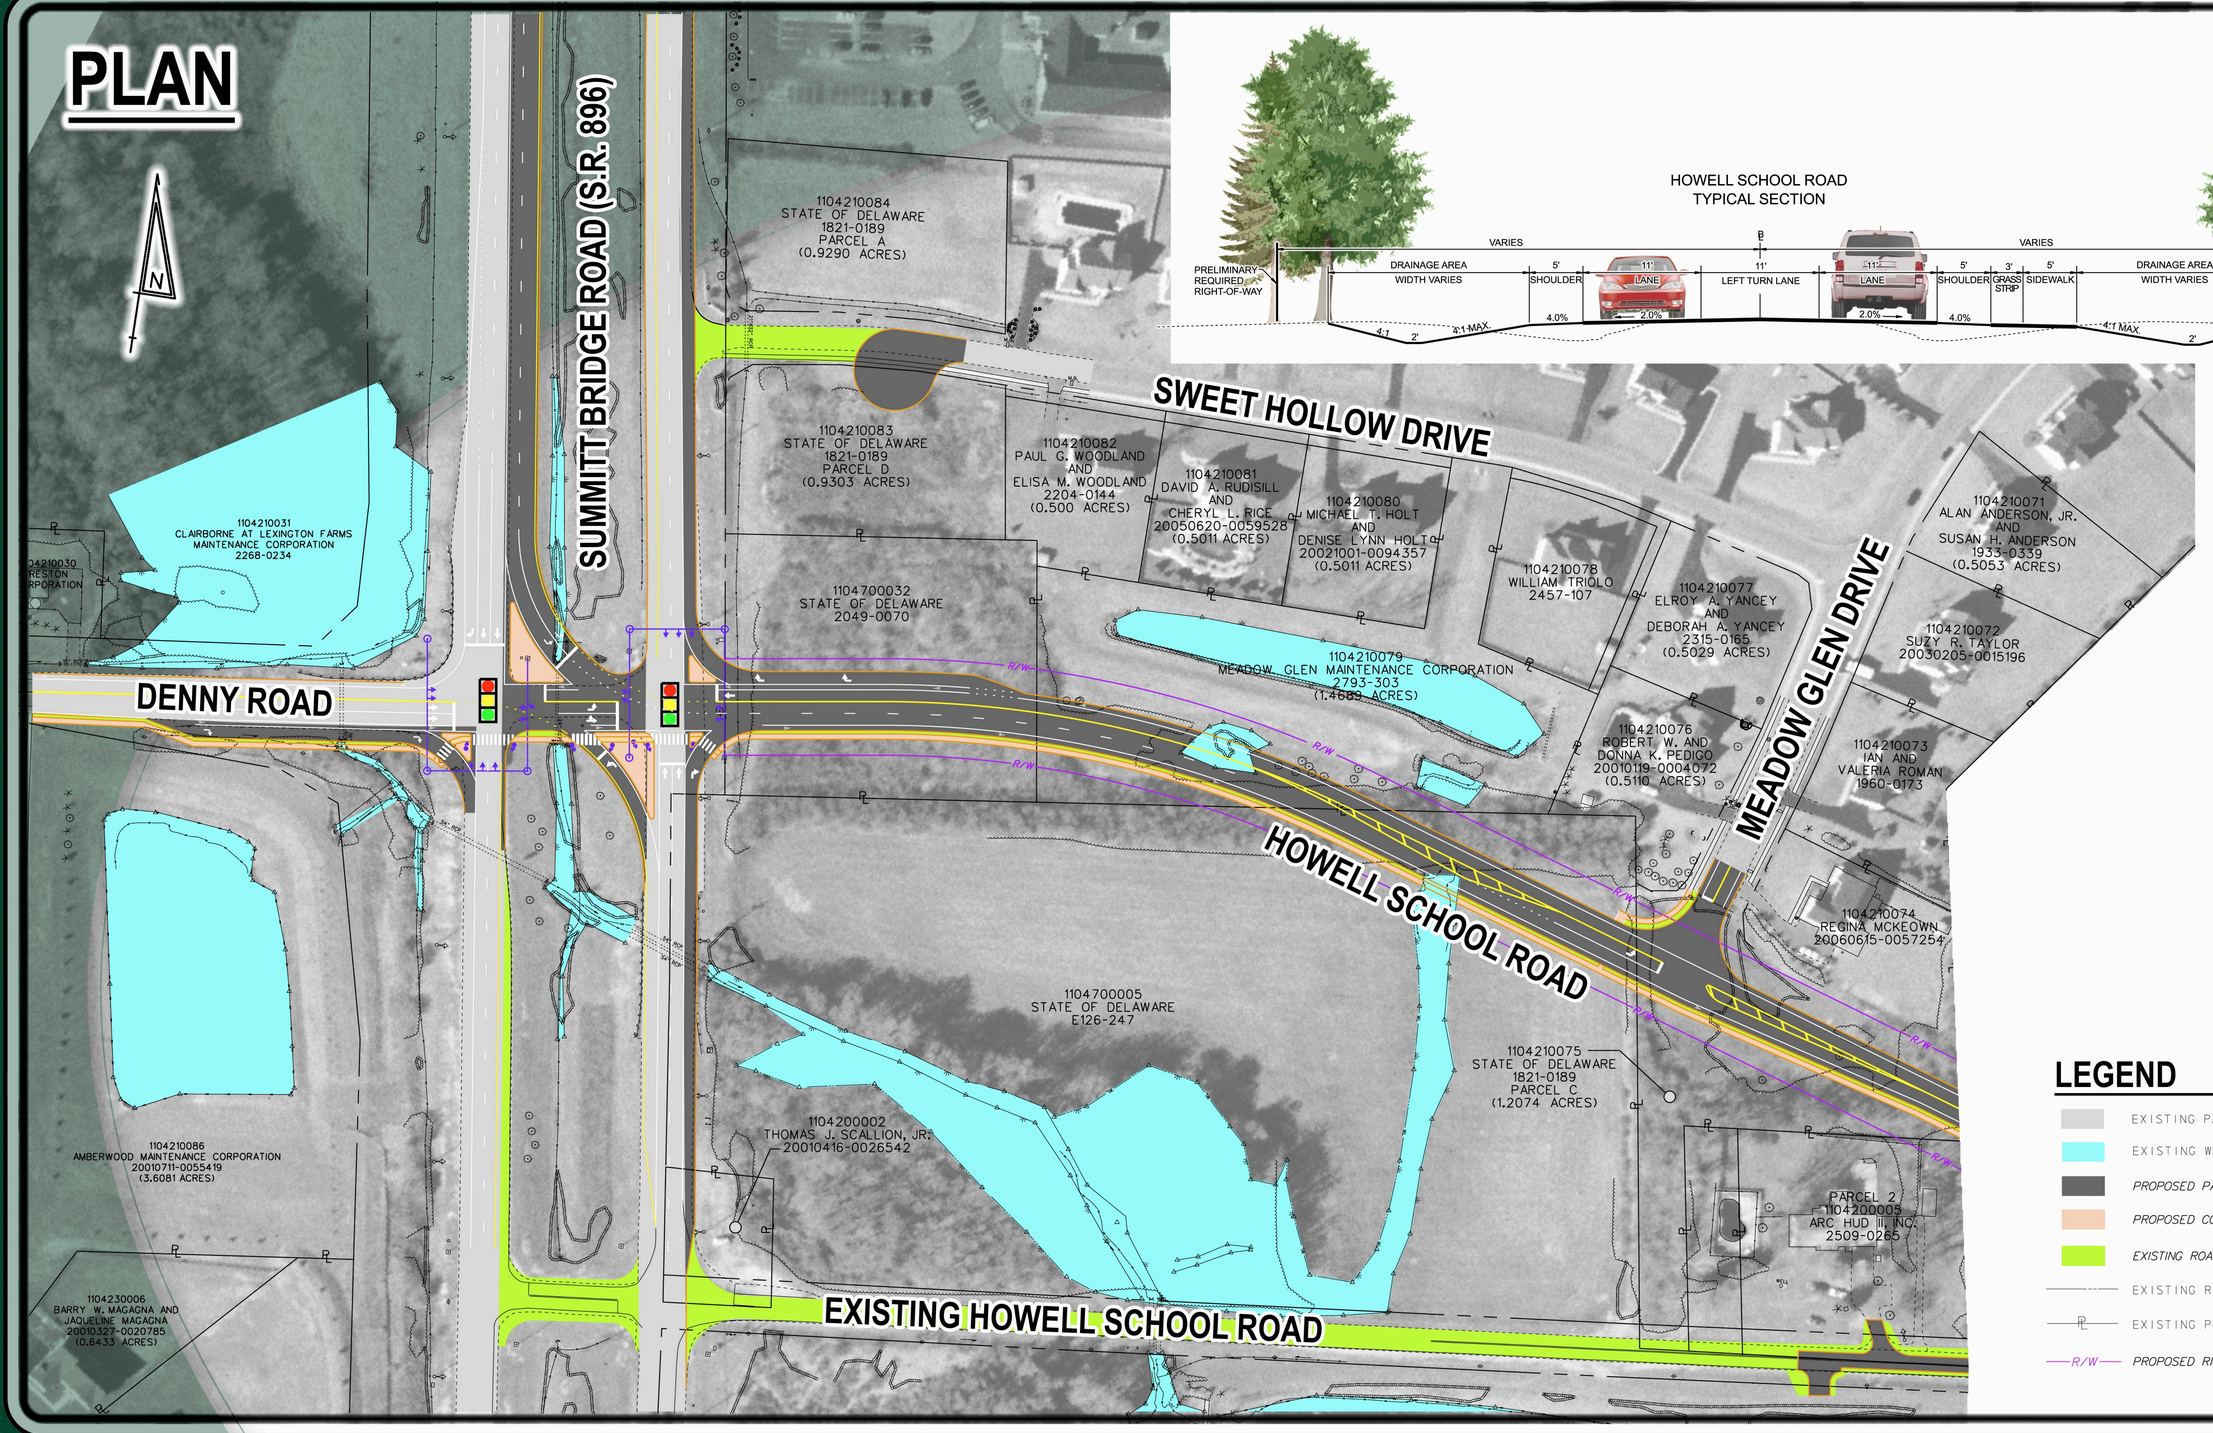

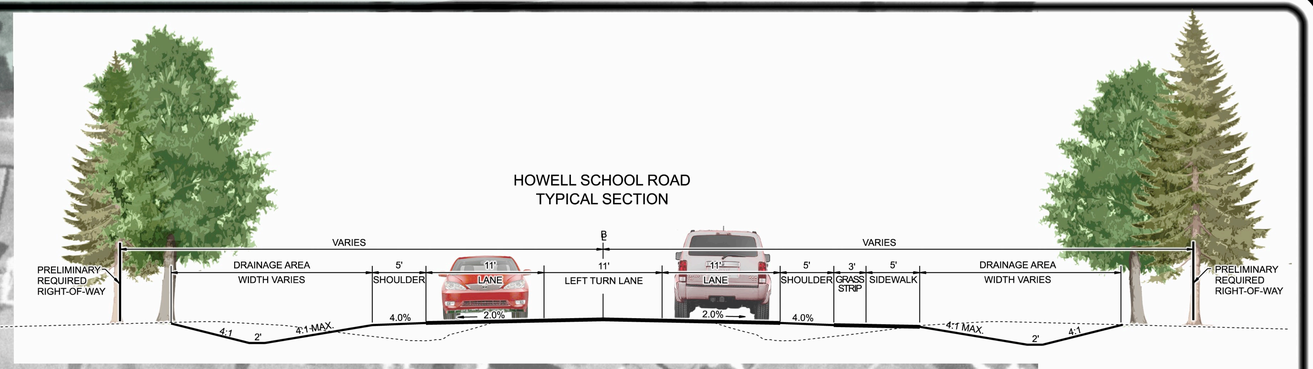

LEGEND

- EXISTING PAVEMENT
- EXISTING WETLANDS/WATERS
- *PROPOSED PAVEMENT*
- *PROPOSED CONCRETE SIDEWALK AND ISLANDS*
- *EXISTING ROADWAY RESTORATION AREAS*
- EXISTING RIGHT-OF-WAY
- ℄ EXISTING PROPERTY LINE
- *R/W PROPOSED RIGHT-OF-WAY*

Delaware Department of Transportation

HOWELL SCHOOL ROAD IMPROVEMENTS
STATE ROUTE 896 TO STATE ROUTE 71

Pennoni