WOODS ROAD TO VIRTUE BOULEVARD

PLAN

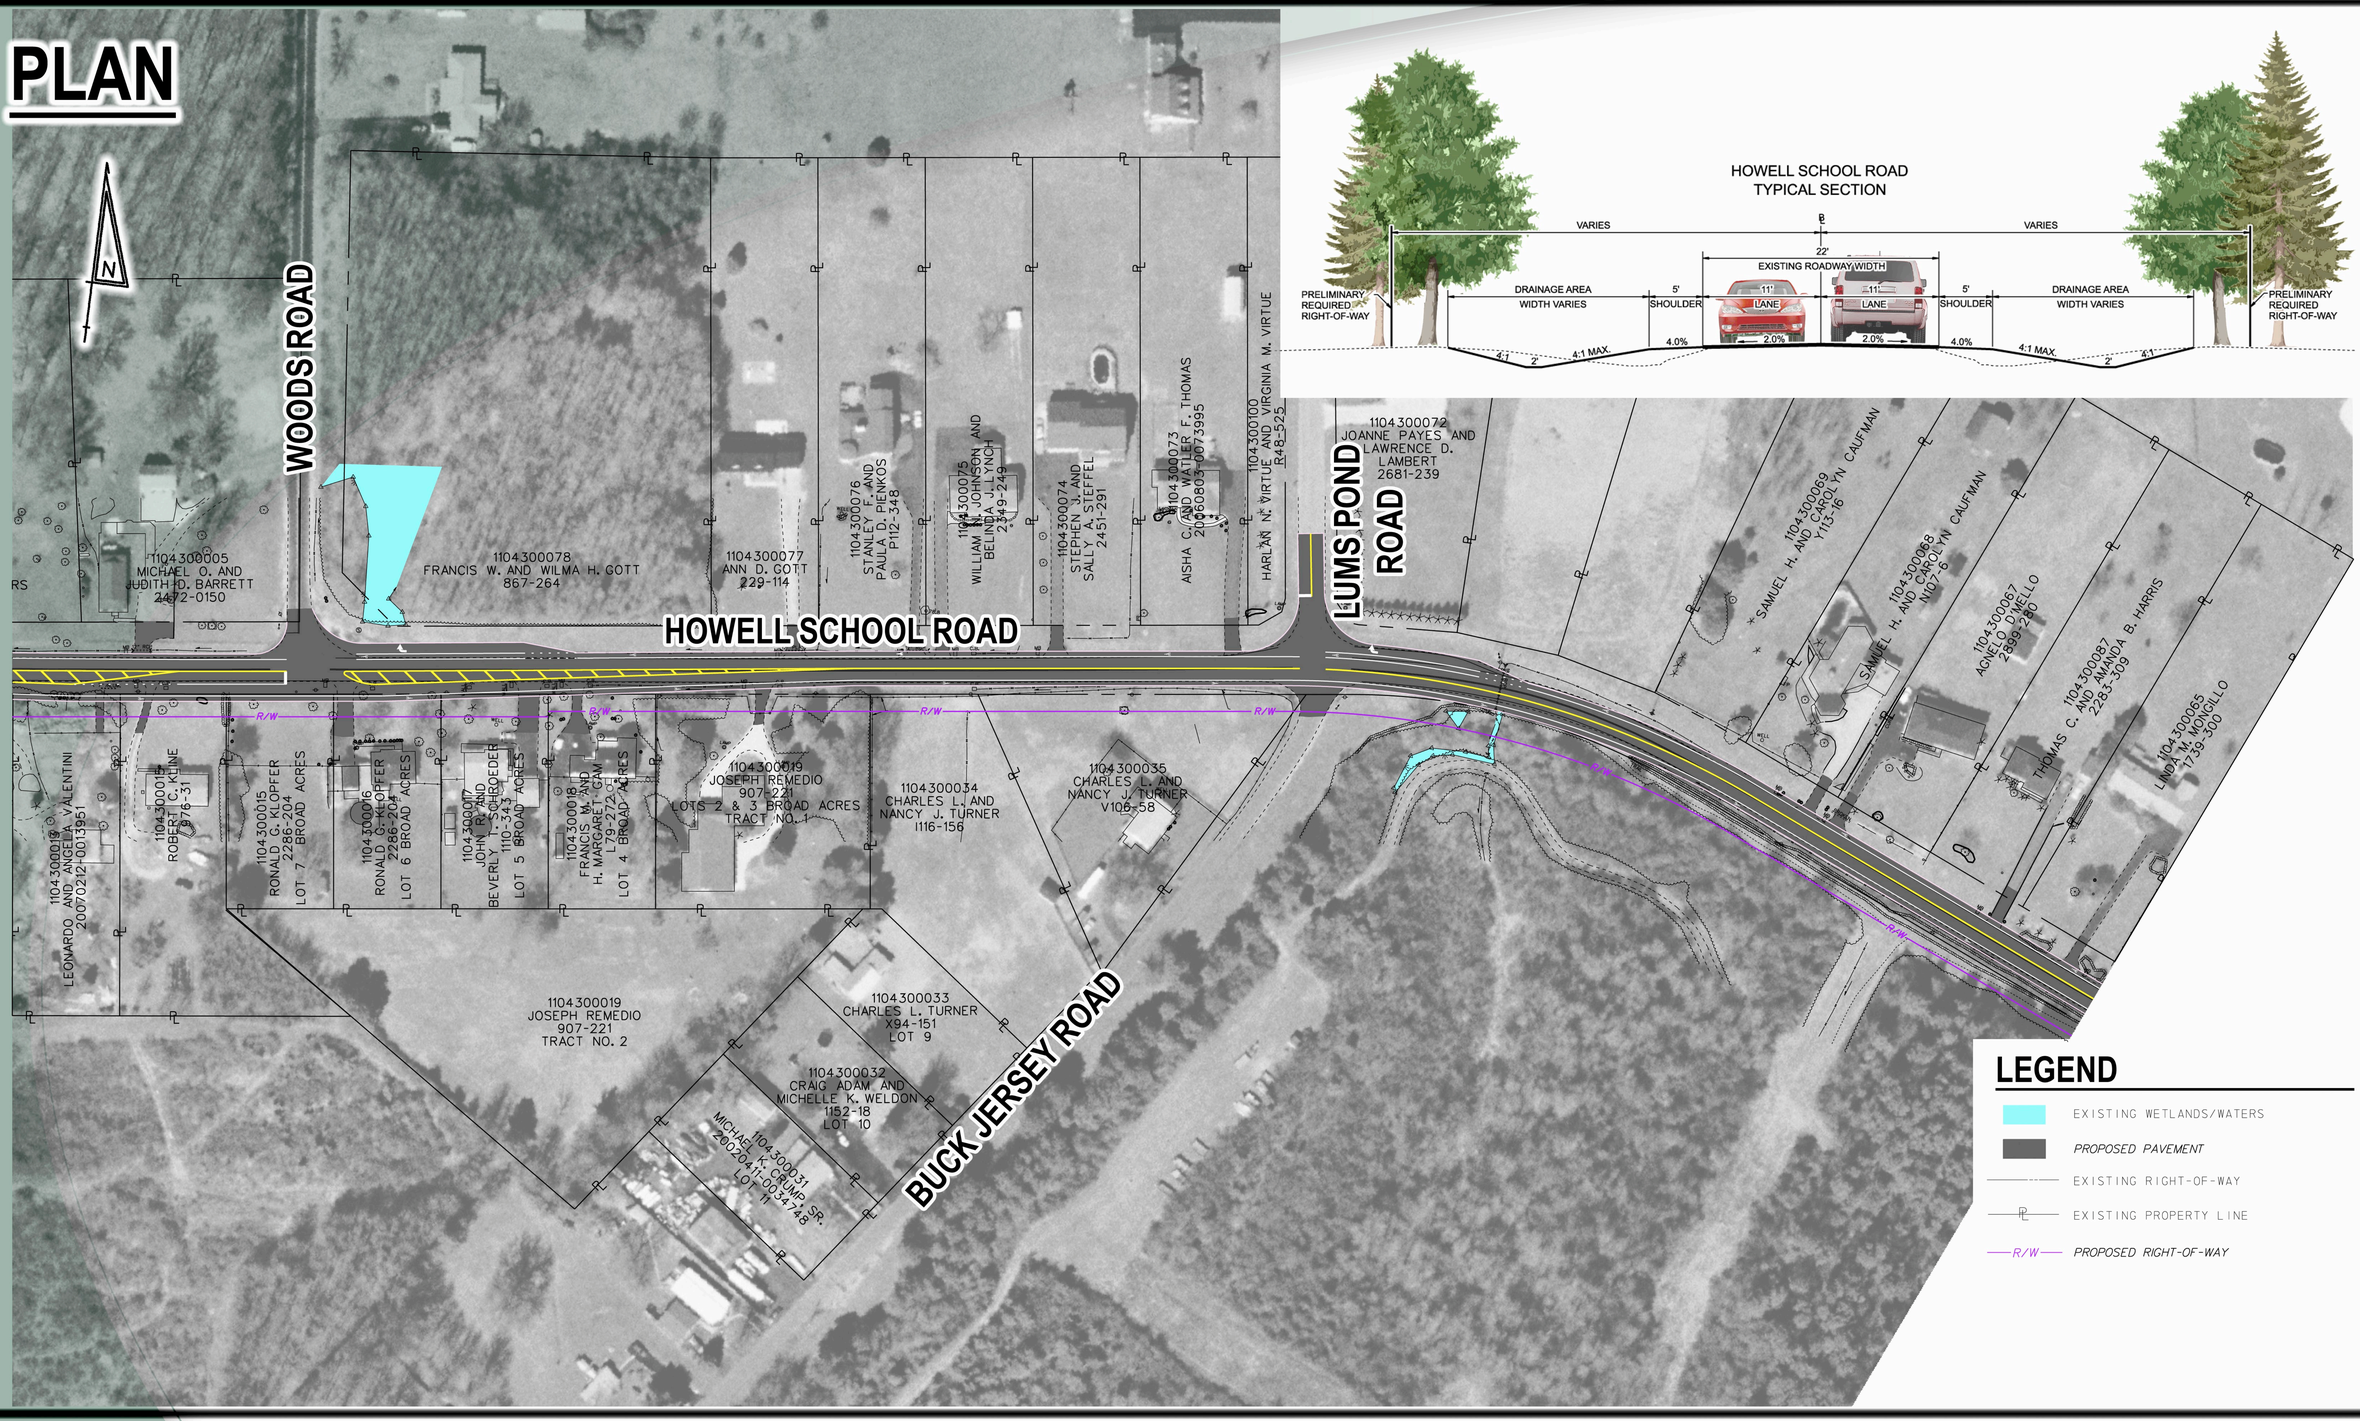

LEGEND

- EXISTING WETLANDS/WATERS
- *PROPOSED PAVEMENT*
- EXISTING RIGHT-OF-WAY
- PL EXISTING PROPERTY LINE
- R/W *PROPOSED RIGHT-OF-WAY*

HOWELL SCHOOL ROAD IMPROVEMENTS
STATE ROUTE 896 TO STATE ROUTE 71

Delaware Department of Transportation

Pennoni