2017.10.18

NO BUILD ALTERNATIVE

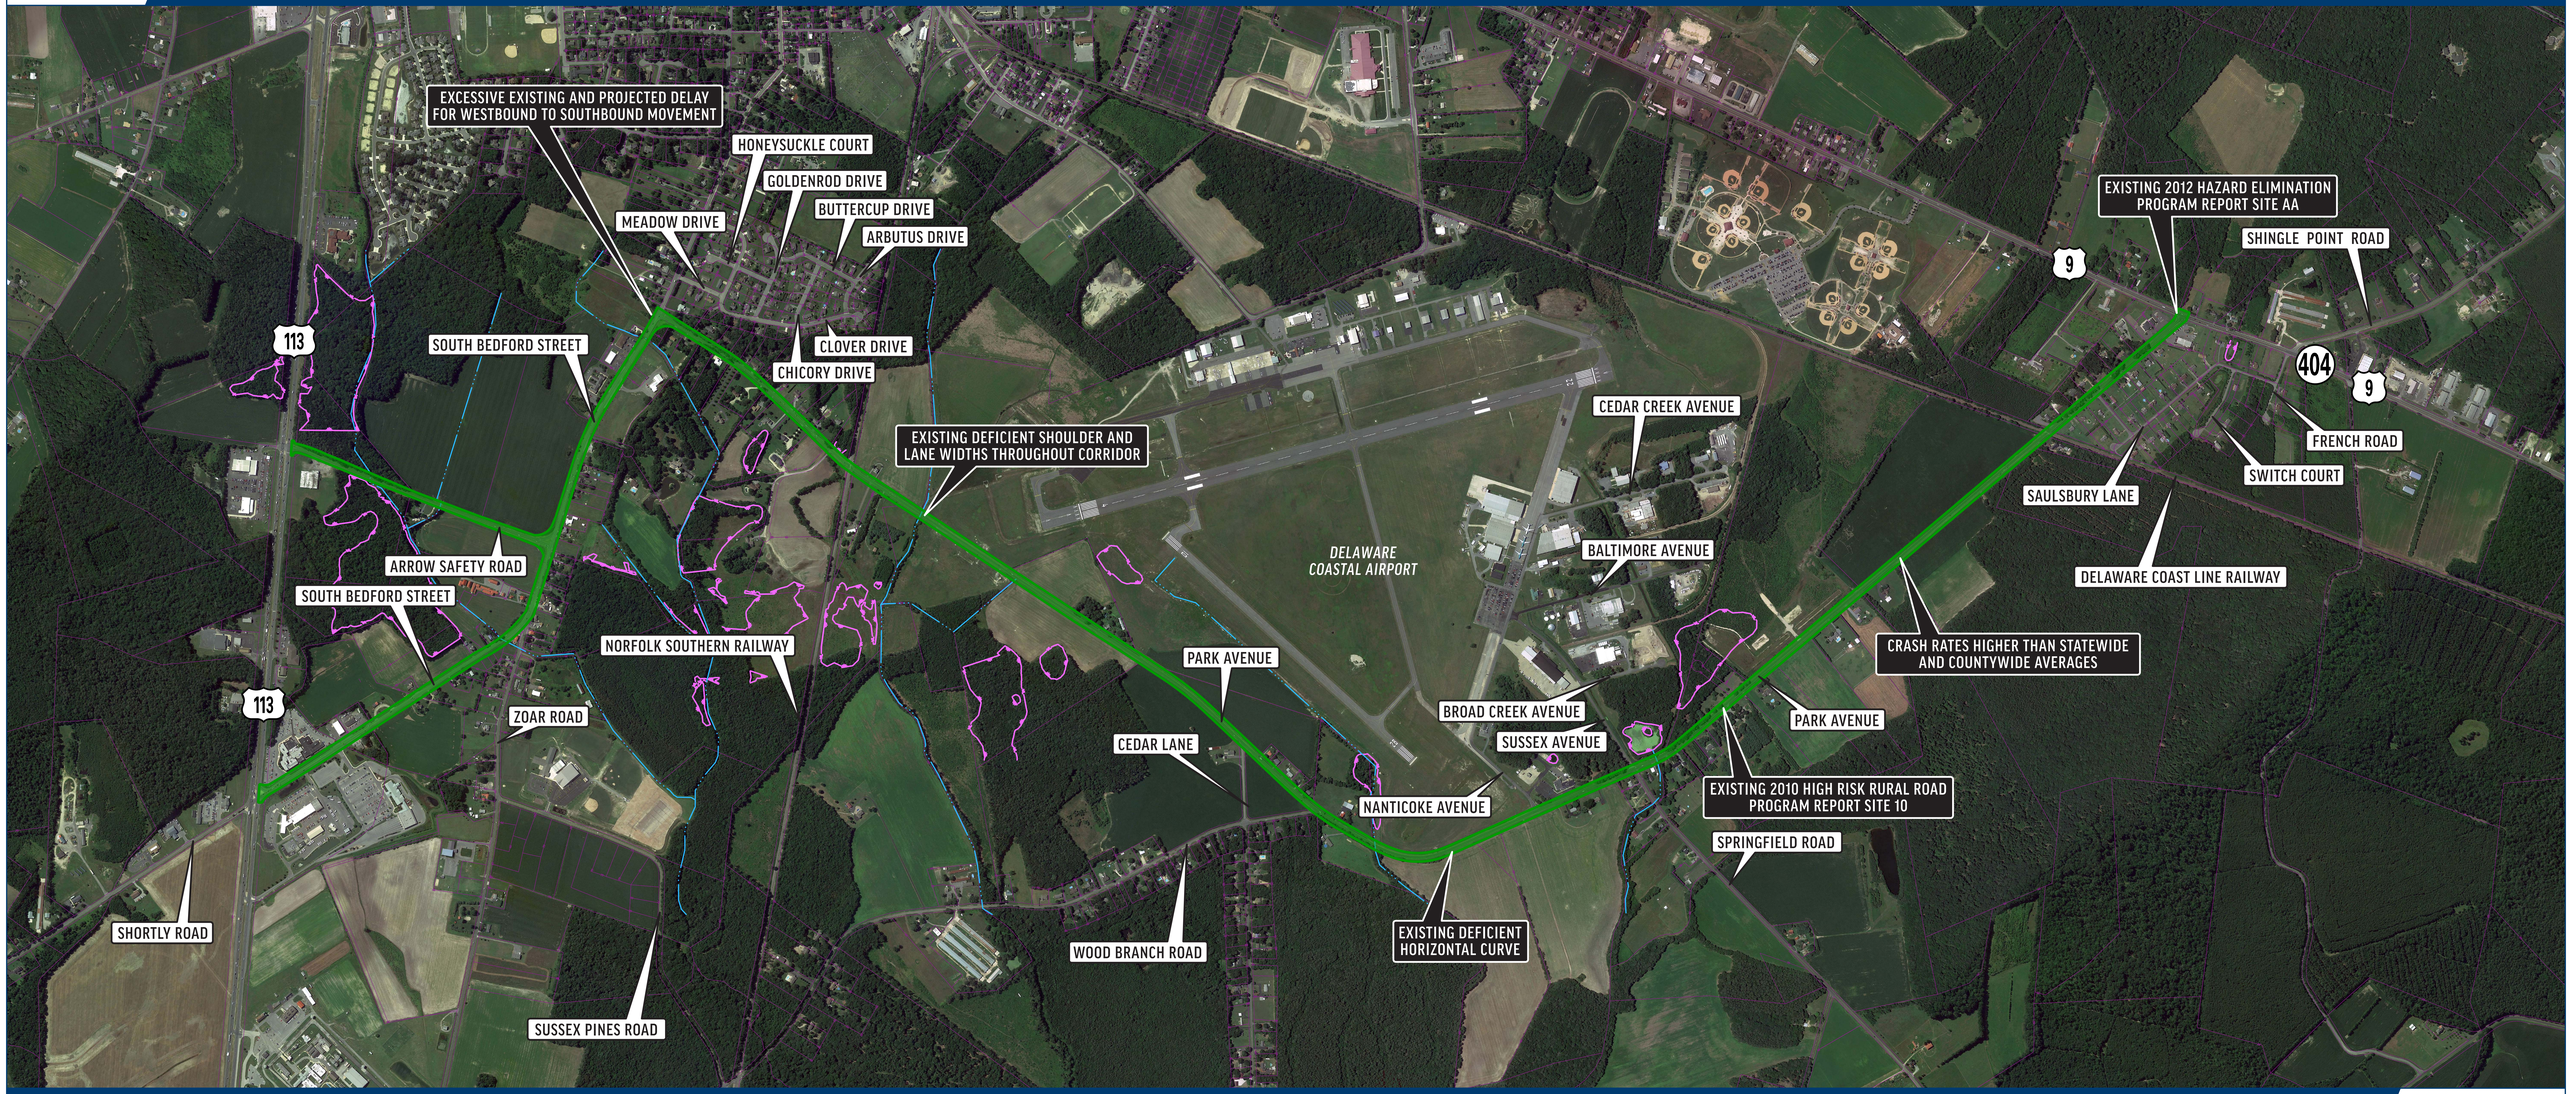

WRA

SCALE
400 0 200 400 800
FEET

LEGEND

TRUCK ROUTE ALIGNMENT

TAX DITCH

WETLANDS

Delaware Department of Transportation

PARK AVENUE RELOCATION

DelDOT