Delaware Department Of Transportation

DATE: AUG. 2013 | SCALE: 1" = 200'

SR 1 – REHOBOTH CANAL TO NORTH OF US 9 (FIVE POINTS) PEDESTRIAN IMPROVEMENTS

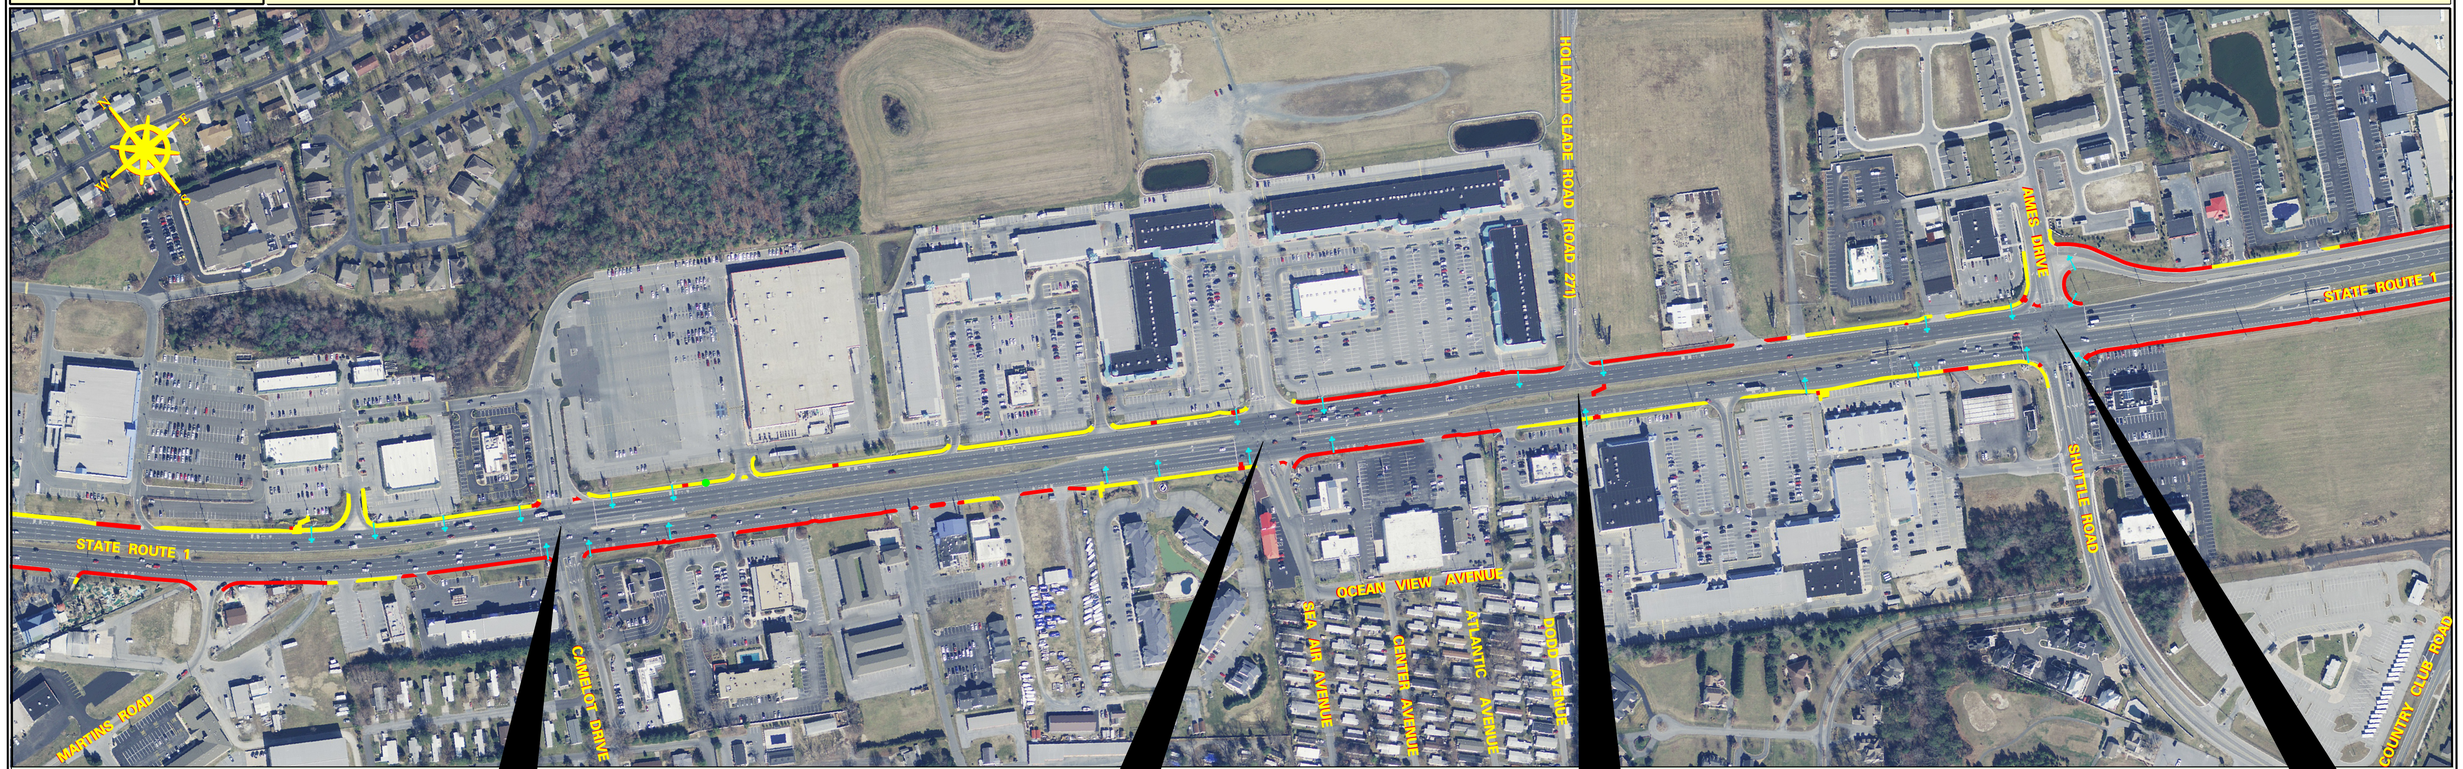

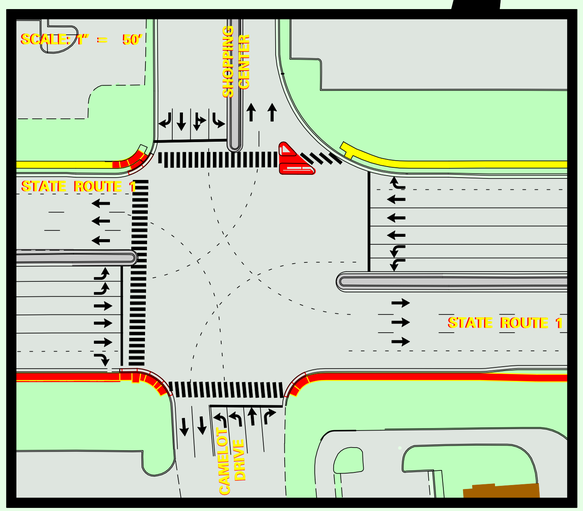

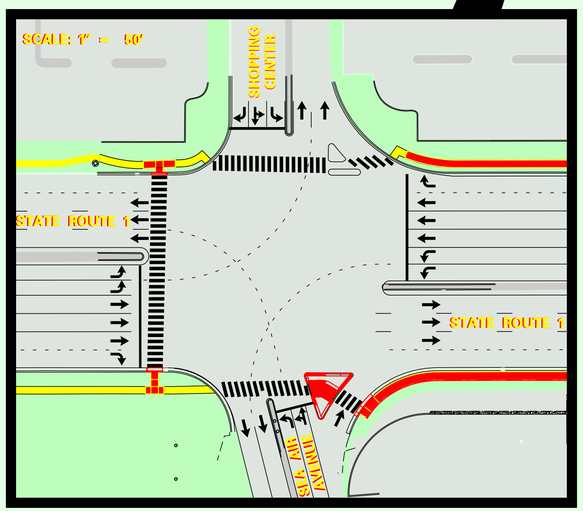

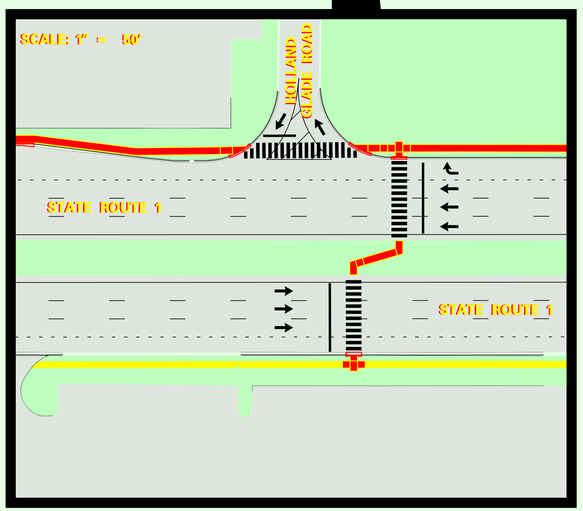

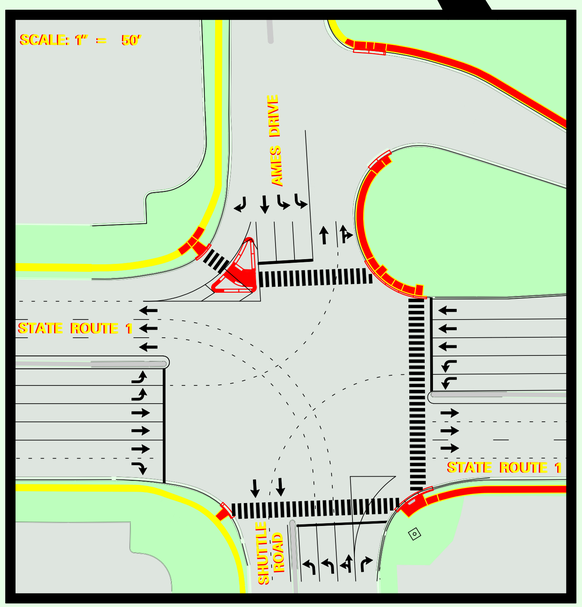

LEGEND

- PROPOSED SIDEWALK
- EXISTING SIDEWALK
- RELOCATED BUS STOP
- PROPOSED LUMINAIRE