SR1, NORTHEAST FRONT STREET GRADE SEPARATED INTERSECTION

CENTURY ENGINEERING

DelDOT

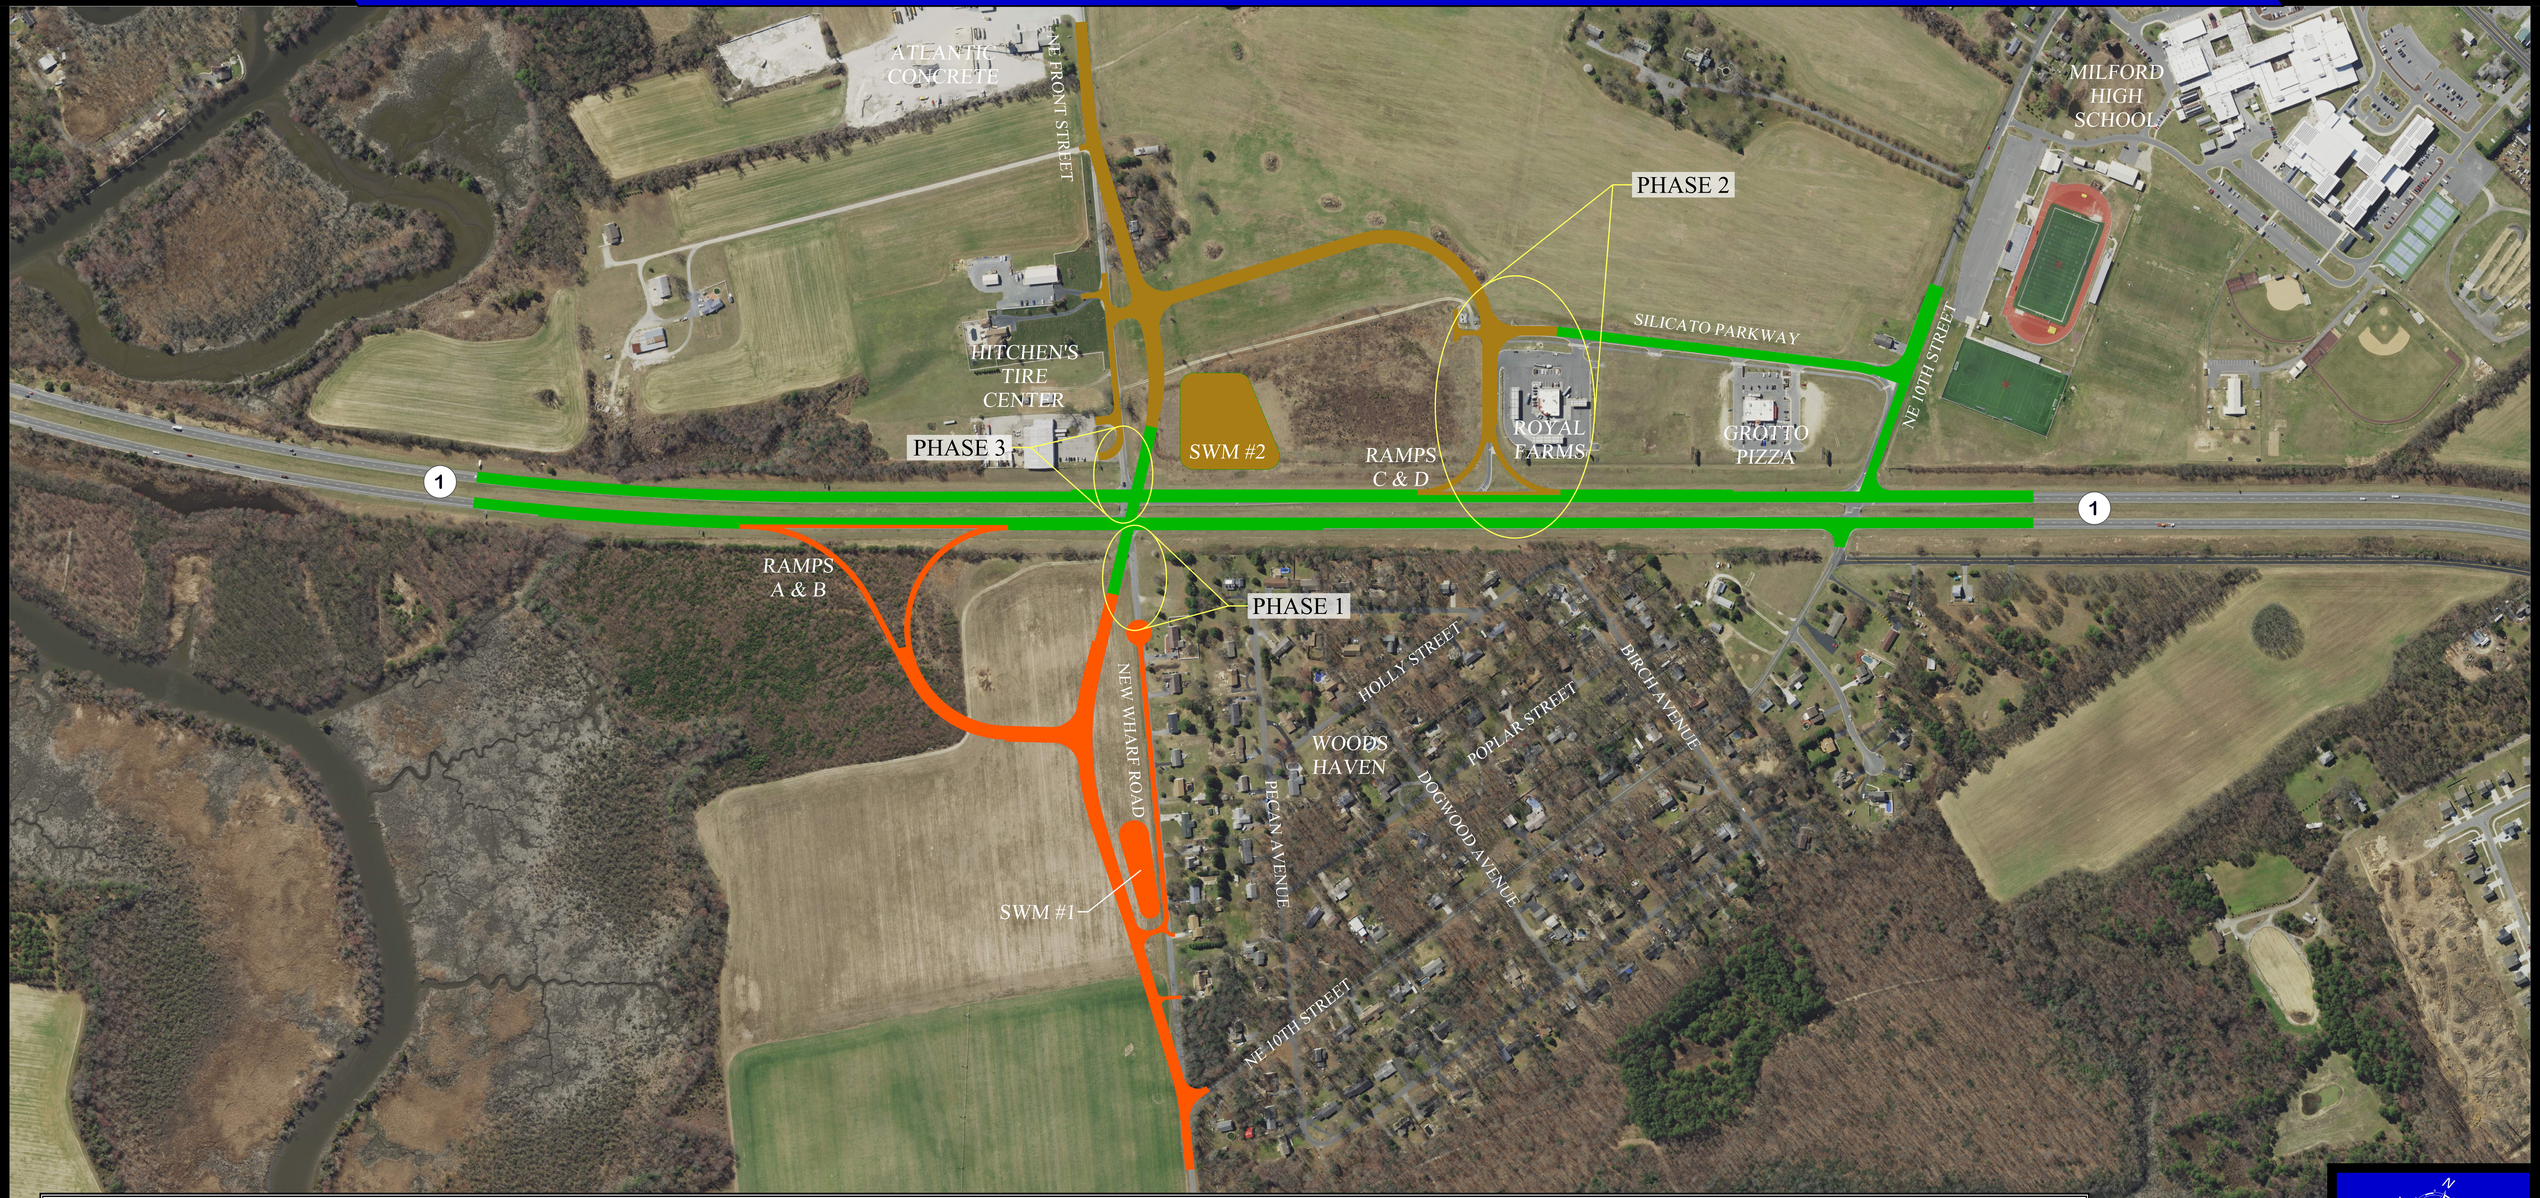

SR1, Northeast Front Street Grade Separated Intersection; T201112201

	FY 2018						FY 2019						FY 2020											
	2018												2019											
	Jan	Feb	Mar	Apr	May	Jun	Jul	Aug	Sep	Oct	Nov	Dec	Jan	Feb	Mar	Apr	May	Jun	Jul	Aug	Sep	Oct	Nov	Dec
Phase 1					New Wharf Road Closed																			
	(Excavate Stormwater Facility #1; Construct Ramps A & B and Relocated New Wharf Road)																							
Phase 2					Silicato Parkway Closed																			
	(Excavate Stormwater Facility #2; Construct Ramps C & D and Relocated Northeast Front Street; Reconfigure existing Northeast Front Street)																							
Phase 3							NE Front Street Crossover and SR1 On/Off to NE Front Street Closed																	
	(Construct Bridge approaches and the Structure over SR1; Construct Silicato Parkway and Northeast 10th Street; Mill and Pave SR1)																							

N W E S

Scale: 1" = 150'
(40"x60")
February 2018

LEGEND

- PHASE 1 CONSTRUCTION AREA
- PHASE 2 CONSTRUCTION AREA
- PHASE 3 CONSTRUCTION AREA