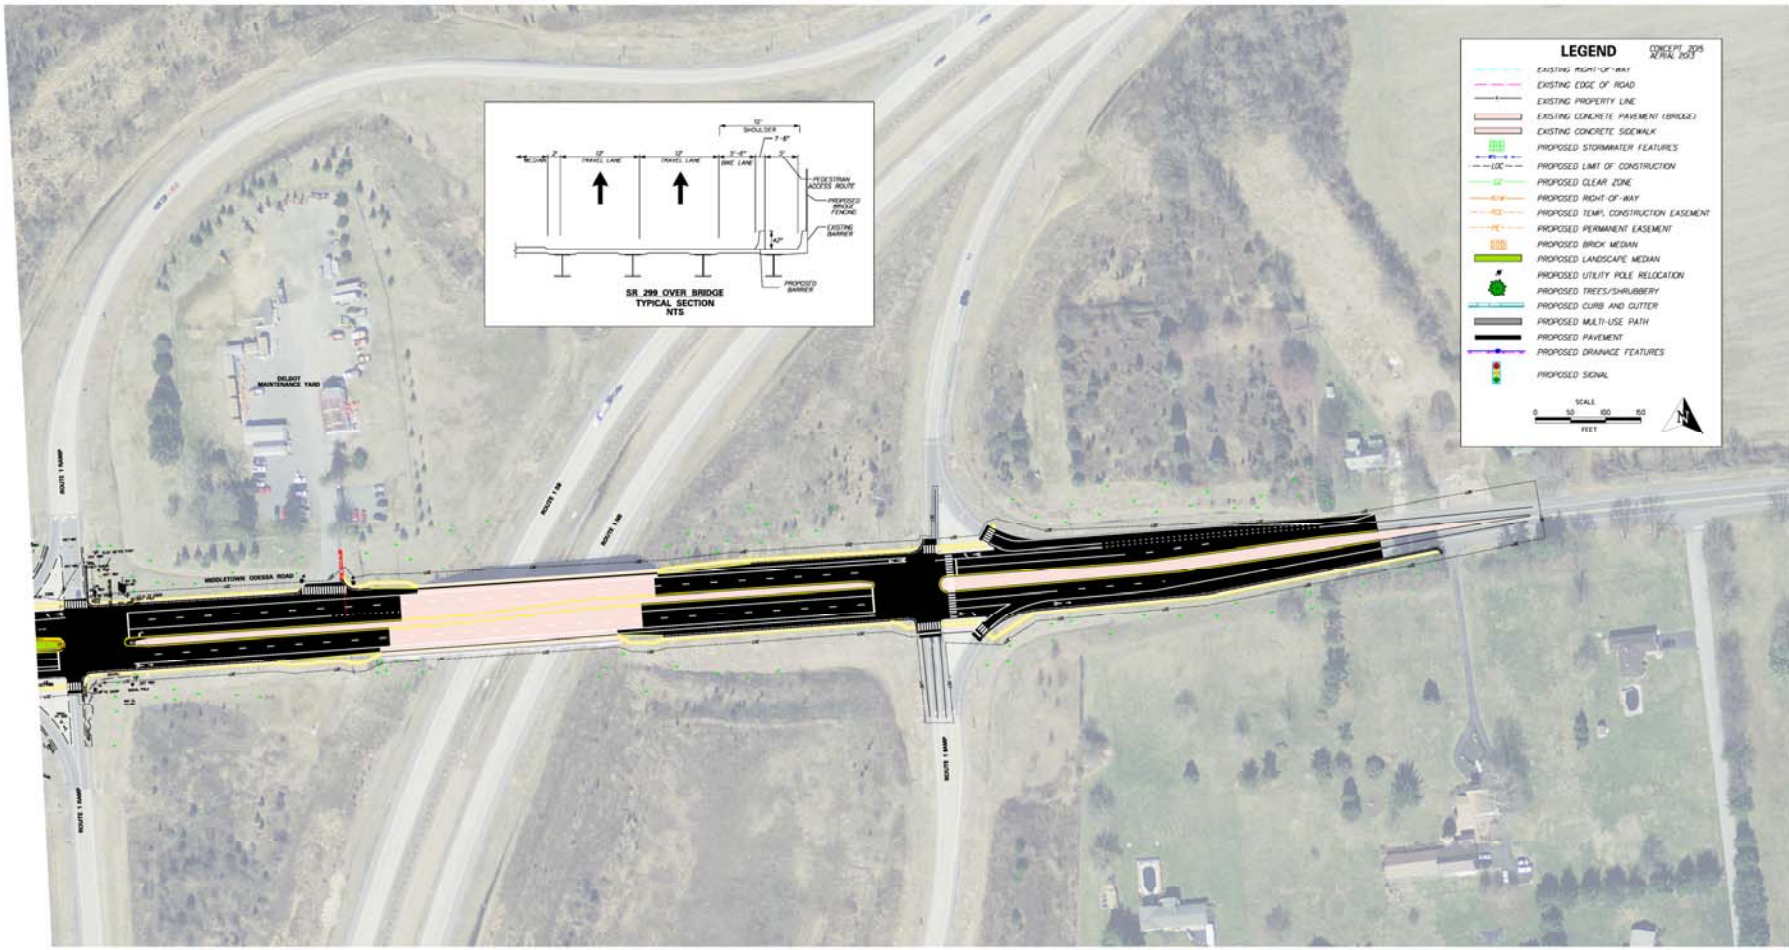
LEGEND
CONCEPT DATE
AERIAL DATE
EXISTING RIGHT-OF-WAY
EXISTING EDGE OF ROAD
EXISTING PROPERTY LINE
EXISTING CONCRETE PAVEMENT (BRIDGE)
EXISTING CONCRETE SIDEWALK
PROPOSED STORMWATER FEATURES
PROPOSED LIMIT OF CONSTRUCTION
PROPOSED CLEAR ZONE
PROPOSED RIGHT-OF-WAY
PROPOSED TEMP. CONSTRUCTION EASEMENT
PROPOSED PERMANENT EASEMENT
PROPOSED BRICK MEDIAN
PROPOSED LANDSCAPE MEDIAN
PROPOSED UTILITY POLE RELOCATION
PROPOSED TREES/SHRUBBERY
PROPOSED CURB AND GUTTER
PROPOSED MULTI-USE PATH
PROPOSED PAVEMENT
PROPOSED DRAINAGE FEATURES
PROPOSED SIGNAL
SCALE
0 50 100 150
FEET
SR 299 OVER BRIDGE
TYPICAL SECTION
NTS
MEDIAN
12' TRAVEL LANE
12' TRAVEL LANE
5'-6" BIKE LANE
12' SHOULDER
7'-8"
PEDESTRIAN ACCESS ROUTE
PROPOSED BRIDGE FENCING
EXISTING BARRIER
42"
PROPOSED BARRIER
DELDOT MAINTENANCE YARD
MIDDLETOWN ODESSA ROAD
ROUTE 1 RAMP
ROUTE 1 SB
ROUTE 1 NB
ROUTE 1 RAMP

DISPLAY 6