GUARDRAIL SCHEDULE				
NO.	ITEM DESCRIPTION / TYPE	BEGIN STA.	OFFSET	LENGTH
1	STEEL BEAM GUARDRAIL, TYPE 1	1+50.00	14.00	25.00
2	GUARDRAIL OVER CULVERT, TYPE 3	1+90.05	14.00	101.04
3	STEEL BEAM GUARDRAIL, TYPE 1	2+88.97	20.50	25.00
4	END TREATMENT, TYPE 1	1+50.00	23.31	50.00
5	STEEL BEAM GUARDRAIL, TYPE 1	1+50.00	-14.00	25.00
6	GUARDRAIL OVER CULVERT, TYPE 3	1+90.05	-14.00	101.04
7	STEEL BEAM GUARDRAIL, TYPE 1	2+95.25	-14.00	50.00

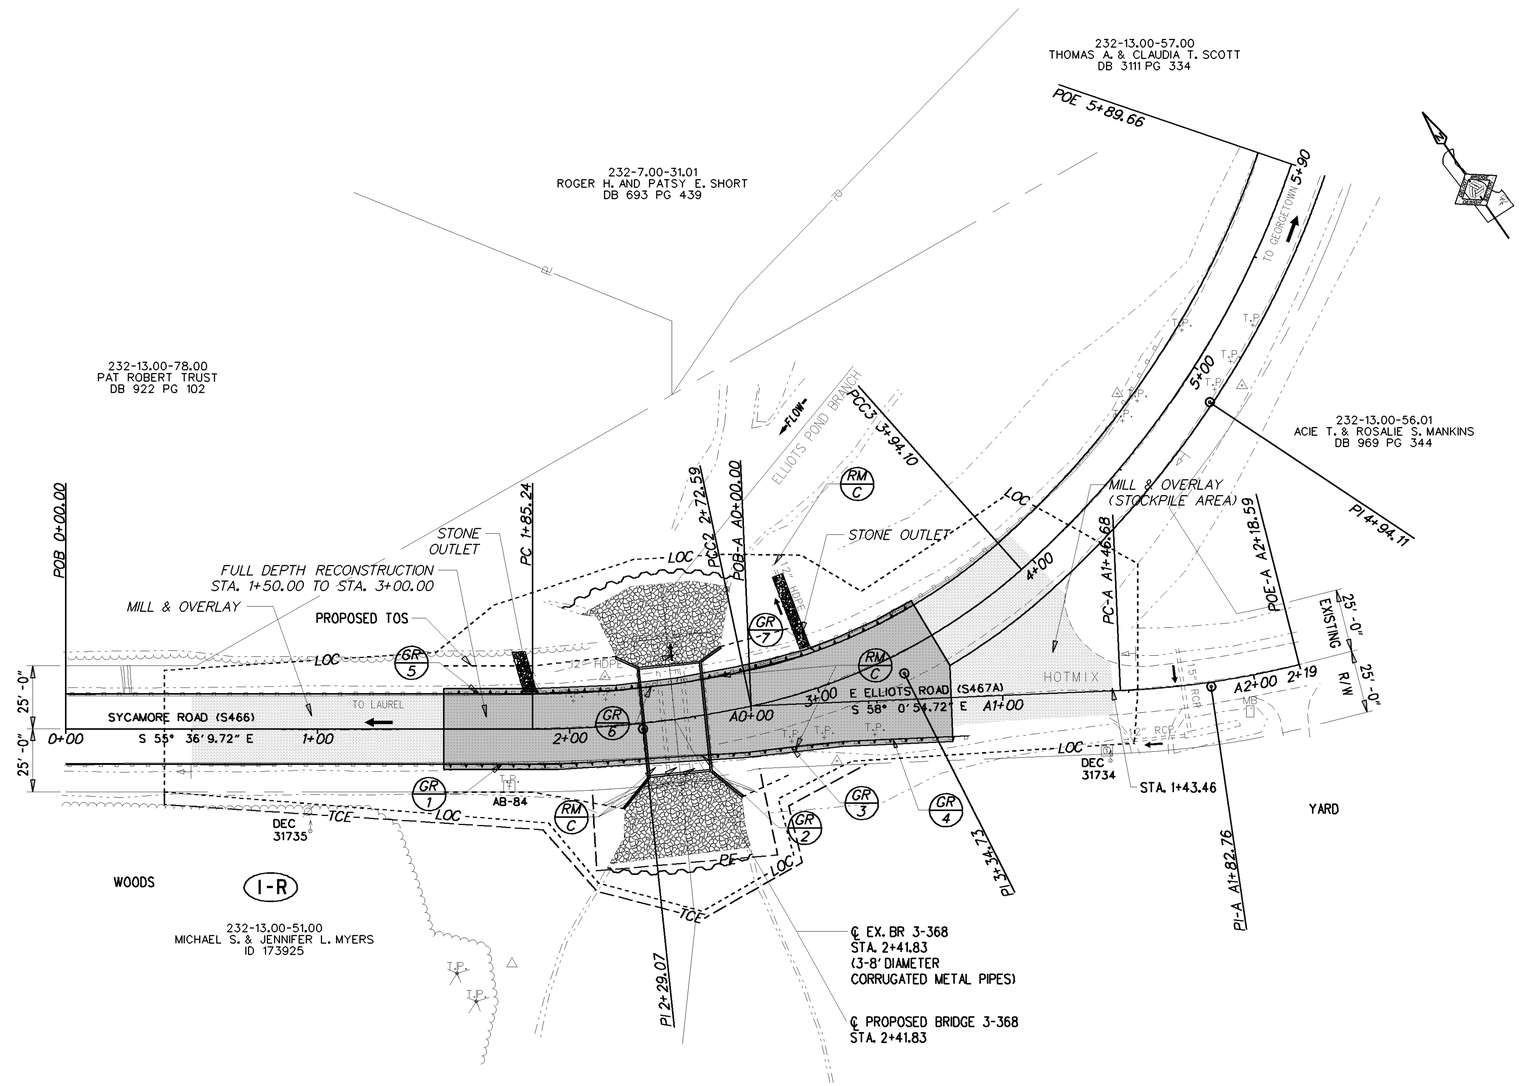

DELAWARE DEPARTMENT OF TRANSPORTATION	ADDENDUMS / REVISIONS	SCALE 0 30 60 90 FEET	BR. 3-368 ON SYCAMORE ROAD OVER ELLIOT POND BRANCH	CONTRACT T201007306	BRIDGE NO. 3-368	CONSTRUCTION PLAN	SHEET NO. 5
				COUNTY SUSSEX	DESIGNED BY: JPN		TOTAL SHTS. 13
					CHECKED BY: JNH		

Y:\SUSSEX\466\BRIDGE\T201107306\PLANS\CP01.DGN