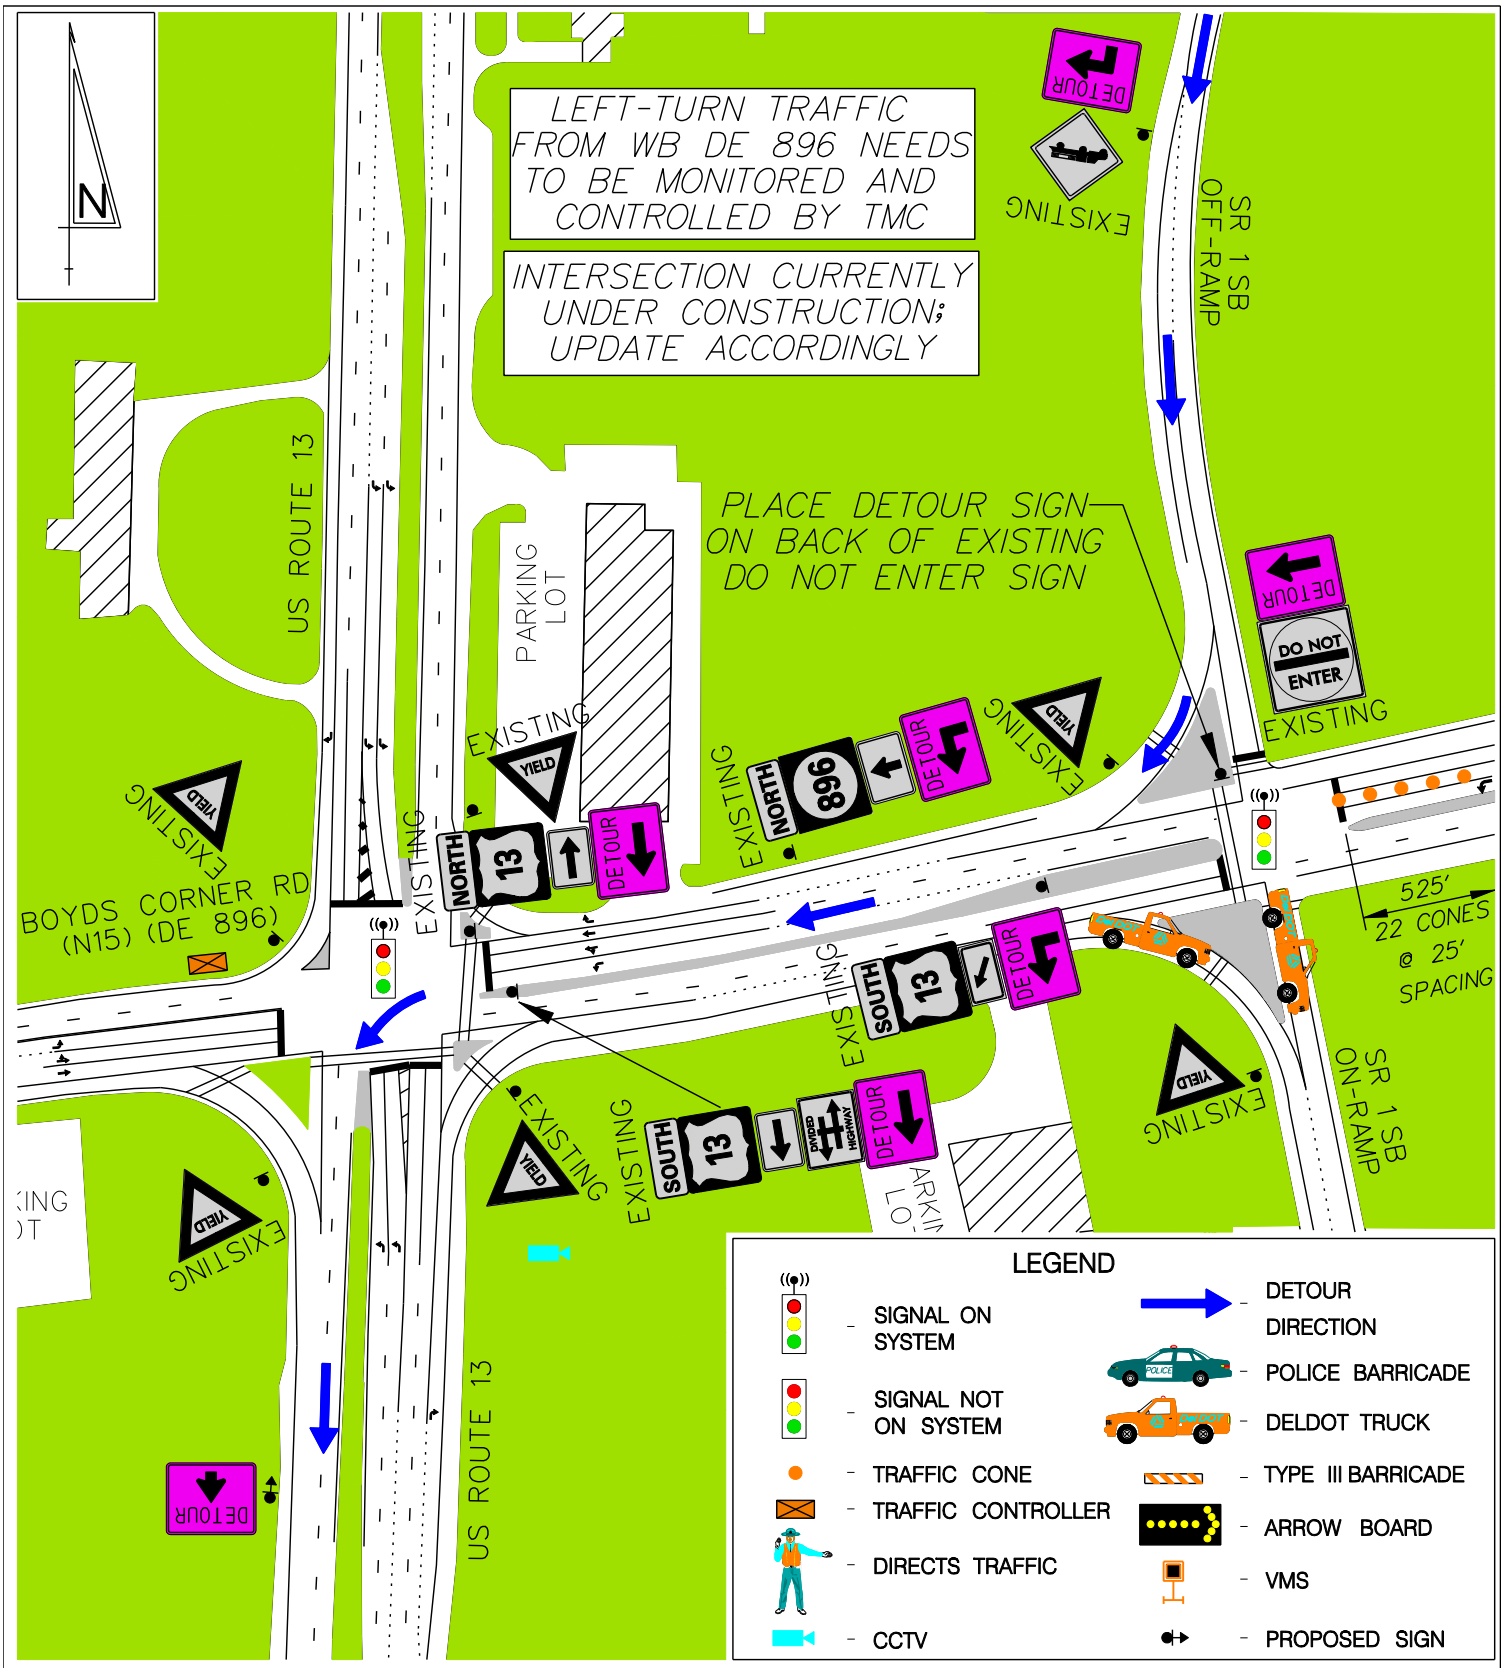

EQUIPMENT/PERSONNEL TOTALS	
TRAFFIC CONES	22
ARROW BOARDS	–
VMS	–
POLICE VEHICLES	–
DELDOT TRUCKS	2
TYPE 3 BARRICADES	–
DETOUR SIGN EXIST. POST	6
DETOUR SIGN W/SUPPORT	1
PERSONNEL (DIRECTING TRAFFIC)	–
RESP. FOR EQUIP. SETUP	DelDOT

BACKGROUND COLOR

ROADWAY | BUILDING | CONCRETE | GRASS

CONE TAPER & TANGENT LENGTHS				
APPROACH	DESCRIPTION	TANGENT	TAPER	CONES
WB DE 896	CLOSE LEFT TWO LANES	–	525'	22

DRAWING NOT TO SCALE

DETOUR REFERENCE #:
DE1– – – –SB08454–08798–1B

CONTROL POINT B:
SR 1 SB OFF–RAMP, US 13 ON RAMP & BOYDS CORNER RD

DATE:	BY:	REFERENCE NUMBER:
JUNE 2010	JZ	B