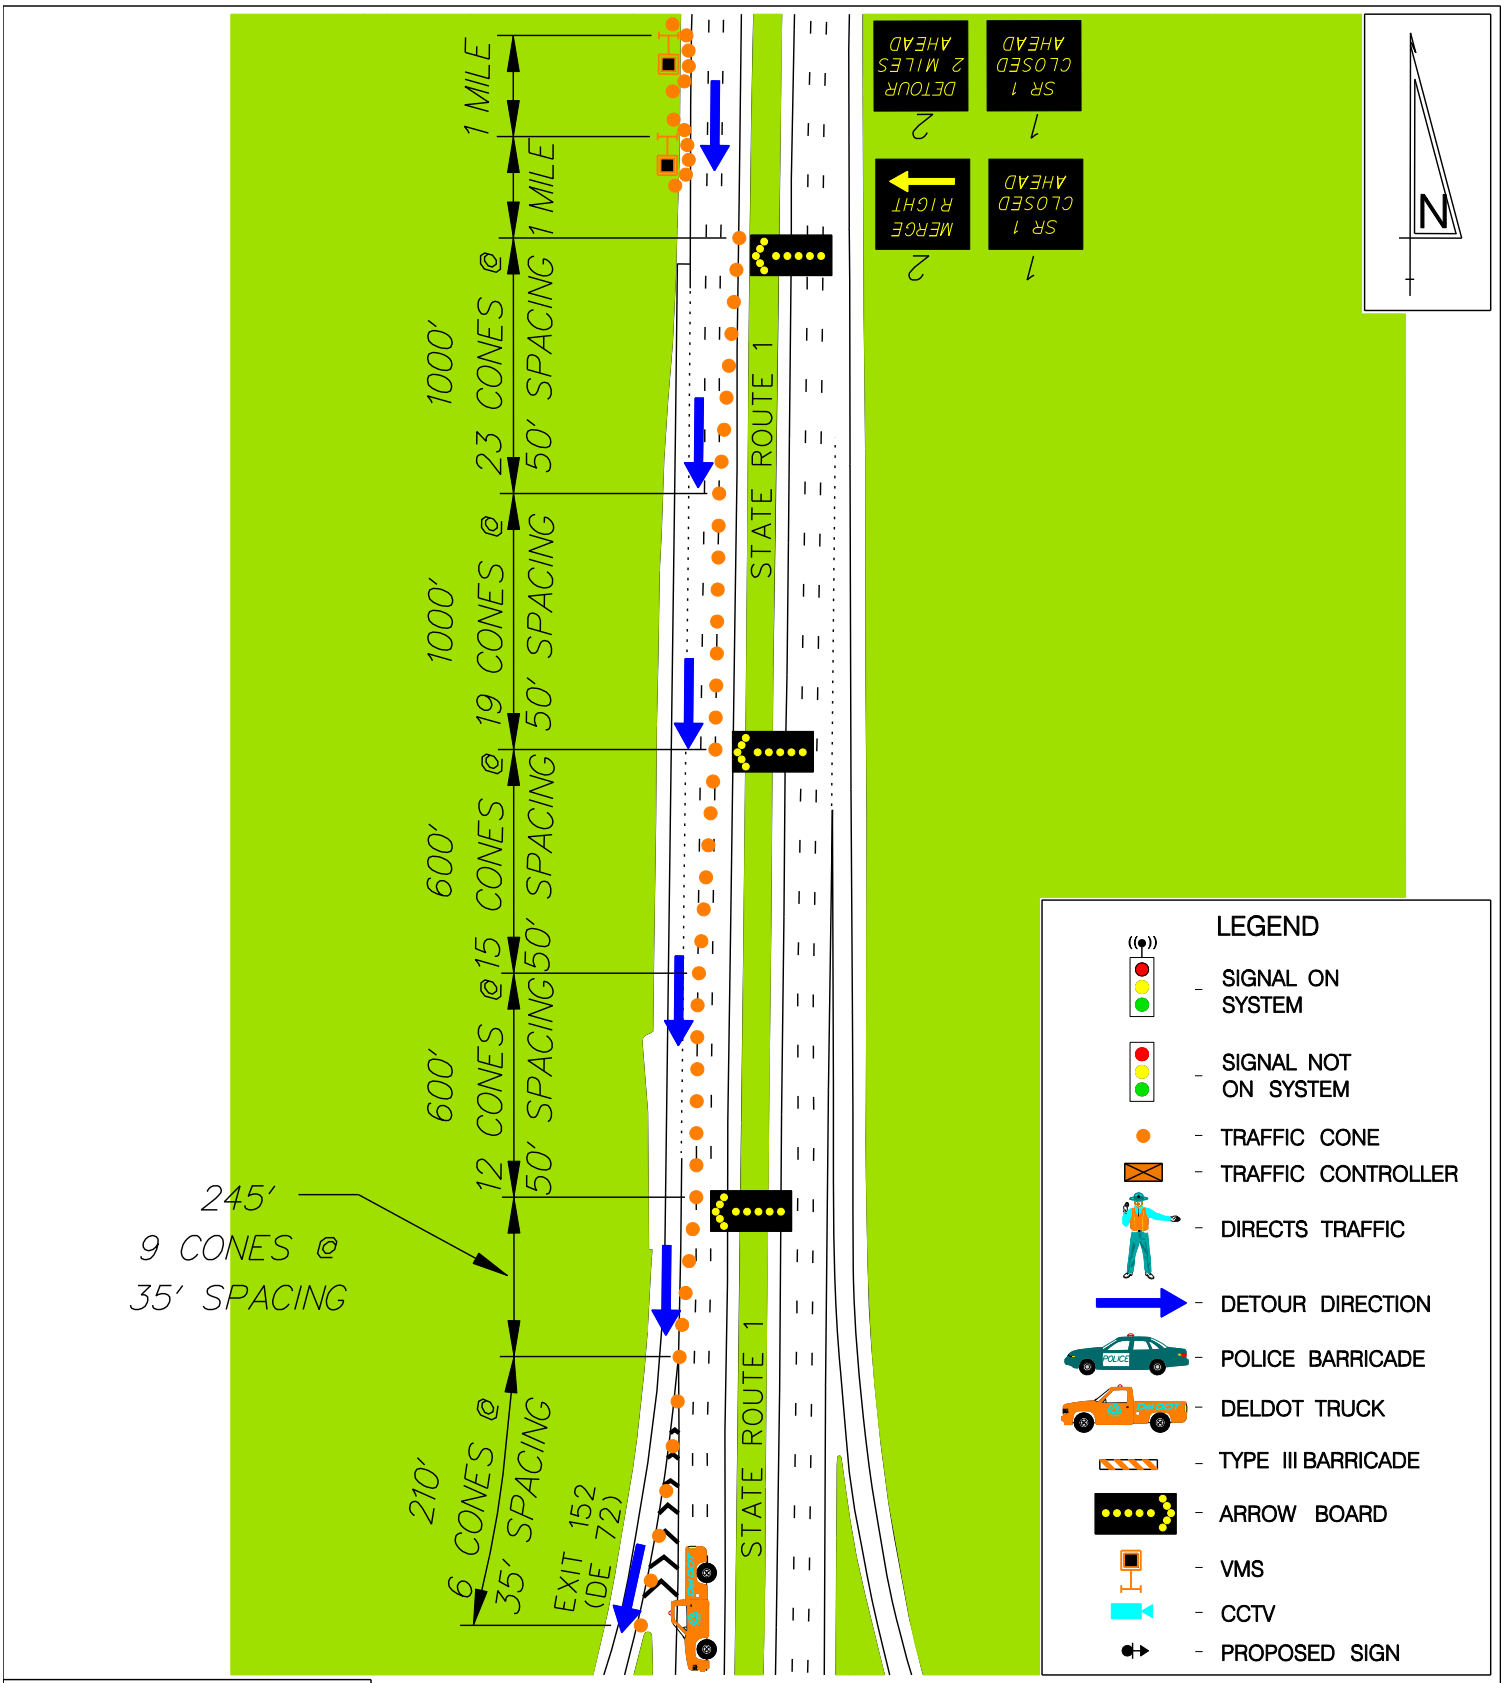

EQUIPMENT/PERSONNEL TOTALS	
TRAFFIC CONES	96
ARROW BOARDS	3
VMS	2
POLICE VEHICLES	–
DELDOT TRUCKS	1
TYPE 3 BARRICADES	–
DETOUR SIGN EXIST. POST	–
DETOUR SIGN W/SUPPORT	–
PERSONNEL (DIRECTING TRAFFIC)	–
RESP. FOR EQUIP. SETUP	DelDOT

BACKGROUND COLOR

ROADWAY BUILDING CONCRETE GRASS

CONE TAPER & TANGENT LENGTHS				
APPROACH	DESCRIPTION	TANGENT	TAPER	CONES
SB SR 1	CLOSE THREE THROUGH LANES	1600'	1845'	78

DRAWING NOT TO SCALE

DETOUR REFERENCE #:
DE1– – – –SB08851–09374–1A

CONTROL POINT A:
STATE ROUTE 1 AND
EXIT 152 (DE (72)

DATE:	BY:	REFERENCE NUMBER:
JUNE 2010	JZ	A