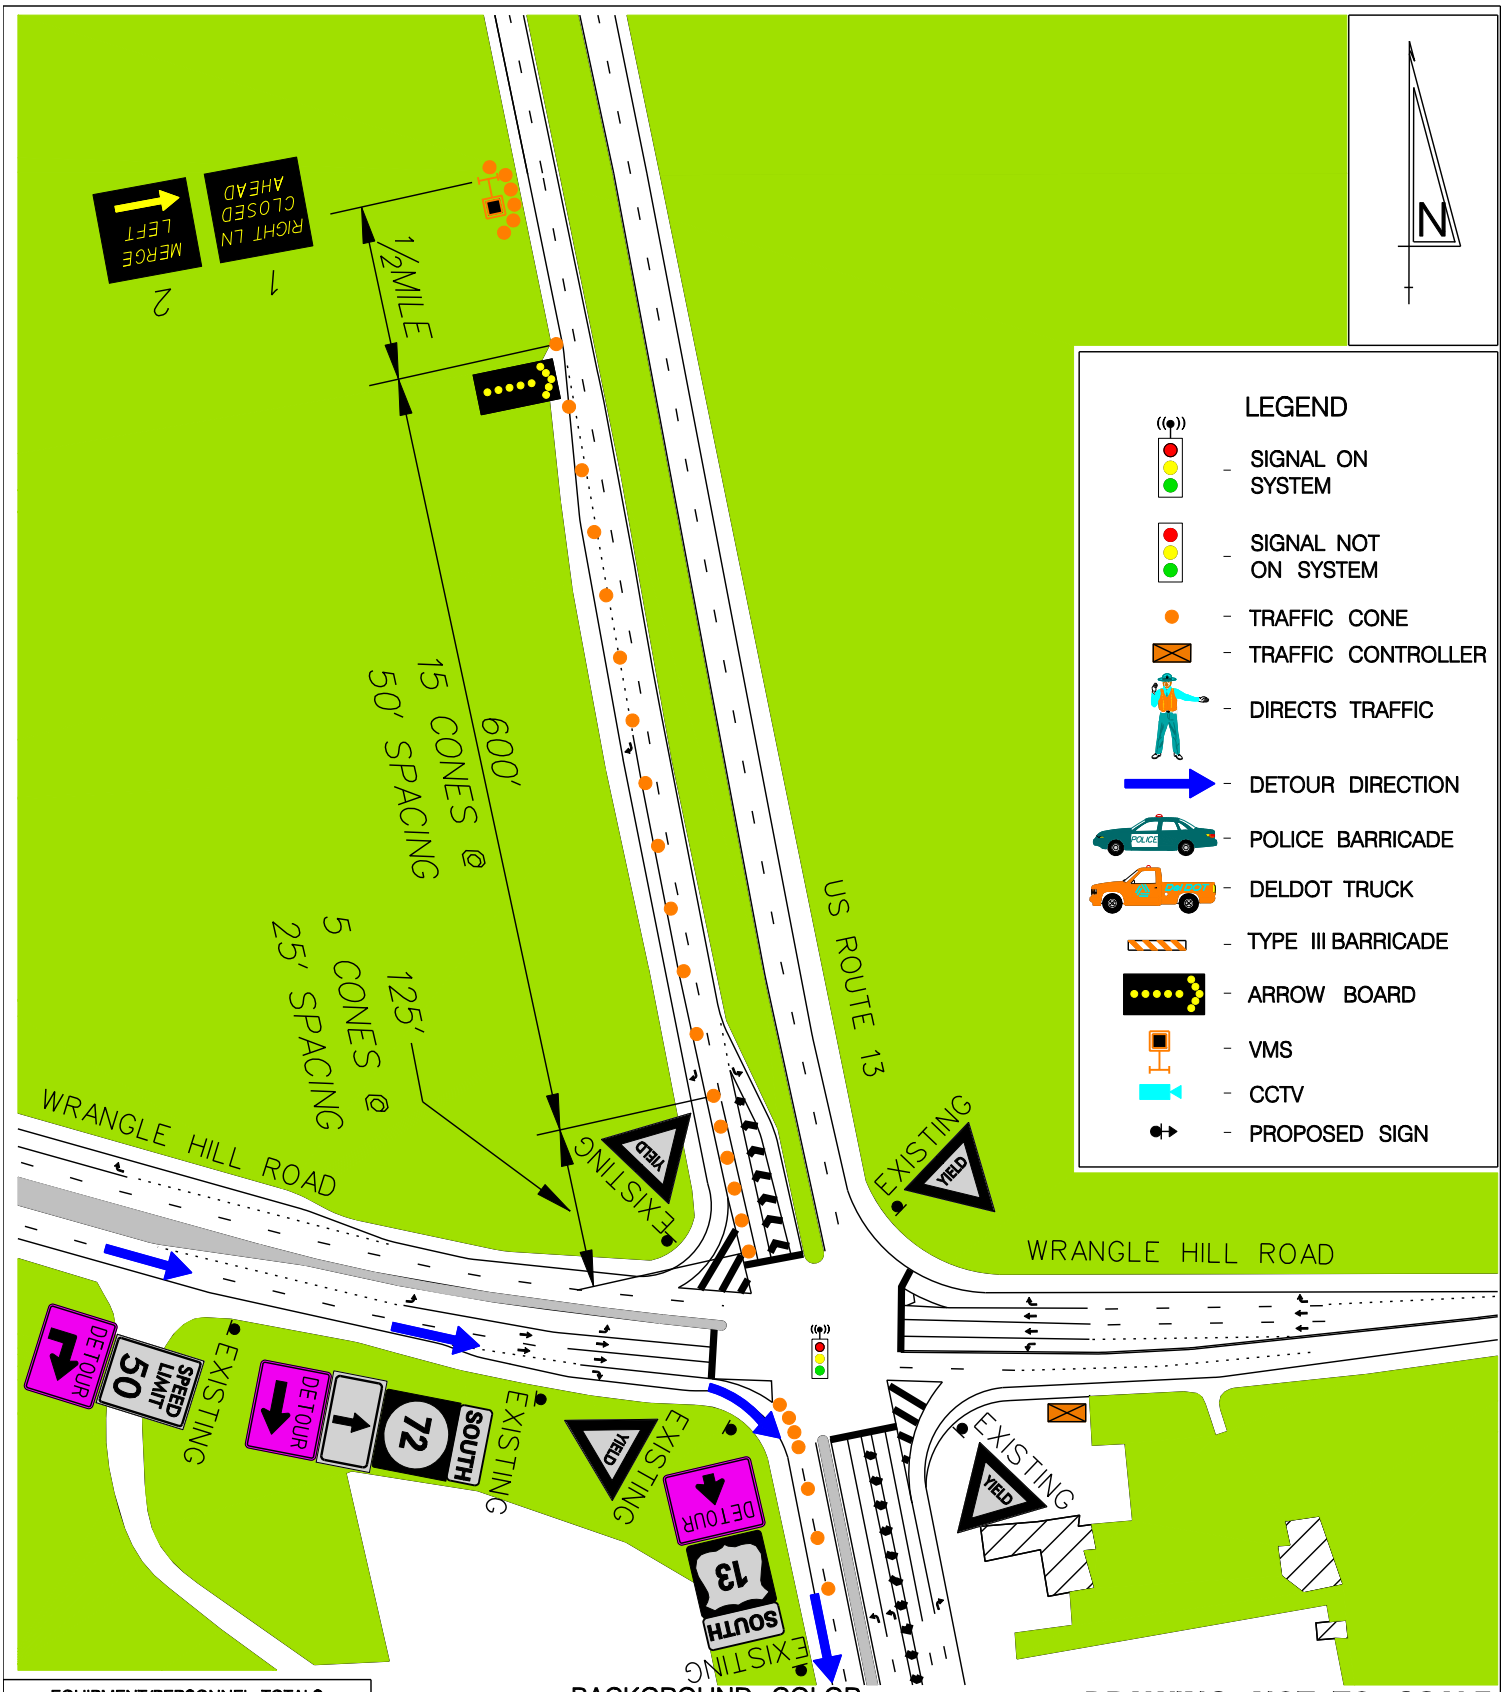

EQUIPMENT/PERSONNEL TOTALS	
TRAFFIC CONES	33
ARROW BOARDS	1
VMS	1
POLICE VEHICLES	–
DELDOT TRUCKS	–
TYPE 3 BARRICADES	–
DETOUR SIGN EXIST. POST	3
DETOUR SIGN W/SUPPORT	–
PERSONNEL (DIRECTING TRAFFIC)	–
RESP. FOR EQUIP. SETUP	DelDOT

BACKGROUND COLOR

ROADWAY | BUILDING | CONCRETE | GRASS

CONE TAPER & TANGENT LENGTHS				
APPROACH	DESCRIPTION	TANGENT	TAPER	CONES
SB US 13	CLOSE RIGHT THROUGH LANE	125'	600'	20

DRAWING NOT TO SCALE

DETOUR REFERENCE #:
DE1– – – –SB08851–09374–1C

CONTROL POINT C:
US ROUTE 13 AND
WRANGLE HILL RD (DE 72)

DATE:	BY:	REFERENCE NUMBER:
JUNE 2010	JZ	C