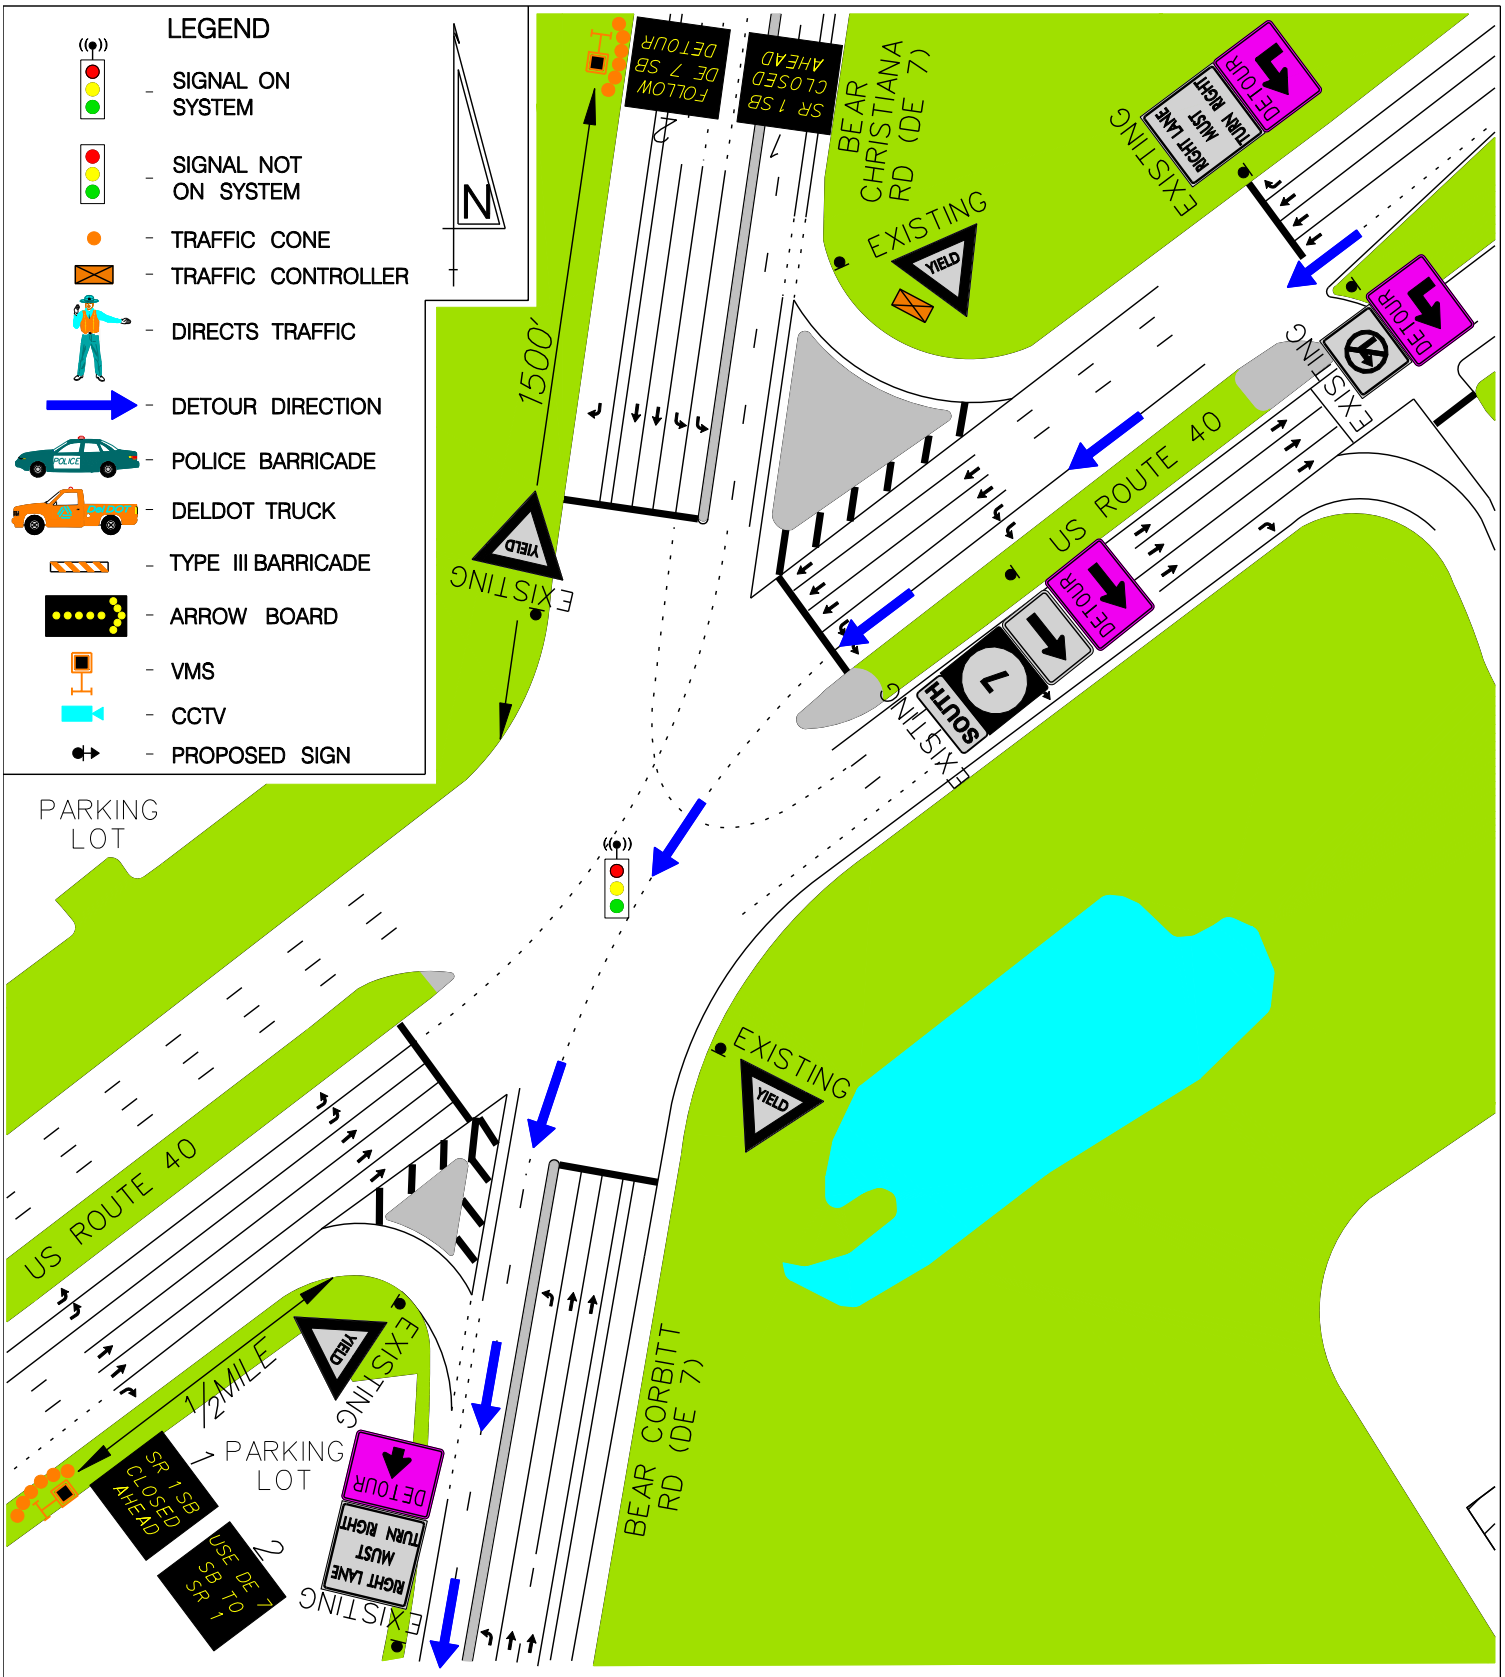

EQUIPMENT/PERSONNEL TOTALS	
TRAFFIC CONES	12
ARROW BOARDS	–
VMS	2
POLICE VEHICLES	–
DELDOT TRUCKS	–
TYPE 3 BARRICADES	–
DETOUR SIGN EXIST. POST	4
DETOUR SIGN W/SUPPORT	–
PERSONNEL (DIRECTING TRAFFIC)	–
RESP. FOR EQUIP. SETUP	DelDOT

BACKGROUND COLOR

ROADWAY | BUILDING | CONCRETE | GRASS

CONE TAPER & TANGENT LENGTHS				
APPROACH	DESCRIPTION	TANGENT	TAPER	CONES

DRAWING NOT TO SCALE

DETOUR REFERENCE #:
DE1– – – –SB09426–09795–1C

CONTROL POINT C:
US ROUTE 40 AND BEAR CORBIT RD (DE 7)

DATE:	BY:	REFERENCE NUMBER:
JUNE 2010	JZ/RAM	C