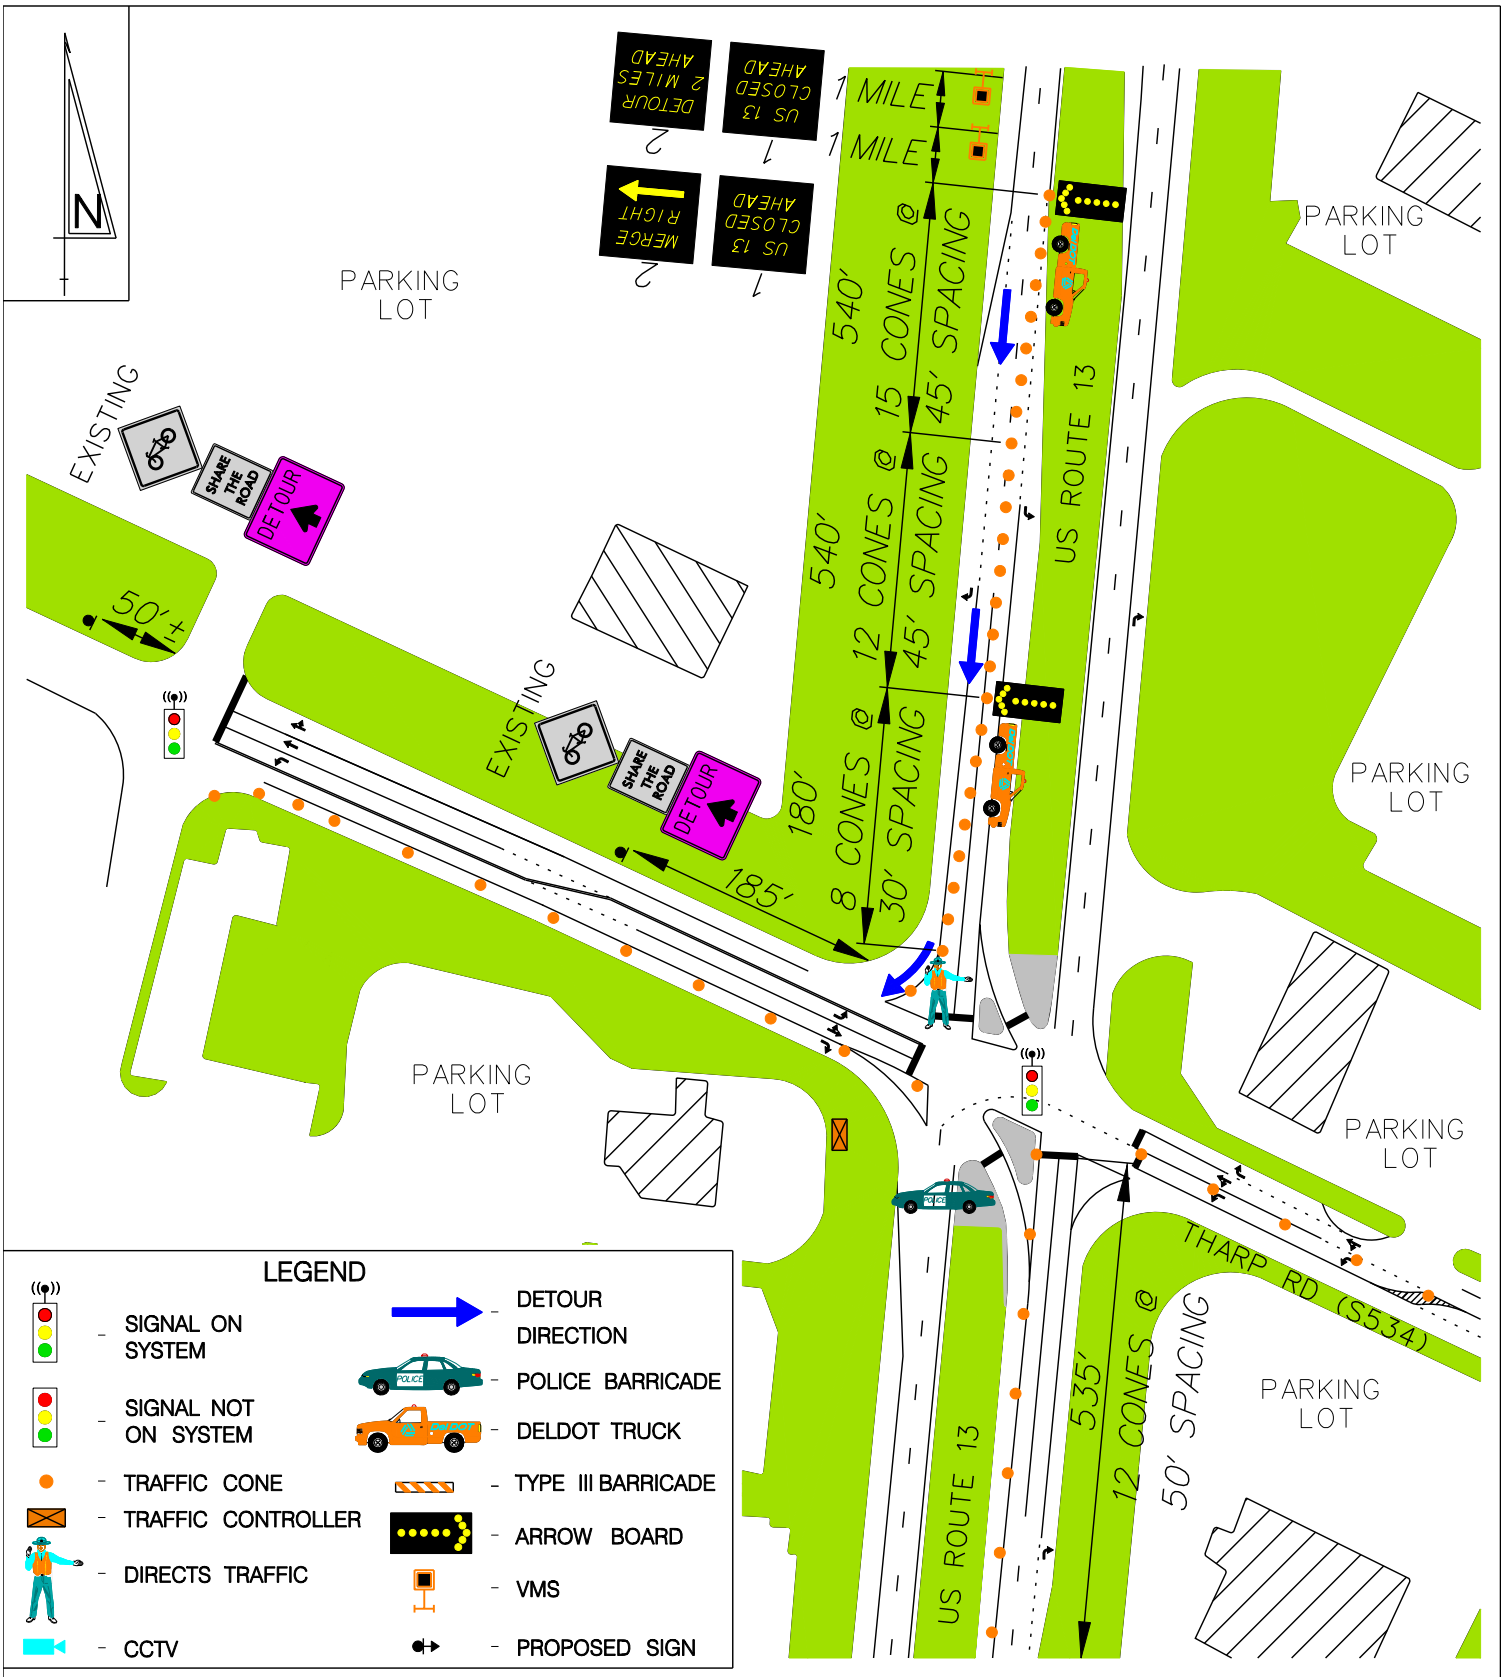


| EQUIPMENT/PERSONNEL TOTALS | |
|---|---|
| TRAFFIC CONES | 65 |
| ARROW BOARDS | 2 |
| VMS | 2 |
| POLICE VEHICLES | 1 |
| DELDOT TRUCKS | 2 |
| TYPE 3 BARRICADES | – |
| DETOUR SIGN EXIST. POST | 2 |
| DETOUR SIGN W/SUPPORT | – |
| PERSONNEL (DIRECTING TRAFFIC) | 1 |
| RESP. FOR EQUIP. SETUP | DelDOT |

BACKGROUND COLOR

ROADWAY BUILDING CONCRETE GRASS

| CONE TAPER & TANGENT LENGTHS | | | | |
|---|---|---|---|---|
| APPROACH | DESCRIPTION | TANGENT | TAPER | CONES |
| NB US 13 | CLOSE LEFT TURN LANE | 535' | – | 12 |
| SB US 13 | CLOSE (2) THROUGH LANES | 540' | 720' | 36 |
| EB HERRING | CLOSE RIGHT TURN LANE | 405' | 75' | 12 |
| WB THARP | CLOSE LEFT TURN LANE | 200' | – | 5 |
| | | | | |
| | | | | |

**DRAWING NOT TO SCALE**

**DETOUR REFERENCE #:**
**US13– – –SB01405–01405–1A**

**CONTROL POINT A:**
**US ROUTE 13 AND THARP/HERRING RUN RD**

| DATE: | BY: | REFERENCE NUMBER: |
|---|---|---|
| AUG 2009 | JZ/RAM | A |