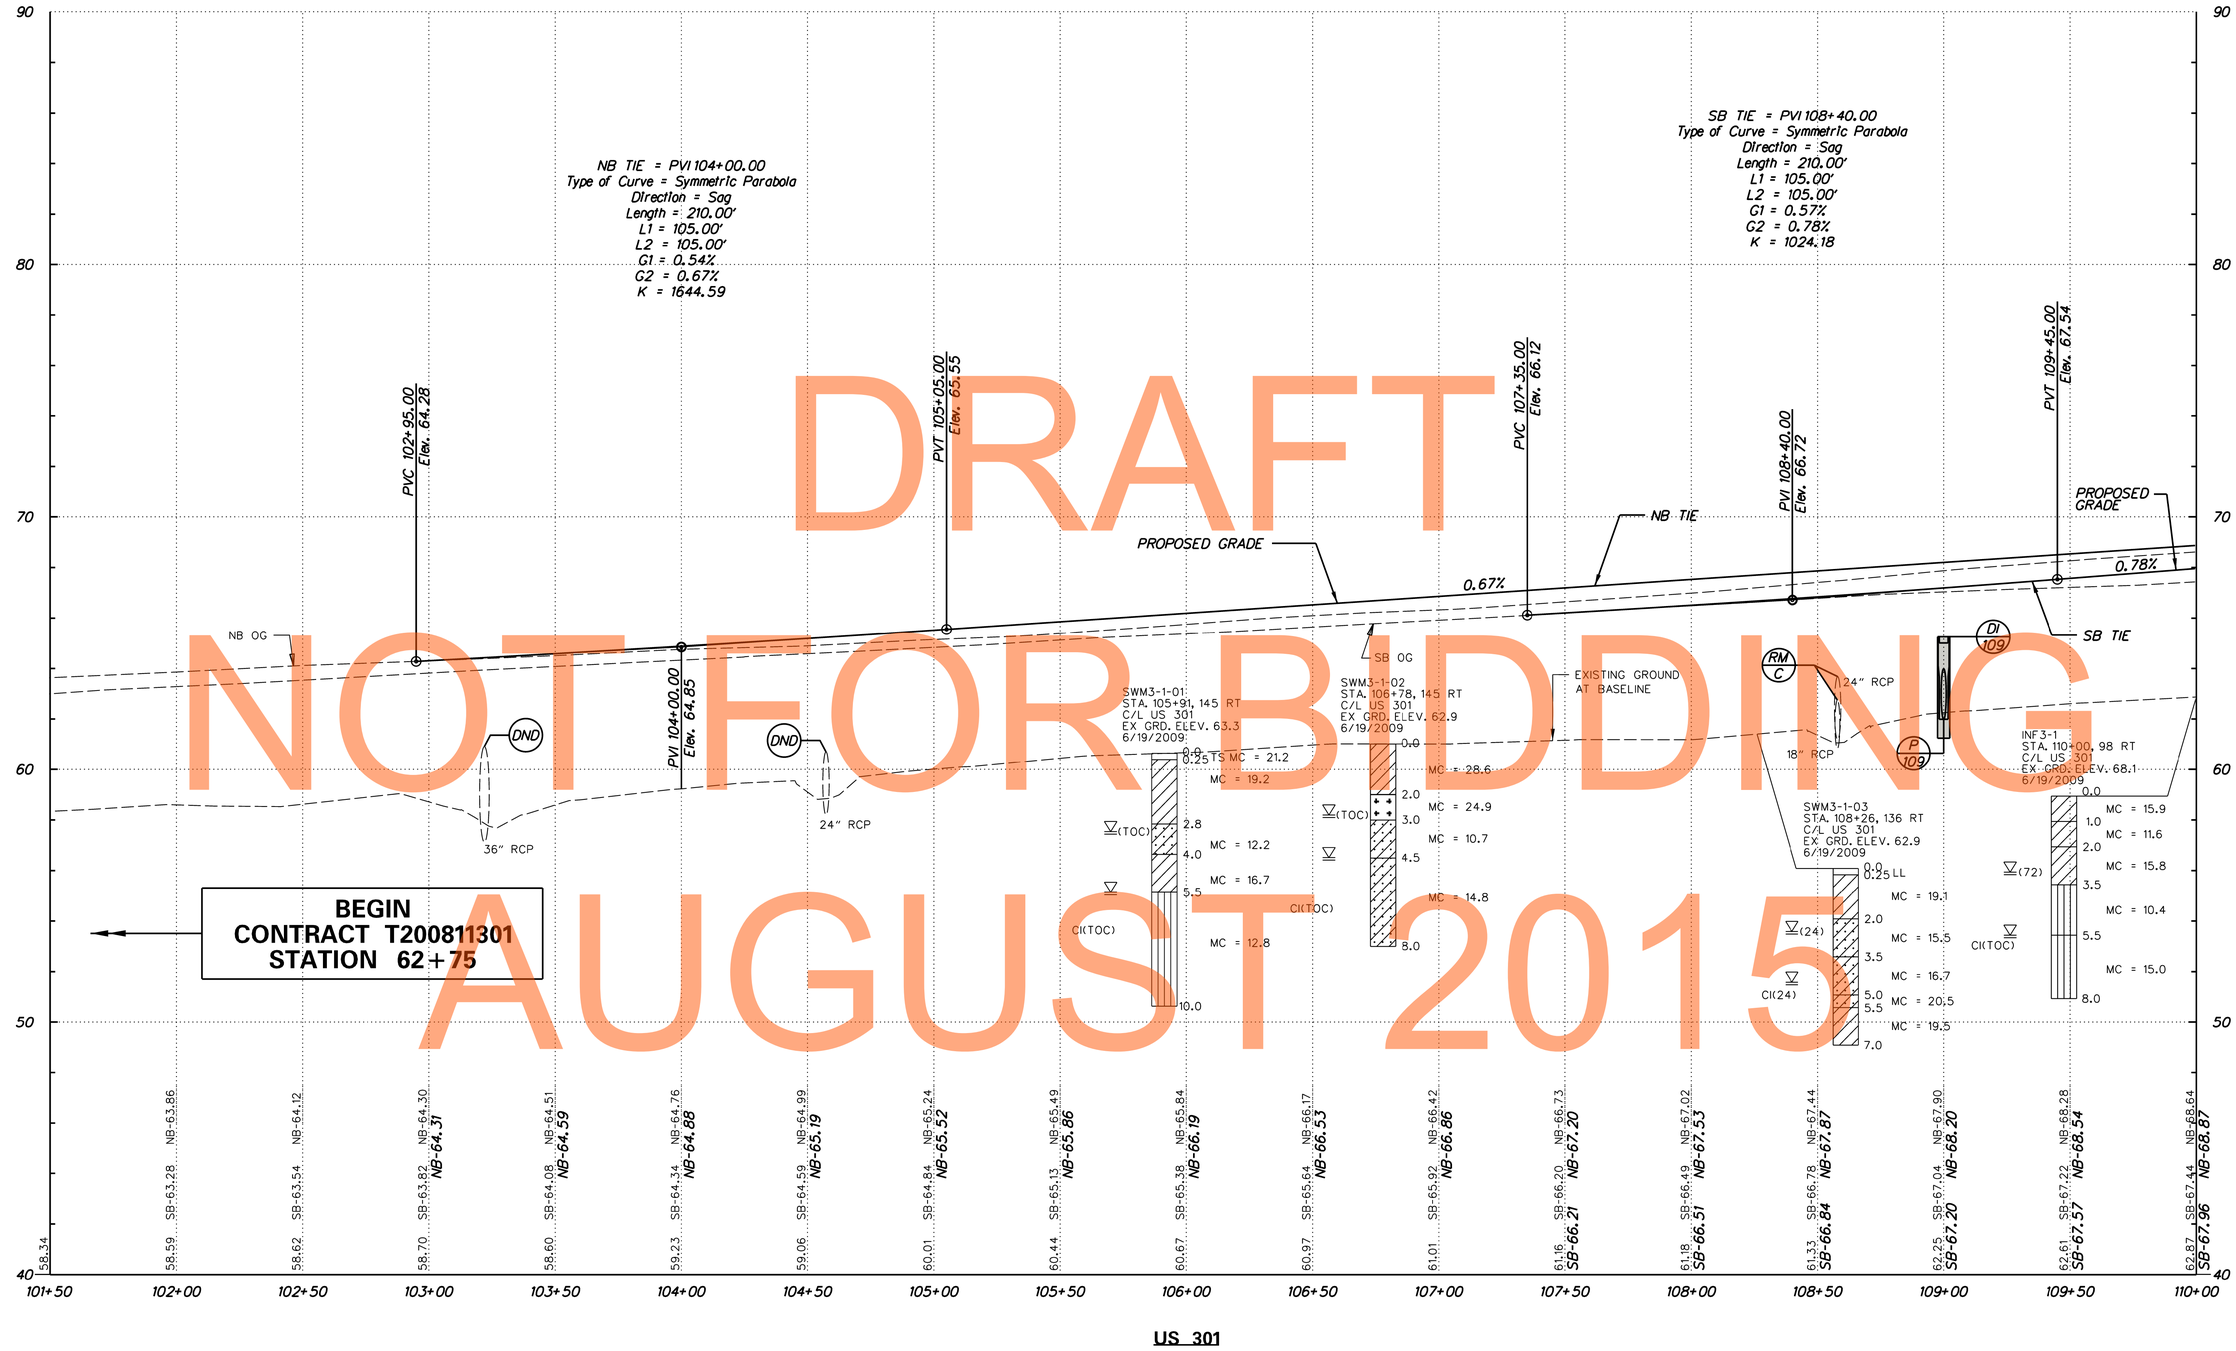

DRAFT
NOT FOR BIDDING
AUGUST 2015

PF-01

J:\2008 PROJECTS\E3X34801\700CADD\750AET\ROADWAY\PF_301AET_001.DGN

DELAWARE DEPARTMENT OF TRANSPORTATION	ADDENDUMS / REVISIONS	SCALE 0 30 60 90 FEET	US 301 MARYLAND STATE LINE TO LEVELS ROAD	CONTRACT T200811301	BRIDGE NO.	PROFILES	SHEET NO. 104
				COUNTY CECIL	DESIGNED BY: MFM		TOTAL SHTS. 850
					CHECKED BY: SKH		

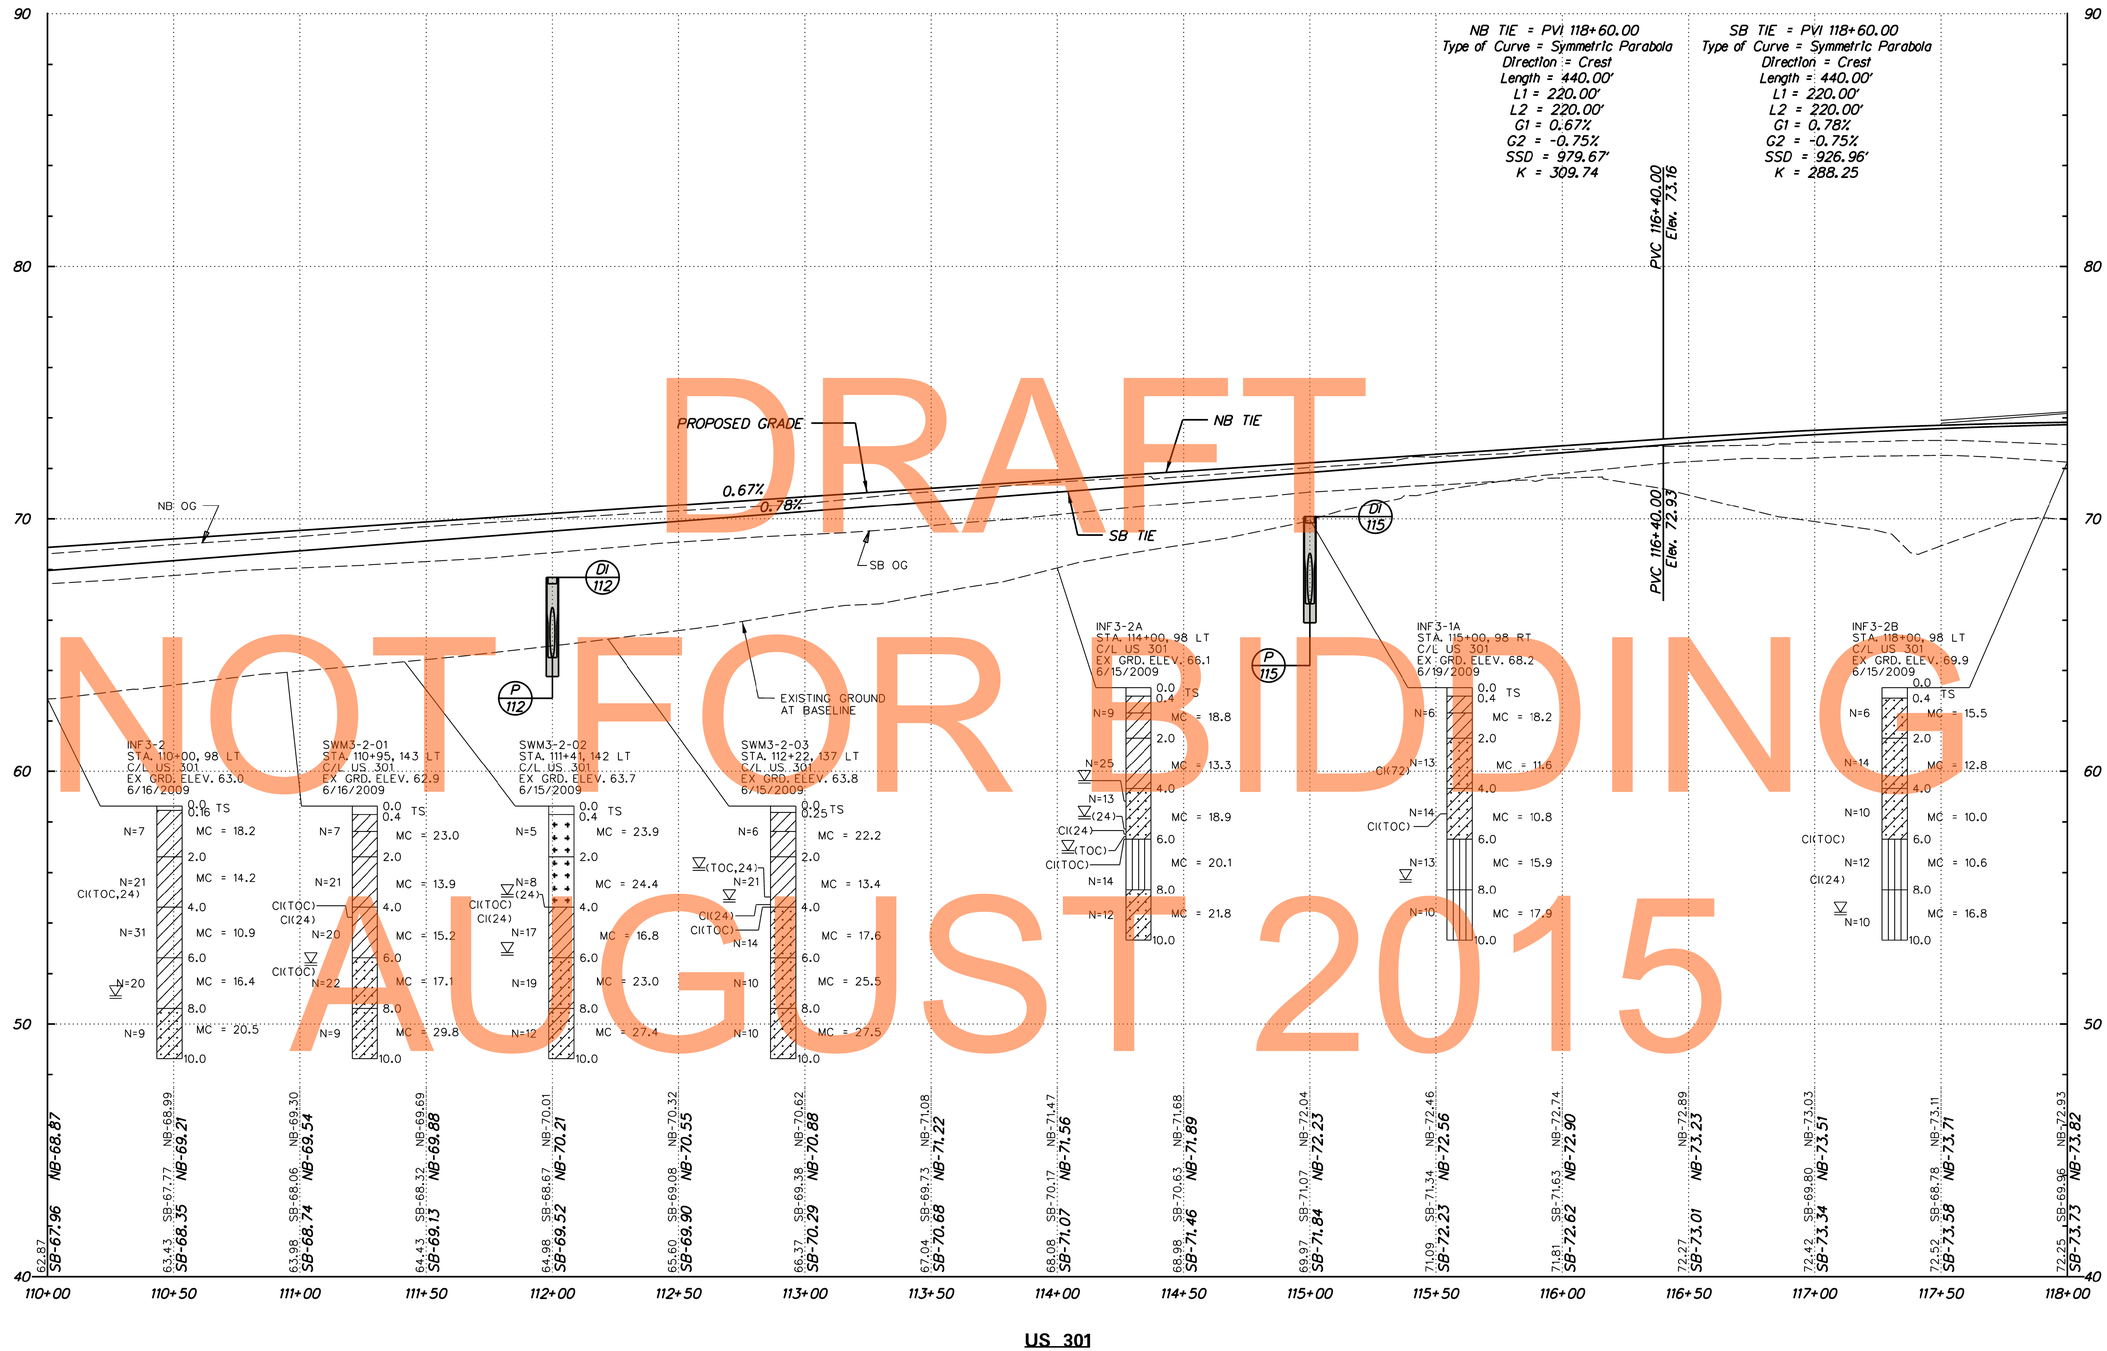

DRAFT
NOT FOR BIDDING
AUGUST 2015

PF-02

DELAWARE DEPARTMENT OF TRANSPORTATION

ADDENDUMS / REVISIONS

SCALE 0 30 60 90 FEET

US 301
MARYLAND STATE LINE
TO LEVELS ROAD

CONTRACT	BRIDGE NO.	PROFILES	SHEET NO.
T200811301	DESIGNED BY: MFM		105
COUNTY			TOTAL SHTS.
CECIL	CHECKED BY: SKH		850

J:\2008 PROJECTS\E3X34801\700CADD\750AET\ROADWAY\PF_301AET_002.DGN

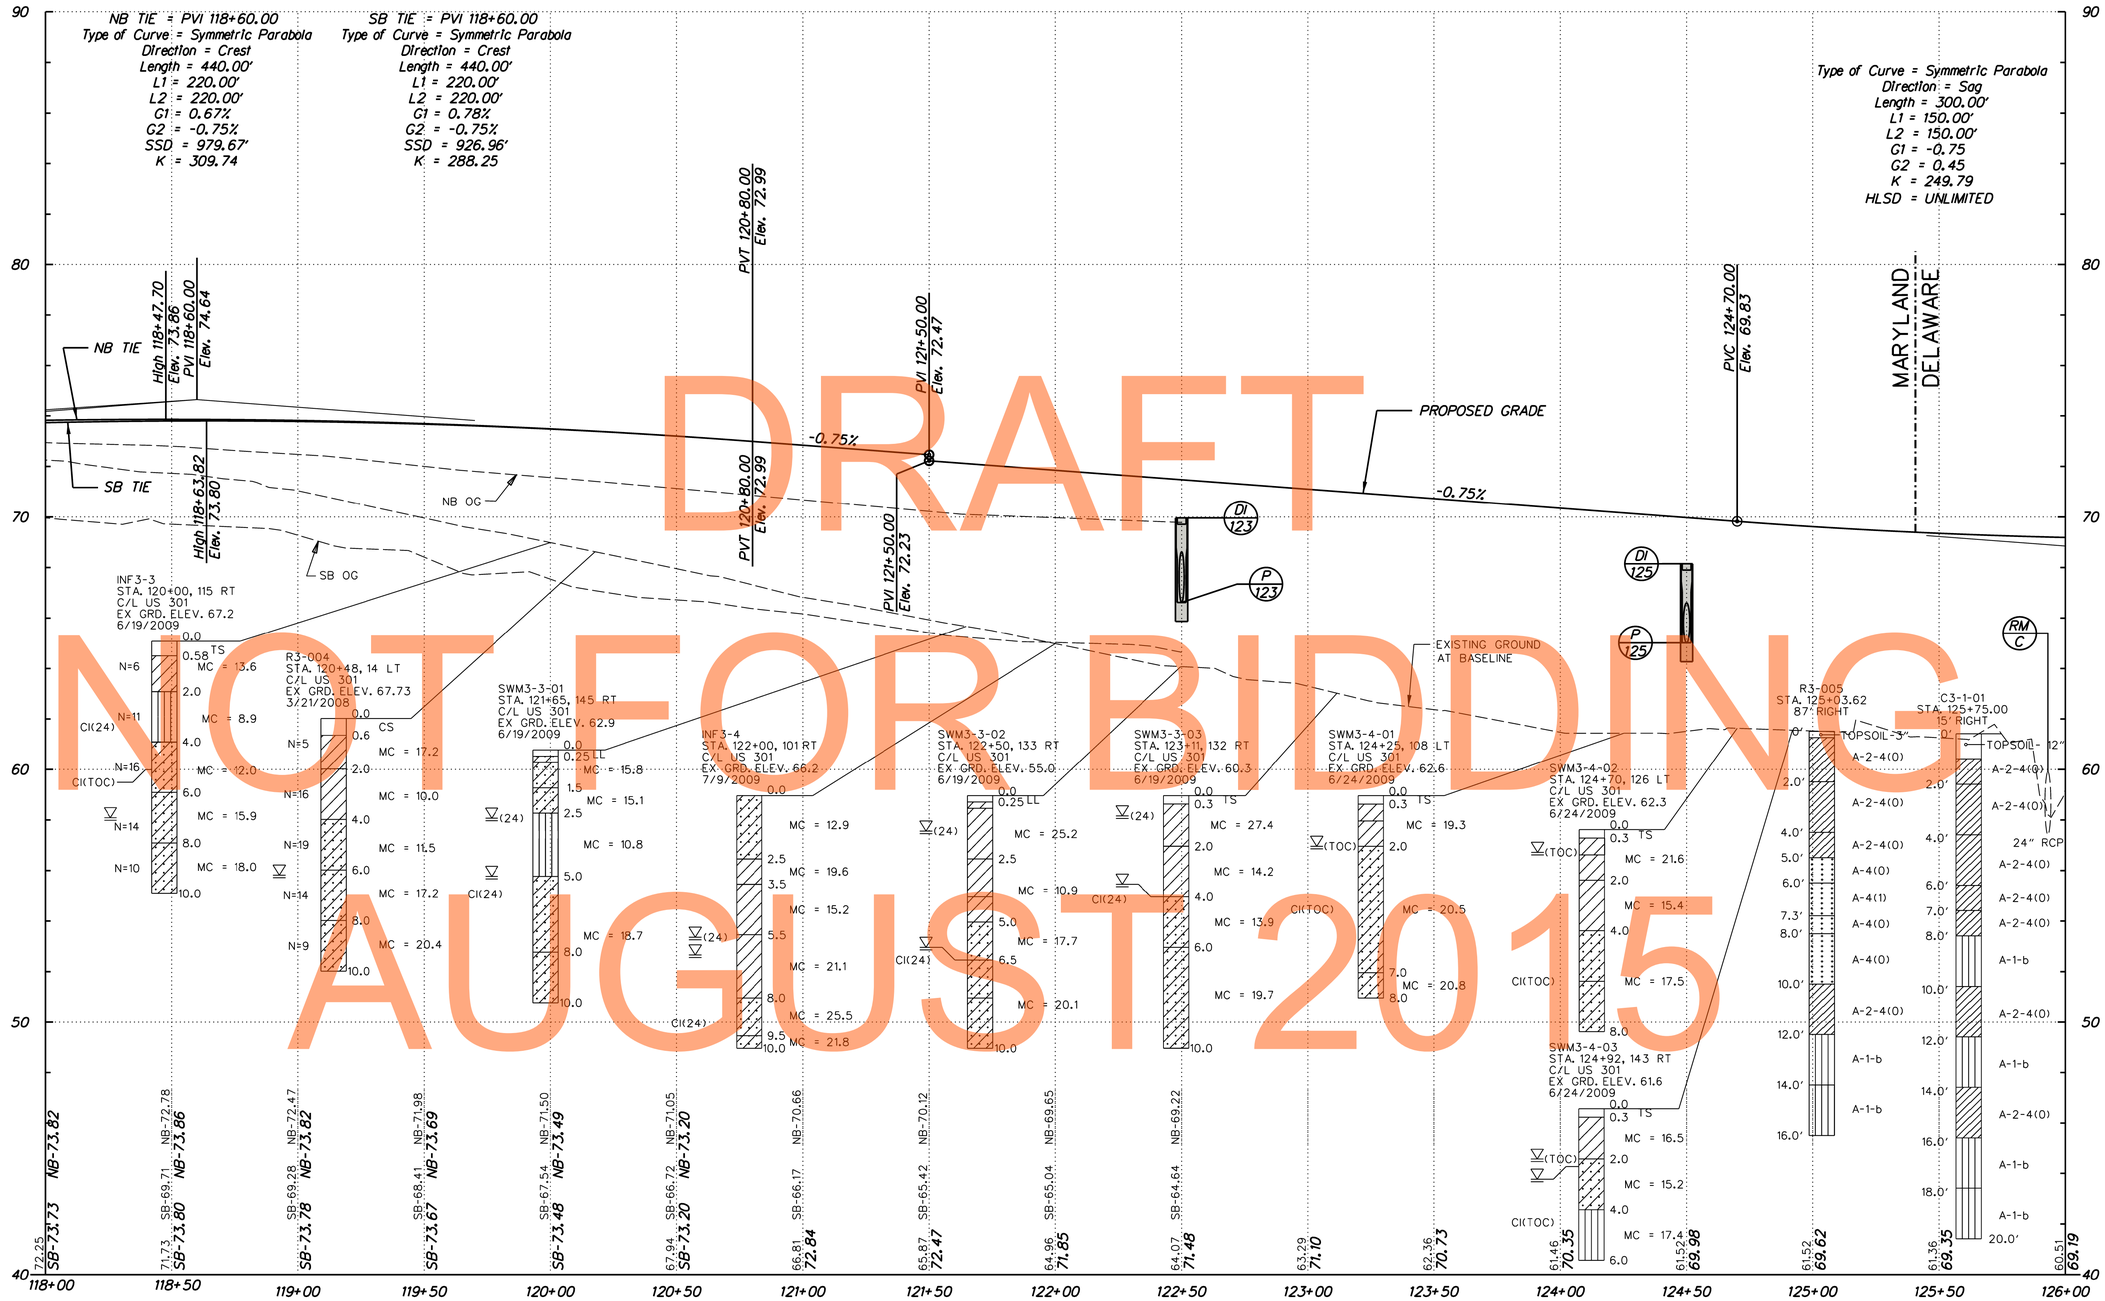

DRAFT
NOT FOR BIDDING
AUGUST 2015

PF-03

J:\2008 PROJECTS\E3X34801\700CADD\750AET\ROADWAY\PF_301AET_003.DGN

DELAWARE DEPARTMENT OF TRANSPORTATION	ADDENDUMS / REVISIONS	SCALE 0 30 60 90 FEET	US 301 MARYLAND STATE LINE TO LEVELS ROAD	CONTRACT T200811301	BRIDGE NO.	PROFILES
				COUNTY CECIL	DESIGNED BY: MFM	SHEET NO. 106
					CHECKED BY: SKH	TOTAL SHTS. 850

PF-04

DELAWARE DEPARTMENT OF TRANSPORTATION	ADDENDUMS / REVISIONS	SCALE 0 30 60 90 FEET	US 301 MARYLAND STATE LINE TO LEVELS ROAD	CONTRACT T200811301	BRIDGE NO.	PROFILES	SHEET NO. 107
				COUNTY NEW CASTLE	DESIGNED BY: MFM		TOTAL SHTS. 850
					CHECKED BY: SKH		

J:\2008 PROJECTS\E3X34801\700CADD\750AET\ROADWAY\PF_301AET_004.DGN

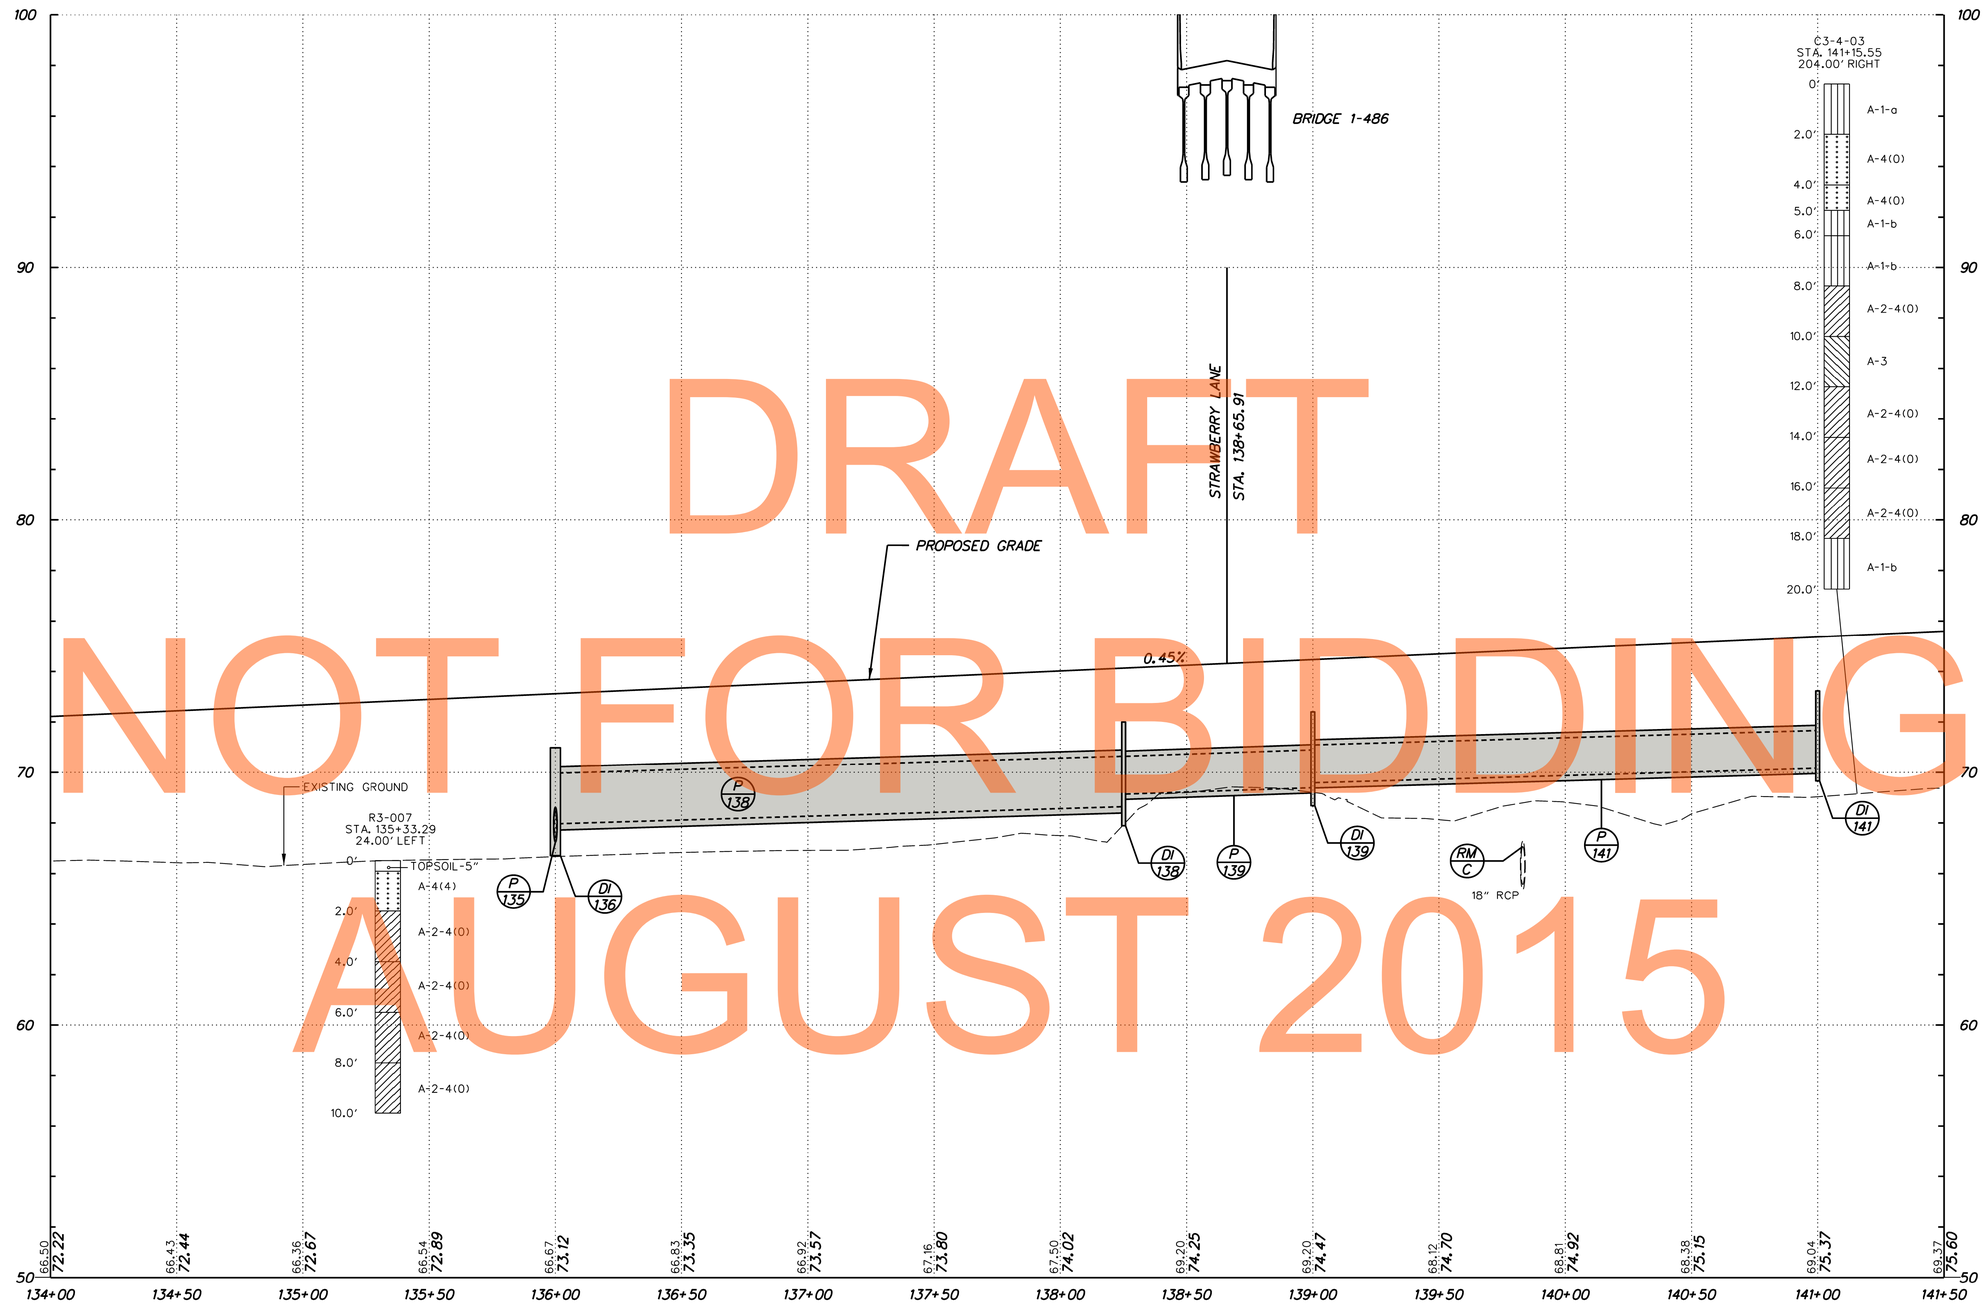

DRAFT
NOT FOR BIDDING
AUGUST 2015

US 301

PF-05

J:\2008 PROJECTS\E3X34801\700CADD\702ROAD\ROADWAY\PF_301DS3_005.DGN

DELAWARE DEPARTMENT OF TRANSPORTATION	ADDENDUMS / REVISIONS	SCALE 0 30 60 90 FEET	US 301 MARYLAND STATE LINE TO LEVELS ROAD	CONTRACT T200811301	BRIDGE NO.	PROFILES	SHEET NO. 108
				COUNTY NEW CASTLE	DESIGNED BY: MFM		TOTAL SHTS. 850
					CHECKED BY: SKH		

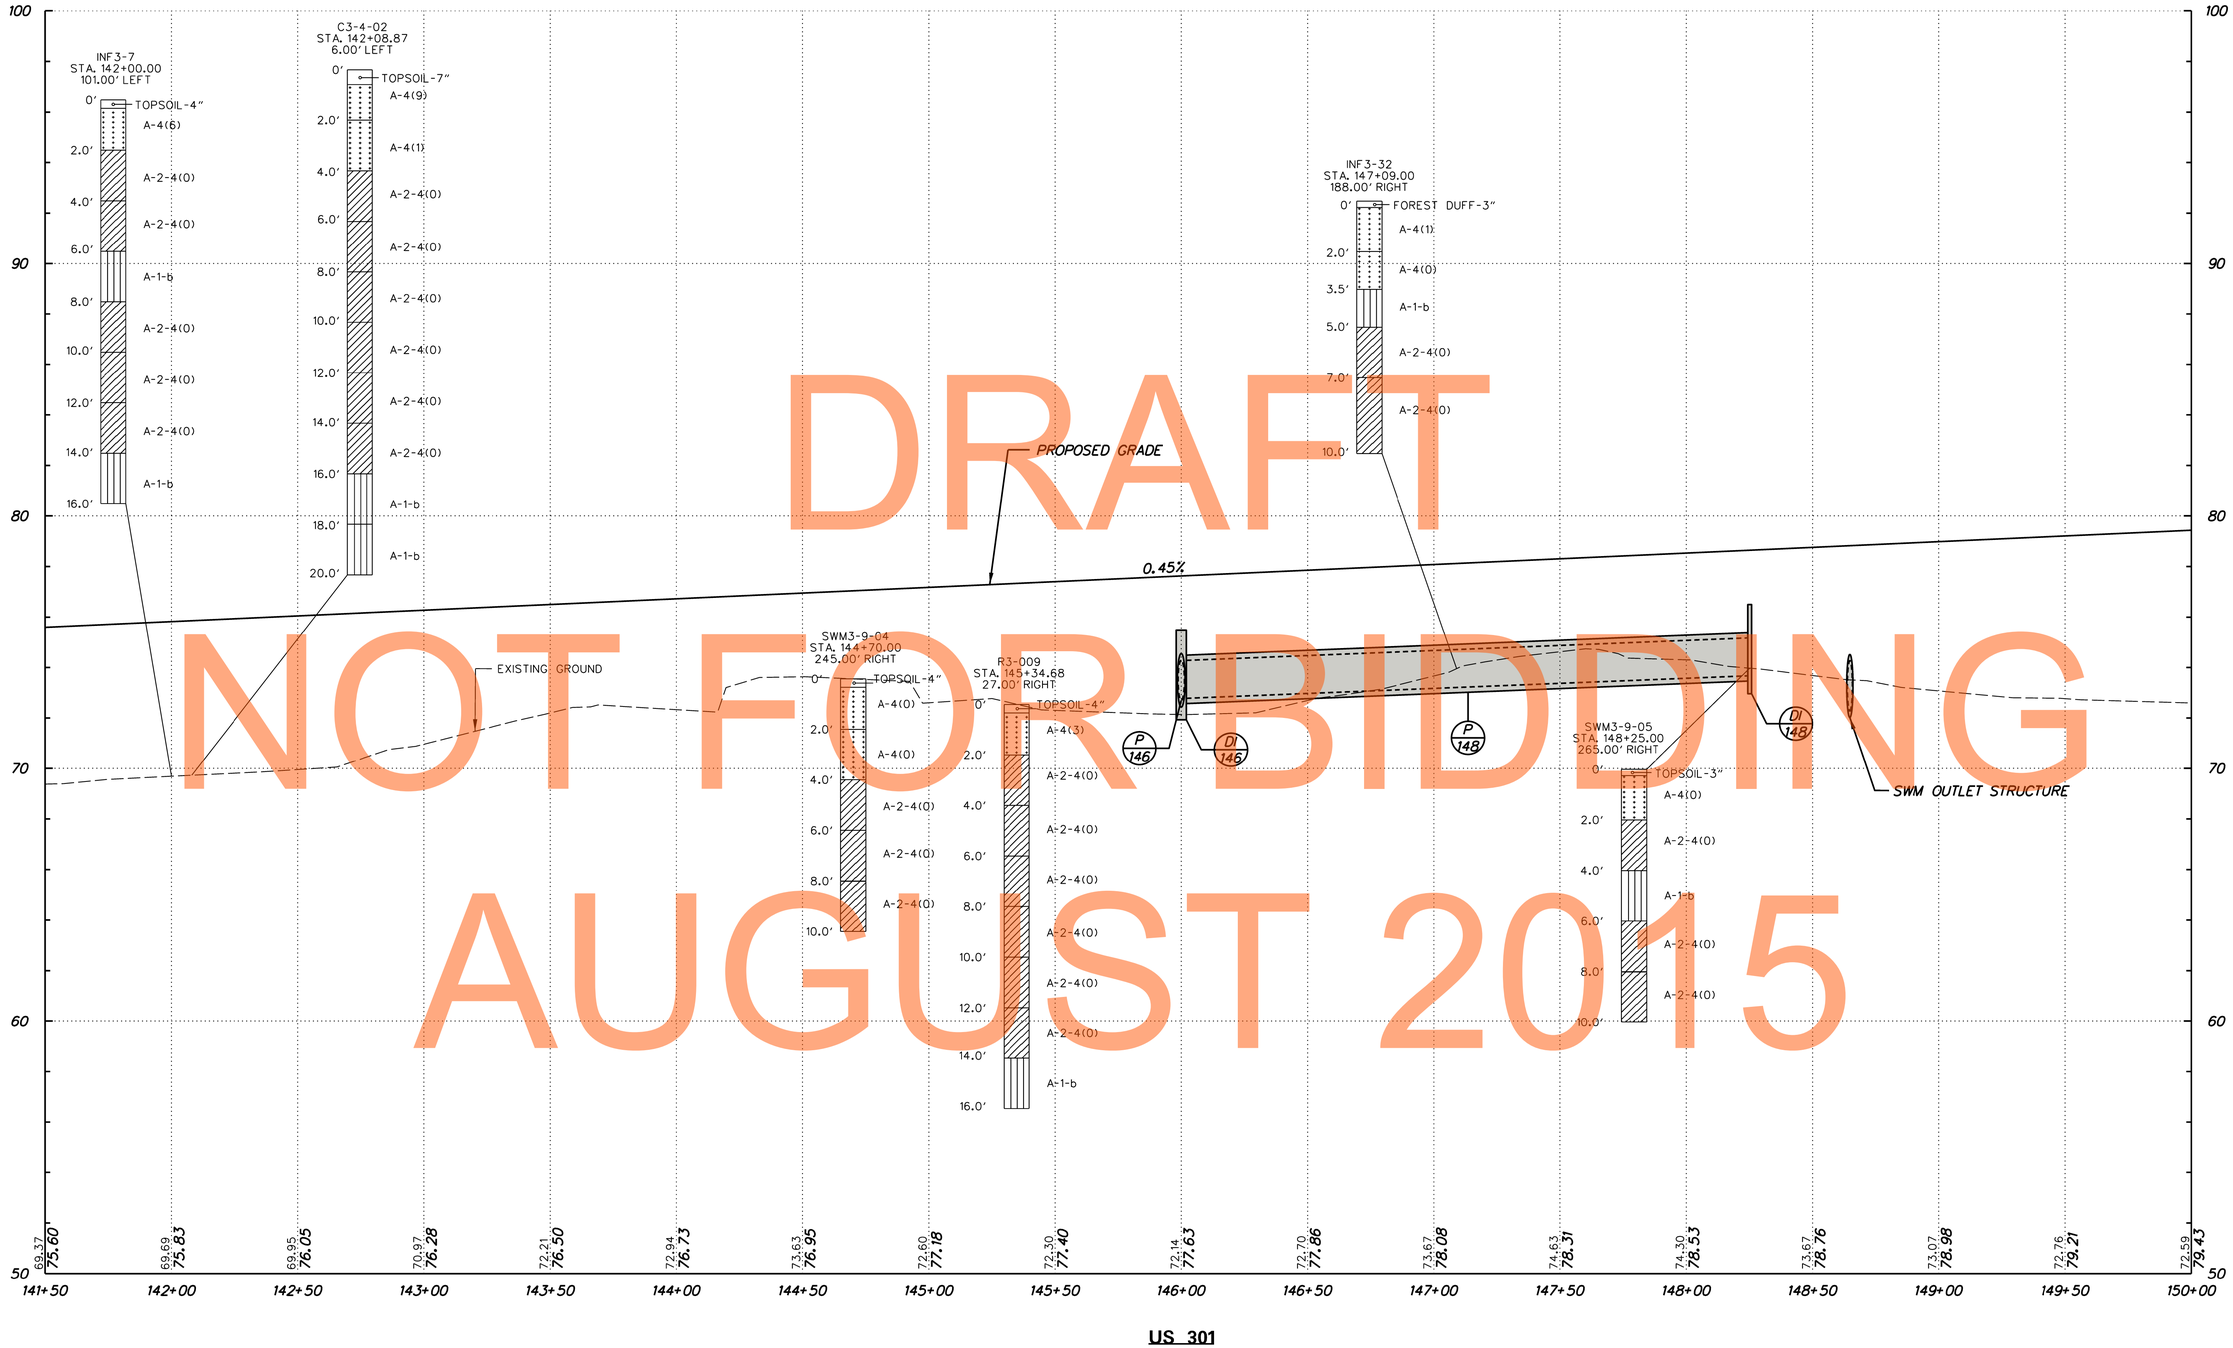

DRAFT
NOT FOR BIDDING
AUGUST 2015

PF-06

DELAWARE
DEPARTMENT OF TRANSPORTATION

ADDENDUMS / REVISIONS

SCALE
0 30 60 90
FEET

US 301
MARYLAND STATE LINE
TO LEVELS ROAD

CONTRACT	BRIDGE NO.	
T200811301	DESIGNED BY: MFM	
COUNTY		
NEW CASTLE	CHECKED BY: SKH	

PROFILES

SHEET NO. 109
TOTAL SHTS. 850

J:\2008 PROJECTS\E3X348O1\700CADD\750AET\ROADWAY\PF_301AET_006.DGN

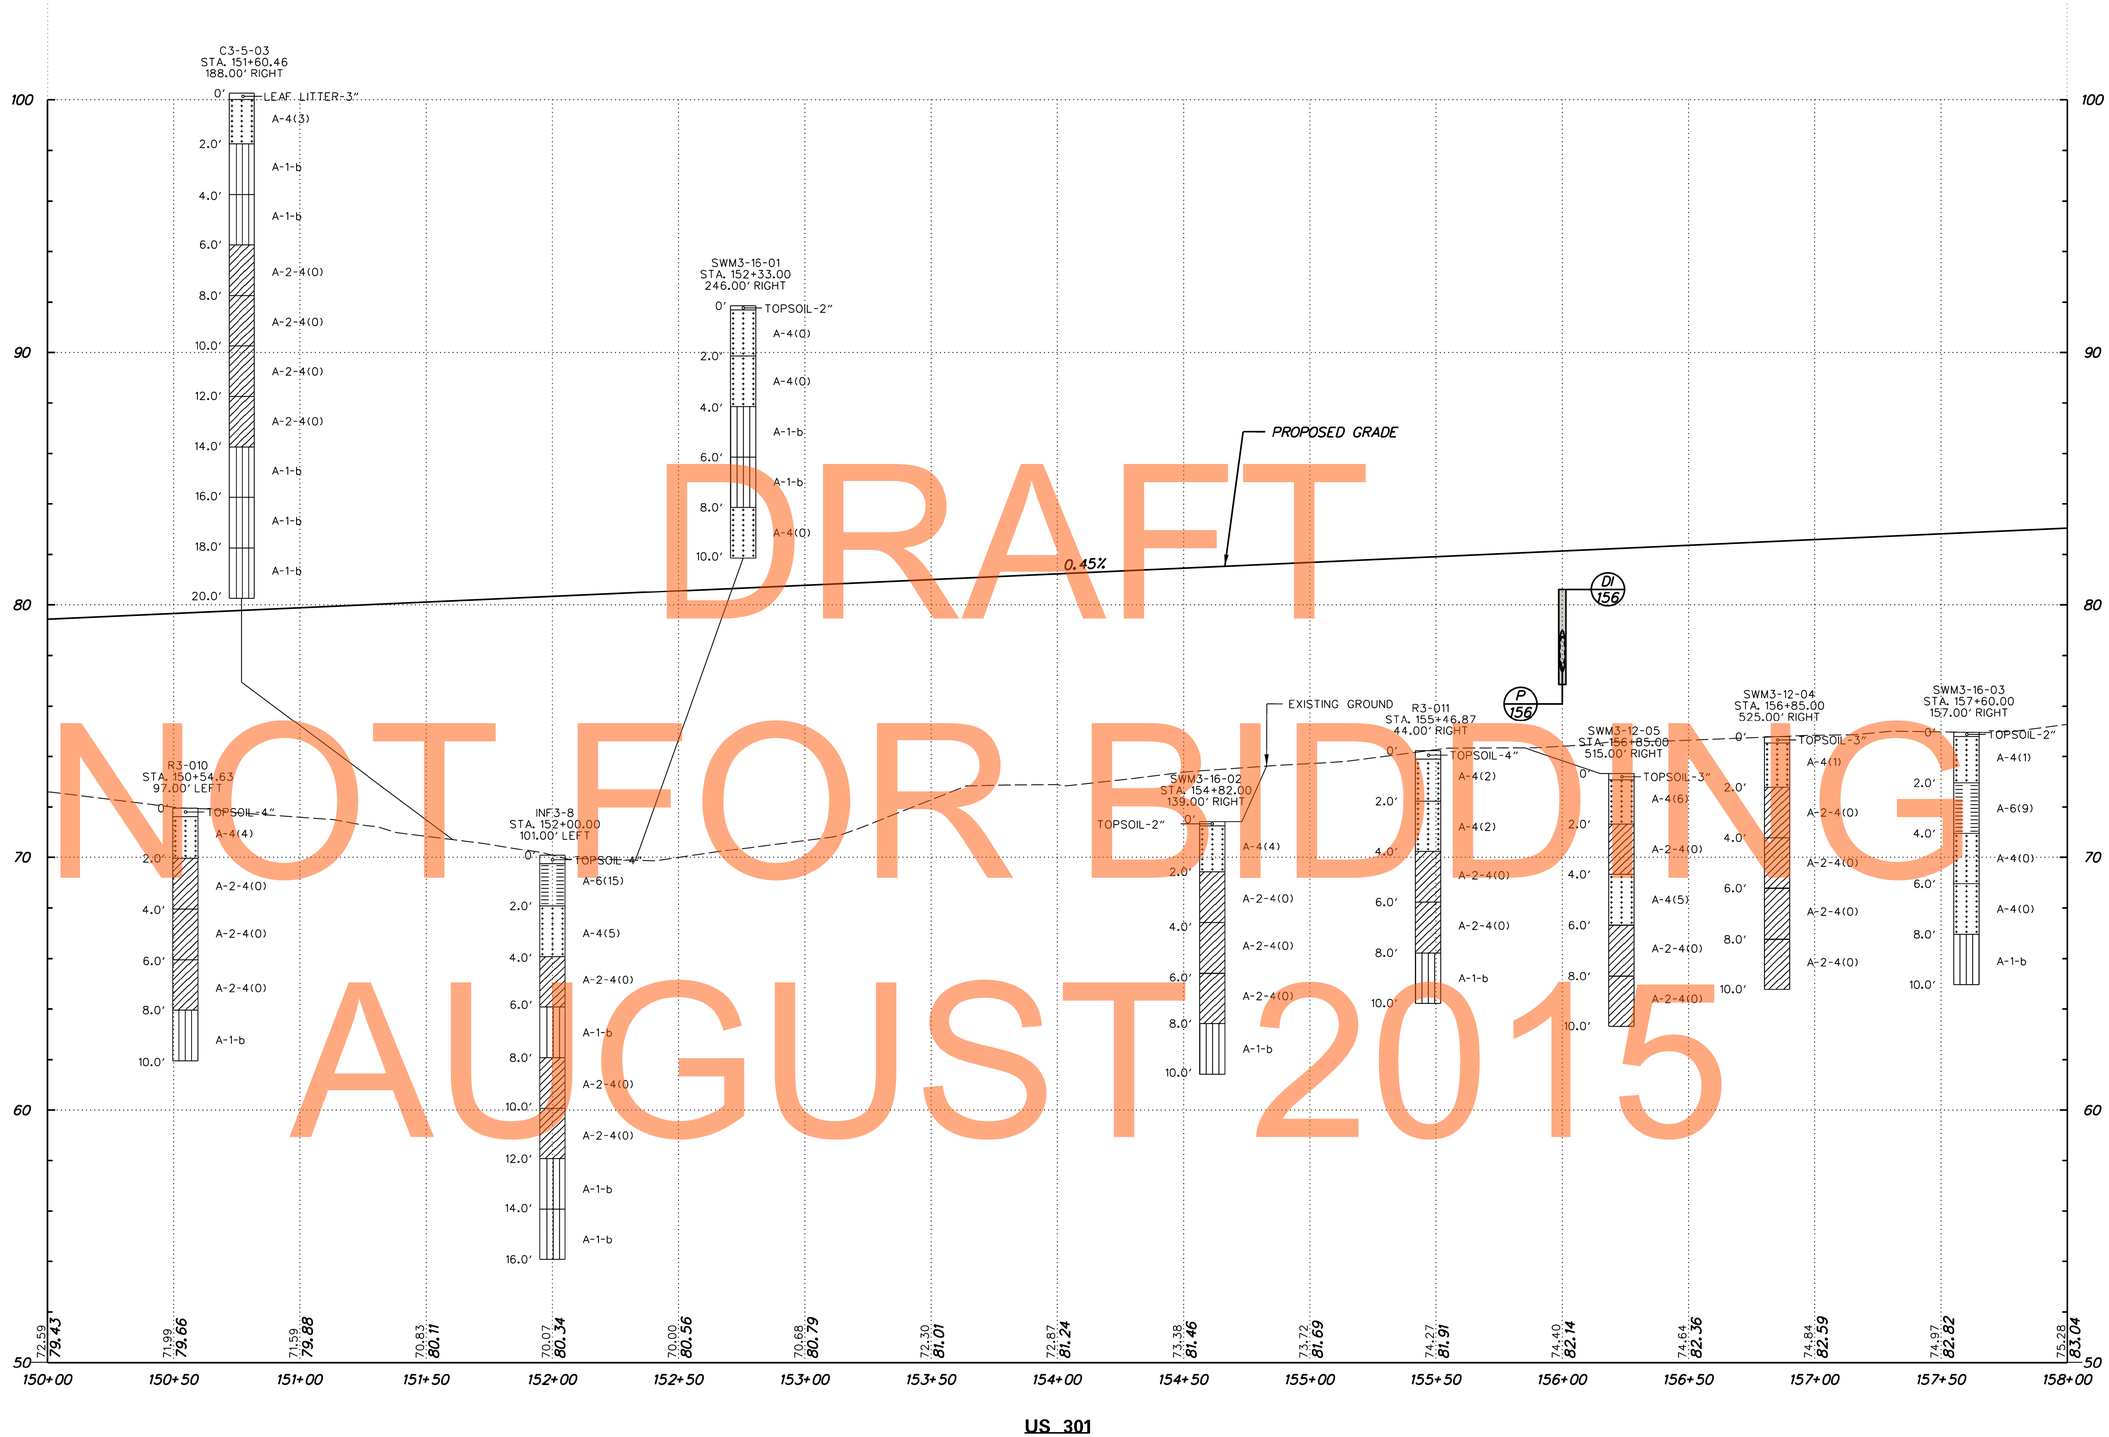

DRAFT
NOT FOR BIDDING
AUGUST 2015

PF-07

DELAWARE DEPARTMENT OF TRANSPORTATION	ADDENDUMS / REVISIONS	SCALE 0 30 60 90 FEET	US 301 MARYLAND STATE LINE TO LEVELS ROAD	CONTRACT 28-113-01	BRIDGE NO.	PROFILES	SHEET NO. 110
				COUNTY NEW CASTLE	DESIGNED BY: MFM		TOTAL SHTS. 850
					CHECKED BY: SKH		

J:\2008 PROJECTS\E3X34801\700CADD\750AET\ROADWAY\PF_301AET_007.DGN

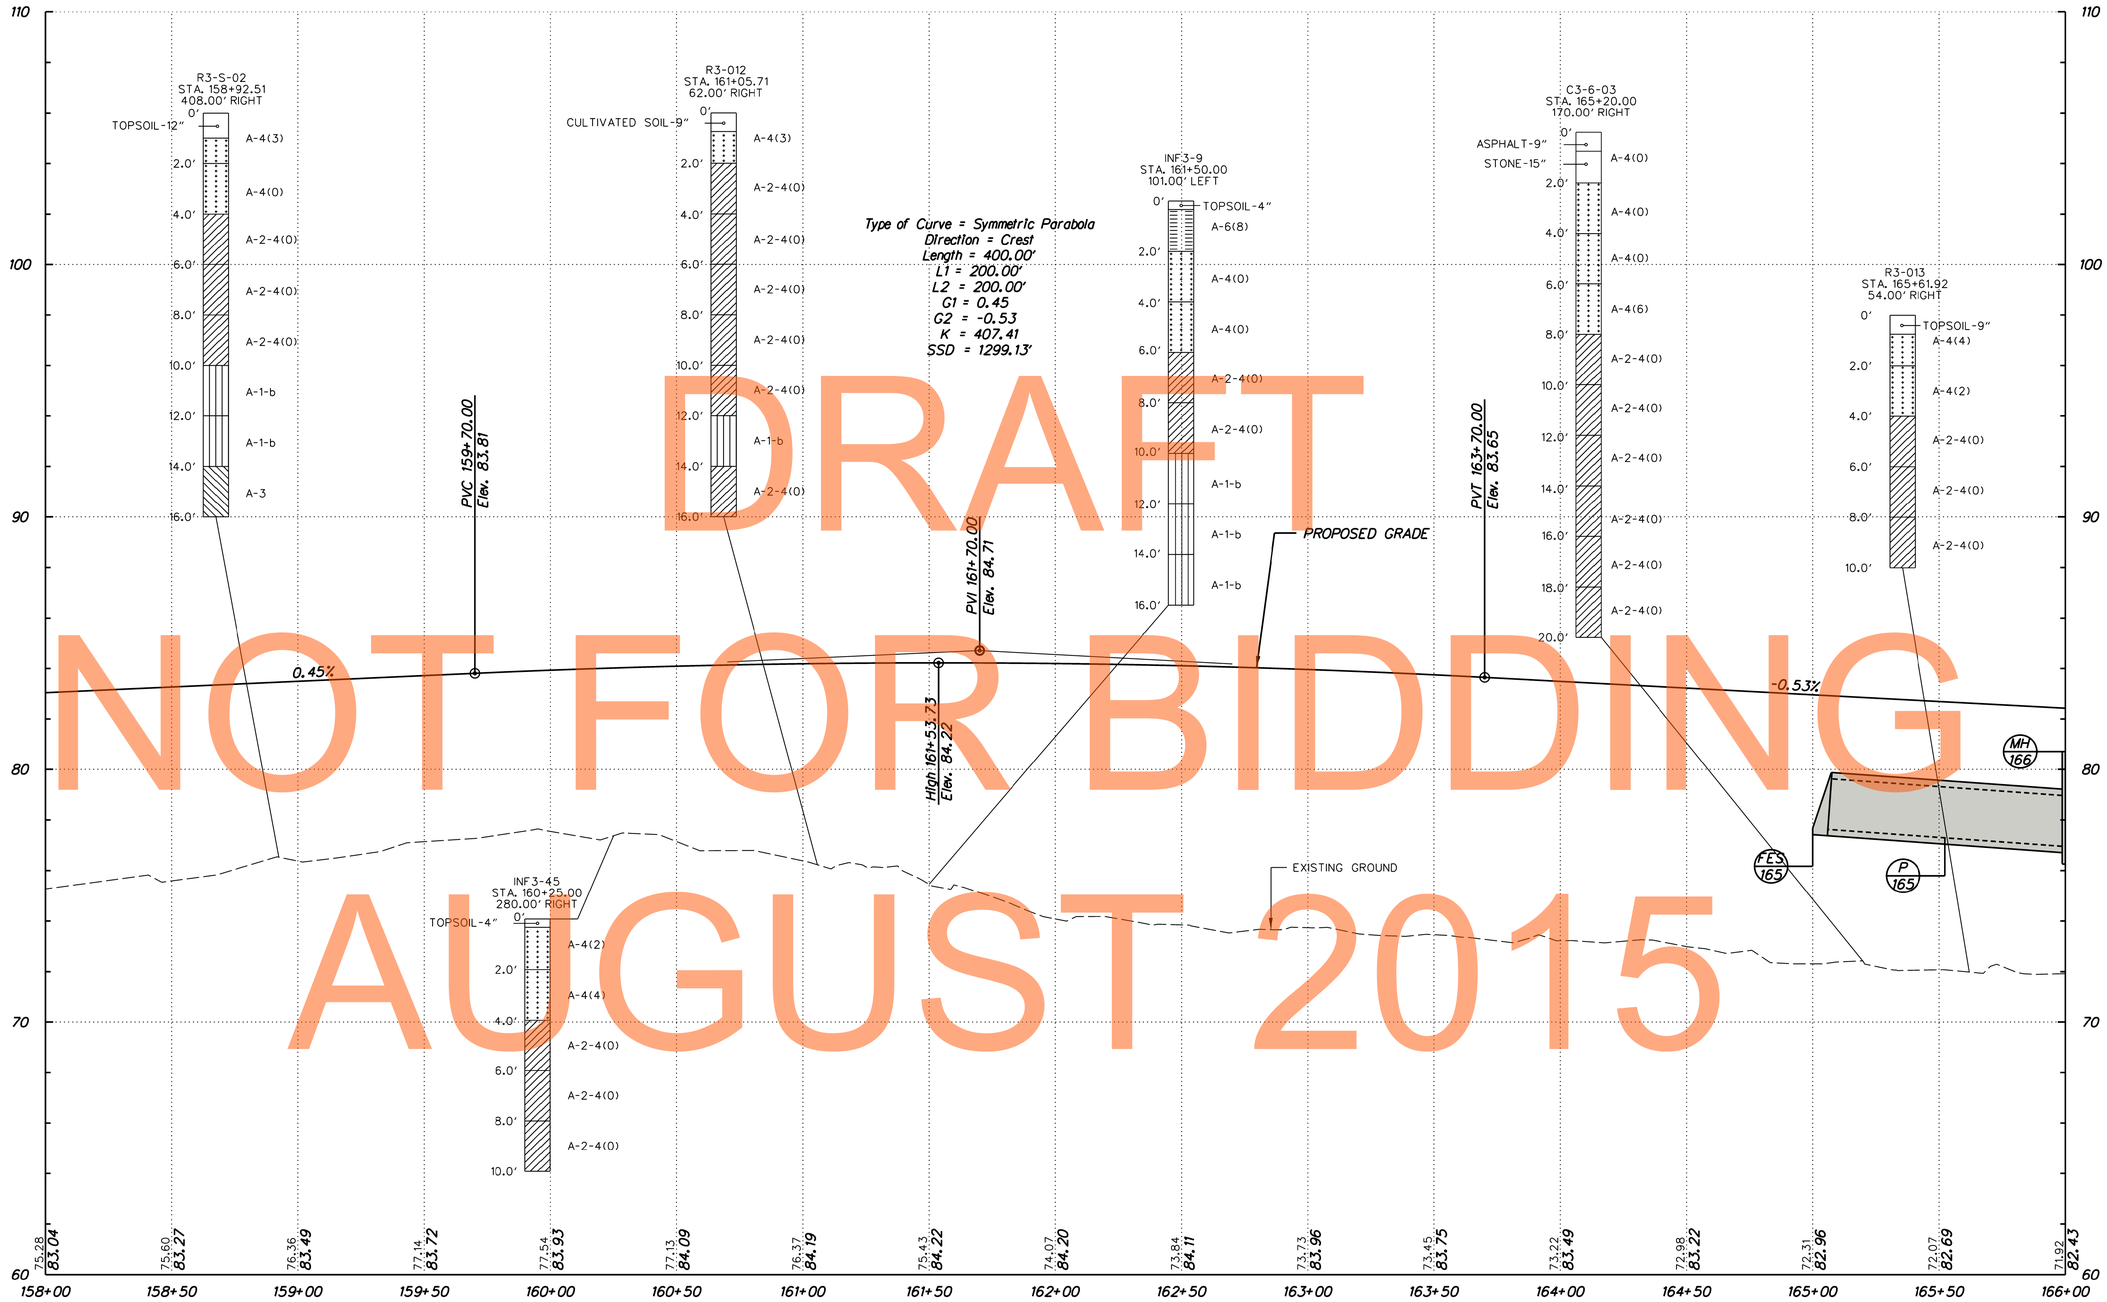

DRAFT
NOT FOR BIDDING
AUGUST 2015

US 301

PF-08

J:\2008 PROJECTS\E3X3480T\700CADD\750AET\ROADWAY\PF_301AET_008.DGN

DELAWARE DEPARTMENT OF TRANSPORTATION	ADDENDUMS / REVISIONS	SCALE 0 30 60 90 FEET	US 301 MARYLAND STATE LINE TO LEVELS ROAD	CONTRACT T200811301	BRIDGE NO.	PROFILES	SHEET NO. 111
				COUNTY NEW CASTLE	DESIGNED BY: MFM		TOTAL SHTS. 850
					CHECKED BY: SKH		

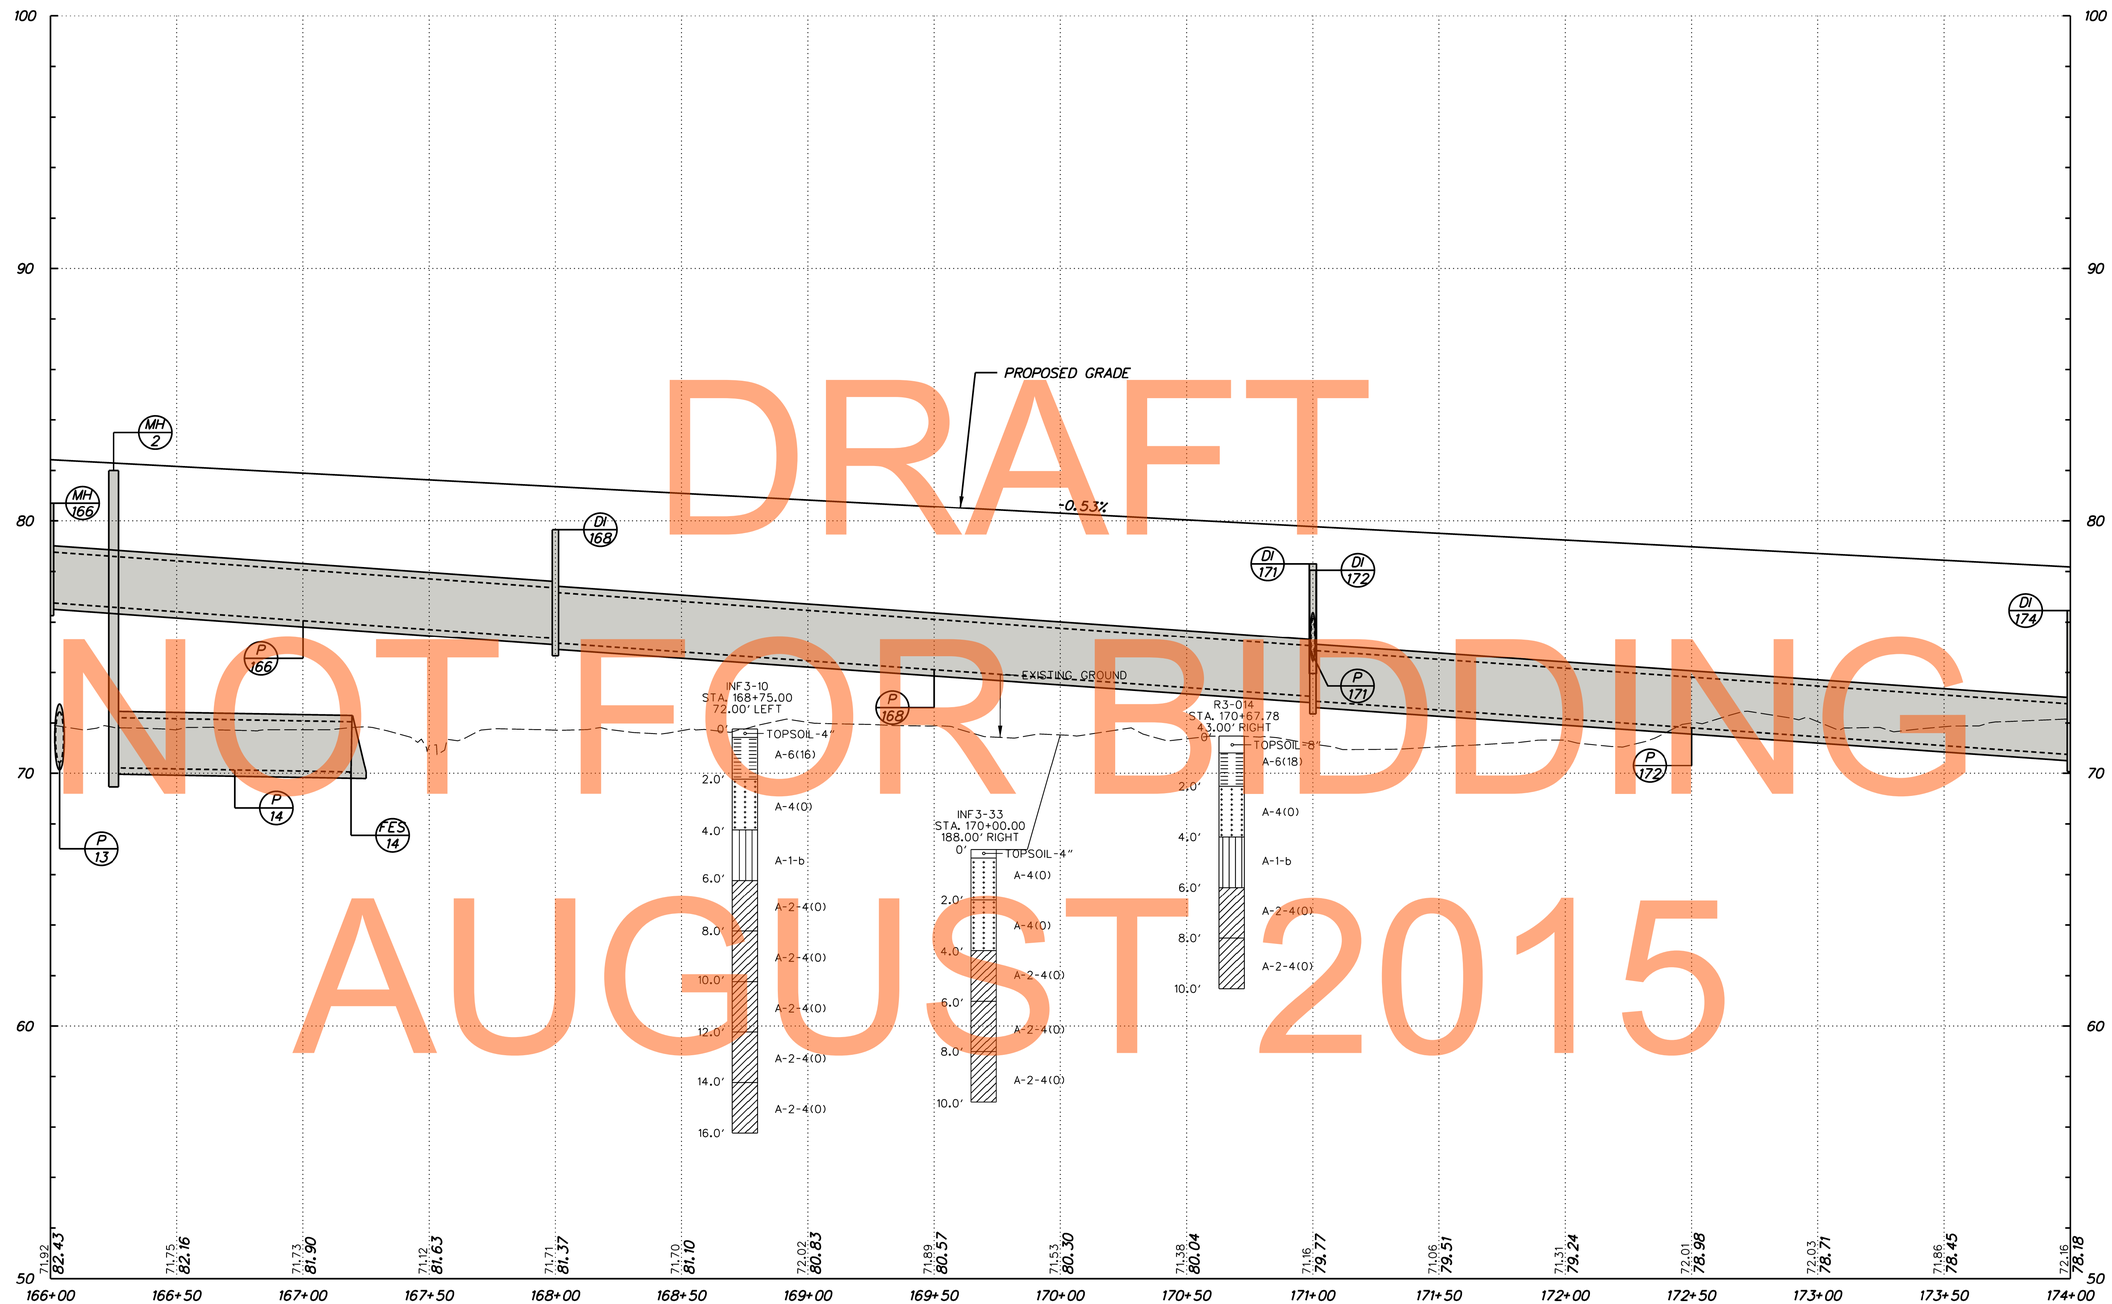

DRAFT
NOT FOR BIDDING
AUGUST 2015

PF-09

DELAWARE
DEPARTMENT OF TRANSPORTATION

ADDENDUMS / REVISIONS

SCALE
0 30 60 90
FEET

US 301
MARYLAND STATE LINE
TO LEVELS ROAD

CONTRACT	BRIDGE NO.	PROFILES	SHEET NO.
T200811301	DESIGNED BY: MFM		112
COUNTY			TOTAL SHTS.
NEW CASTLE	CHECKED BY: SKH		850

J:\2008 PROJECTS\E3X3480\700CADD\750AET\ROADWAY\PF_301AET_009.DGN

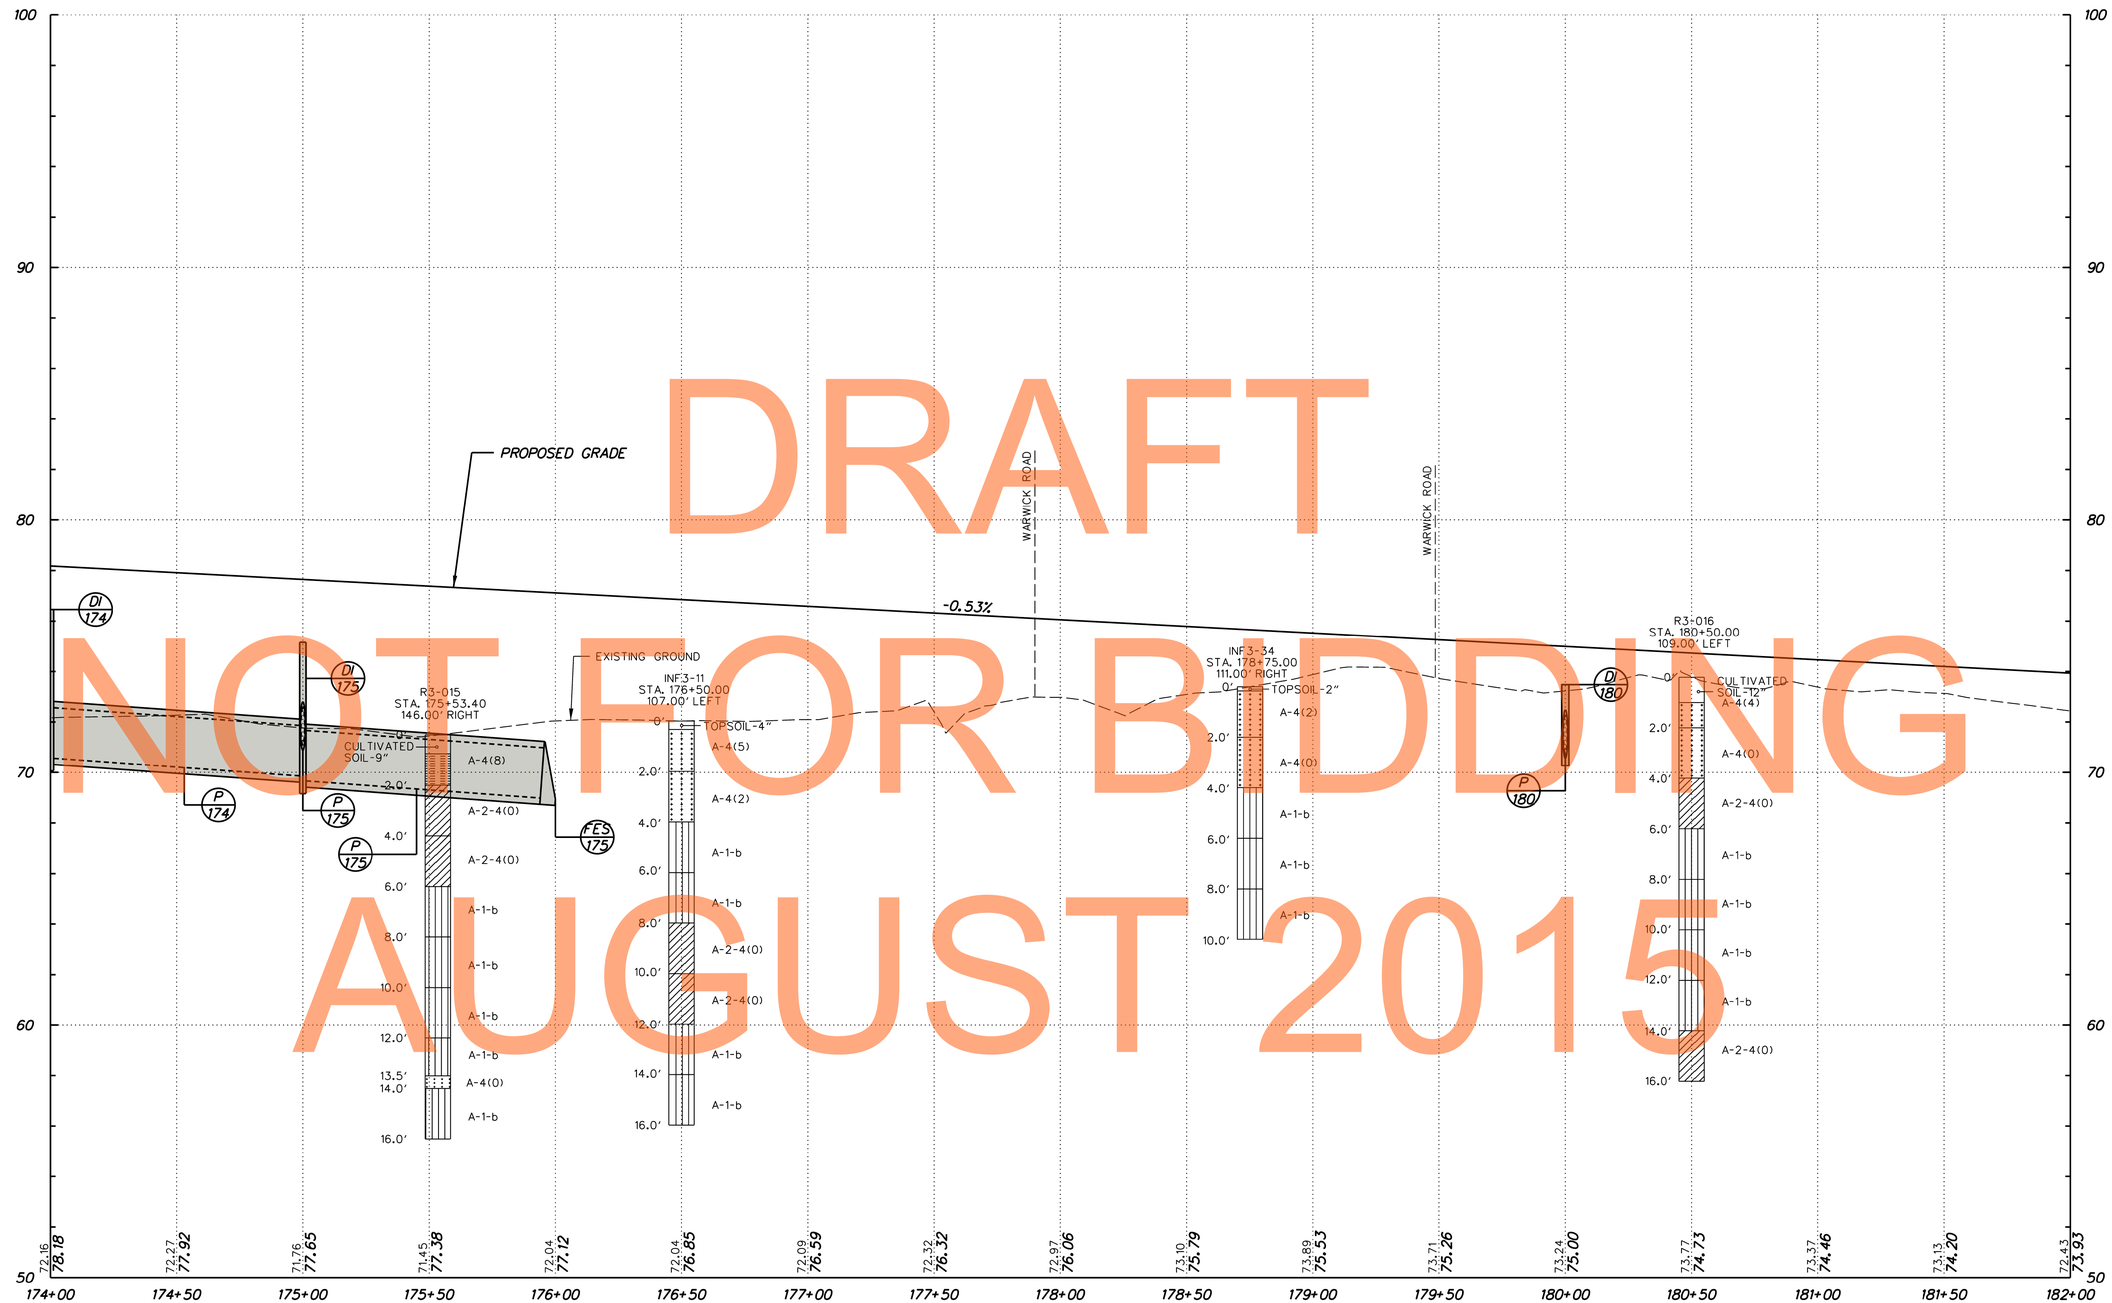

DRAFT
NOT FOR BIDDING
AUGUST 2015

US 301

PF-10

J:\2008 PROJECTS\E3X34801\700CADD\750AET\ROADWAY\PF_301AET_010.DGN

DELAWARE DEPARTMENT OF TRANSPORTATION	ADDENDUMS / REVISIONS	SCALE 0 30 60 90 FEET	US 301 MARYLAND STATE LINE TO LEVELS ROAD	CONTRACT T200811301	BRIDGE NO.	PROFILES	SHEET NO. 113
				COUNTY NEW CASTLE	DESIGNED BY: MFM		TOTAL SHTS. 850
					CHECKED BY: SKH		

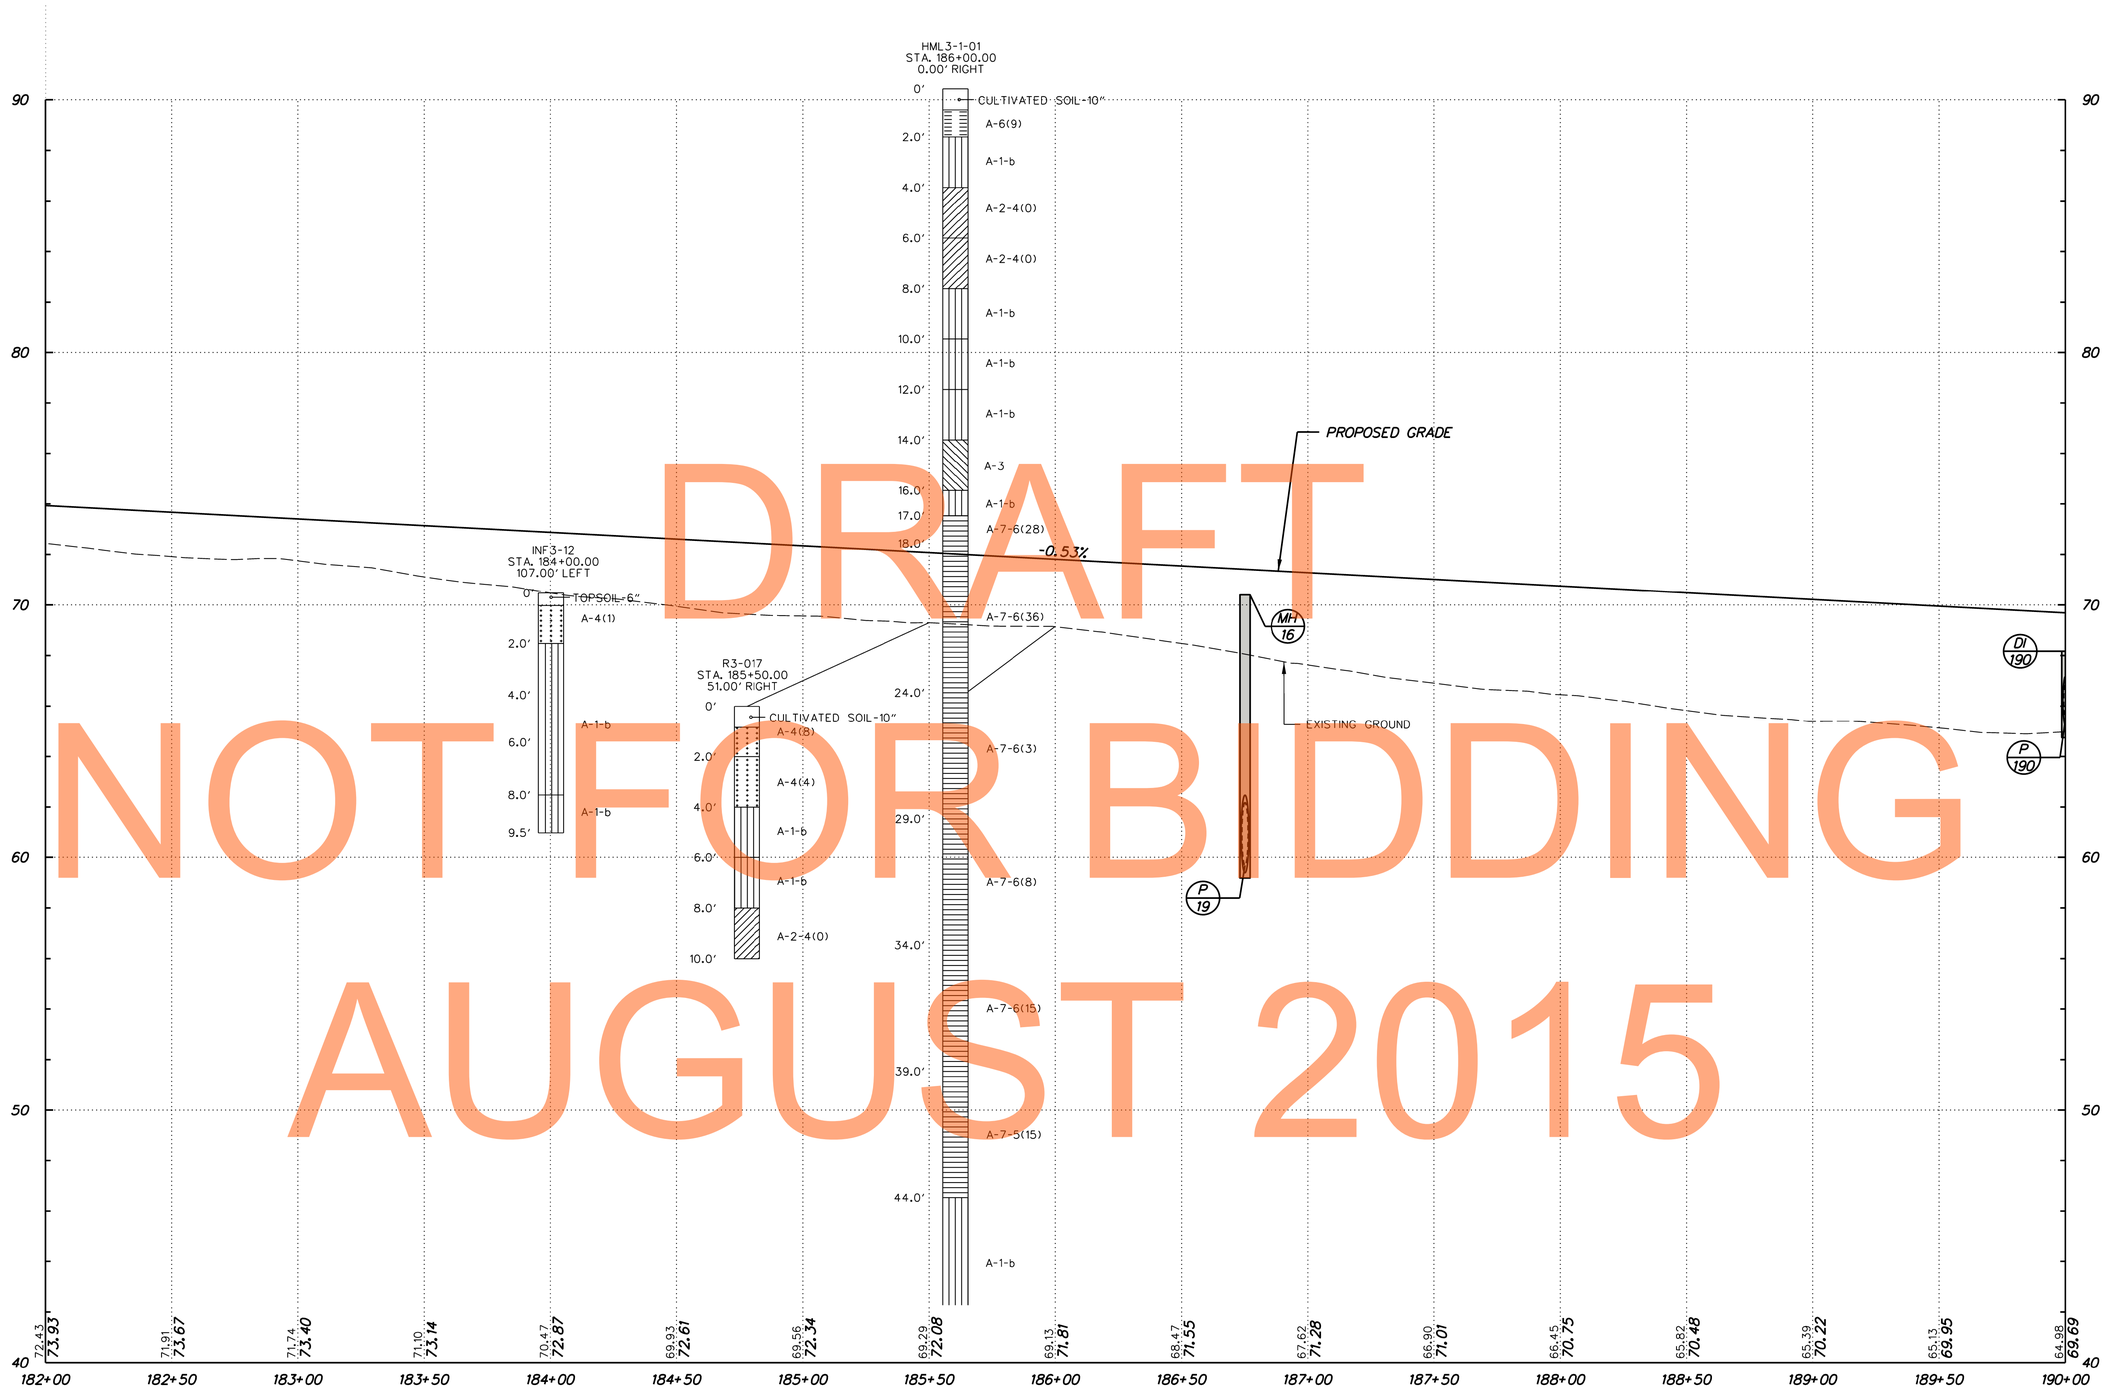

DRAFT
NOT FOR BIDDING
AUGUST 2015

PF-11

DELAWARE DEPARTMENT OF TRANSPORTATION	ADDENDUMS / REVISIONS	SCALE 0 30 60 90 FEET	US 301 MARYLAND STATE LINE TO LEVELS ROAD	CONTRACT T200811301	BRIDGE NO.	PROFILES	SHEET NO. 114
				COUNTY NEW CASTLE	DESIGNED BY: MFM		TOTAL SHTS. 850
					CHECKED BY: SKH		

J:\2008 PROJECTS\E3X34801\700CADD\750AET\ROADWAY\PF_301AET_011.DGN

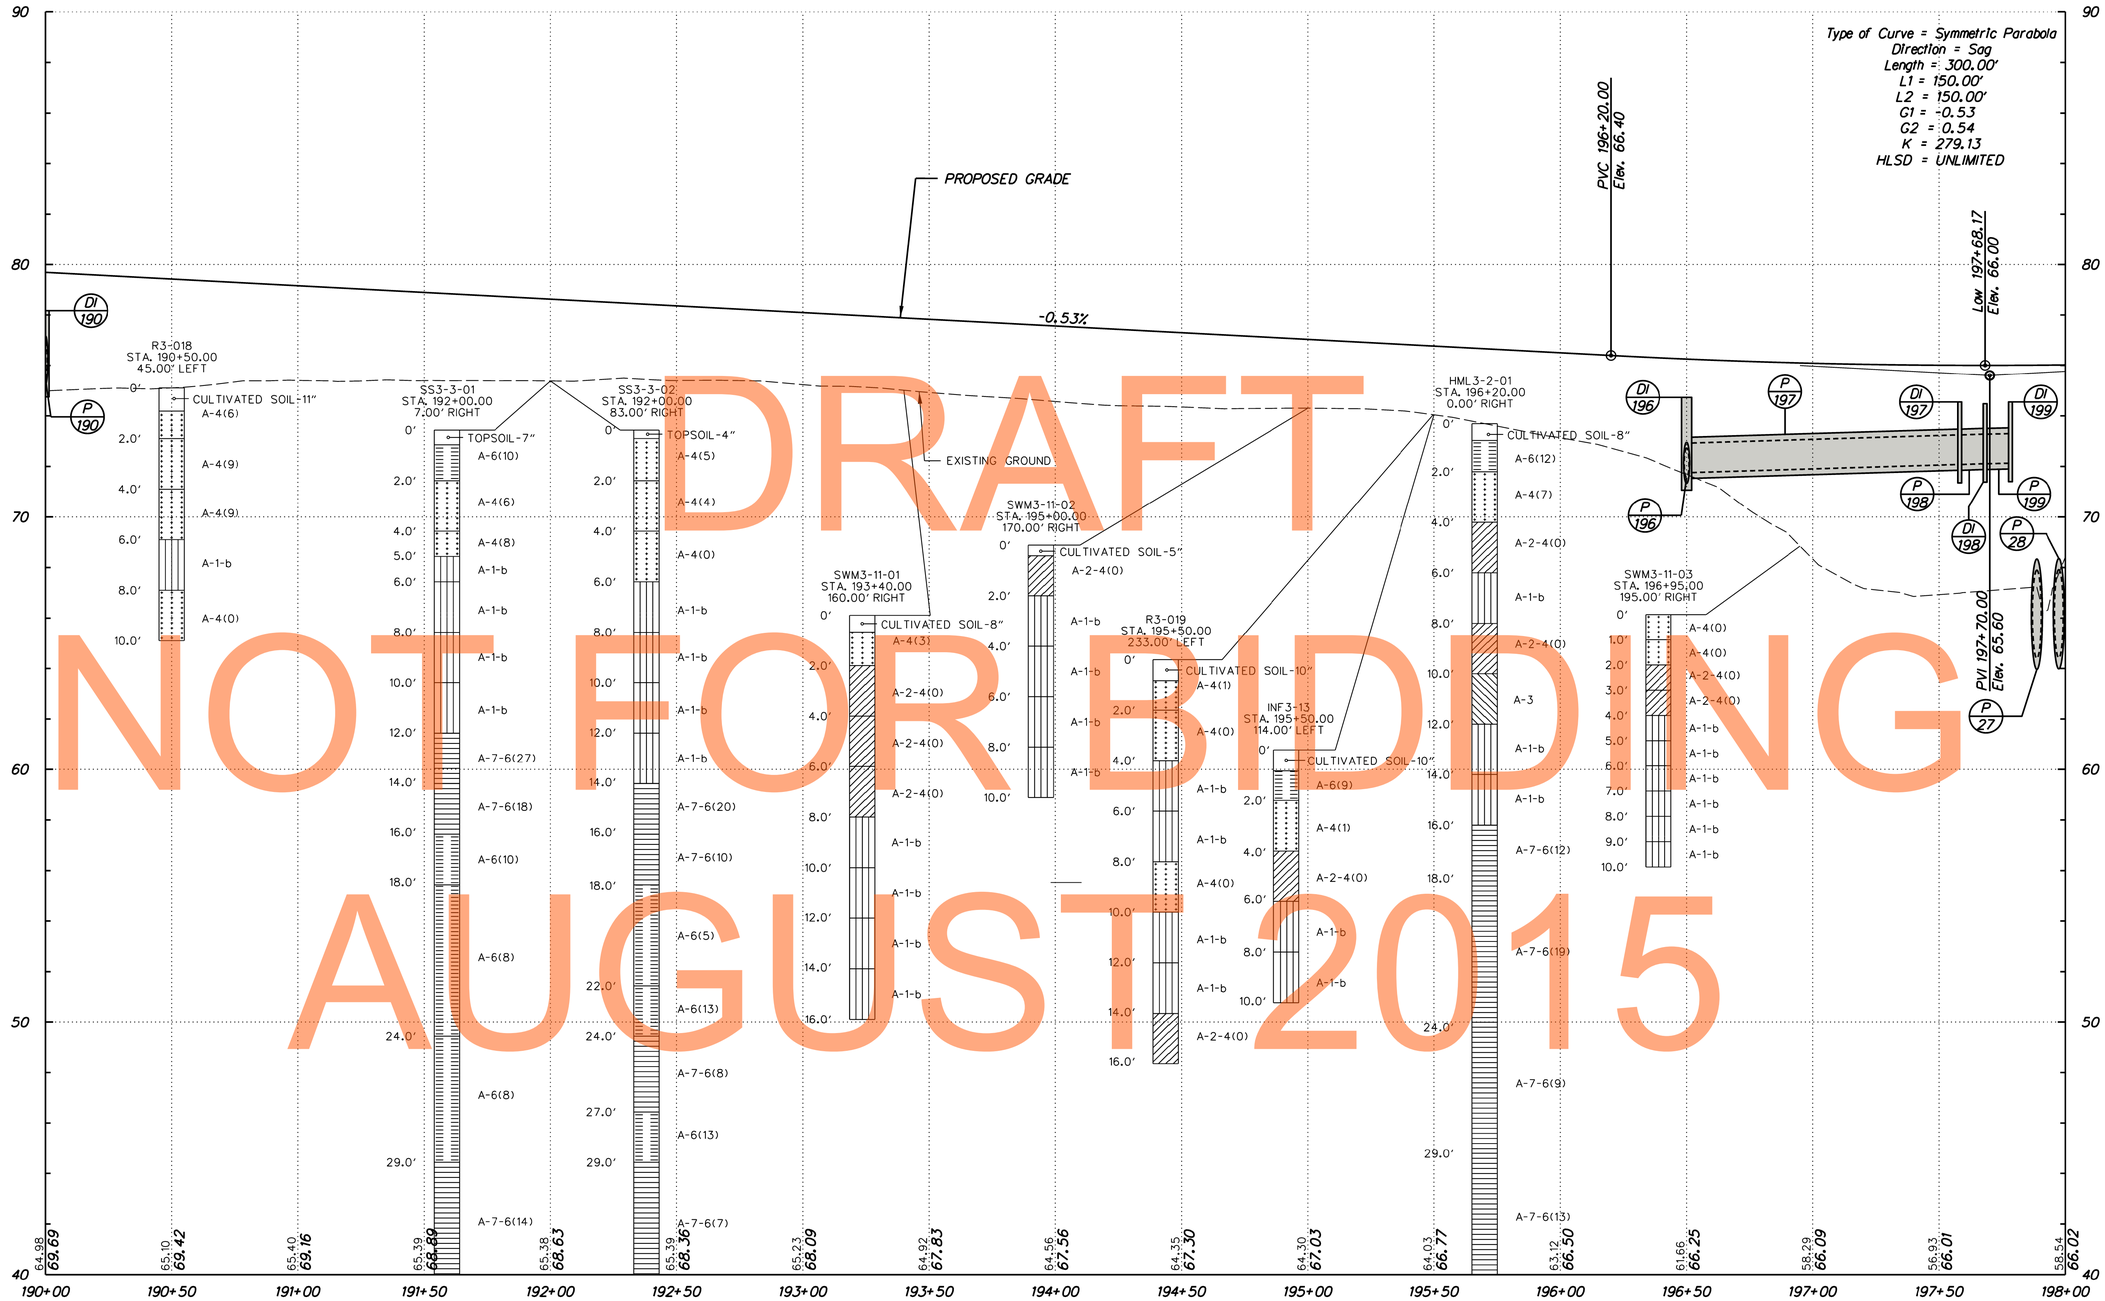

DRAFT
NOT FOR BIDDING
AUGUST 2015

PF-12

J:\2008 PROJECTS\E3X34801\700CADD\750AET\ROADWAY\PF_301AET_012.DGN

DELAWARE DEPARTMENT OF TRANSPORTATION	ADDENDUMS / REVISIONS	SCALE 0 30 60 90 FEET	US 301 MARYLAND STATE LINE TO LEVELS ROAD	CONTRACT T200811301	BRIDGE NO.	PROFILES	SHEET NO. 115
				COUNTY NEW CASTLE	DESIGNED BY: MFM		TOTAL SHTS. 850
					CHECKED BY: SKH		

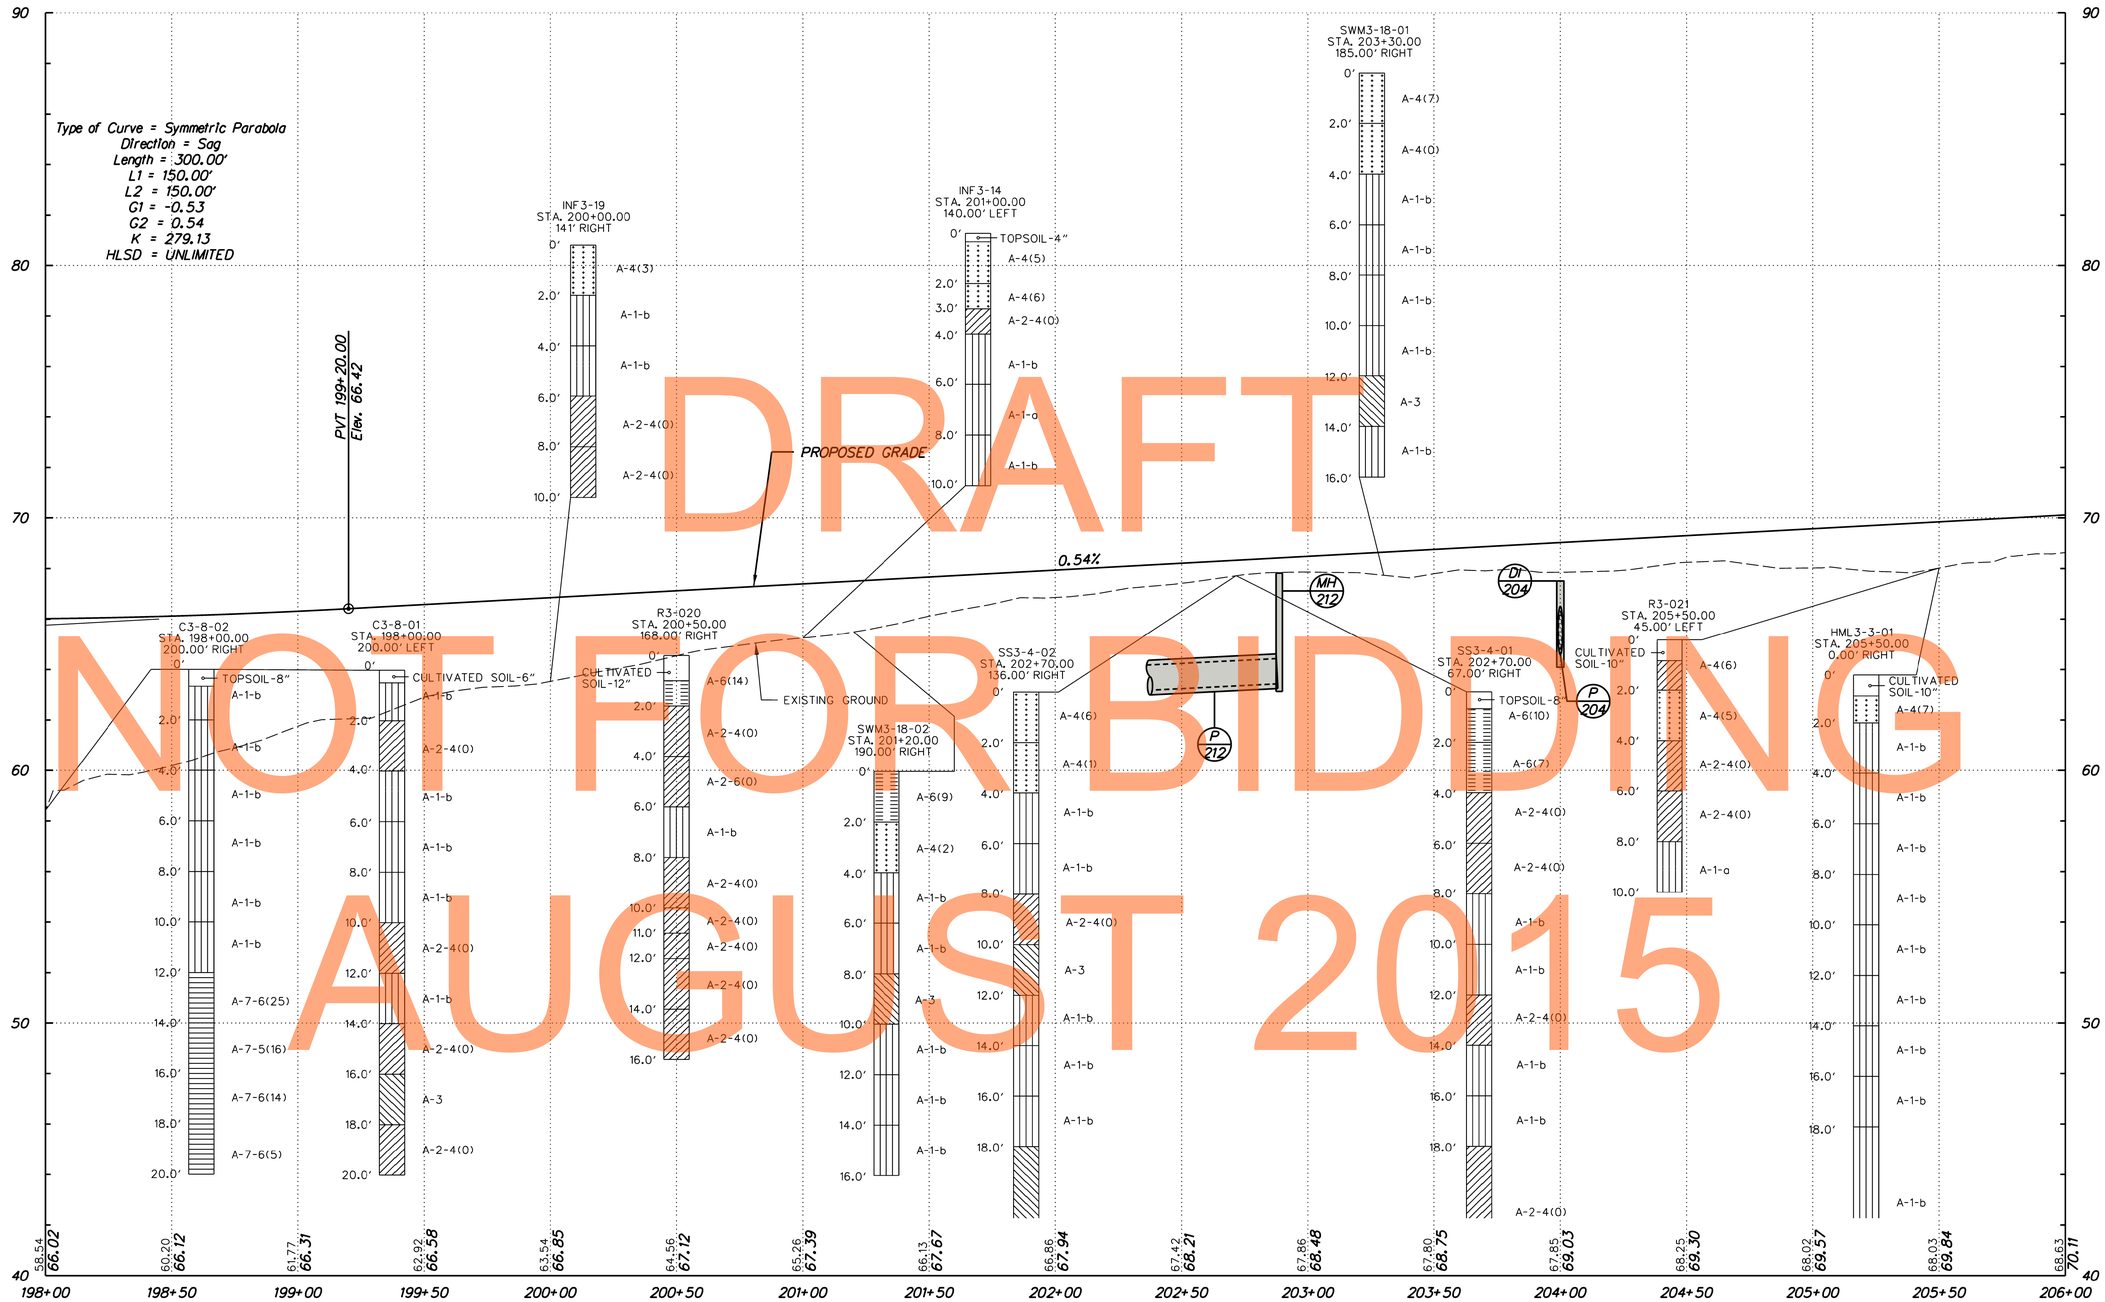

DRAFT
NOT FOR BIDDING
AUGUST 2015

US 301

PF-13

J:\2008 PROJECTS\E3X34801\700CADD\750AET\ROADWAY\PF_301AET_013.DGN

DELAWARE DEPARTMENT OF TRANSPORTATION	ADDENDUMS / REVISIONS	SCALE 0 30 60 90 FEET	US 301 MARYLAND STATE LINE TO LEVELS ROAD	CONTRACT T200811301	BRIDGE NO.	PROFILES	SHEET NO. 116
				COUNTY NEW CASTLE	DESIGNED BY: MFM		TOTAL SHTS. 850
					CHECKED BY: SKH		

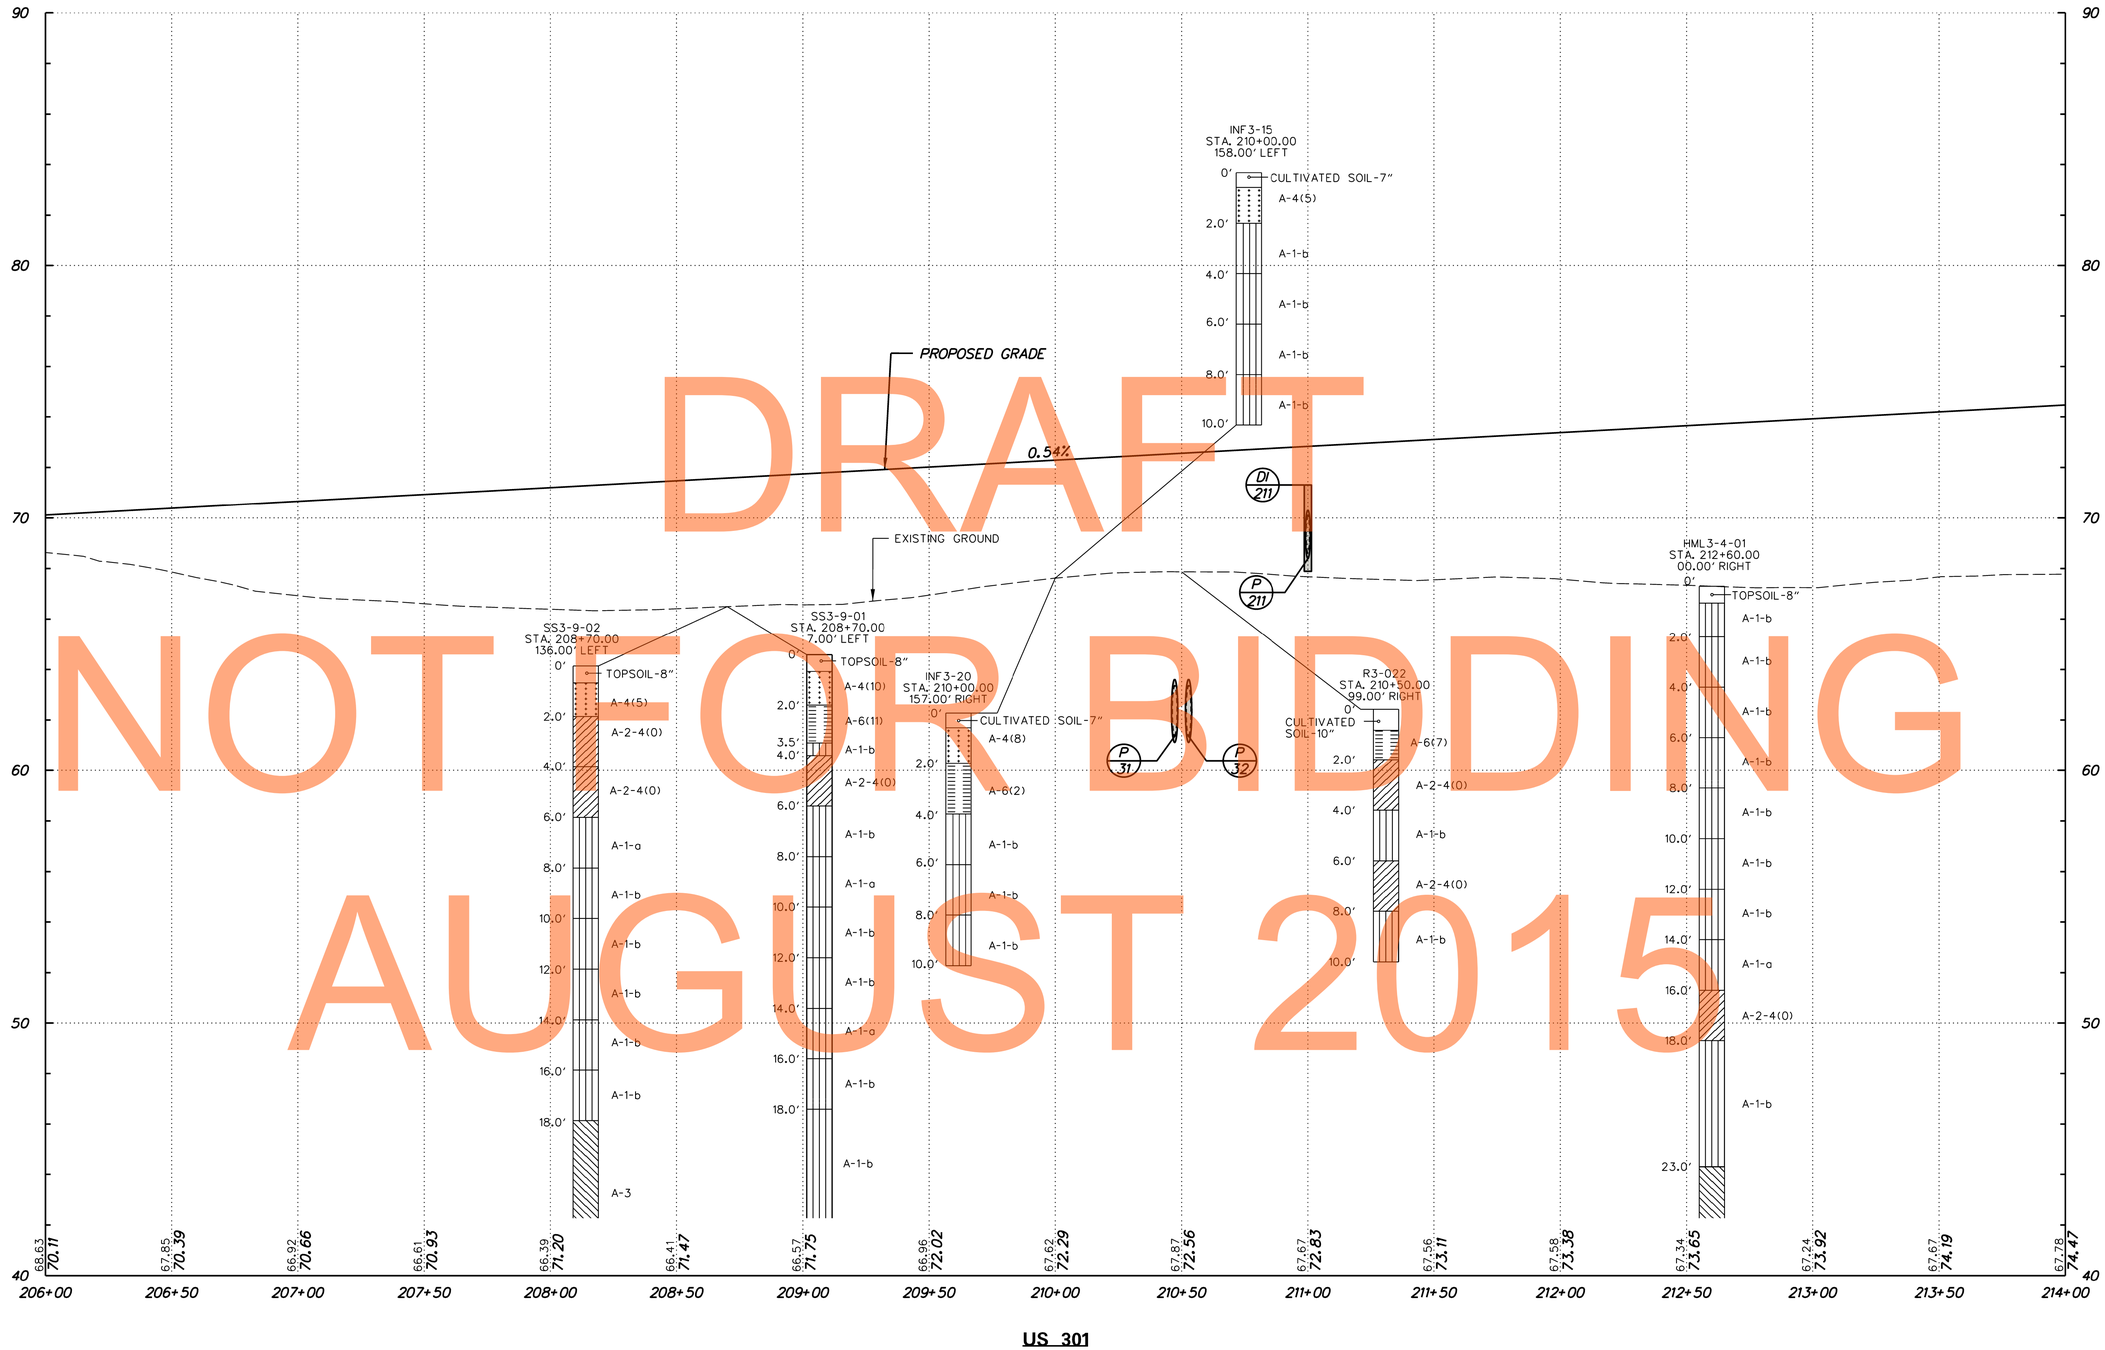

DRAFT
NOT FOR BIDDING
AUGUST 2015

PF-14

DELAWARE DEPARTMENT OF TRANSPORTATION

ADDENDUMS / REVISIONS

SCALE 0 30 60 90 FEET

US 301
MARYLAND STATE LINE
TO LEVELS ROAD

CONTRACT	BRIDGE NO.	PROFILES	SHEET NO.
T200811301	DESIGNED BY: MFM		117
COUNTY			TOTAL SHTS.
NEW CASTLE	CHECKED BY: SKH		850

J:\2008 PROJECTS\E3X34801\700CADD\750AET\ROADWAY\PF_301AET_014.DGN

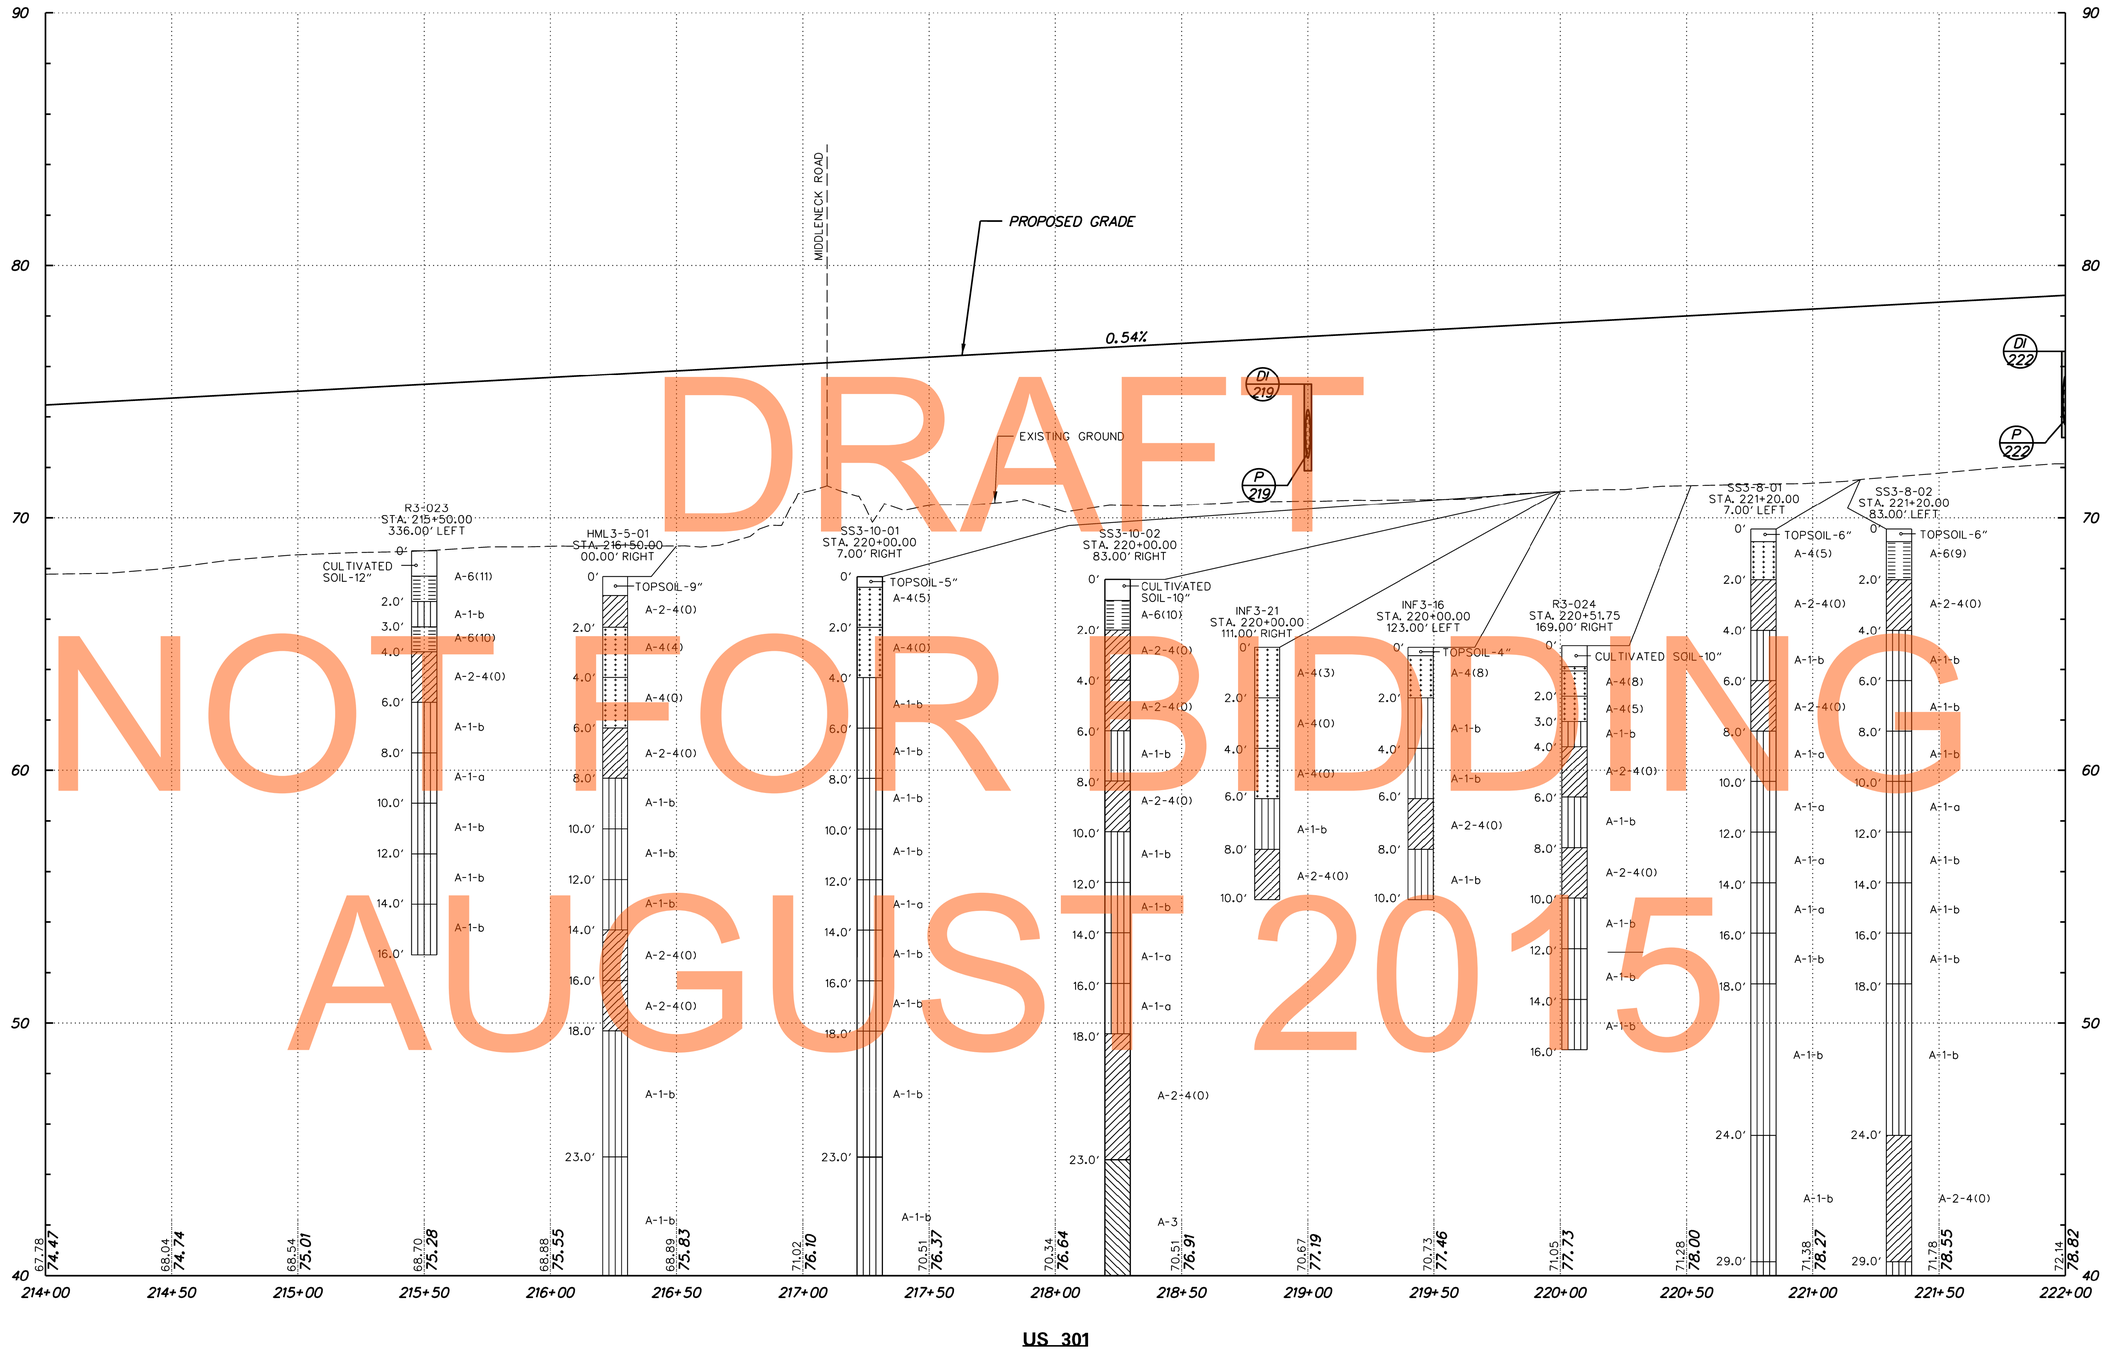

DRAFT
NOT FOR BIDDING
AUGUST 2015

PF-15

DELAWARE DEPARTMENT OF TRANSPORTATION

ADDENDUMS / REVISIONS

SCALE 0 30 60 90 FEET

US 301
MARYLAND STATE LINE
TO LEVELS ROAD

CONTRACT	BRIDGE NO.	PROFILES	SHEET NO.
T200811301	DESIGNED BY: MFM		118
COUNTY			TOTAL SHTS.
NEW CASTLE	CHECKED BY: SKH		850

J:\2008 PROJECTS\E3X34801\700CADD\750AET\ROADWAY\PF_301AET_015.DGN

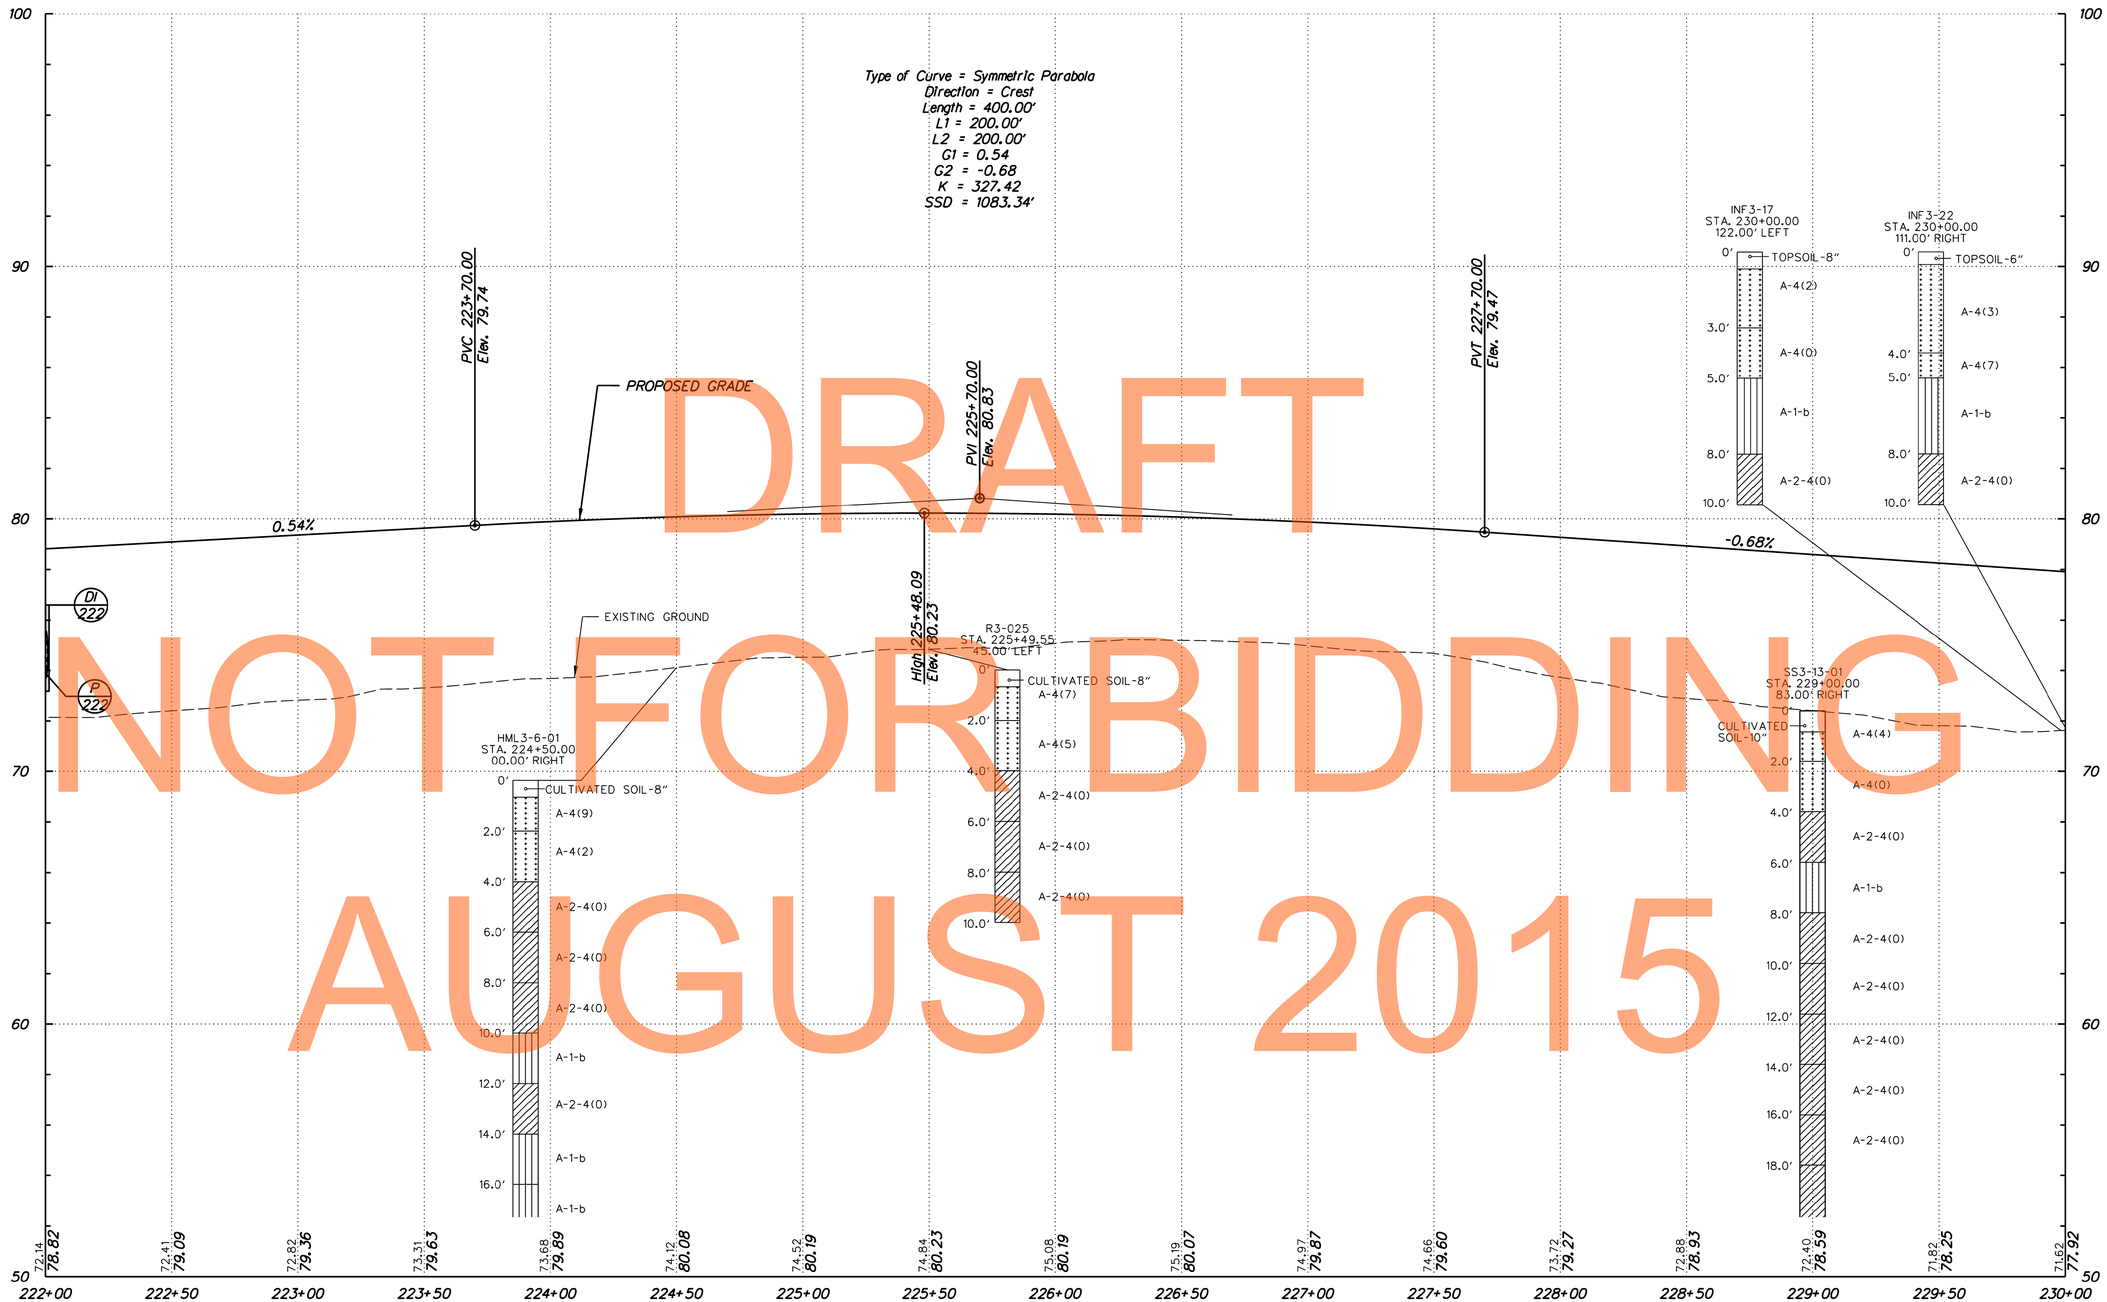

DRAFT
NOT FOR BIDDING
AUGUST 2015

VERTICAL SCALE FEET 0 3 6 9

PF-16

J:\2008 PROJECTS\E3X34801\700CADD\750AET\ROADWAY\PF_301AET_016.DGN

DELAWARE DEPARTMENT OF TRANSPORTATION	ADDENDUMS / REVISIONS	SCALE 0 30 60 90 FEET	US 301 MARYLAND STATE LINE TO LEVELS ROAD	CONTRACT T200811301	BRIDGE NO.	PROFILES
				COUNTY NEW CASTLE	DESIGNED BY: MFM	
					CHECKED BY: SKH	

SHEET NO. 119
TOTAL SHTS. 850

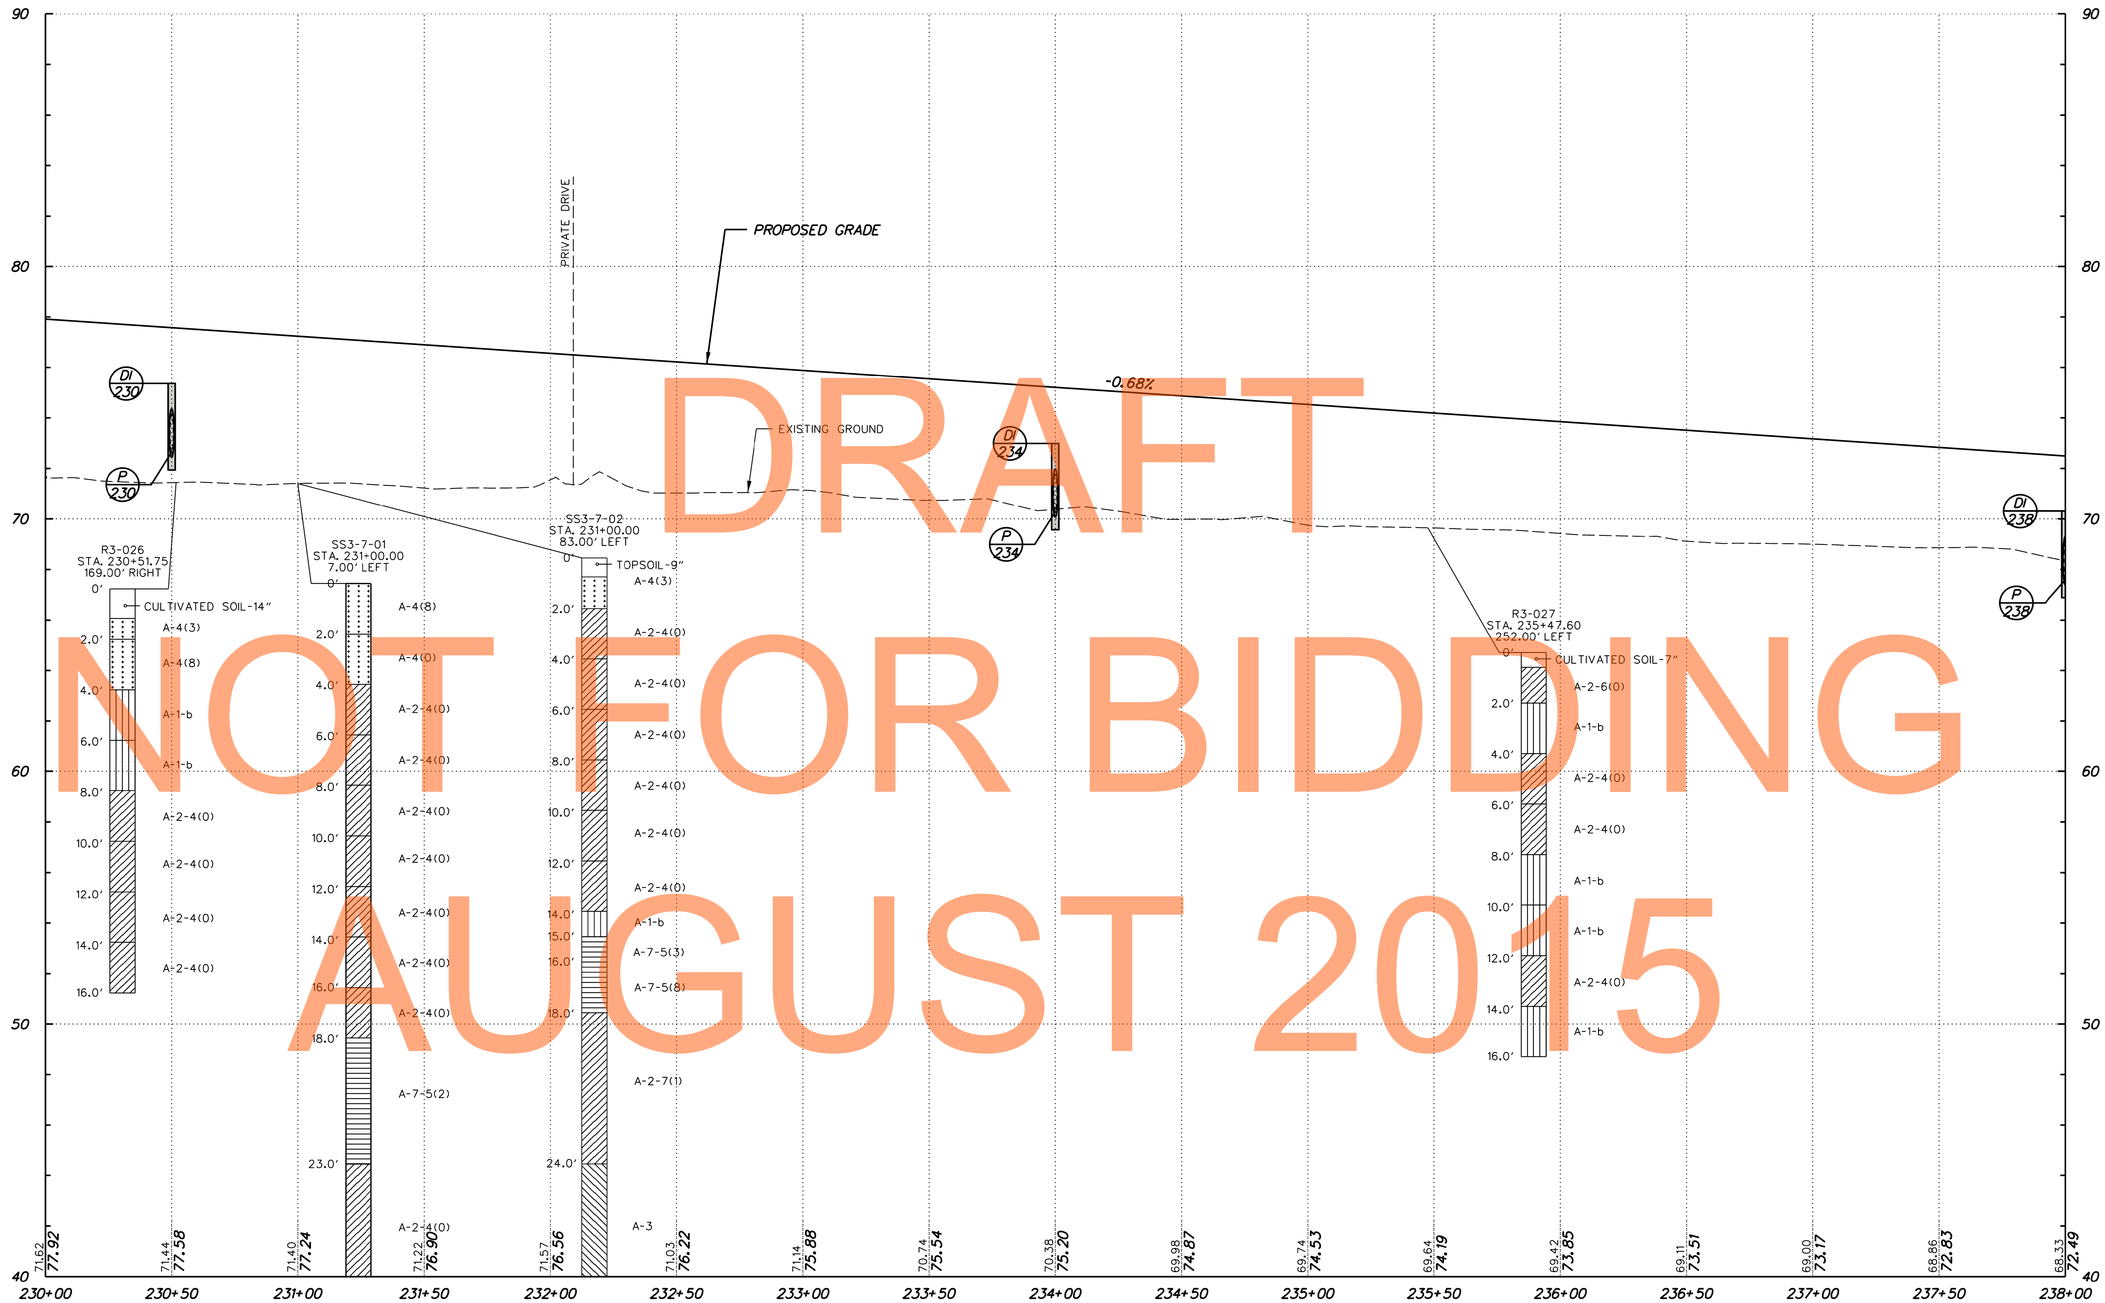

DRAFT
NOT FOR BIDDING
AUGUST 2015

PF-17

DELAWARE DEPARTMENT OF TRANSPORTATION

ADDENDUMS / REVISIONS

SCALE 0 30 60 90 FEET

US 301
MARYLAND STATE LINE
TO LEVELS ROAD

CONTRACT	BRIDGE NO.	PROFILES	SHEET NO.
T200811301	DESIGNED BY: MFM		120
COUNTY			TOTAL SHTS.
NEW CASTLE	CHECKED BY: SKH		850

J:\2008 PROJECTS\E3X34801\700CADD\750AET\ROADWAY\PF_301AET_017.DGN

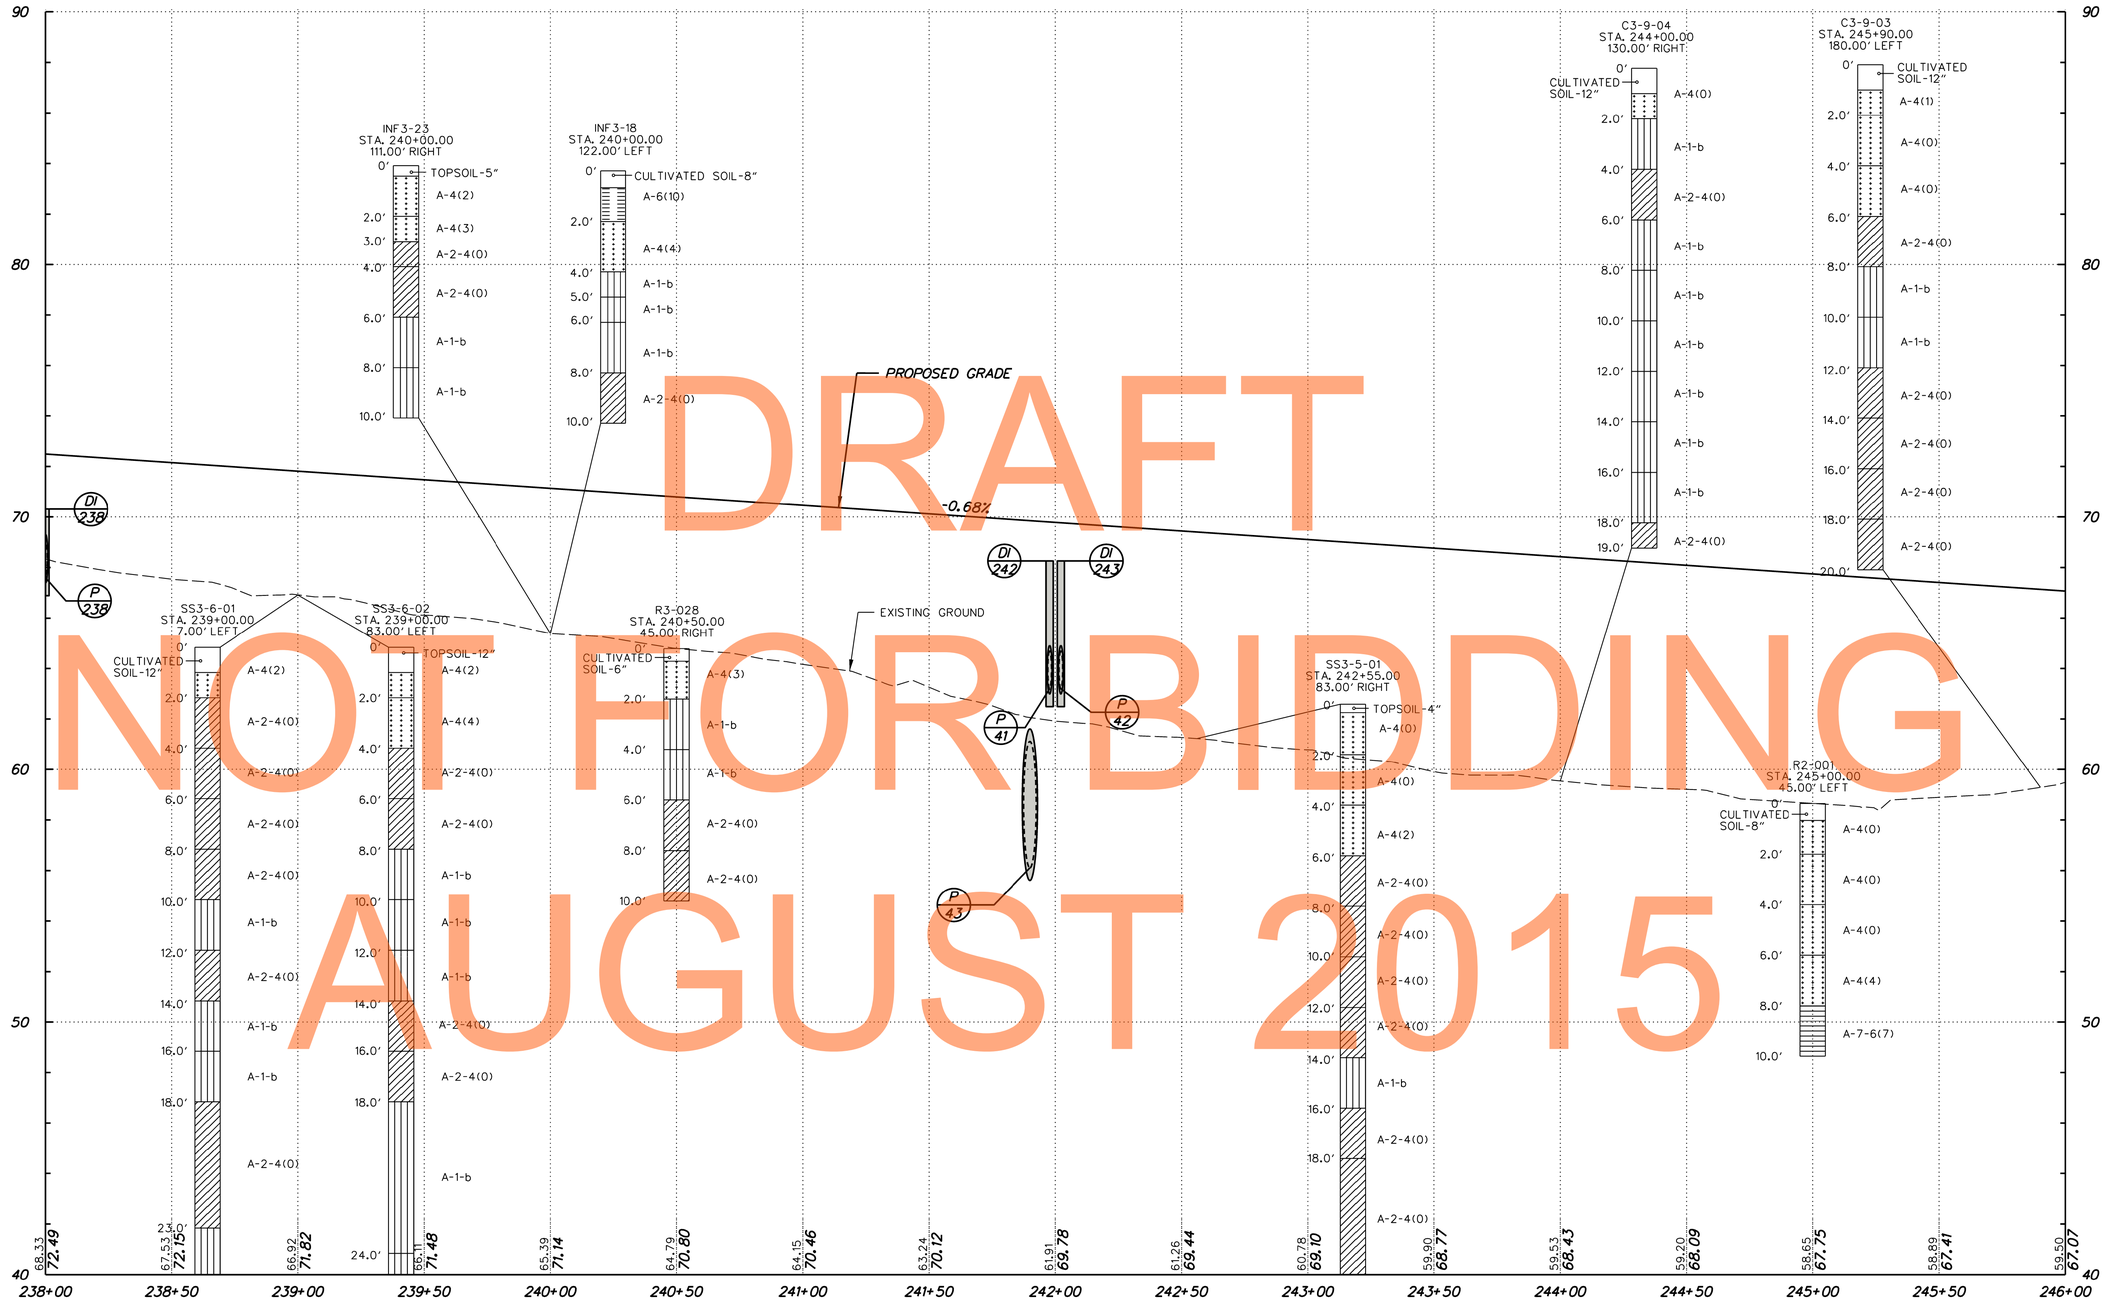

DRAFT
NOT FOR BIDDING
AUGUST 2015

US 301

PF-18

J:\2008 PROJECTS\E3X34801\700CADD\750AET\ROADWAY\PF_301AET_018.DGN

DELAWARE DEPARTMENT OF TRANSPORTATION	ADDENDUMS / REVISIONS	SCALE 0 30 60 90 FEET	US 301 MARYLAND STATE LINE TO LEVELS ROAD	CONTRACT T200811301 / COUNTY NEW CASTLE	BRIDGE NO. / DESIGNED BY: MFM / CHECKED BY: SKH	PROFILES	SHEET NO. 121 / TOTAL SHTS. 850

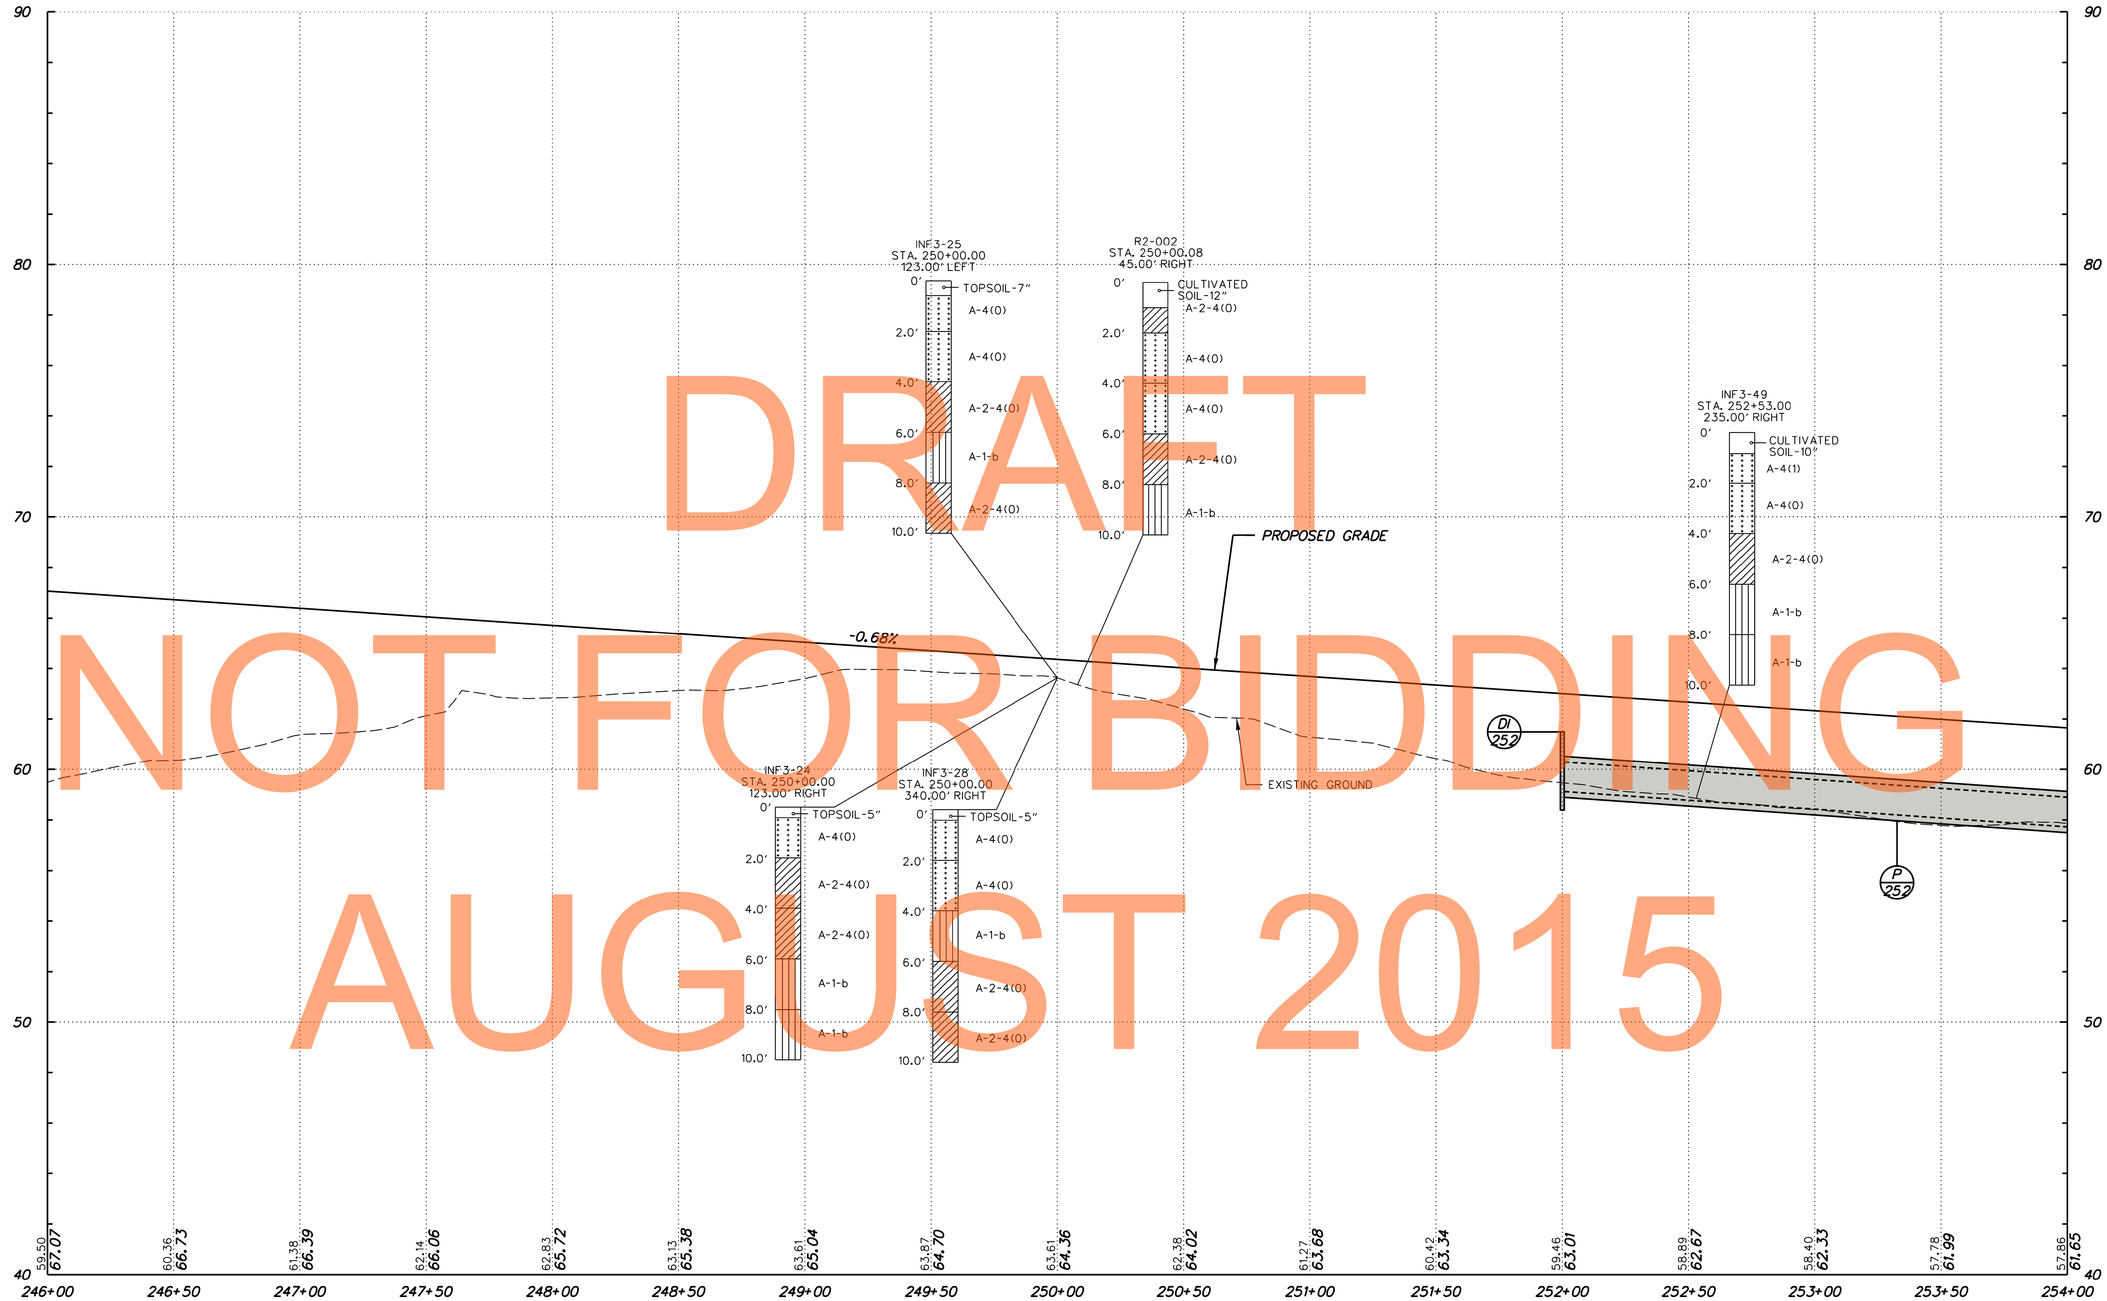

DRAFT
NOT FOR BIDDING
AUGUST 2015

US 301

PF-19

J:\2008 PROJECTS\E3X34801\700CADD\750AET\ROADWAY\PF_301AET_019.DGN

DELAWARE DEPARTMENT OF TRANSPORTATION	ADDENDUMS / REVISIONS	SCALE 0 30 60 90 FEET	US 301 MARYLAND STATE LINE TO LEVELS ROAD	CONTRACT T200811301	BRIDGE NO.	PROFILES	SHEET NO. 122
				COUNTY NEW CASTLE	DESIGNED BY: MFM		TOTAL SHTS. 850
					CHECKED BY: SKH		

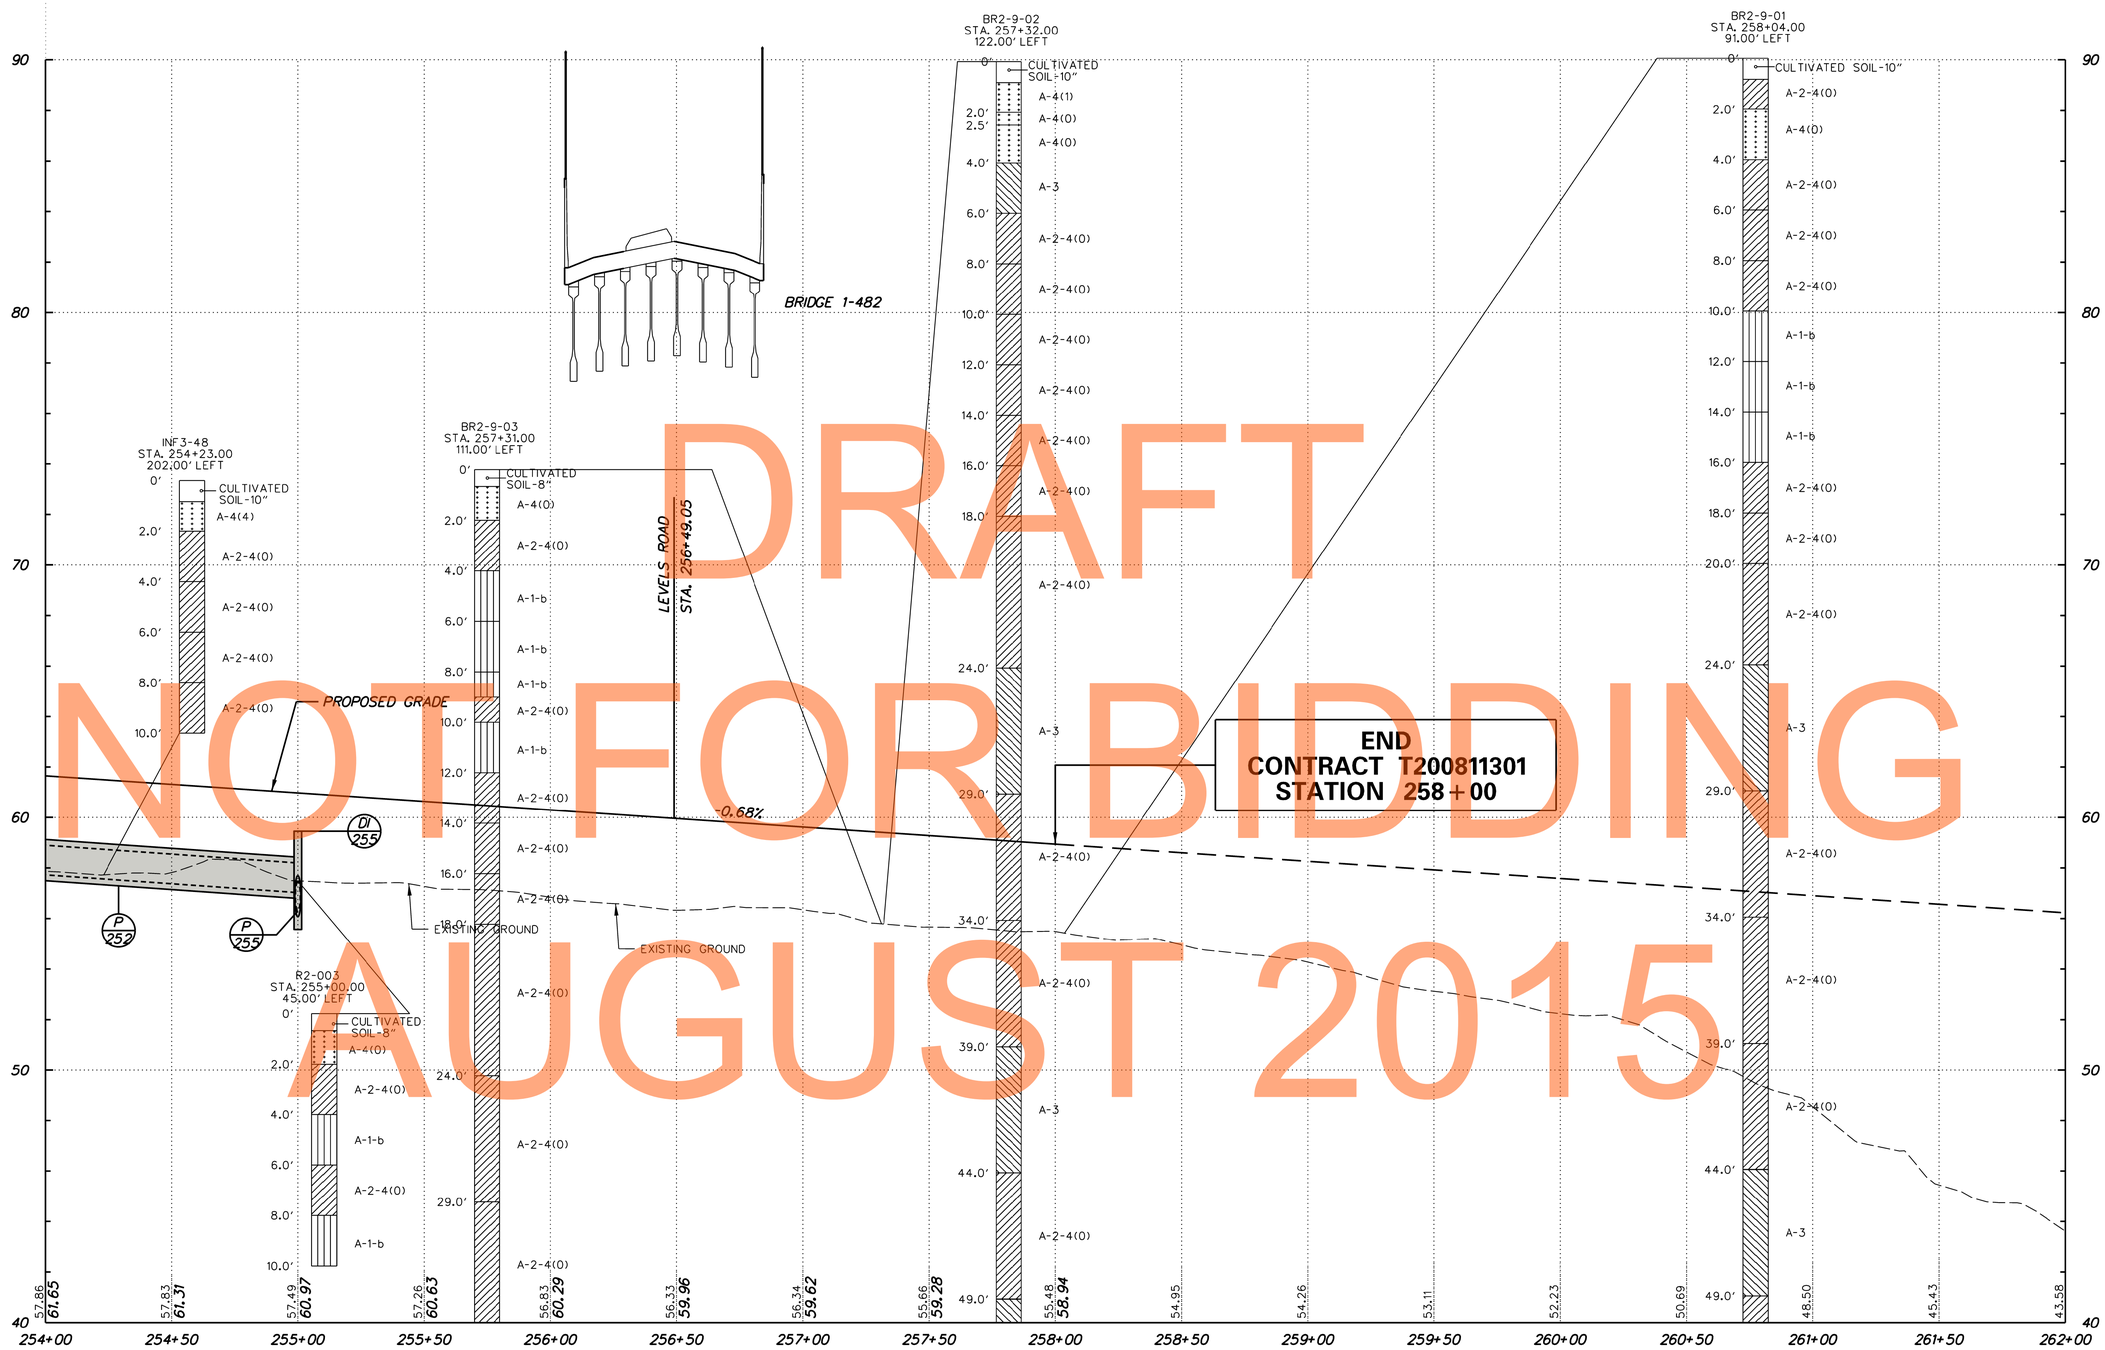

DRAFT
NOT FOR BIDDING
AUGUST 2015

VERTICAL SCALE FEET 0 3 6 9

PF-20

J:\2008 PROJECTS\E3X34801\700CADD\750AET\ROADWAY\PF_301AET_020.DGN

DELAWARE DEPARTMENT OF TRANSPORTATION	ADDENDUMS / REVISIONS	SCALE 0 30 60 90 FEET	US 301 MARYLAND STATE LINE TO LEVELS ROAD	CONTRACT T200811301	BRIDGE NO.	PROFILES
				COUNTY NEW CASTLE	DESIGNED BY: MFM	SHEET NO. 123
					CHECKED BY: SKH	TOTAL SHTS. 850

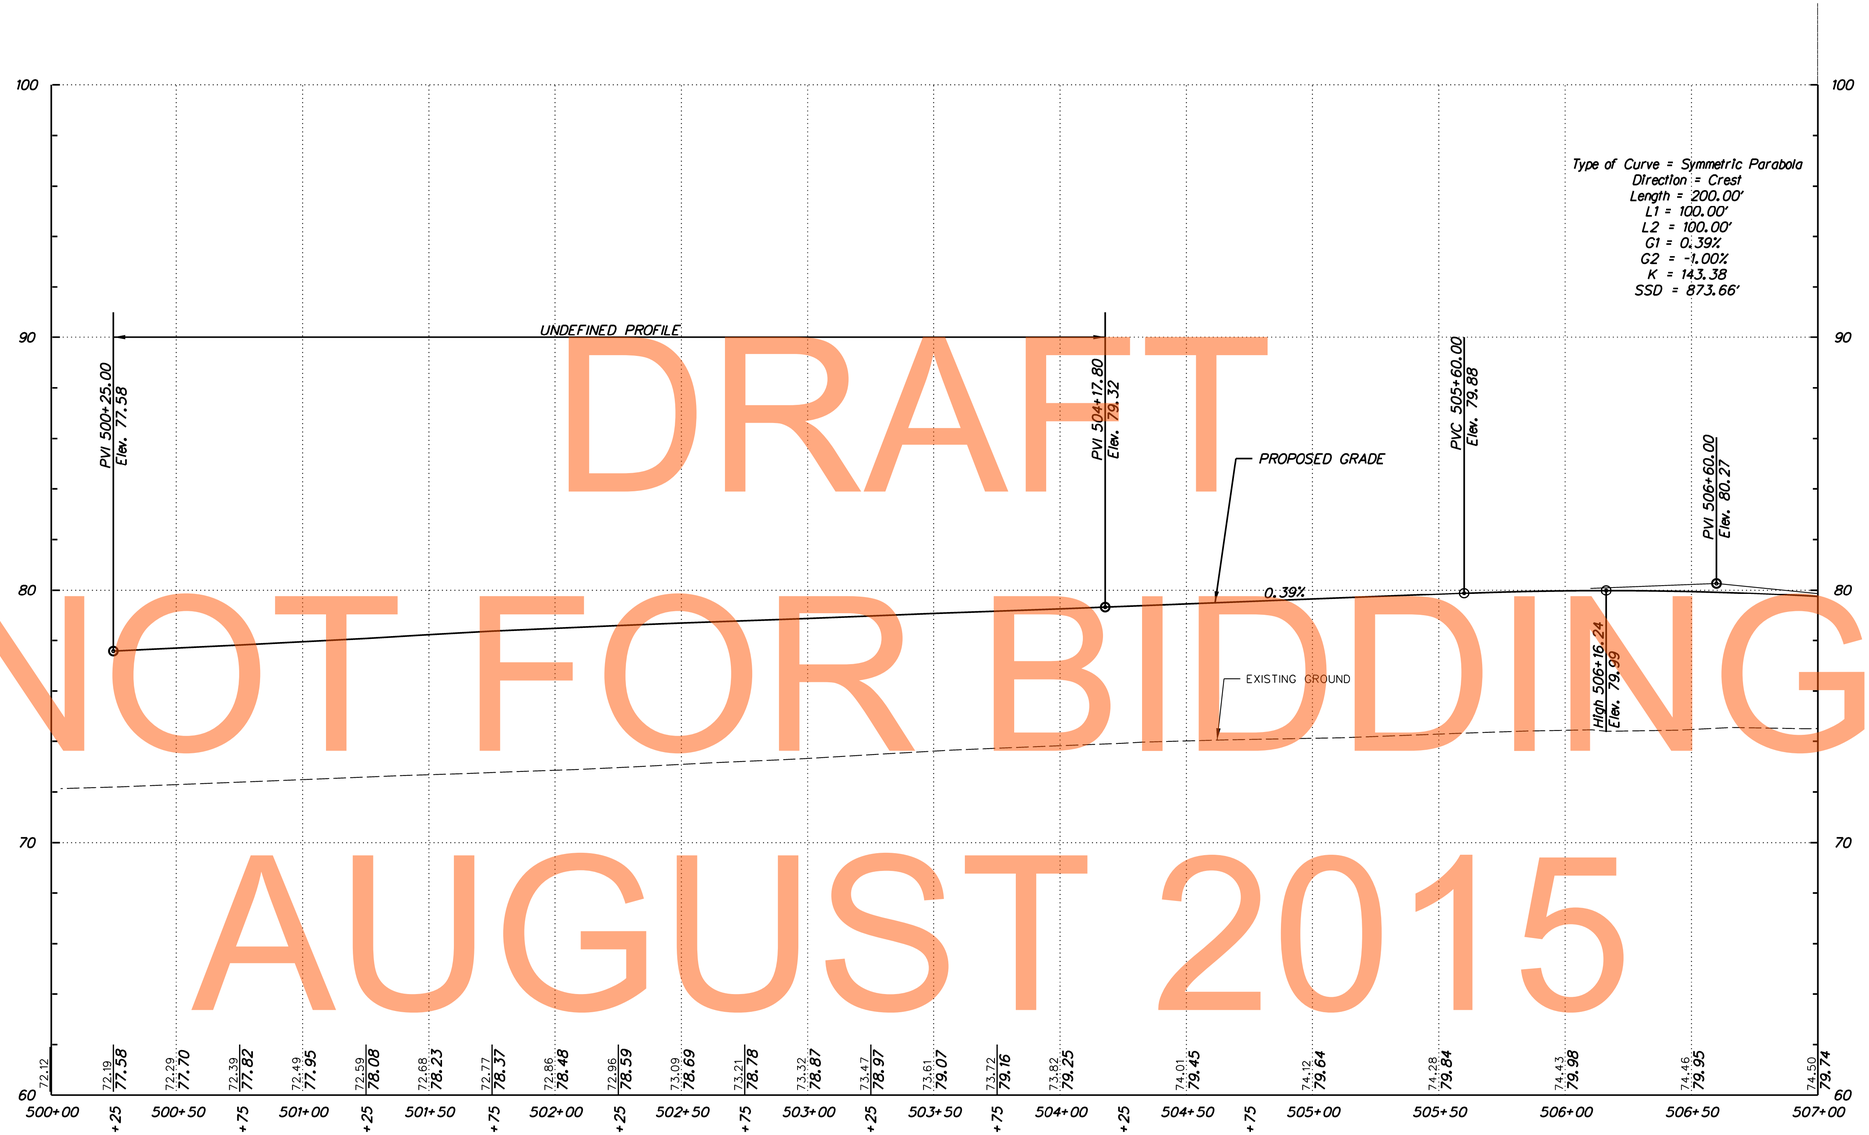

DRAFT
NOT FOR BIDDING
AUGUST 2015

RAMP A

VERTICAL SCALE FEET 0 3 6 9

PF-21

J:\2008 PROJECTS\E3X34801\700CADD\750AET\ROADWAY\PF_301AET_021.DGN

DELAWARE DEPARTMENT OF TRANSPORTATION

ADDENDUMS / REVISIONS

SCALE 0 30 60 90 FEET

US 301
MARYLAND STATE LINE
TO LEVELS ROAD

CONTRACT	T200811301
COUNTY	NEW CASTLE
BRIDGE NO.	
DESIGNED BY: MFM	
CHECKED BY: SKH	

PROFILES

SHEET NO.	124
TOTAL SHTS.	850

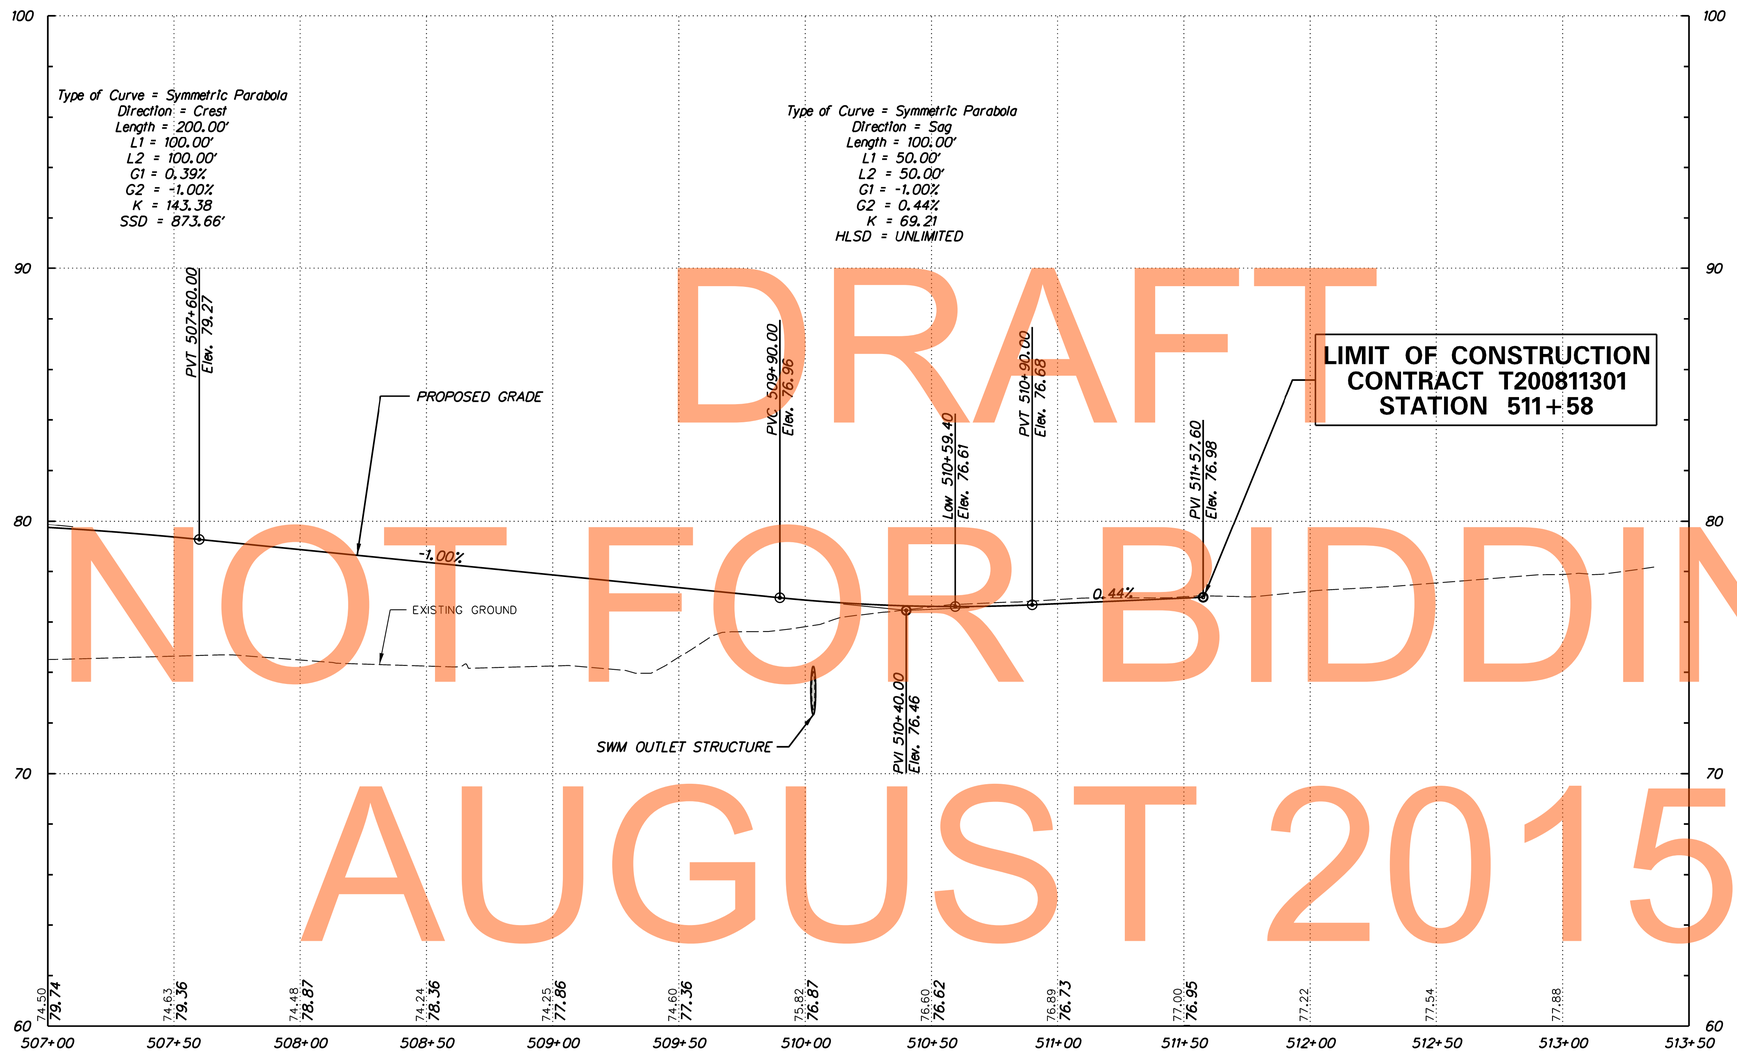

DRAFT
NOT FOR BIDDING
AUGUST 2015

RAMP A

VERTICAL SCALE FEET 0 3 6 9

PF-22

J:\2008 PROJECTS\E3X34801\700CADD\750AET\ROADWAY\PF_301AET_022.DGN

DELAWARE DEPARTMENT OF TRANSPORTATION	ADDENDUMS / REVISIONS	SCALE 0 30 60 90 FEET	US 301 MARYLAND STATE LINE TO LEVELS ROAD	CONTRACT T200811301	BRIDGE NO.	PROFILES	SHEET NO. 125
				COUNTY NEW CASTLE	DESIGNED BY: MFM		TOTAL SHTS. 850
					CHECKED BY: SKH		

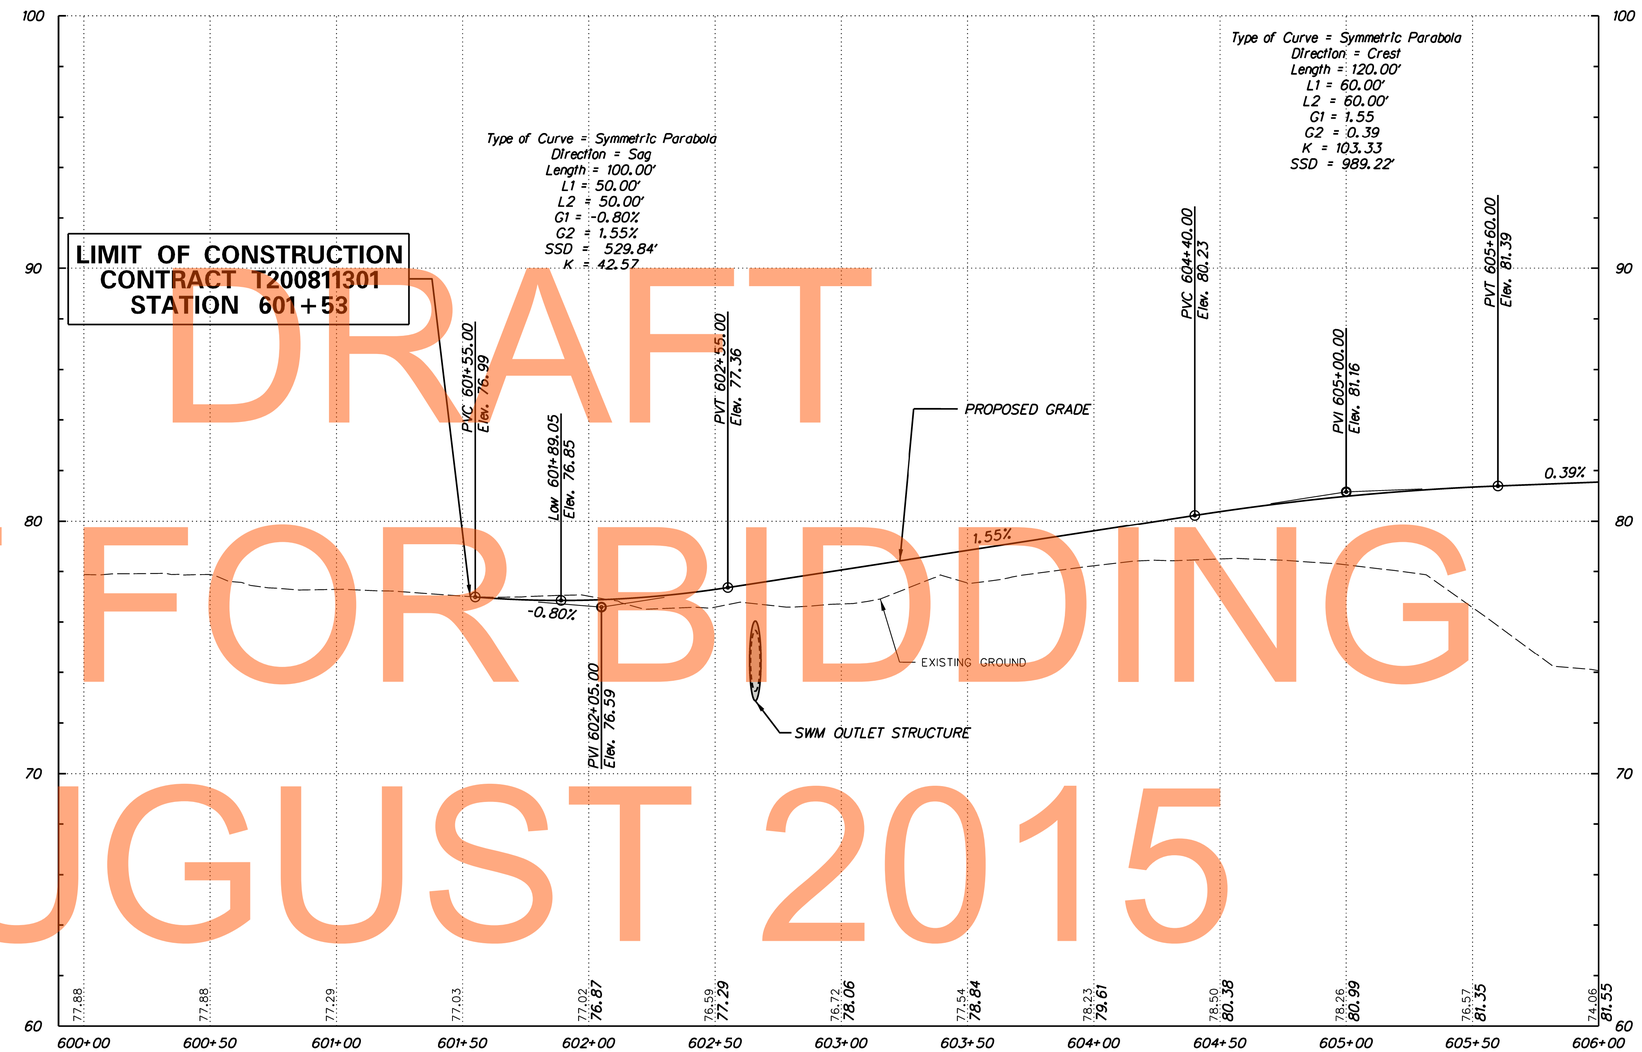

DRAFT
NOT FOR BIDDING
AUGUST 2015

RAMP B

VERTICAL SCALE FEET 0 3 6 9

PF-23

J:\2008 PROJECTS\E3X34801\700CADD\750AET\ROADWAY\PF_301AET_023.DGN

DELAWARE DEPARTMENT OF TRANSPORTATION	ADDENDUMS / REVISIONS	SCALE 0 30 60 90 FEET	US 301 MARYLAND STATE LINE TO LEVELS ROAD	CONTRACT T200811301	BRIDGE NO.	PROFILES	SHEET NO. 126
				COUNTY NEW CASTLE	DESIGNED BY: MFM		TOTAL SHTS. 850
					CHECKED BY: SKH		

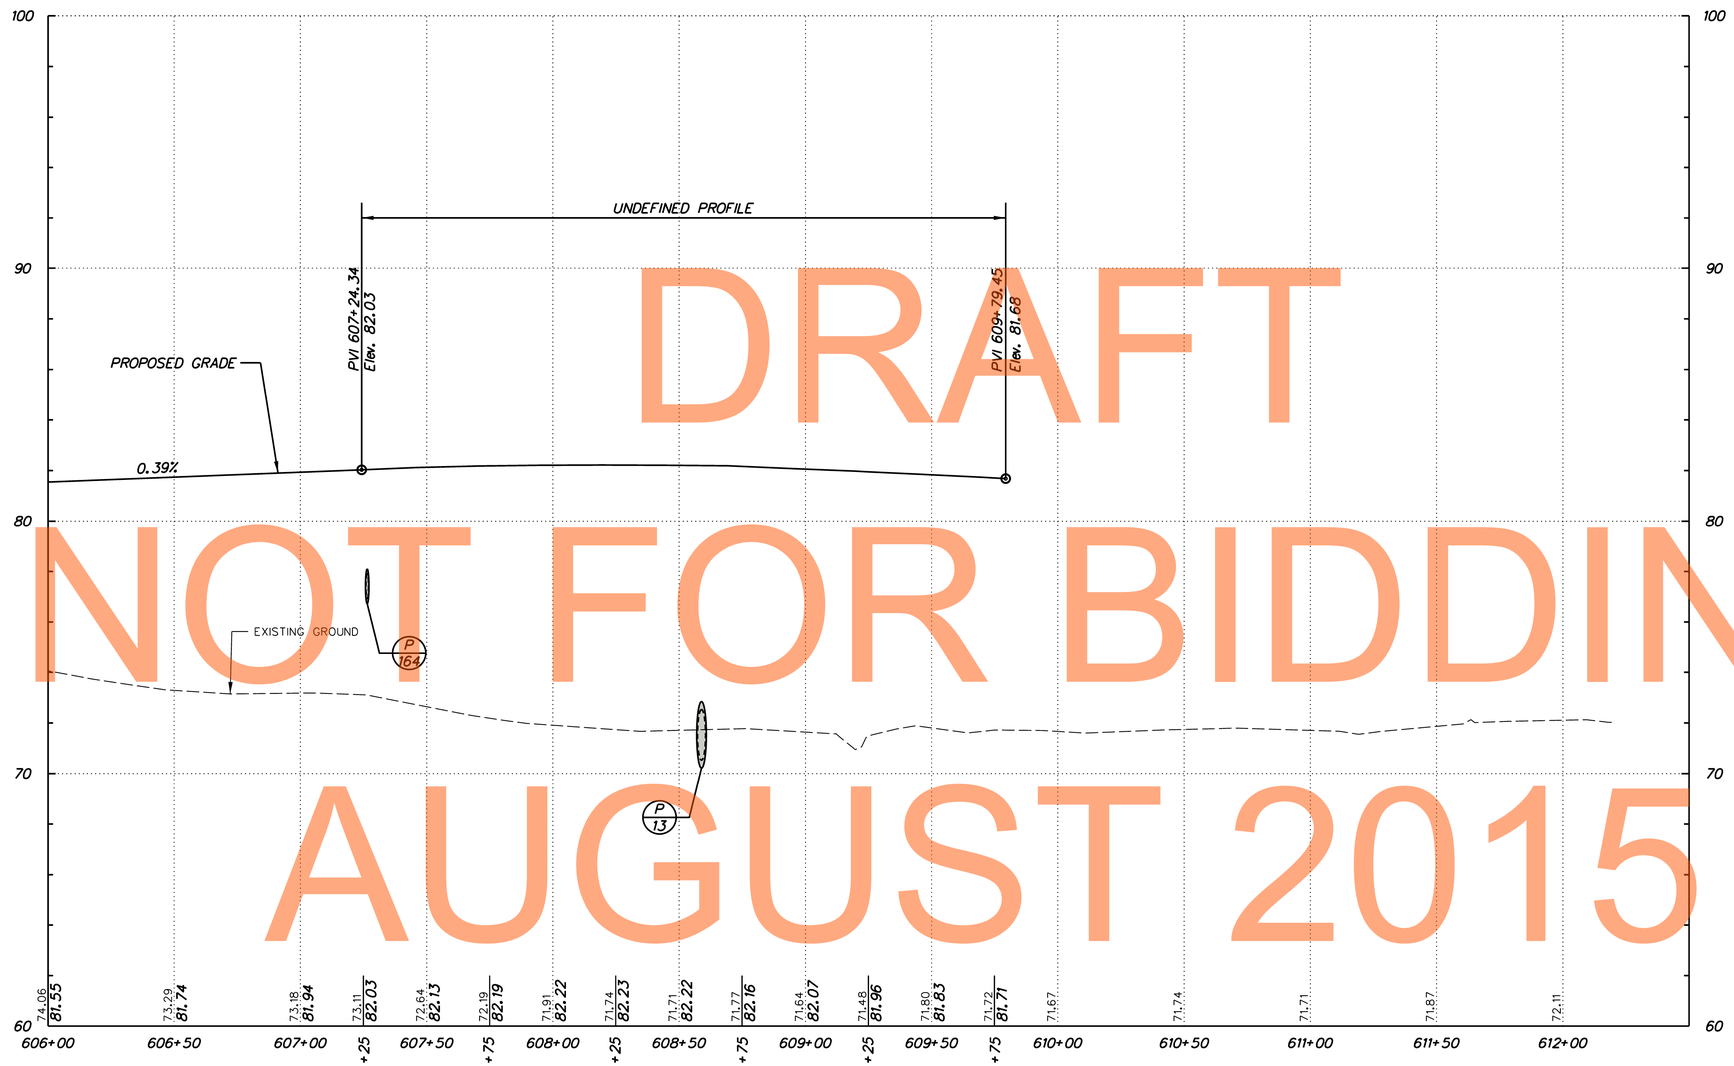

DRAFT
NOT FOR BIDDING
AUGUST 2015

RAMP B

VERTICAL SCALE FEET 9 6 3 0

PF-24

J:\2008 PROJECTS\E3X34801\700CADD\750AET\ROADWAY\PF_301AET_024.DGN

DELAWARE DEPARTMENT OF TRANSPORTATION	ADDENDUMS / REVISIONS	SCALE 0 30 60 90 FEET	US 301 MARYLAND STATE LINE TO LEVELS ROAD	CONTRACT T200811301	BRIDGE NO.	PROFILES	SHEET NO. 127
				COUNTY NEW CASTLE	DESIGNED BY: MFM		TOTAL SHTS. 850
					CHECKED BY: SKH		

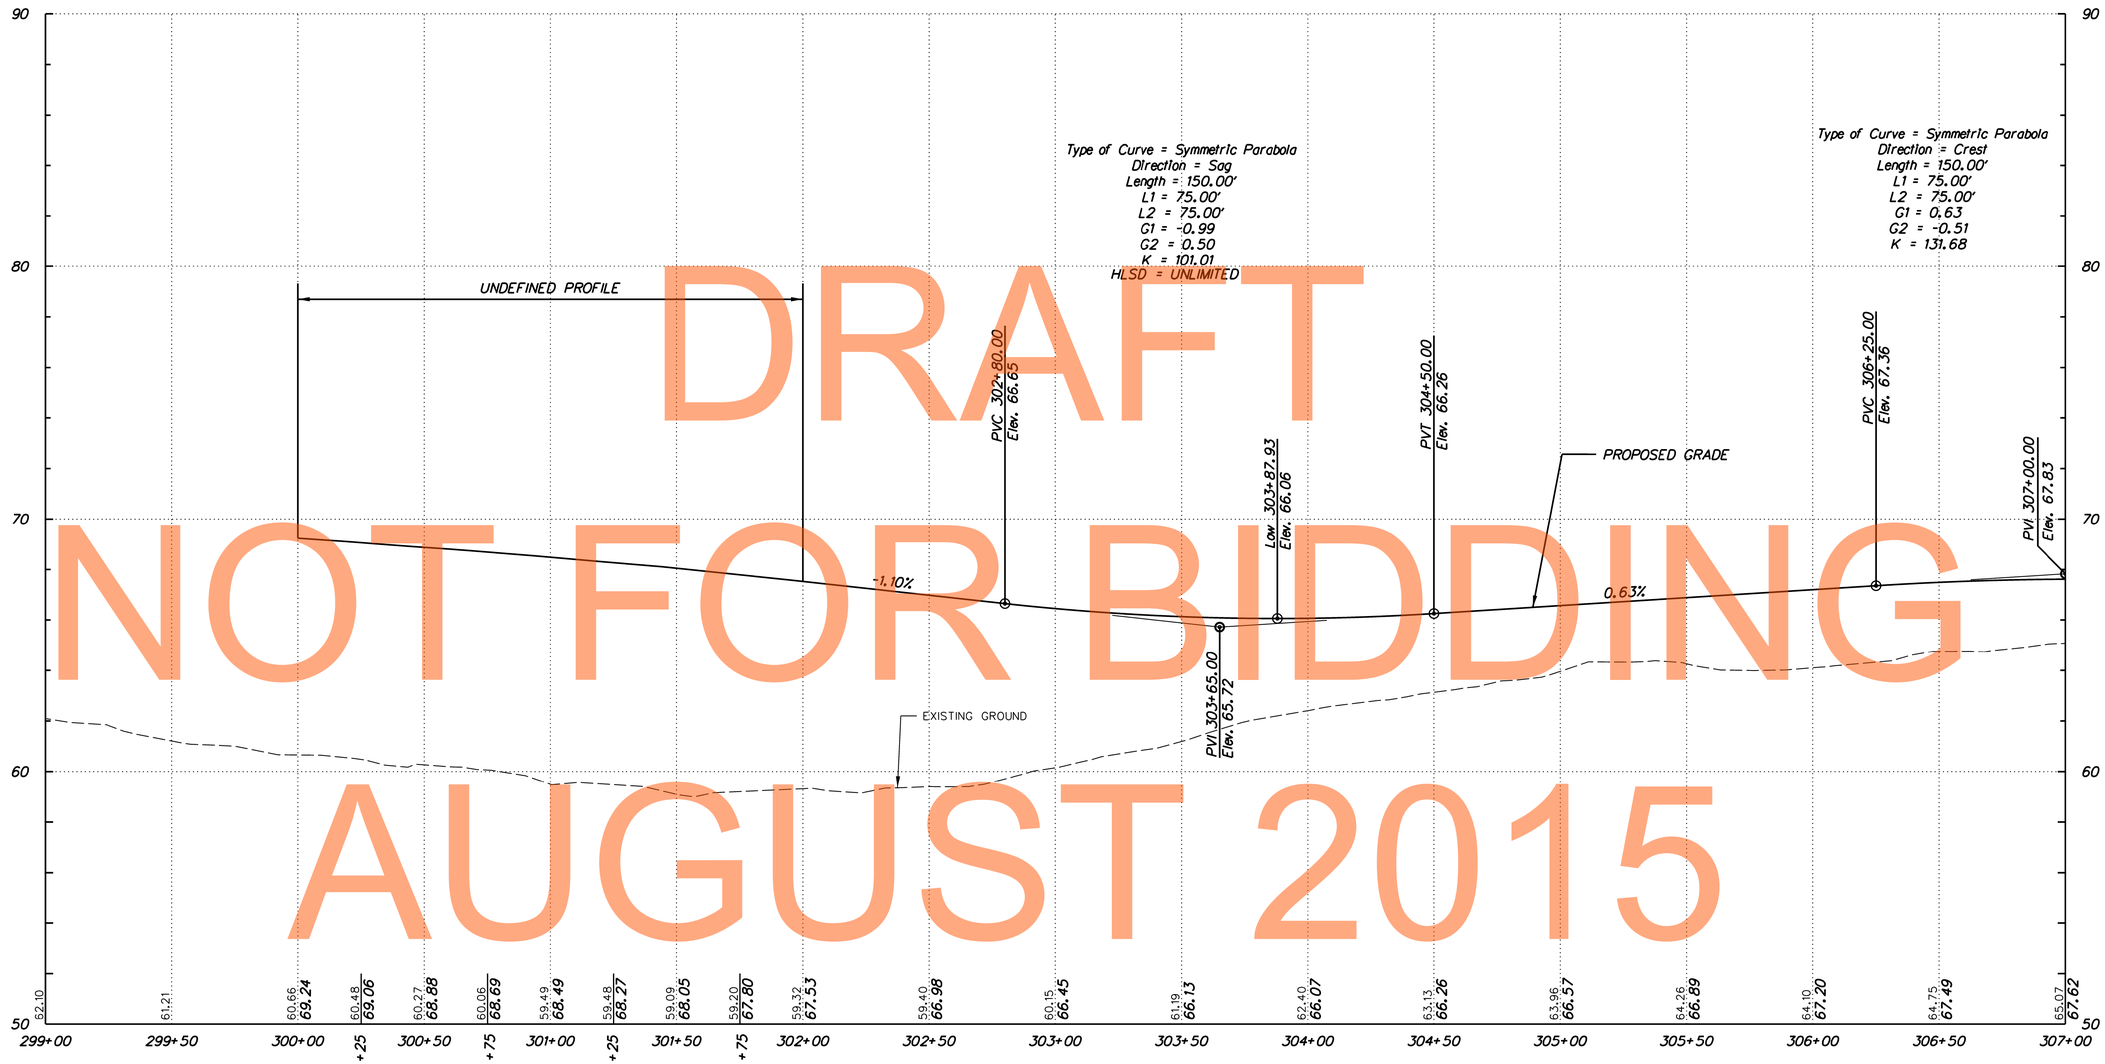

DRAFT
NOT FOR BIDDING
AUGUST 2015

RAMP D

VERTICAL SCALE FEET 9 6 3 0

PF-25

J:\2008 PROJECTS\E3X34801\700CADD\750AET\ROADWAY\PF_301AET_025.DGN

DELAWARE DEPARTMENT OF TRANSPORTATION	ADDENDUMS / REVISIONS	SCALE 0 30 60 90 FEET	US 301 MARYLAND STATE LINE TO LEVELS ROAD	CONTRACT T200811301	BRIDGE NO.	PROFILES
				COUNTY NEW CASTLE	DESIGNED BY: MFM	SHEET NO. 128
					CHECKED BY: SKH	TOTAL SHTS. 850

DRAFT
NOT FOR BIDDING
AUGUST 2015

RAMP D

VERTICAL SCALE FEET 0 3 6 9

PF-26

J:\2008 PROJECTS\E3X3480I\700CADD\750AET\ROADWAY\PF_301AET_026.DGN

DELAWARE DEPARTMENT OF TRANSPORTATION	ADDENDUMS / REVISIONS	SCALE 0 30 60 90 FEET	US 301 MARYLAND STATE LINE TO LEVELS ROAD	CONTRACT T200811301	BRIDGE NO.	PROFILES	SHEET NO. 129
				COUNTY NEW CASTLE	DESIGNED BY: MFM		TOTAL SHTS. 850
					CHECKED BY: SKH		

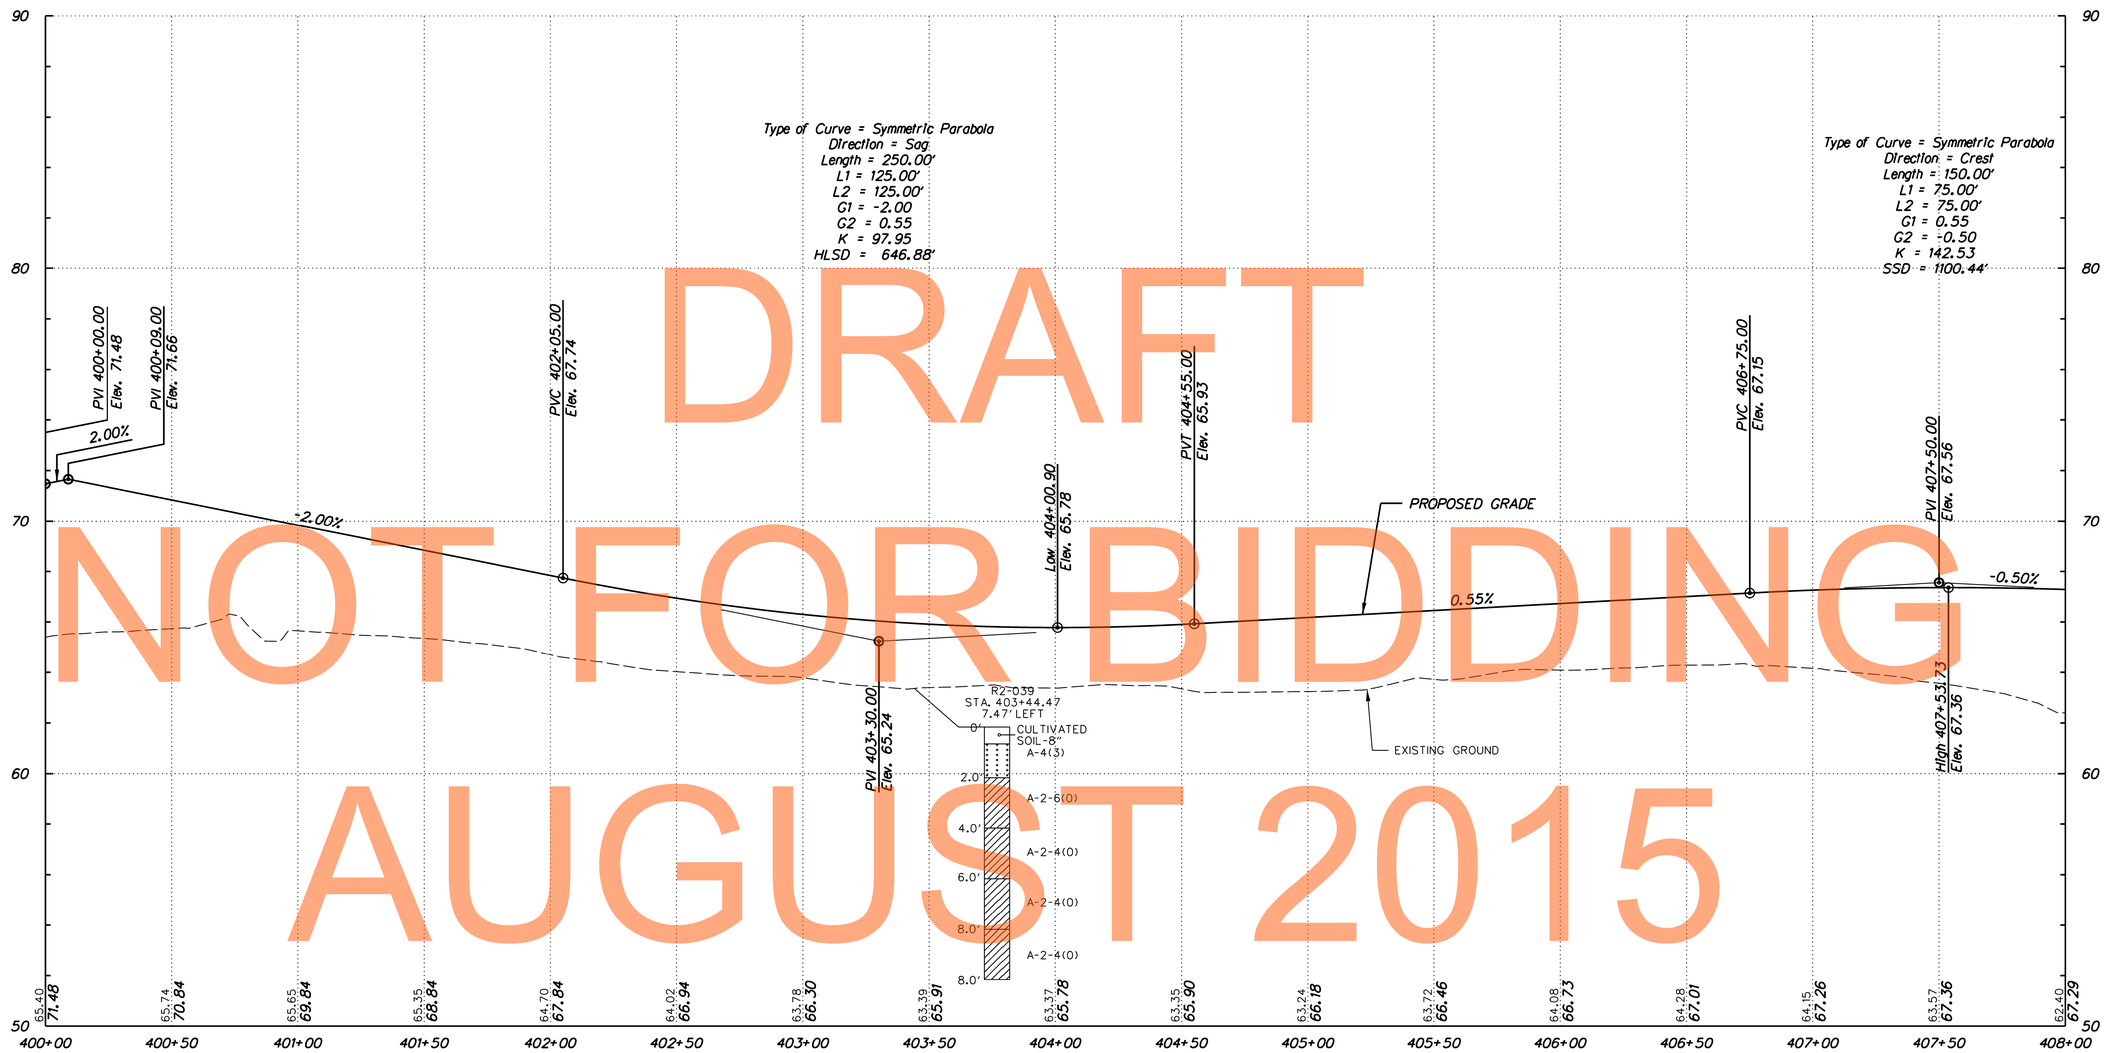

DRAFT
NOT FOR BIDDING
AUGUST 2015

RAMP E

PF-27

DELAWARE DEPARTMENT OF TRANSPORTATION	ADDENDUMS / REVISIONS	SCALE 0 30 60 90 FEET	US 301 MARYLAND STATE LINE TO LEVELS ROAD	CONTRACT T200811301	BRIDGE NO.	PROFILES	SHEET NO. 130
				COUNTY NEW CASTLE	DESIGNED BY: MFM		TOTAL SHTS. 850
					CHECKED BY: SKH		

J:\2008 PROJECTS\E3X34801\700CADD\750AET\ROADWAY\PF_301AET_027.DGN

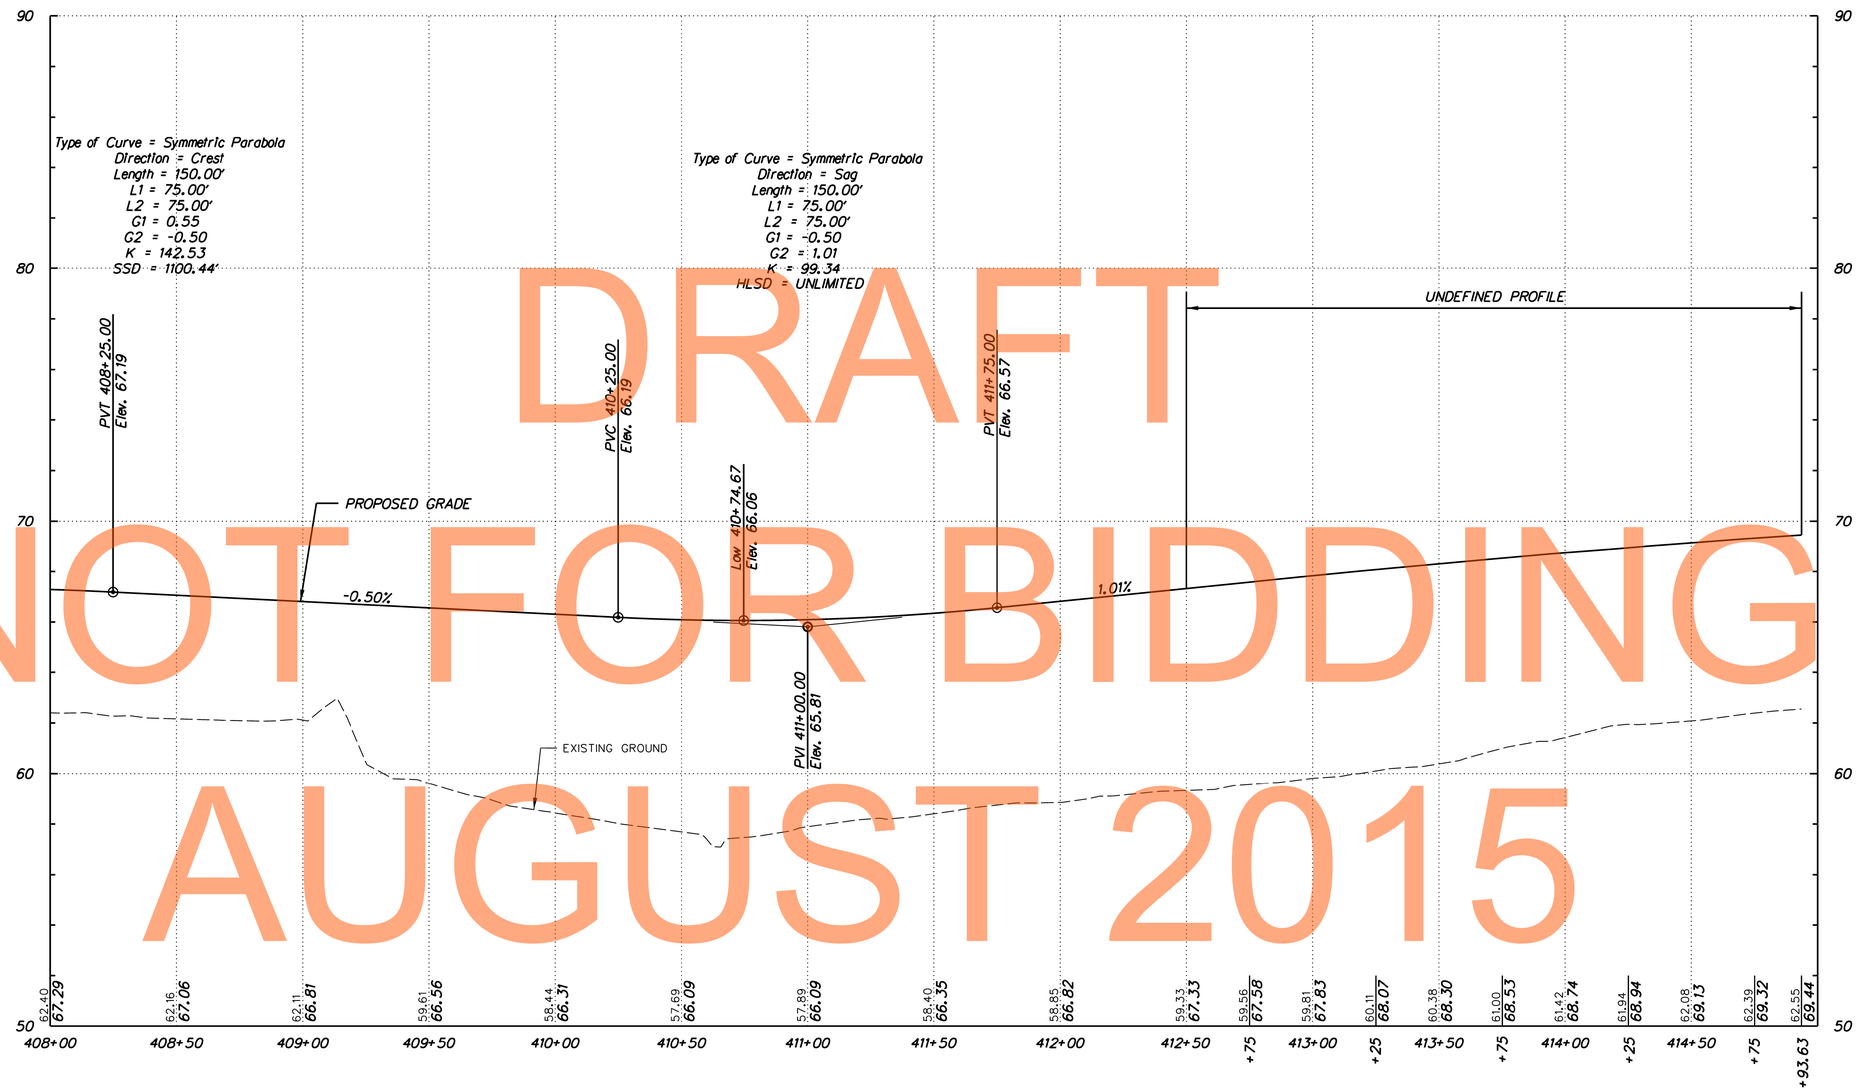

DRAFT
NOT FOR BIDDING
AUGUST 2015

RAMP E

VERTICAL SCALE FEET 0 3 6 9

PF-28

J:\2008 PROJECTS\E3X34801\700CADD\750AET\ROADWAY\PF_301AET_028.DGN

DELAWARE DEPARTMENT OF TRANSPORTATION	ADDENDUMS / REVISIONS	SCALE 0 30 60 90 FEET	US 301 MARYLAND STATE LINE TO LEVELS ROAD	CONTRACT T200811301	BRIDGE NO.	PROFILES	SHEET NO. 131
				COUNTY NEW CASTLE	DESIGNED BY: MFM		TOTAL SHTS. 850
					CHECKED BY: SKH		

DRAFT
NOT FOR BIDDING
AUGUST 2015

RAMP C

RAMP F

VERTICAL SCALE FEET 0 3 6 9

PF-29

J:\2008 PROJECTS\E3X34801\700CADD\750AET\ROADWAY\PF_301AET_029.DGN

DELAWARE DEPARTMENT OF TRANSPORTATION	ADDENDUMS / REVISIONS	SCALE 0 30 60 90 FEET	US 301 MARYLAND STATE LINE TO LEVELS ROAD	CONTRACT T200811301	BRIDGE NO.	PROFILES
				COUNTY NEW CASTLE	DESIGNED BY: MFM	SHEET NO. 132
					CHECKED BY: SKH	TOTAL SHTS. 850

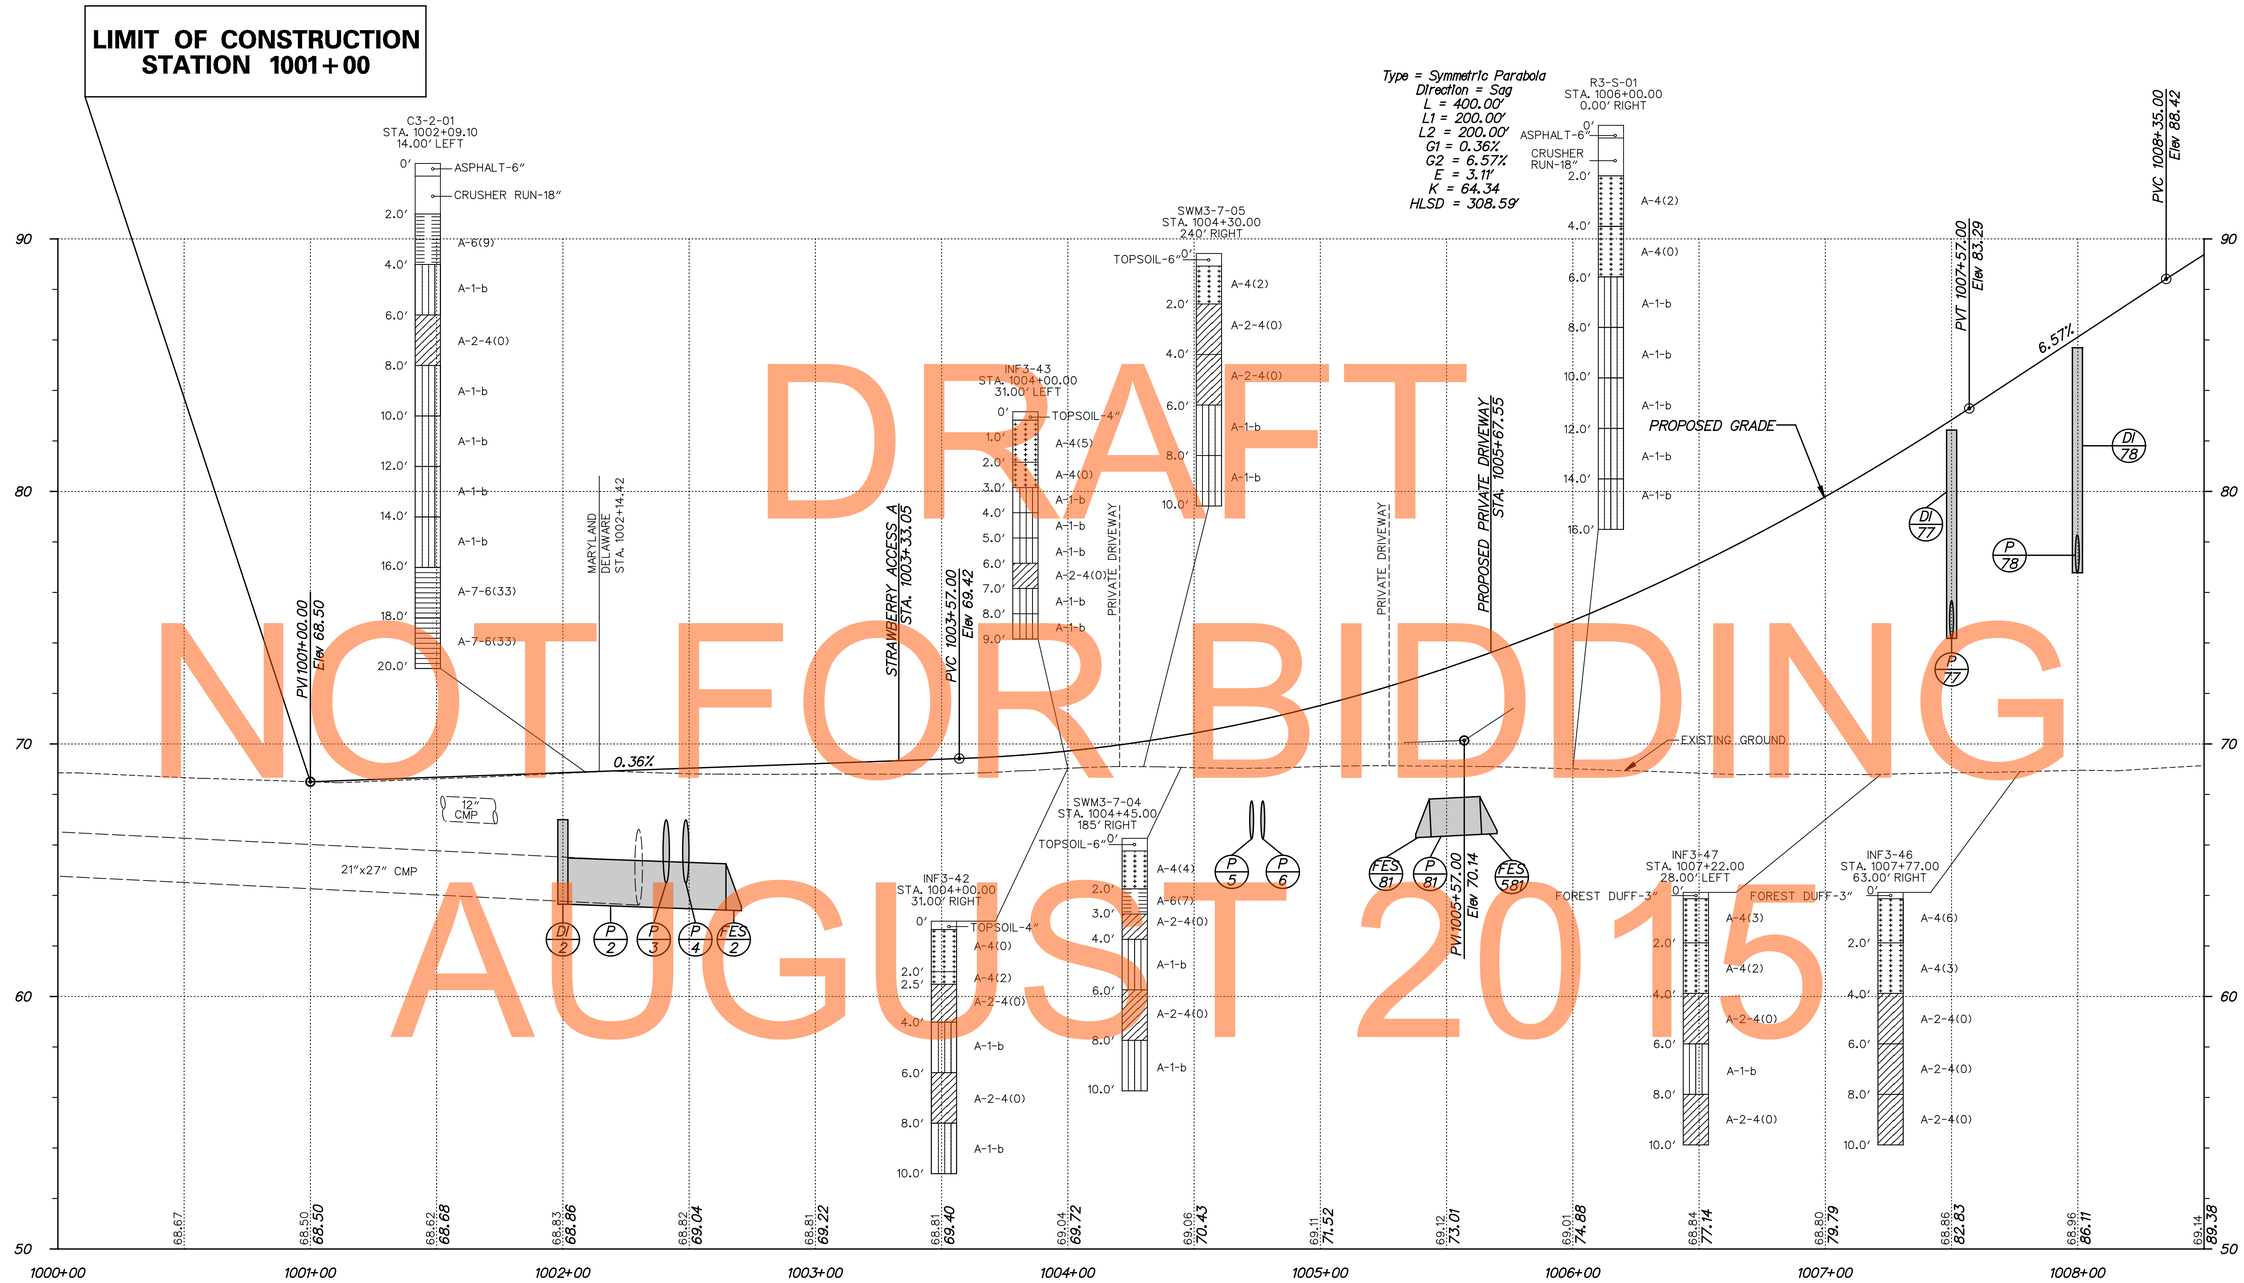

DRAFT
NOT FOR BIDDING
AUGUST 2015

WILSON STREET / STRAWBERRY LANE

PF-30

DELAWARE DEPARTMENT OF TRANSPORTATION	ADDENDUMS / REVISIONS	SCALE 0 30 60 90 FEET	US 301 MARYLAND STATE LINE TO LEVELS ROAD	CONTRACT T200811301	BRIDGE NO.	PROFILES	SHEET NO. 133
				COUNTY NEW CASTLE	DESIGNED BY: MAG/TAM		TOTAL SHTS. 850
					CHECKED BY: PAH		

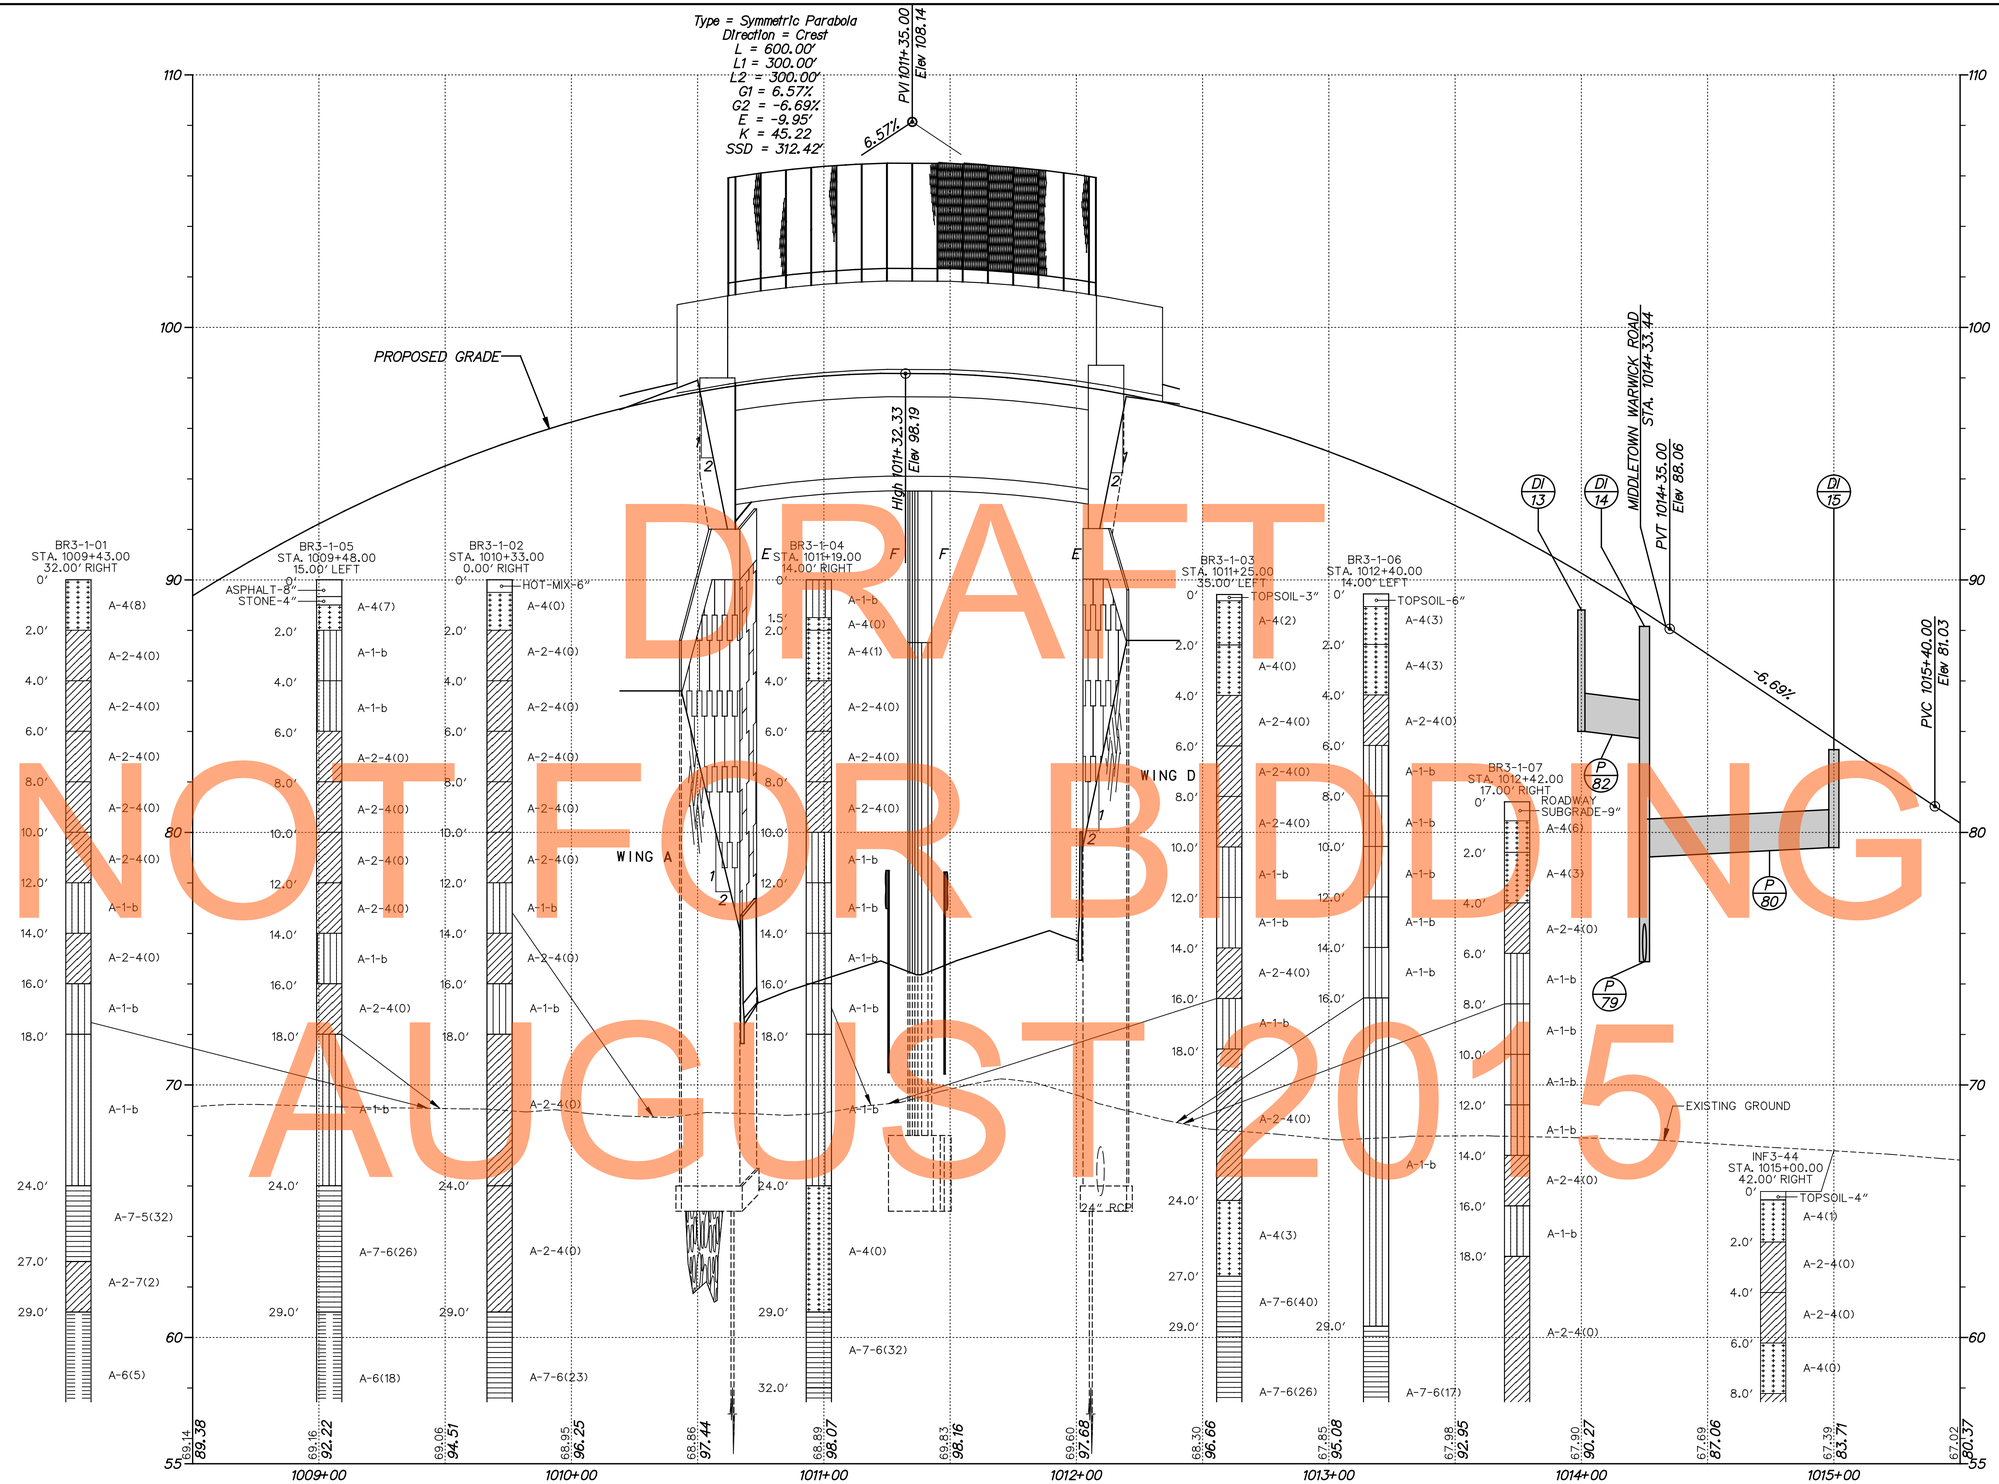

DRAFT
NOT FOR BIDDING
AUGUST 2015

STRAWBERRY LANE

PF-31

DELAWARE DEPARTMENT OF TRANSPORTATION	ADDENDUMS / REVISIONS	SCALE 0 30 60 90 FEET	**US 301 MARYLAND STATE LINE TO LEVELS ROAD**	CONTRACT T200811301	BRIDGE NO. **1-486**	**PROFILES**	SHEET NO. 134
				COUNTY NEW CASTLE	DESIGNED BY: MAG/TAM		TOTAL SHTS. 850
					CHECKED BY: PAH		

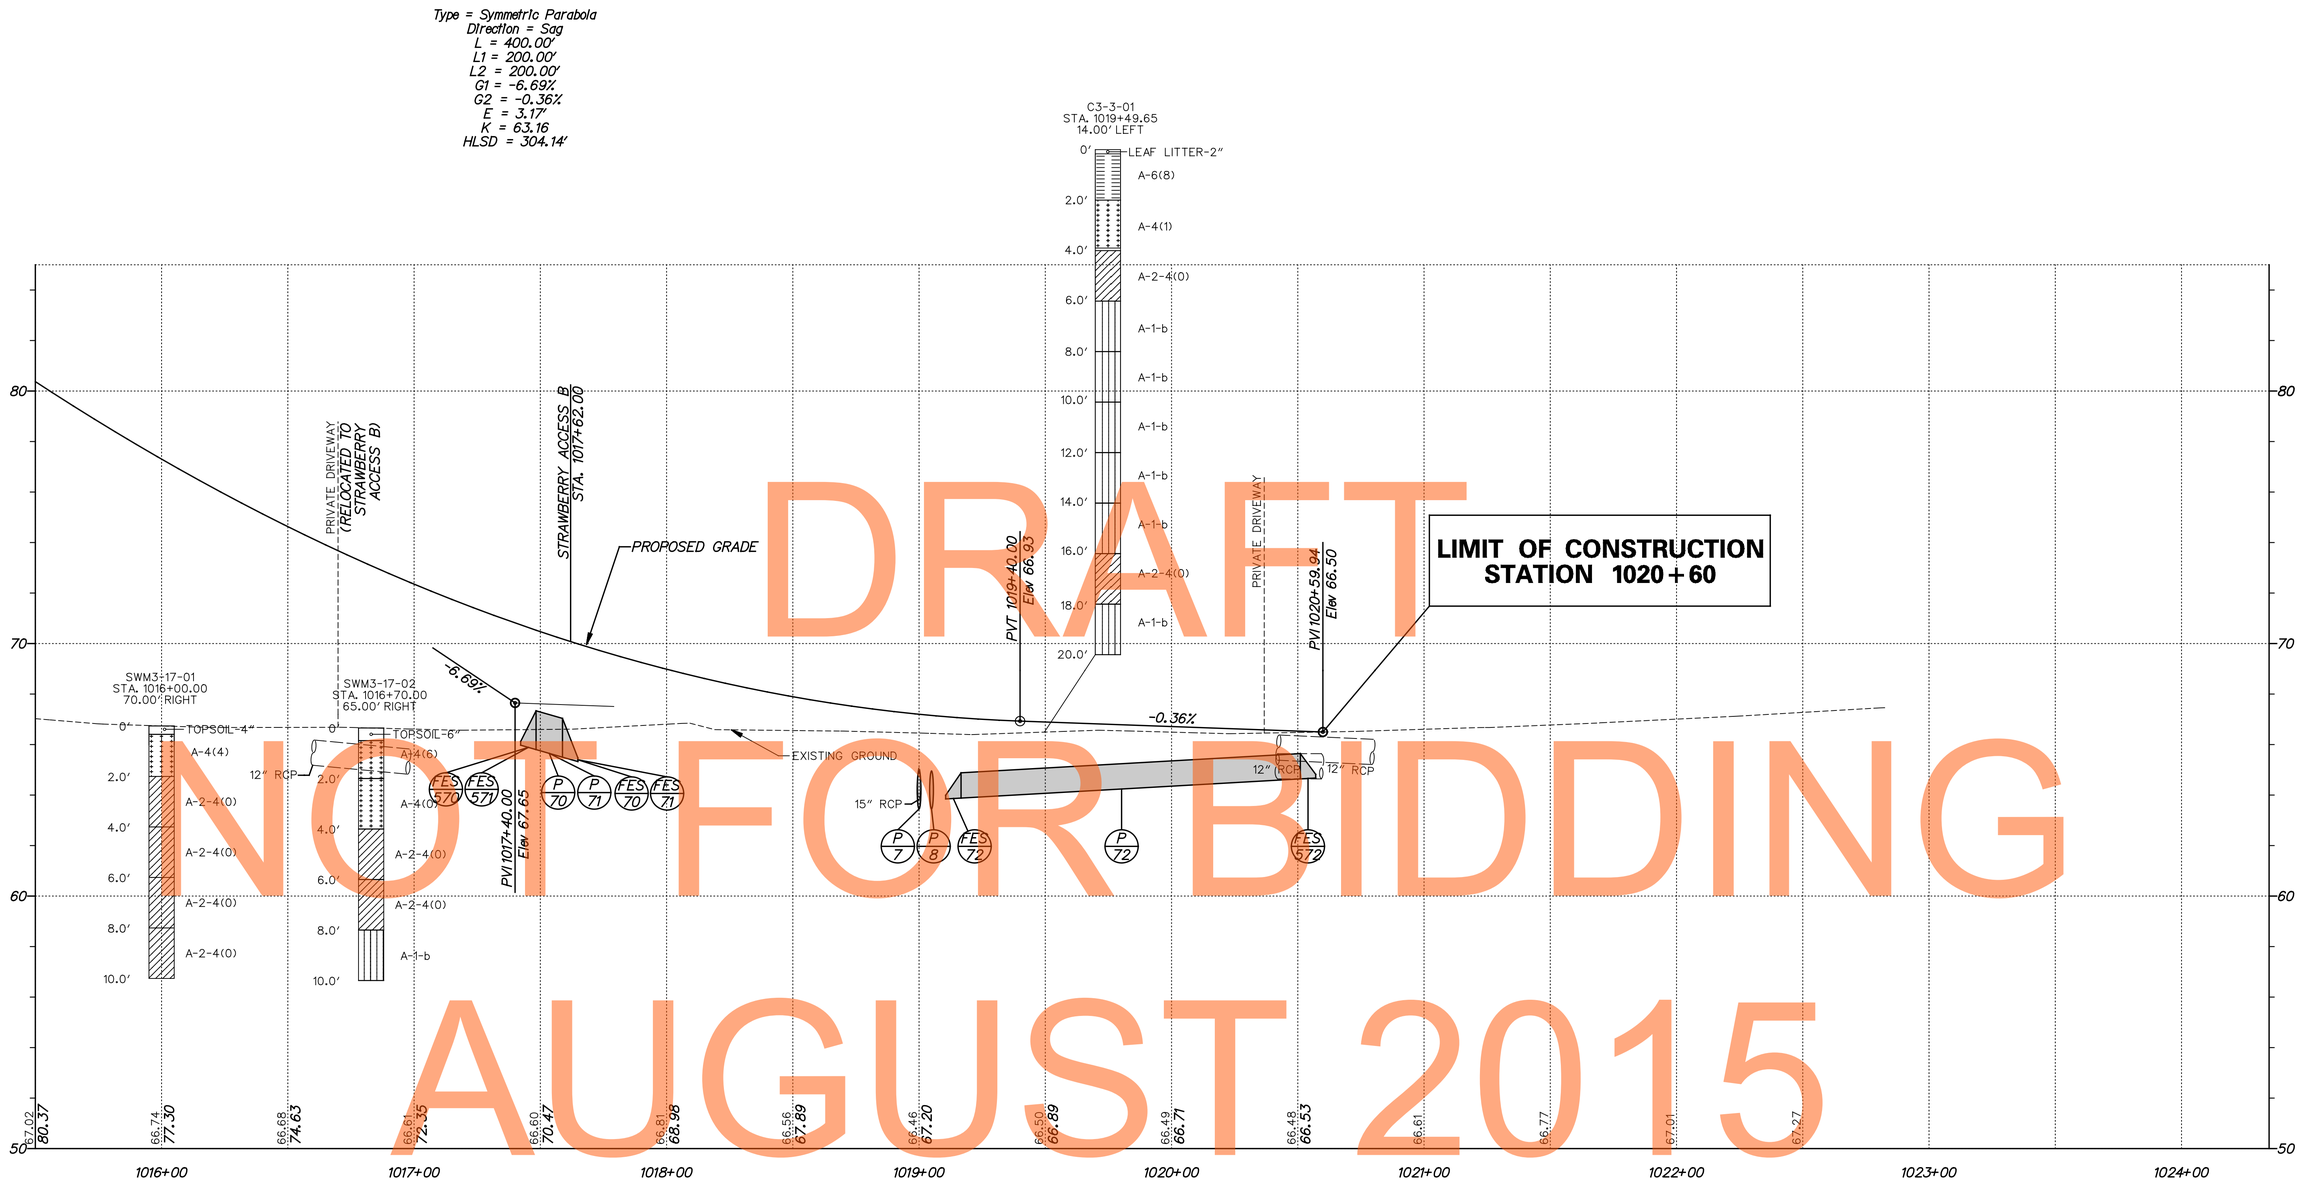

STRAWBERRY LANE

VERTICAL SCALE FEET 9 6 3 0

PF-32

DELAWARE DEPARTMENT OF TRANSPORTATION	ADDENDUMS / REVISIONS	SCALE 0 30 60 90 FEET	**US 301 MARYLAND STATE LINE TO LEVELS ROAD**	CONTRACT T200811301	BRIDGE NO.	**PROFILES**	SHEET NO. 135
				COUNTY NEW CASTLE	DESIGNED BY: MAG/TAM		TOTAL SHTS. 850
					CHECKED BY: PAH		

DRAFT
NOT FOR BIDDING
AUGUST 2015

STRAWBERRY ACCESS A

VERTICAL SCALE FEET 9 6 3 0

PF-33

DELAWARE DEPARTMENT OF TRANSPORTATION	ADDENDUMS / REVISIONS	SCALE 0 30 60 90 FEET	US 301 MARYLAND STATE LINE TO LEVELS ROAD	CONTRACT T200811301	BRIDGE NO.	PROFILES	SHEET NO. 136
				COUNTY NEW CASTLE	DESIGNED BY: MAG/TAM		TOTAL SHTS. 850
					CHECKED BY: PAH		

DRAFT
NOT FOR BIDDING
AUGUST 2015

STRAWBERRY ACCESS B

VERTICAL SCALE FEET 9 6 3 0

PF-34

DELAWARE DEPARTMENT OF TRANSPORTATION	ADDENDUMS / REVISIONS	SCALE 0 30 60 90 FEET	**US 301 MARYLAND STATE LINE TO LEVELS ROAD**	CONTRACT T200811301	BRIDGE NO.	**PROFILES**	SHEET NO. 137
				COUNTY NEW CASTLE	DESIGNED BY: MAG/TAM		TOTAL SHTS. 850
					CHECKED BY: PAH		

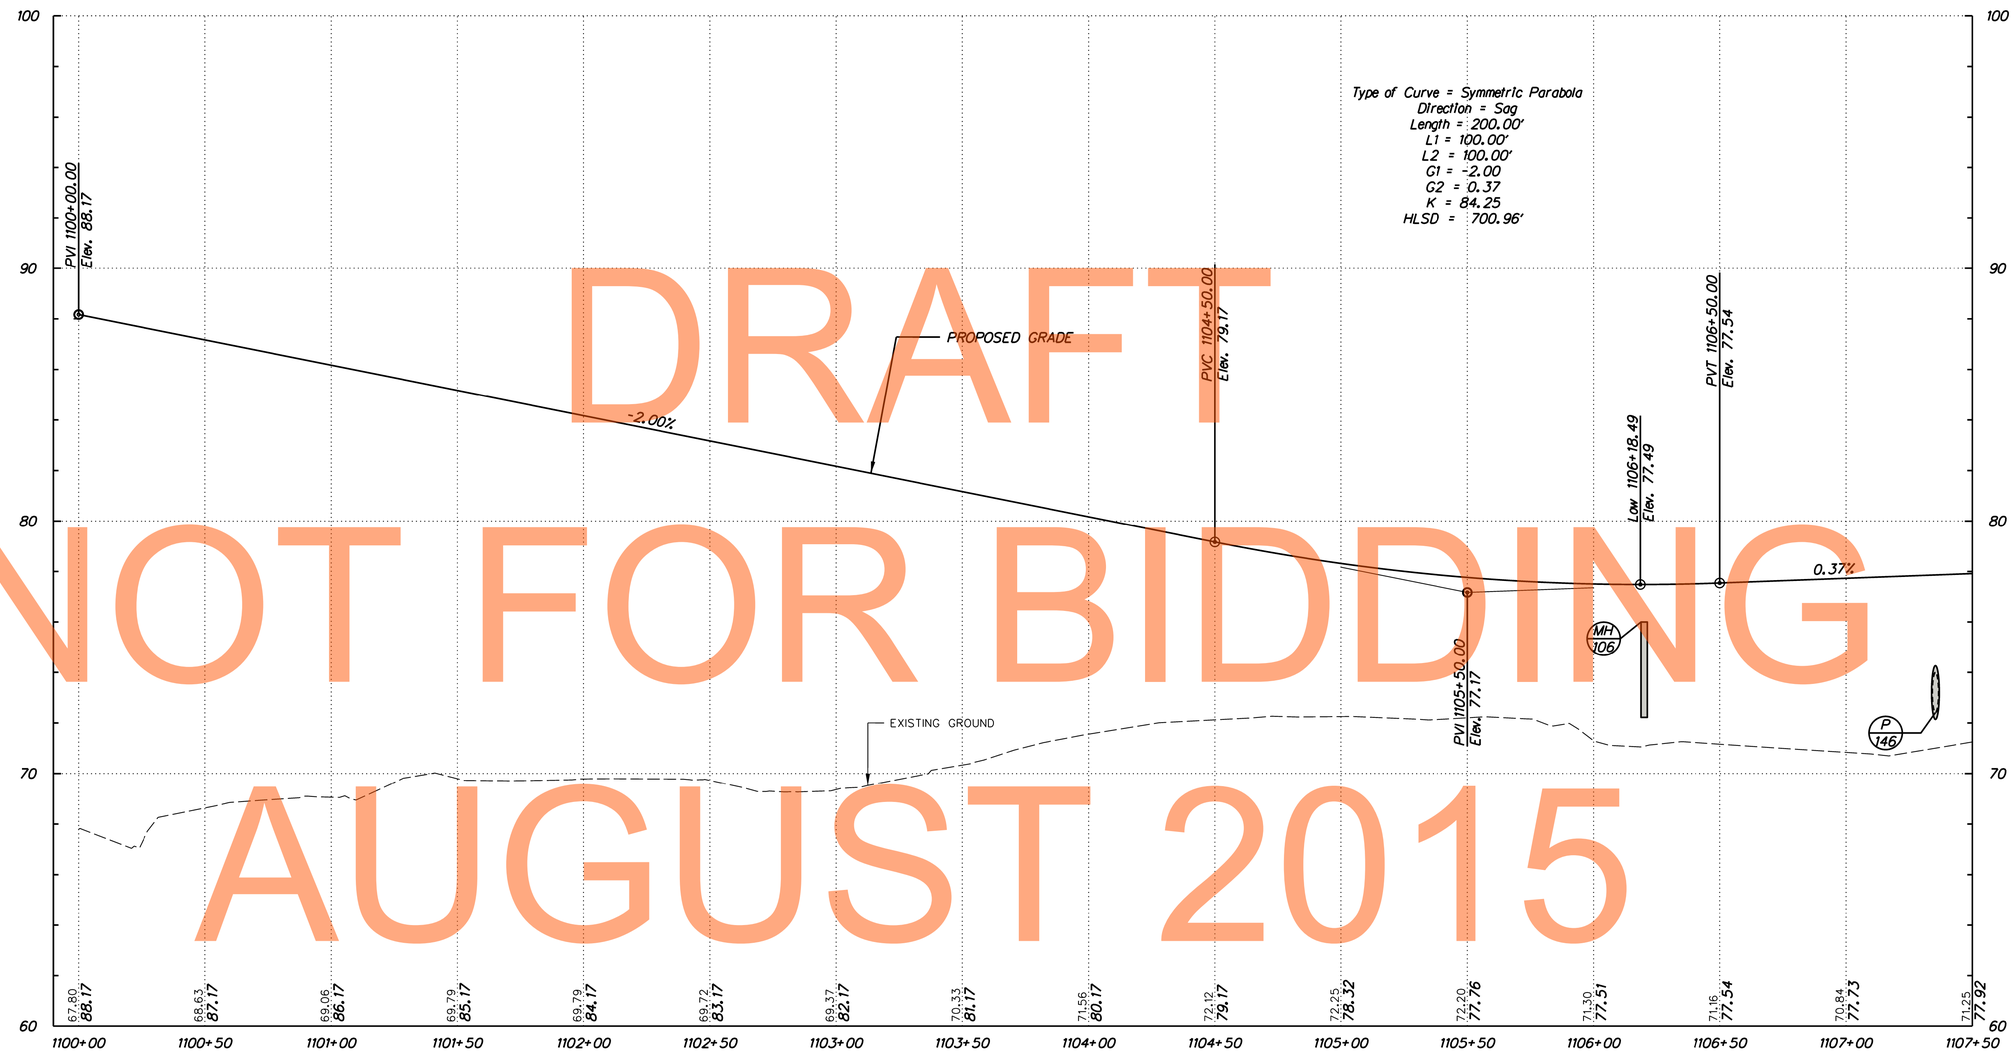

DRAFT
NOT FOR BIDDING
AUGUST 2015

MIDDLETOWN WARWICK ROAD

VERTICAL SCALE FEET 0 3 6 9

PF-35

J:\2008 PROJECTS\E3X34801\700CADD\750AET\ROADWAY\PF_301AET_035.DGN

DELAWARE DEPARTMENT OF TRANSPORTATION	ADDENDUMS / REVISIONS	SCALE 0 30 60 90 FEET	US 301 MARYLAND STATE LINE TO LEVELS ROAD	CONTRACT T200811301	BRIDGE NO.	PROFILES	SHEET NO. 138
				COUNTY NEW CASTLE	DESIGNED BY: MFM		TOTAL SHTS. 850
					CHECKED BY: SKH		

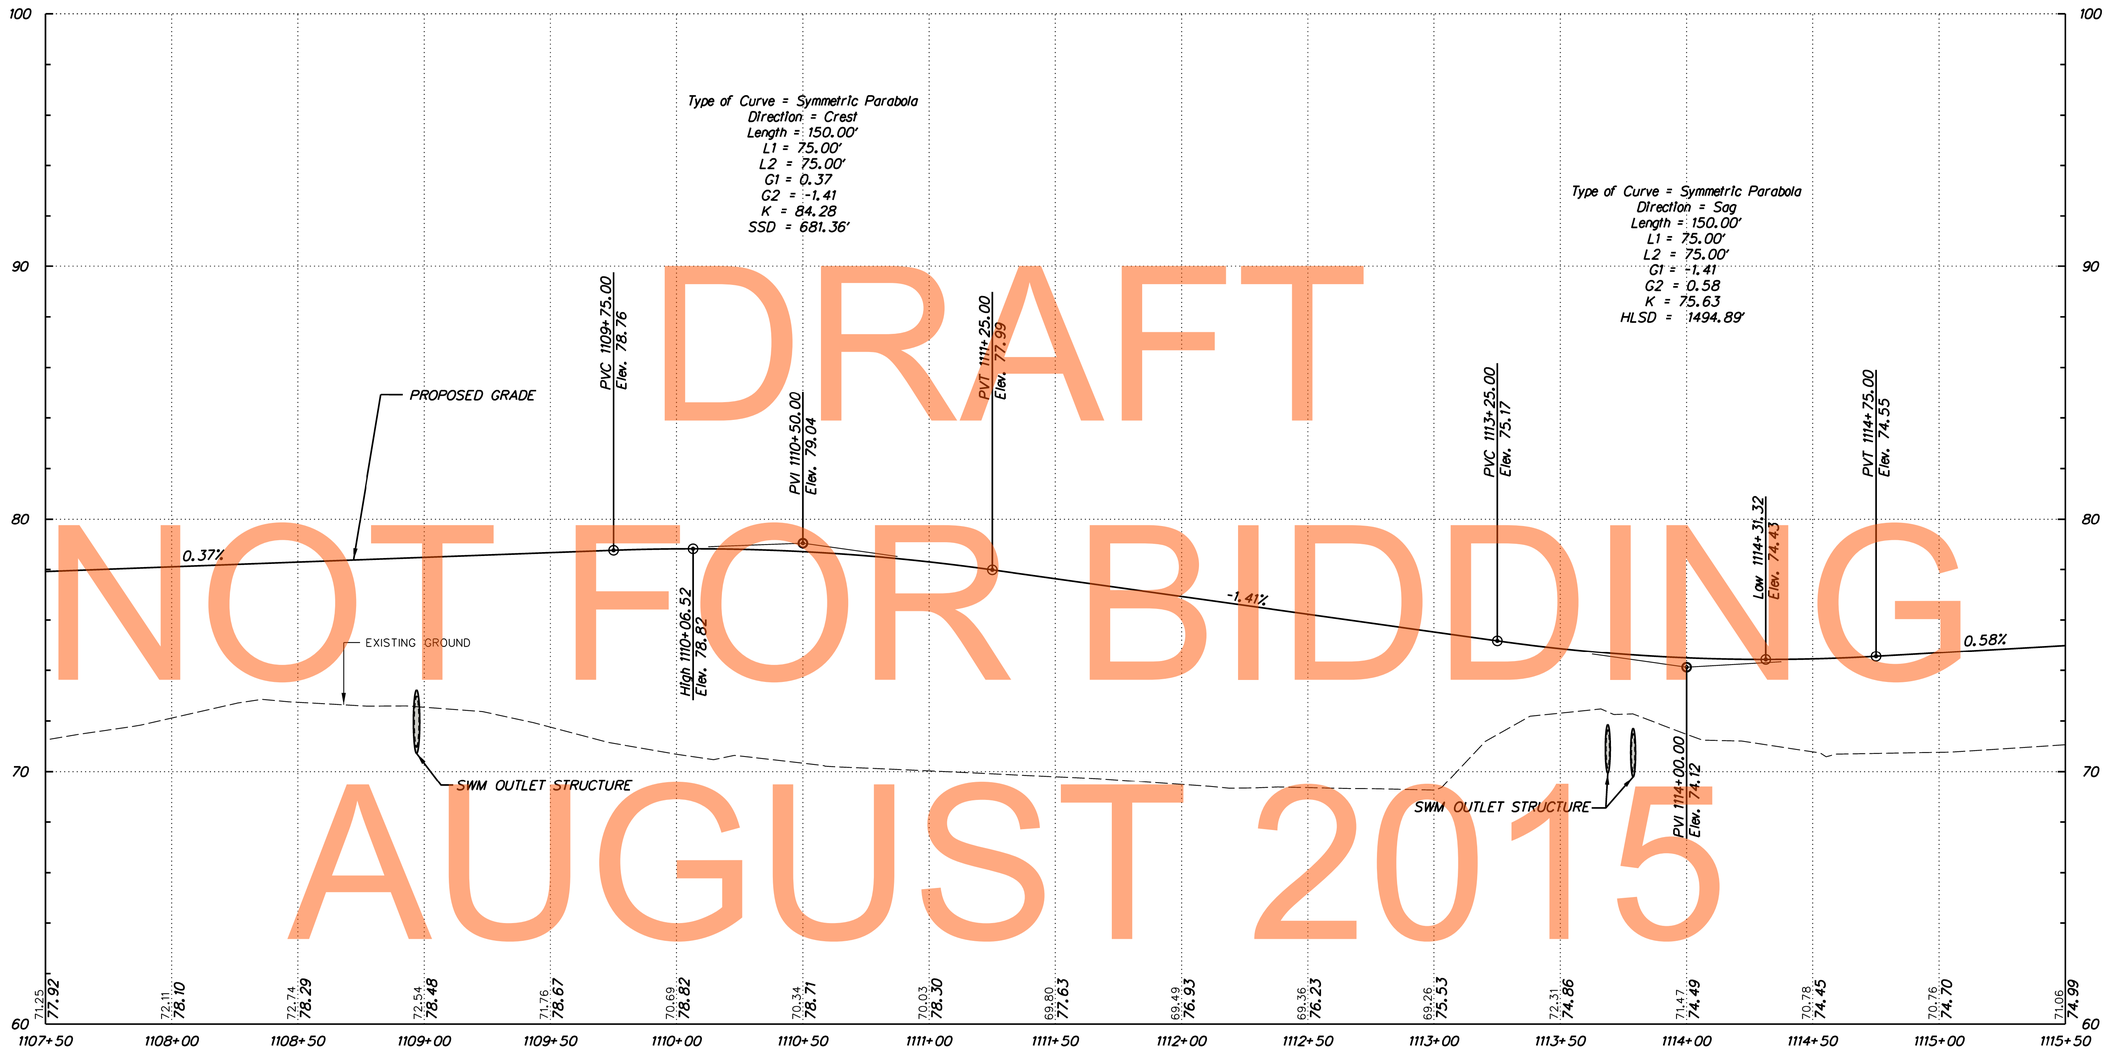

DRAFT
NOT FOR BIDDING
AUGUST 2015

MIDDLETOWN WARWICK ROAD

VERTICAL SCALE FEET 0 3 6 9

PF-36

DELAWARE DEPARTMENT OF TRANSPORTATION

ADDENDUMS / REVISIONS

SCALE 0 30 60 90 FEET

US 301
MARYLAND STATE LINE
TO LEVELS ROAD

CONTRACT	BRIDGE NO.	
T200811301	DESIGNED BY: MFM	
COUNTY		
NEW CASTLE	CHECKED BY: SKH	

PROFILES

SHEET NO. 139
TOTAL SHTS. 850

J:\2008 PROJECTS\E3X34801\700CADD\750AET\ROADWAY\PF_301AET_036.DGN

DRAFT
NOT FOR BIDDING
AUGUST 2015

MIDDLETOWN WARWICK ROAD

VERTICAL SCALE FEET 0 3 6 9

PF-37

J:\2008 PROJECTS\E3X34801\700CADD\750AET\ROADWAY\PF_301AET_037.DGN

DELAWARE DEPARTMENT OF TRANSPORTATION	ADDENDUMS / REVISIONS	SCALE 0 30 60 90 FEET	US 301 MARYLAND STATE LINE TO LEVELS ROAD	CONTRACT T200811301	BRIDGE NO.	PROFILES	SHEET NO. 140
				COUNTY NEW CASTLE	DESIGNED BY: MFM		TOTAL SHTS. 850
					CHECKED BY: SKH		

DRAFT
NOT FOR BIDDING
AUGUST 2015

MIDDLETOWN WARWICK ROAD

VERTICAL SCALE FEET 9 6 3 0

PF-38

J:\2008 PROJECTS\E3X34801\700CADD\750AET\ROADWAY\PF_301AET_038.DGN

DELAWARE DEPARTMENT OF TRANSPORTATION	ADDENDUMS / REVISIONS	SCALE 0 30 60 90 FEET	US 301 MARYLAND STATE LINE TO LEVELS ROAD	CONTRACT T200811301	BRIDGE NO.	PROFILES	SHEET NO. 141
				COUNTY NEW CASTLE	DESIGNED BY: MFM		TOTAL SHTS. 850
					CHECKED BY: SKH		

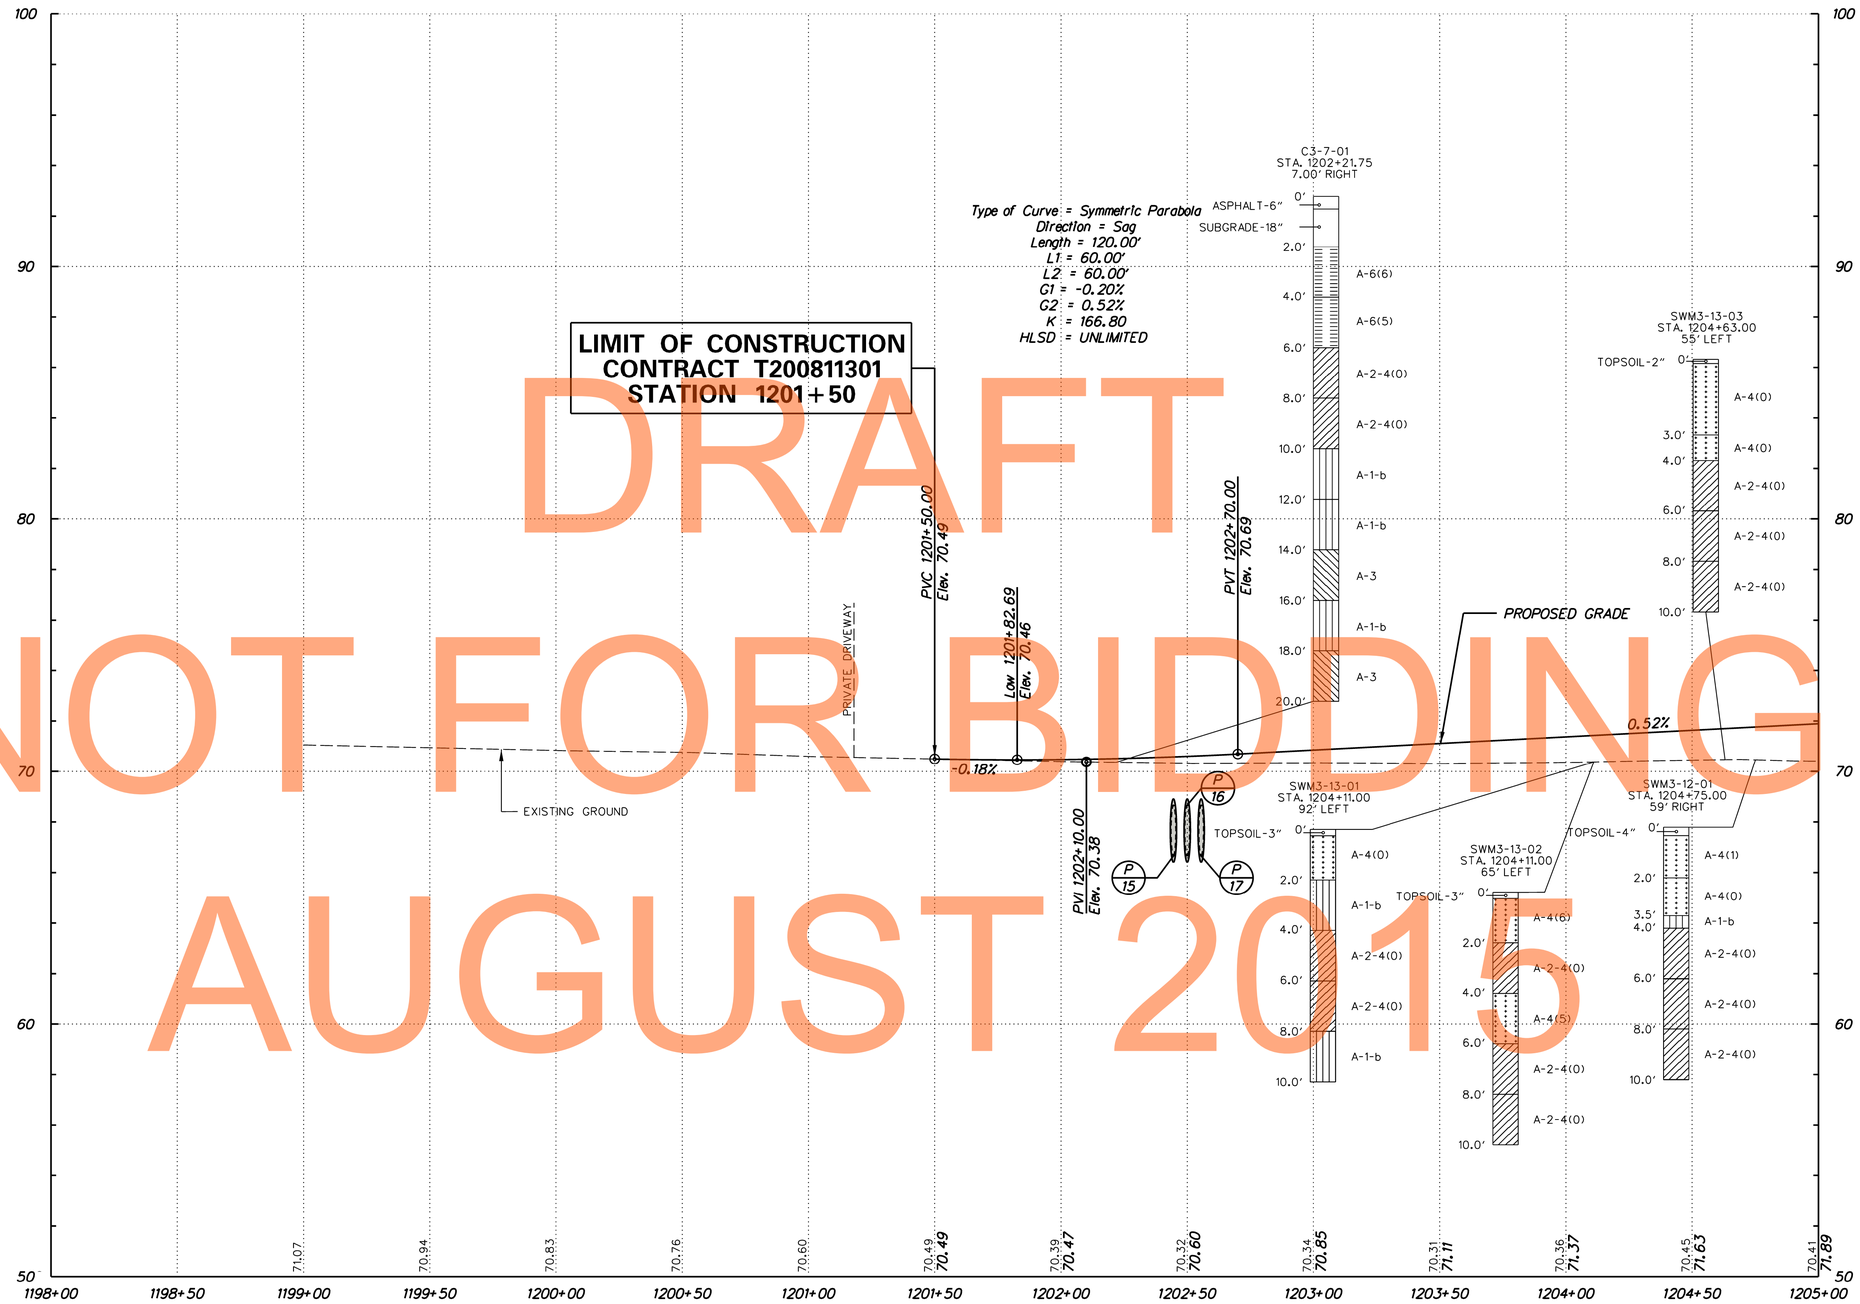

DRAFT
NOT FOR BIDDING
AUGUST 2015

J:\2008 PROJECTS\E3X34801\700CADD\750AET\ROADWAY\PF_301AET_039.DGN

PF-39

DELAWARE
DEPARTMENT OF TRANSPORTATION

ADDENDUMS / REVISIONS

SCALE
0 30 60 90
FEET

US 301
MARYLAND STATE LINE
TO LEVELS ROAD

CONTRACT	BRIDGE NO.	
T200811301	DESIGNED BY: MFM	
COUNTY		
NEW CASTLE	CHECKED BY: SKH	

PROFILES

SHEET NO.
142
TOTAL SHTS.
850

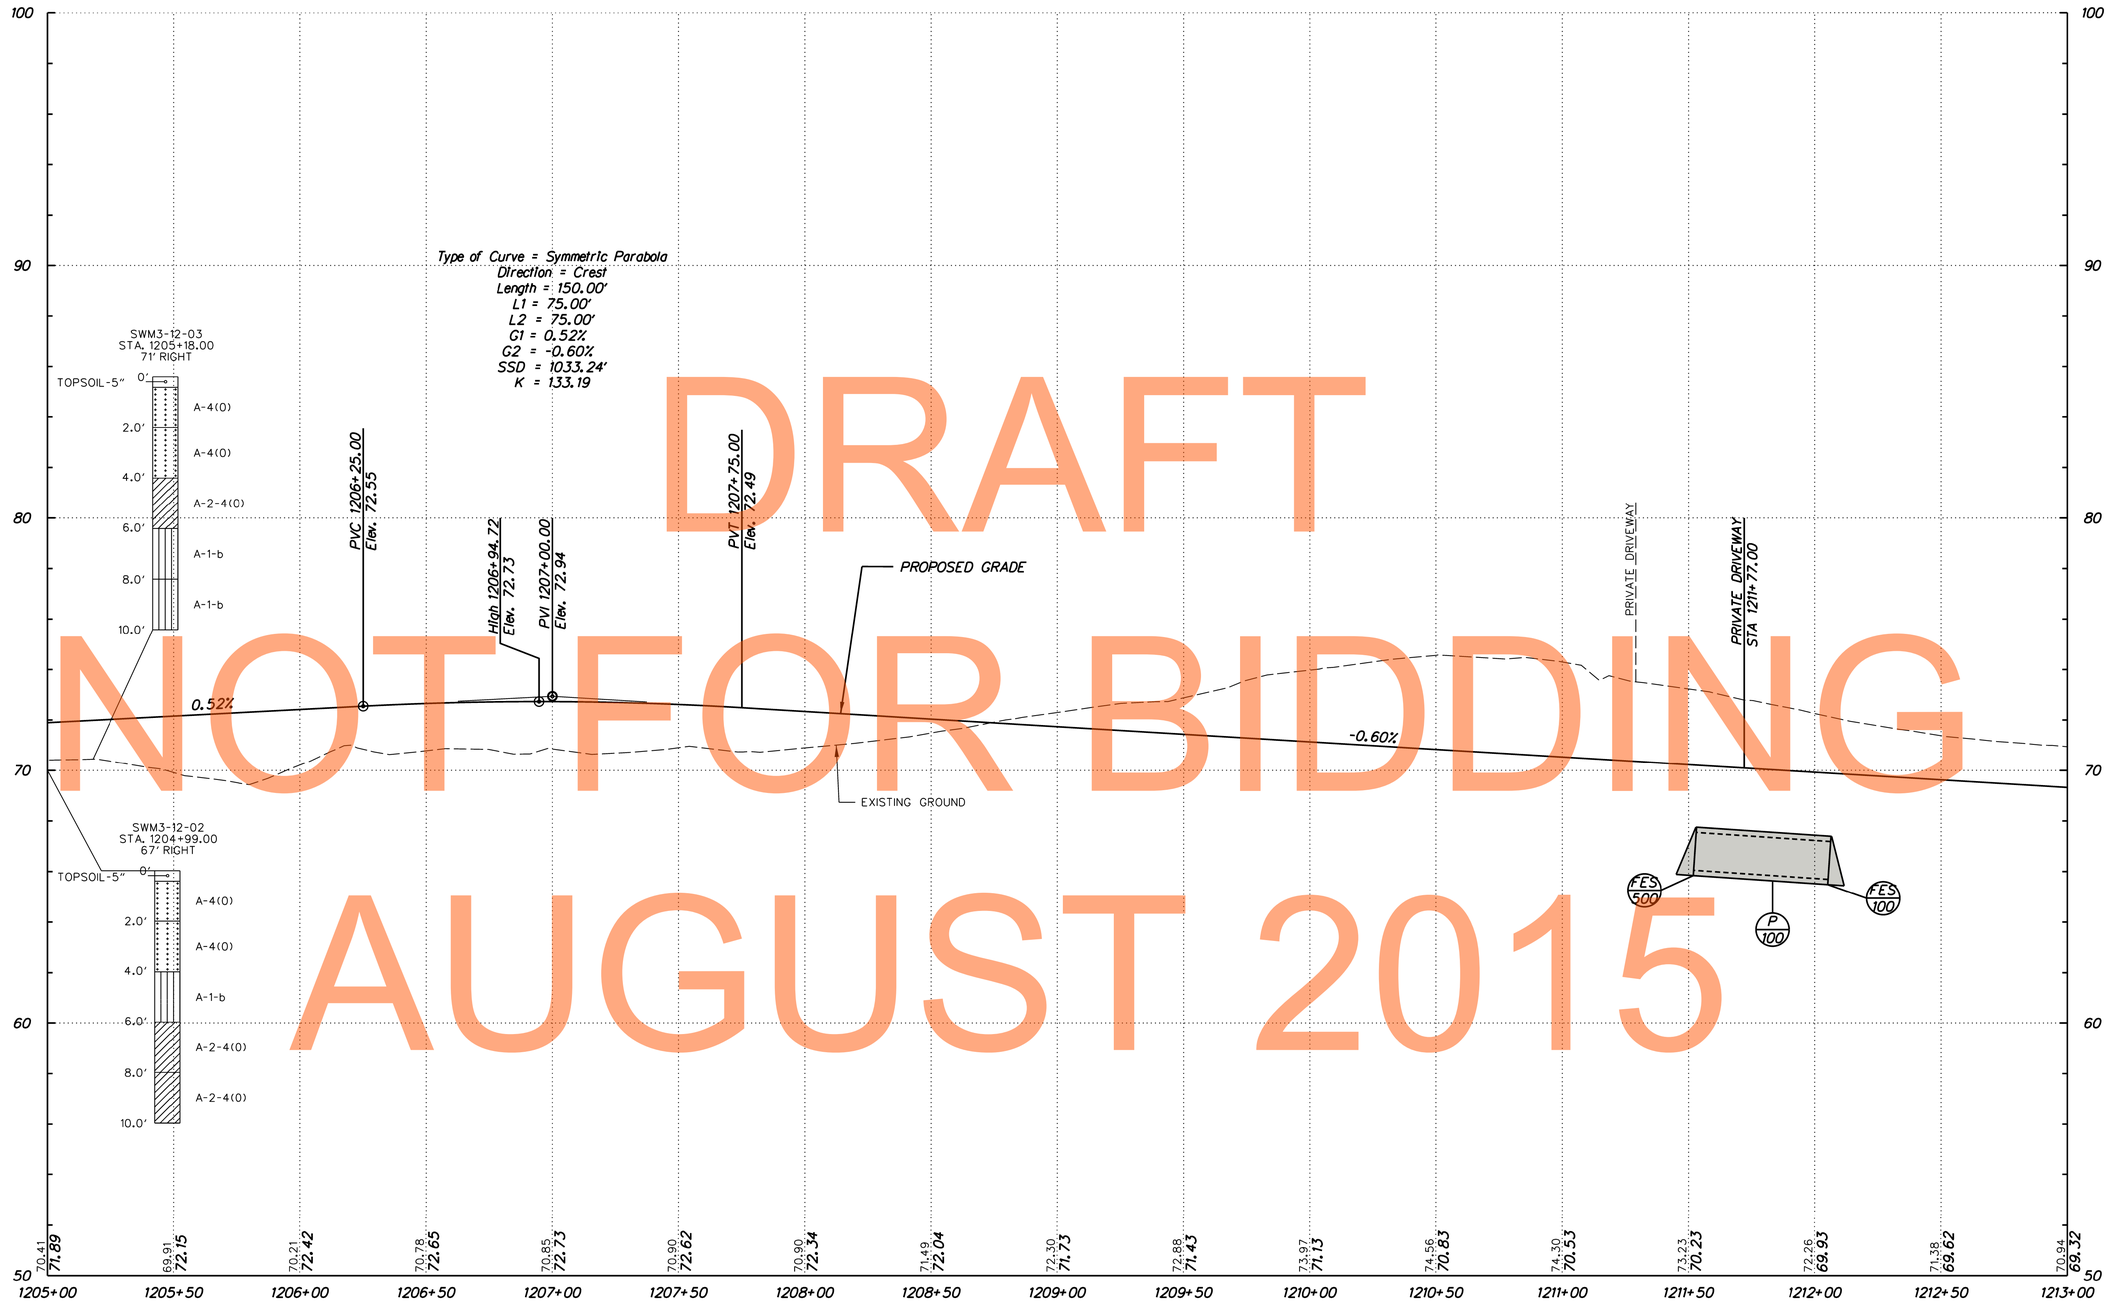

DRAFT
NOT FOR BIDDING
AUGUST 2015

WARWICK ROAD

PF-40

DELAWARE DEPARTMENT OF TRANSPORTATION	ADDENDUMS / REVISIONS	SCALE 0 30 60 90 FEET	US 301 MARYLAND STATE LINE TO LEVELS ROAD	CONTRACT T200811301	BRIDGE NO.	PROFILES	SHEET NO. 143
				COUNTY NEW CASTLE	DESIGNED BY: MFM		TOTAL SHTS. 850
					CHECKED BY: SKH		

J:\2008 PROJECTS\E3X34801\700CADD\750AET\ROADWAY\PF_301AET_040.DGN

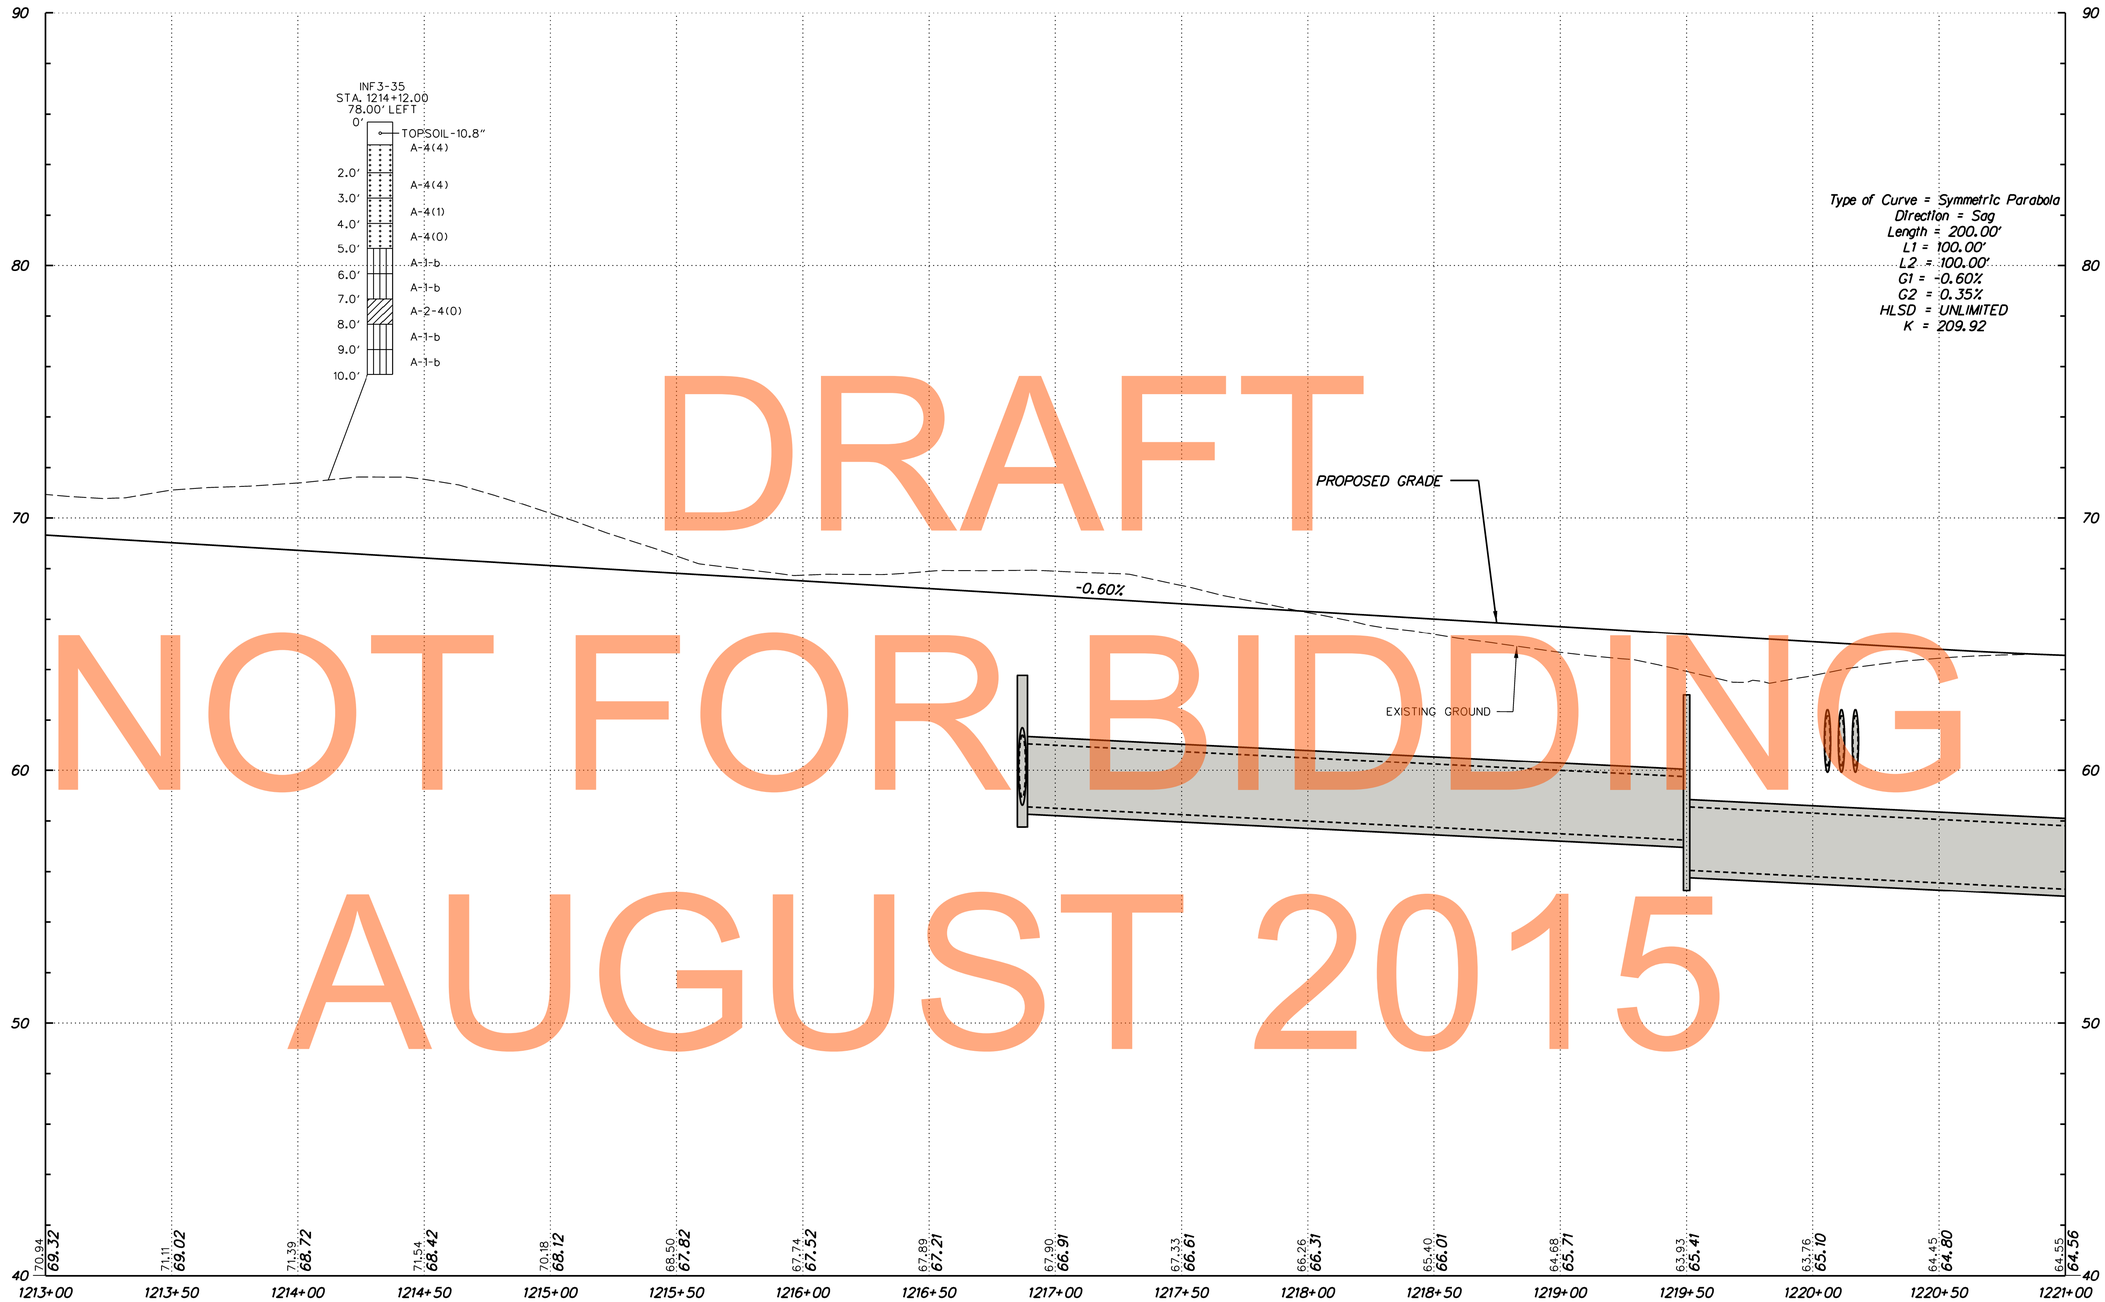

DRAFT
NOT FOR BIDDING
AUGUST 2015

WARWICK ROAD

VERTICAL SCALE FEET 0 3 6 9

PF-41

J:\2008 PROJECTS\E3X34801\700CADD\750AET\ROADWAY\PF_301AET_041.DGN

DELAWARE DEPARTMENT OF TRANSPORTATION

ADDENDUMS / REVISIONS	

SCALE 0 30 60 90 FEET

US 301 MARYLAND STATE LINE TO LEVELS ROAD

CONTRACT	BRIDGE NO.	
T200811301	DESIGNED BY: MFM	
COUNTY		
NEW CASTLE	CHECKED BY: SKH	

PROFILES

SHEET NO.
144
TOTAL SHTS.
850

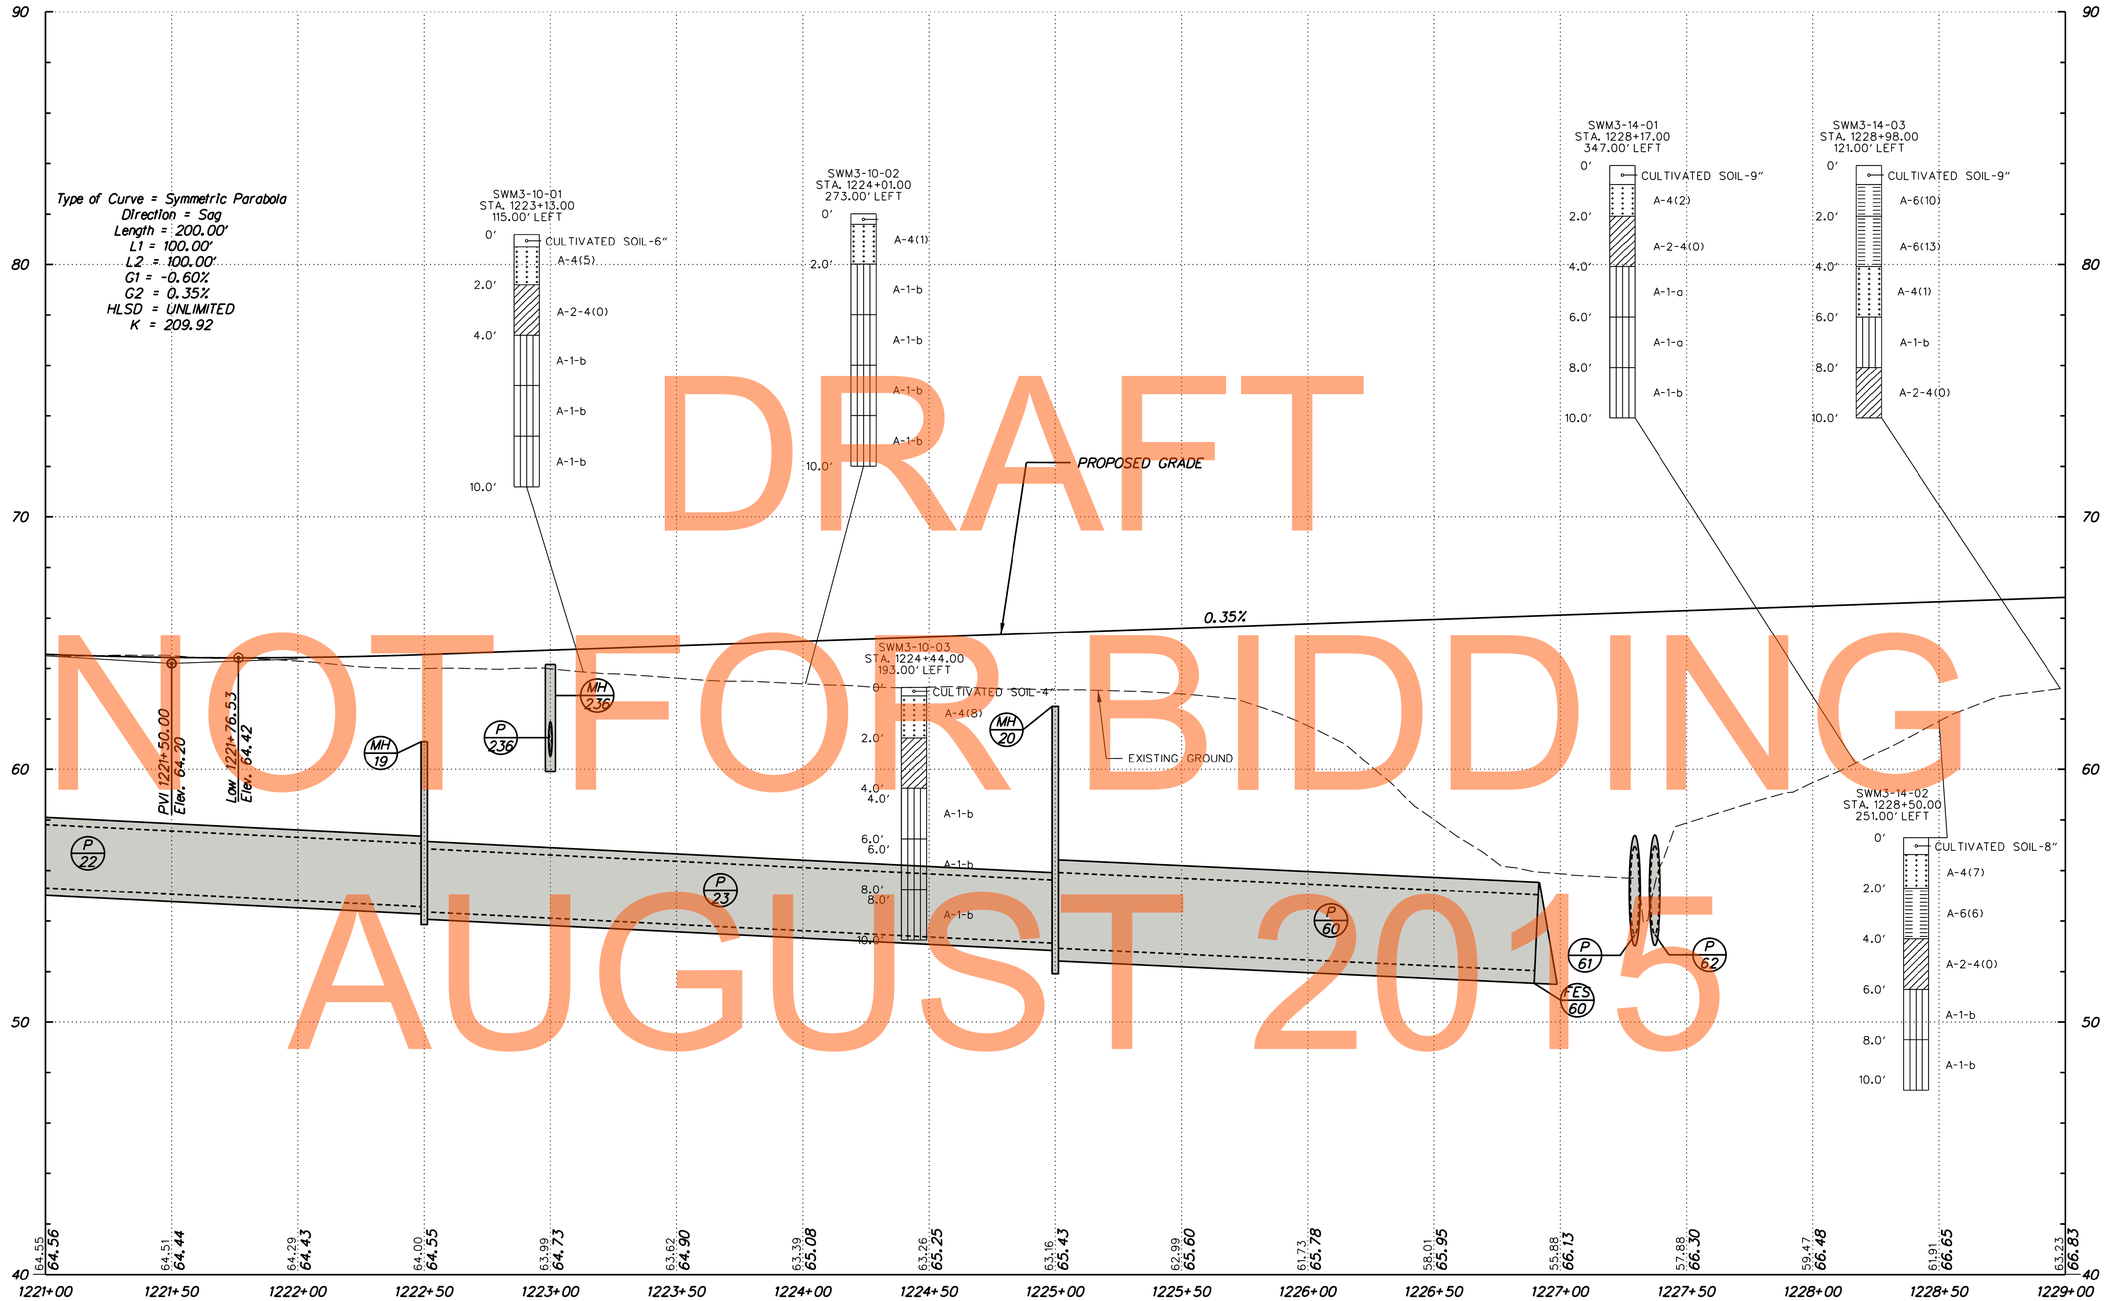

DRAFT
NOT FOR BIDDING
AUGUST 2015

WARWICK ROAD

VERTICAL SCALE FEET 0 3 6 9

PF-42

DELAWARE DEPARTMENT OF TRANSPORTATION	ADDENDUMS / REVISIONS	SCALE 0 30 60 90 FEET	US 301 MARYLAND STATE LINE TO LEVELS ROAD	CONTRACT T200811301	BRIDGE NO.	PROFILES	SHEET NO. 145
				COUNTY NEW CASTLE	DESIGNED BY: MFM		TOTAL SHTS. 850
					CHECKED BY: SKH		

J:\2008 PROJECTS\E3X34801\700CADD\750AET\ROADWAY\PF_301AET_042.DGN

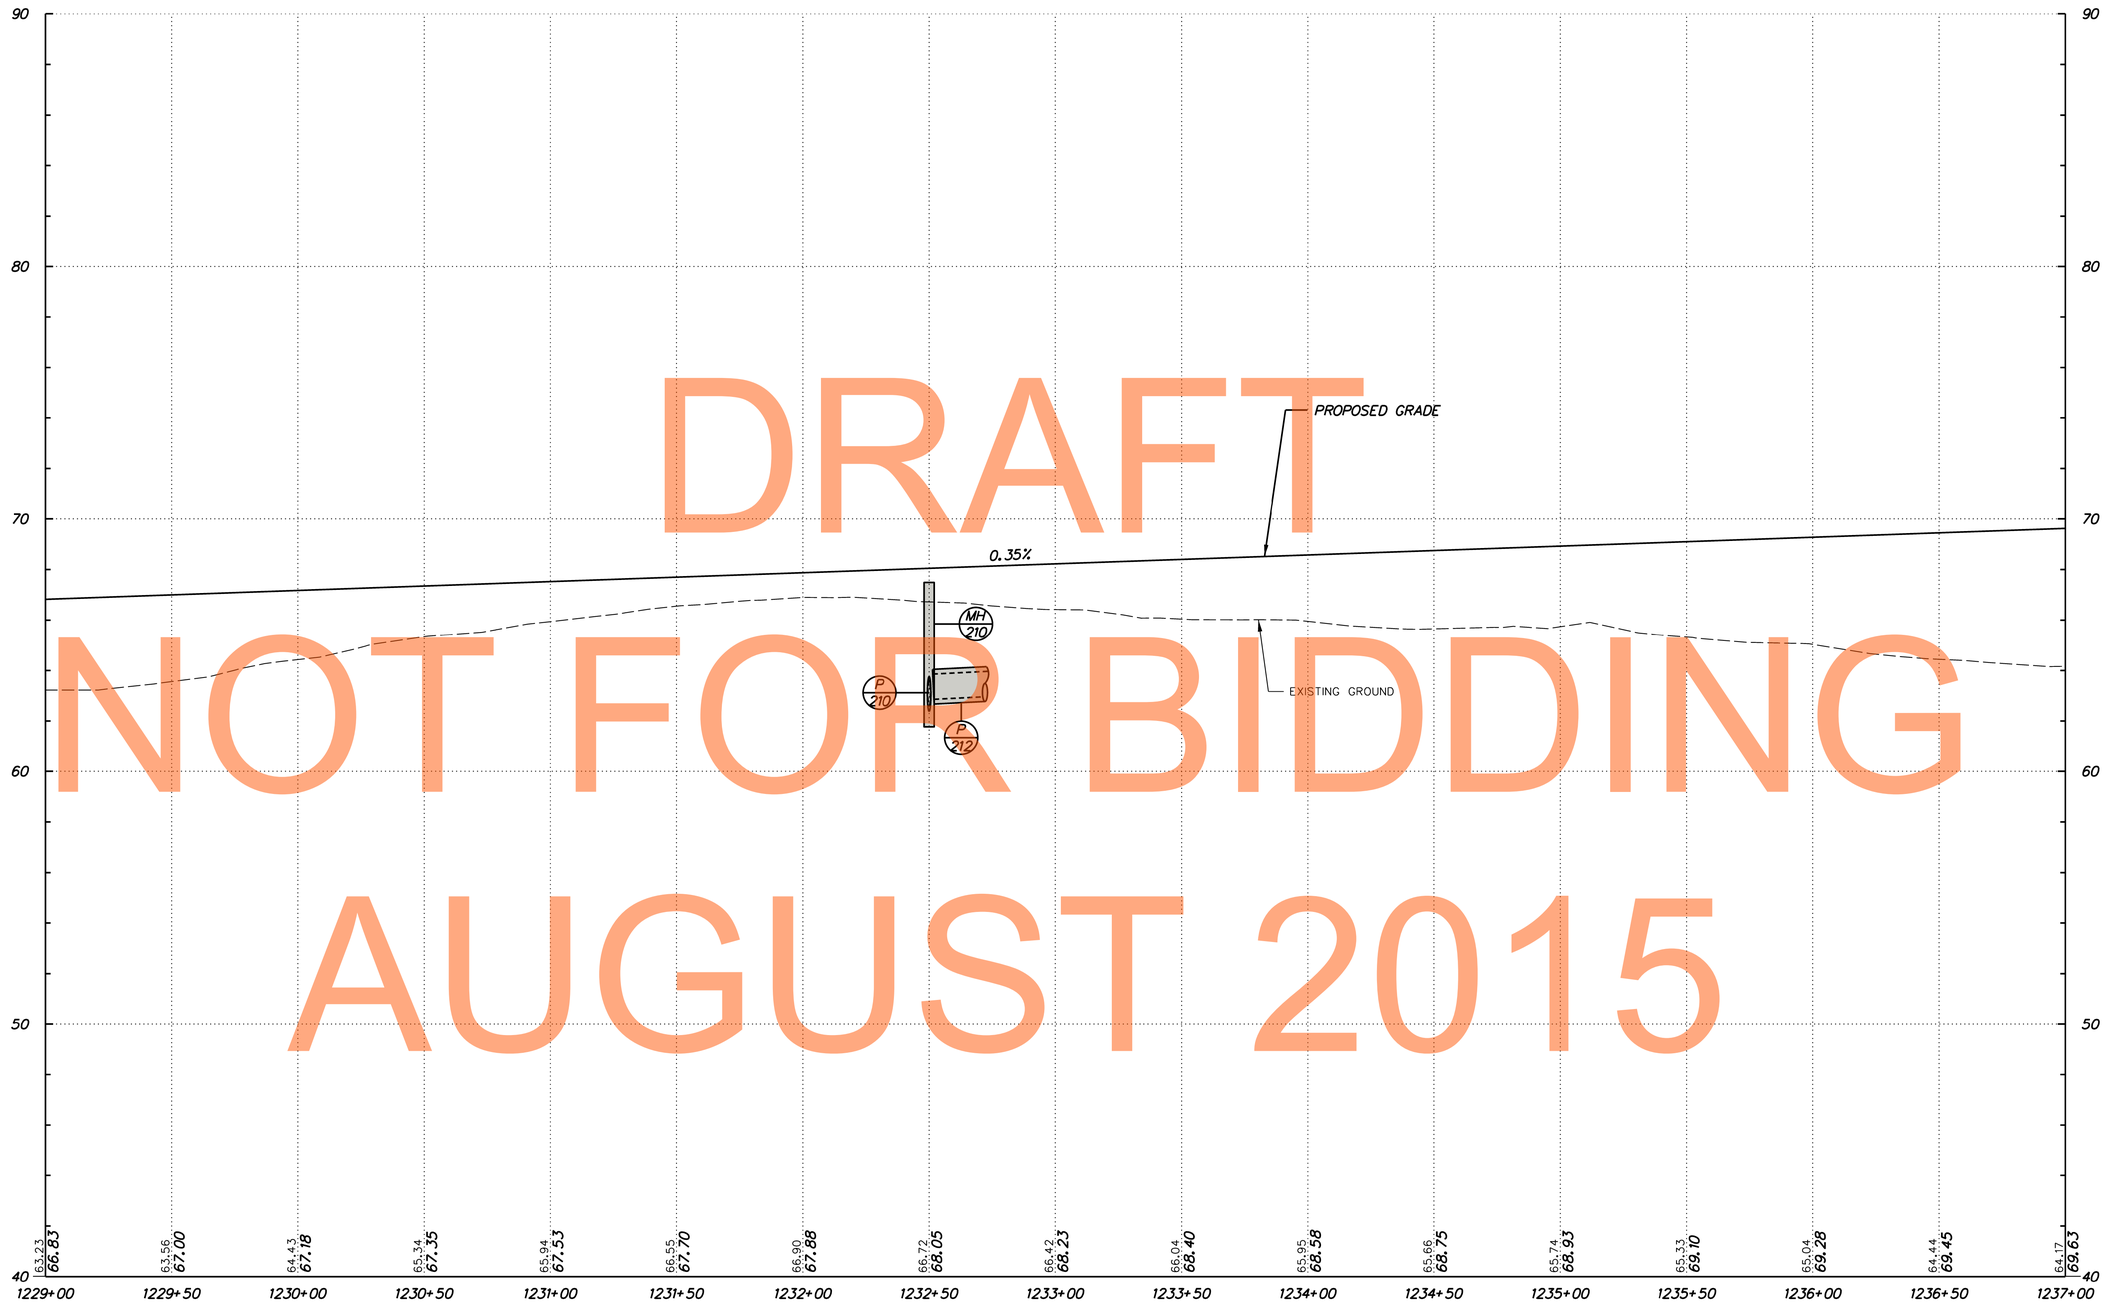

DRAFT
NOT FOR BIDDING
AUGUST 2015

WARWICK ROAD

PF-43

J:\2008 PROJECTS\E3X34801\700CADD\750AET\ROADWAY\PF_301AET_043.DGN

DELAWARE DEPARTMENT OF TRANSPORTATION	ADDENDUMS / REVISIONS	SCALE 0 30 60 90 FEET	US 301 MARYLAND STATE LINE TO LEVELS ROAD	CONTRACT T200811301 / COUNTY NEW CASTLE	BRIDGE NO. / DESIGNED BY: MFM / CHECKED BY: SKH	PROFILES	SHEET NO. 146 / TOTAL SHTS. 850

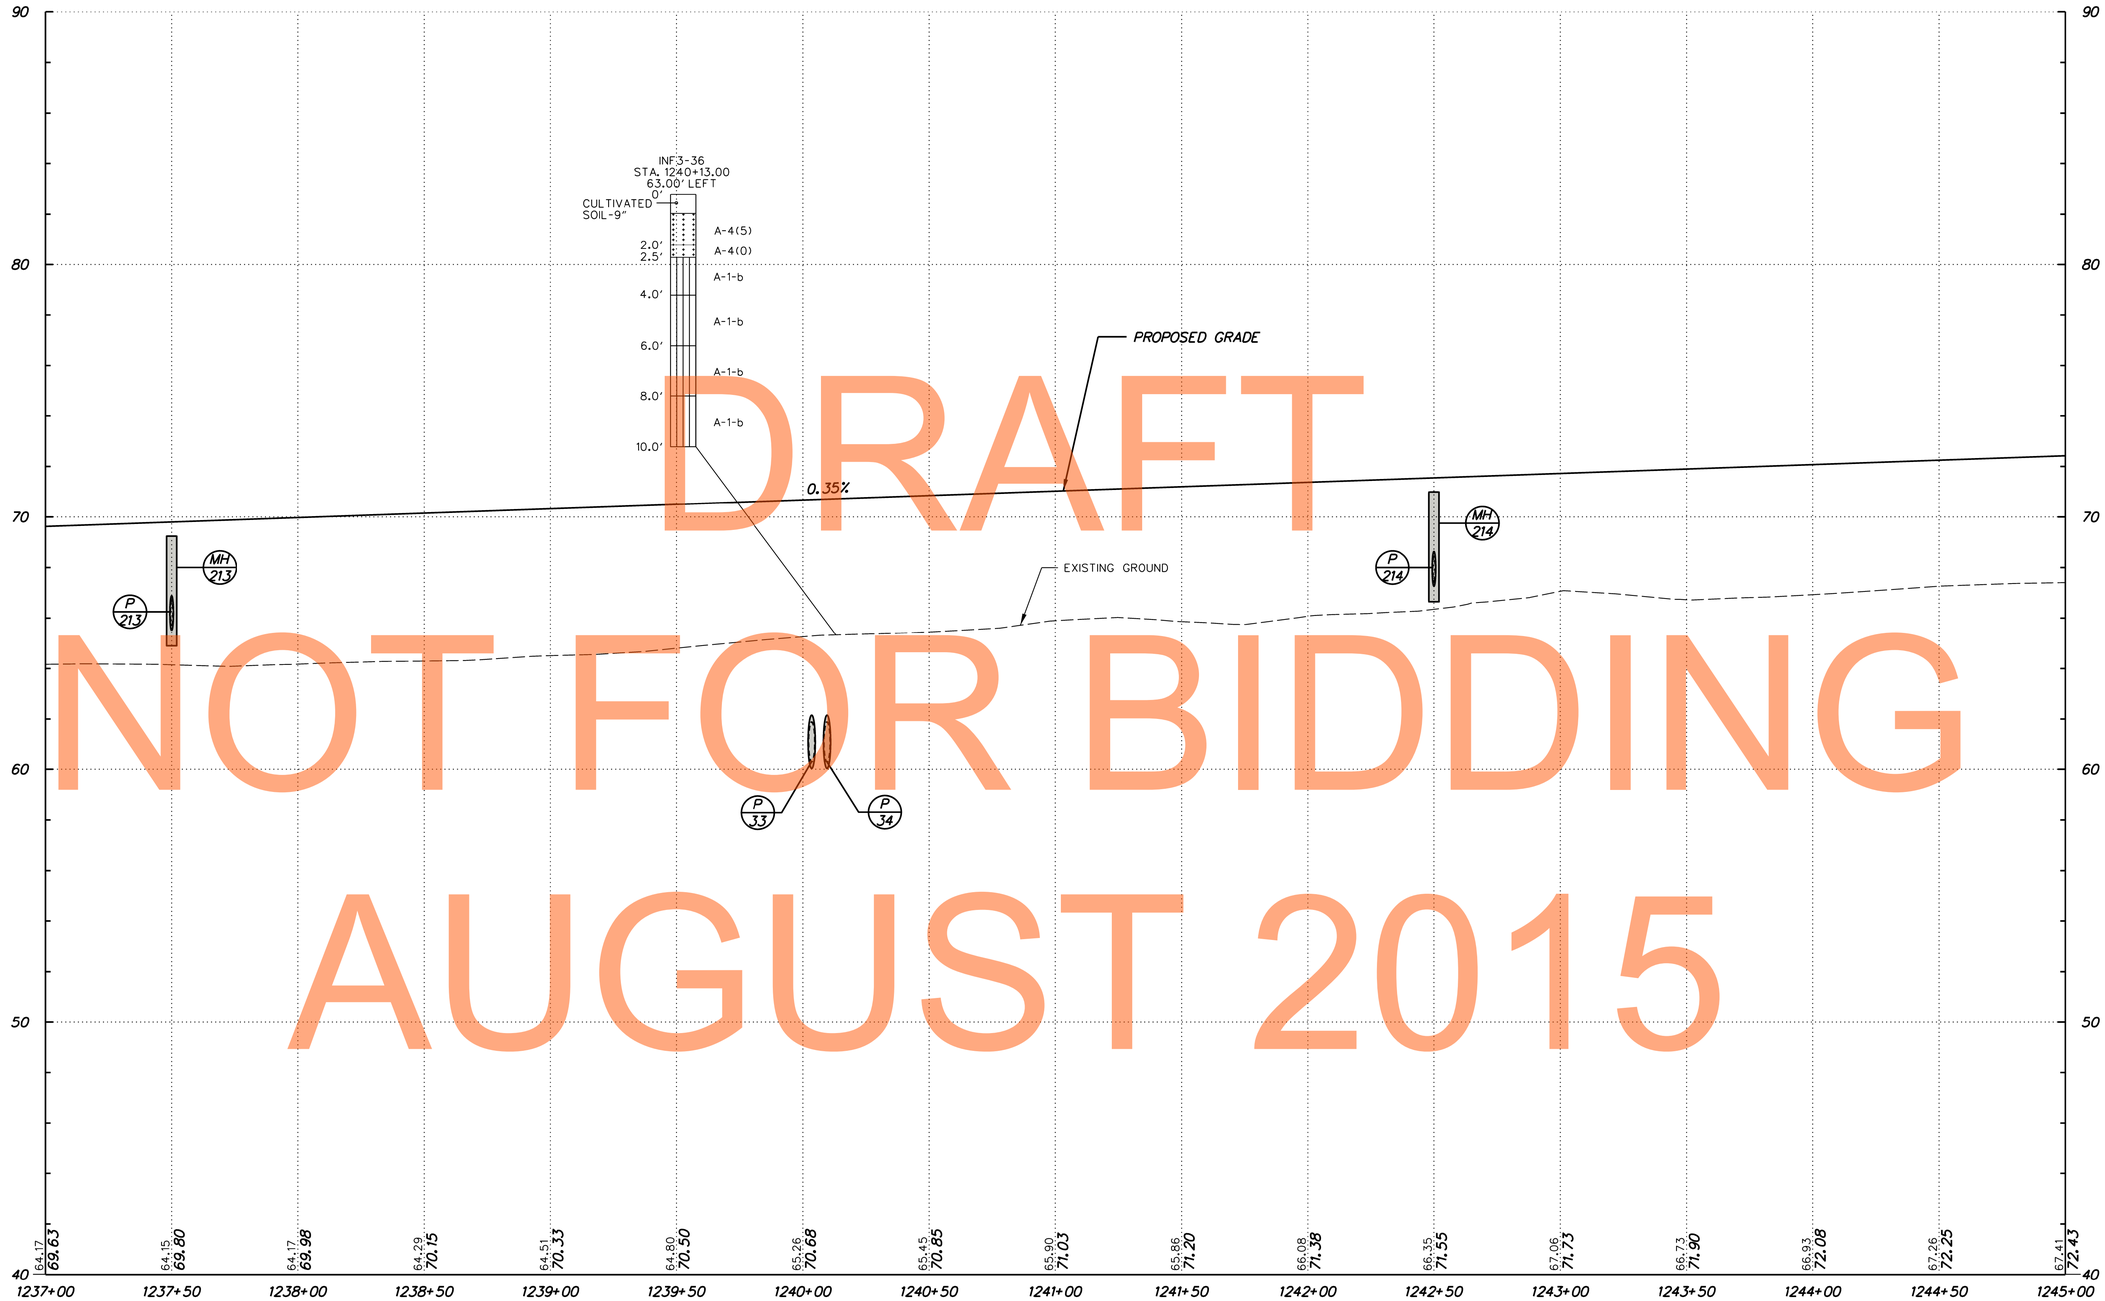

DRAFT
NOT FOR BIDDING
AUGUST 2015

WARWICK ROAD

VERTICAL SCALE FEET 0 3 6 9

PF-44

J:\2008 PROJECTS\E3X34801\700CADD\750AET\ROADWAY\PF_301AET_044.DGN

DELAWARE DEPARTMENT OF TRANSPORTATION	ADDENDUMS / REVISIONS	SCALE 0 30 60 90 FEET	US 301 MARYLAND STATE LINE TO LEVELS ROAD	CONTRACT T200811301 / COUNTY NEW CASTLE	BRIDGE NO. / DESIGNED BY: MFM / CHECKED BY: SKH	PROFILES	SHEET NO. 147 / TOTAL SHTS. 850

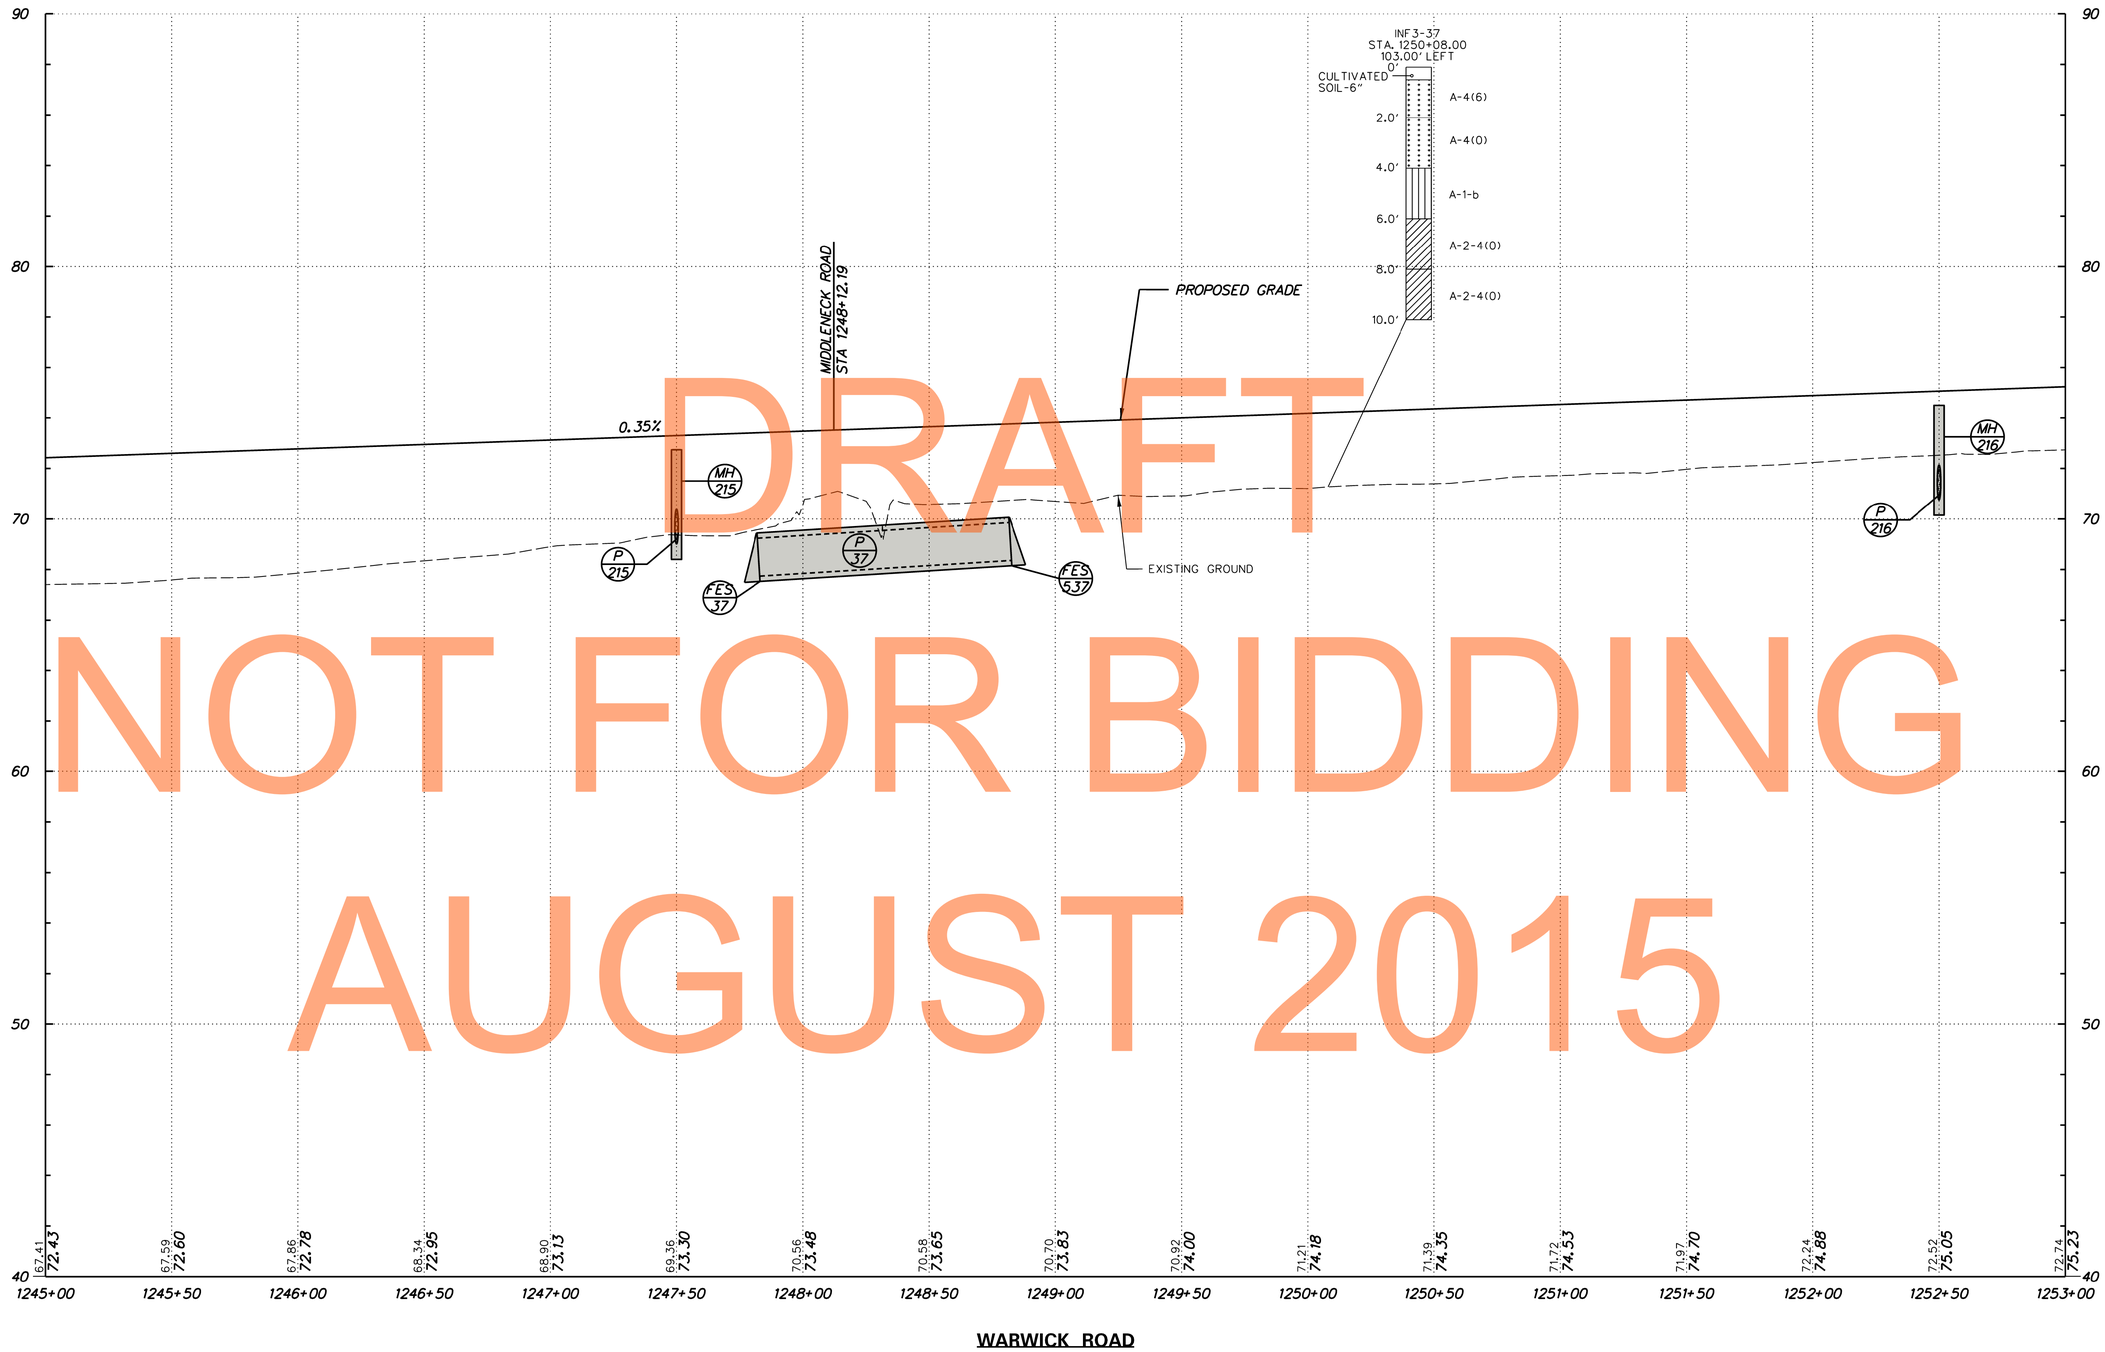

DRAFT
NOT FOR BIDDING
AUGUST 2015

PF-45

J:\2008 PROJECTS\E3X34801\700CADD\750AET\ROADWAY\PF_301AET_045.DGN

DELAWARE DEPARTMENT OF TRANSPORTATION	ADDENDUMS / REVISIONS	SCALE 0 30 60 90 FEET	US 301 MARYLAND STATE LINE TO LEVELS ROAD	CONTRACT T200811301	BRIDGE NO.	PROFILES	SHEET NO. 148
				COUNTY NEW CASTLE	DESIGNED BY: MFM		TOTAL SHTS. 850
					CHECKED BY: SKH		

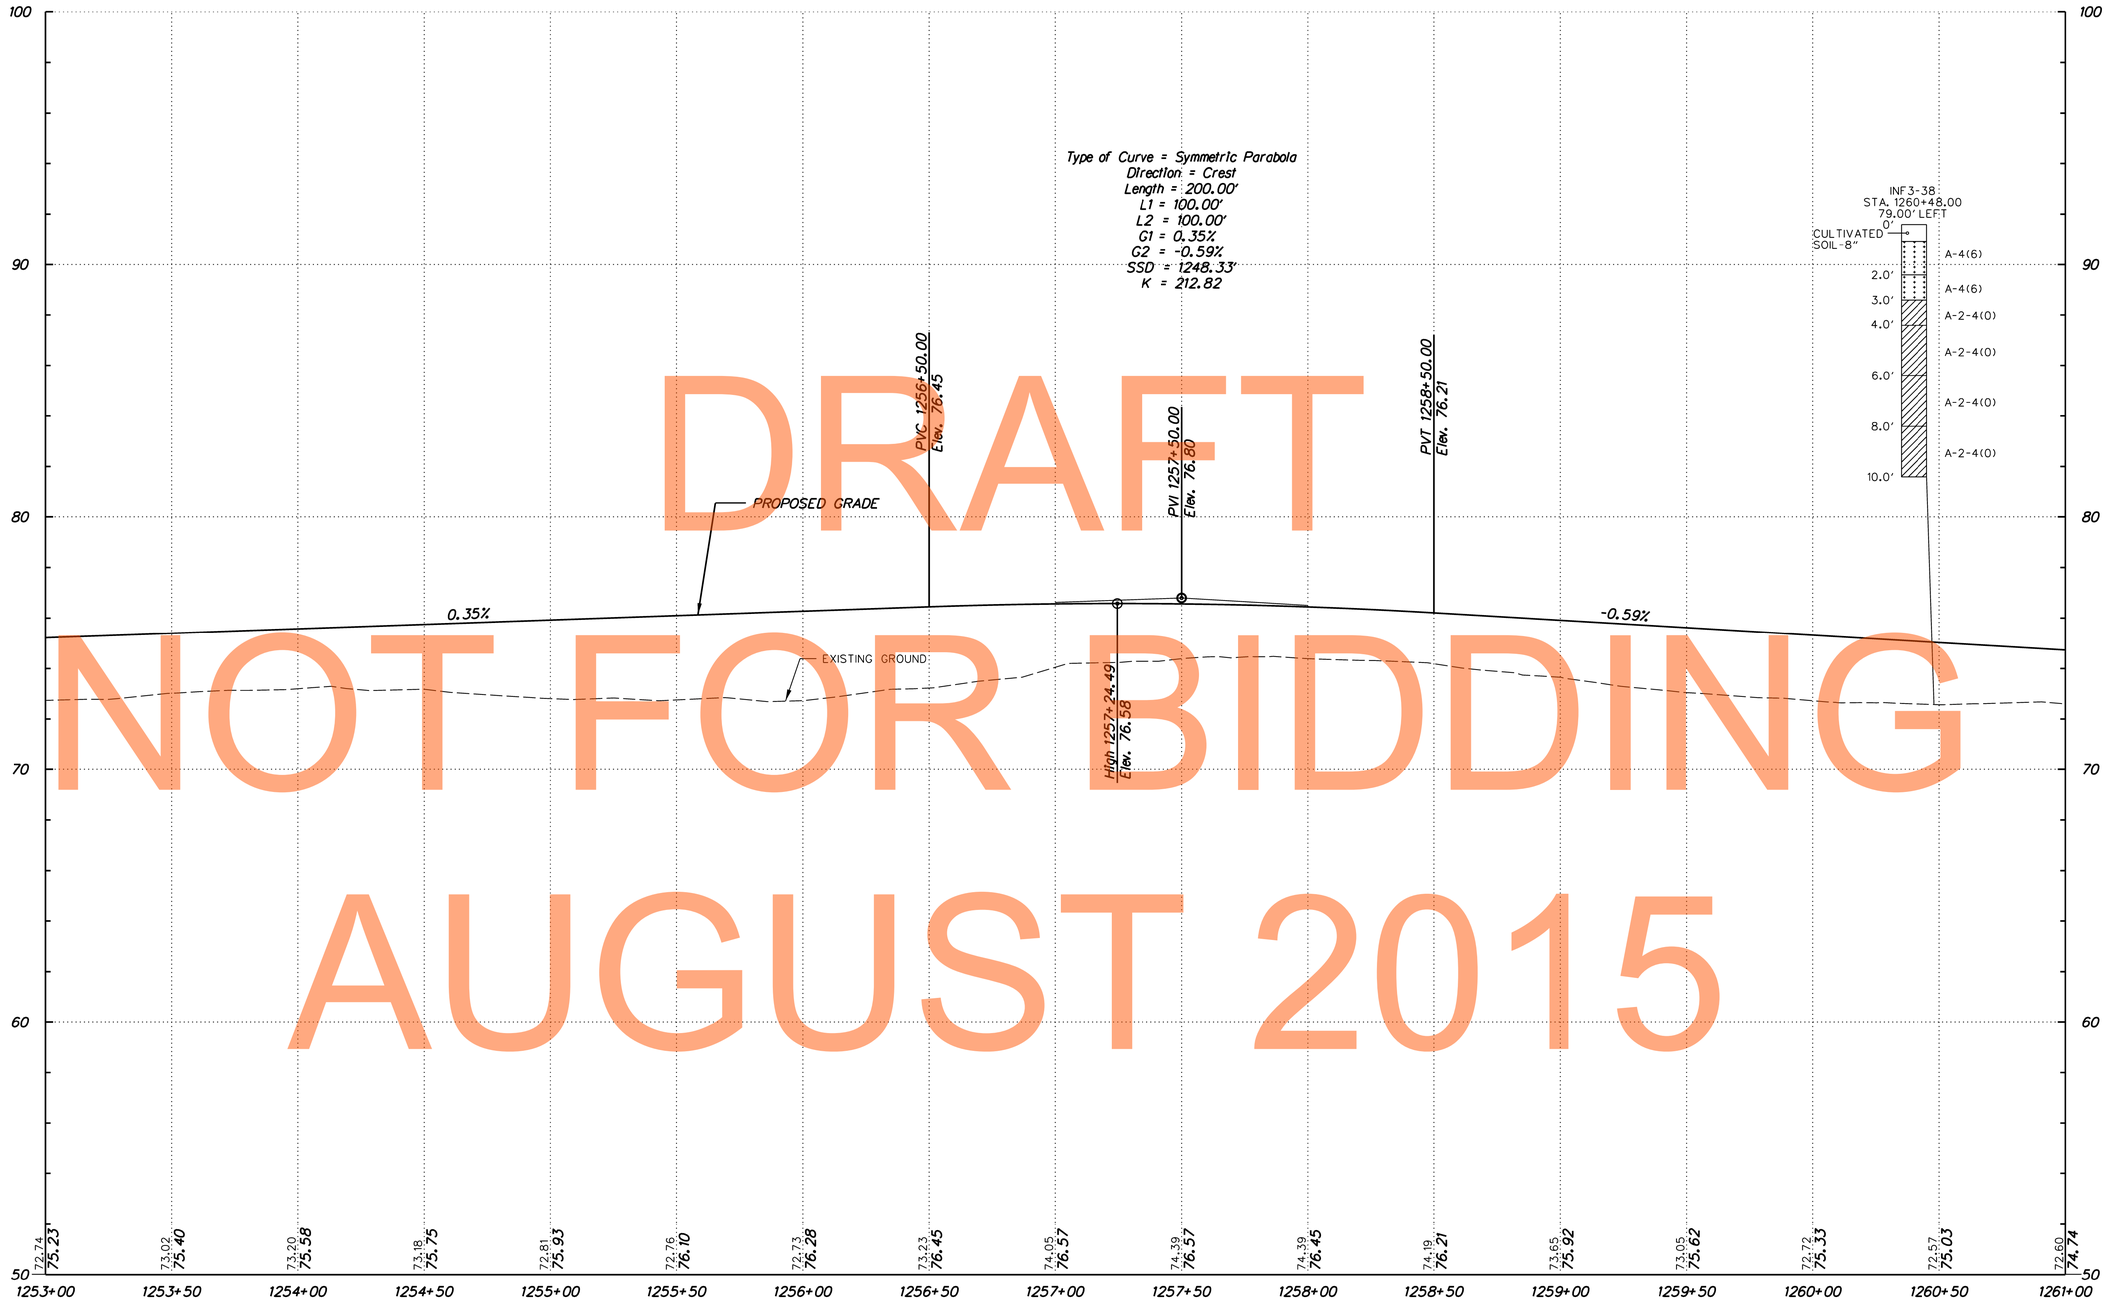

DRAFT
NOT FOR BIDDING
AUGUST 2015

WARWICK ROAD

PF-46

J:\2008 PROJECTS\E3X34801\700CADD\750AET\ROADWAY\PF_301AET_046.DGN

DELAWARE DEPARTMENT OF TRANSPORTATION	ADDENDUMS / REVISIONS	SCALE 0 30 60 90 FEET	US 301 MARYLAND STATE LINE TO LEVELS ROAD	CONTRACT T200811301 / COUNTY NEW CASTLE	BRIDGE NO. / DESIGNED BY: MFM / CHECKED BY: SKH	PROFILES	SHEET NO. 149 / TOTAL SHTS. 850

DRAFT
NOT FOR BIDDING
AUGUST 2015

PF-47

DELAWARE
DEPARTMENT OF TRANSPORTATION

ADDENDUMS / REVISIONS

SCALE
0 30 60 90
FEET

US 301
MARYLAND STATE LINE
TO LEVELS ROAD

CONTRACT	BRIDGE NO.
T200811301	DESIGNED BY: MFM
COUNTY	
NEW CASTLE	CHECKED BY: SKH

PROFILES

SHEET NO.
150
TOTAL SHTS.
850

J:\2008 PROJECTS\E3X34801\700CADD\750AET\ROADWAY\PF_301AET_047.DGN

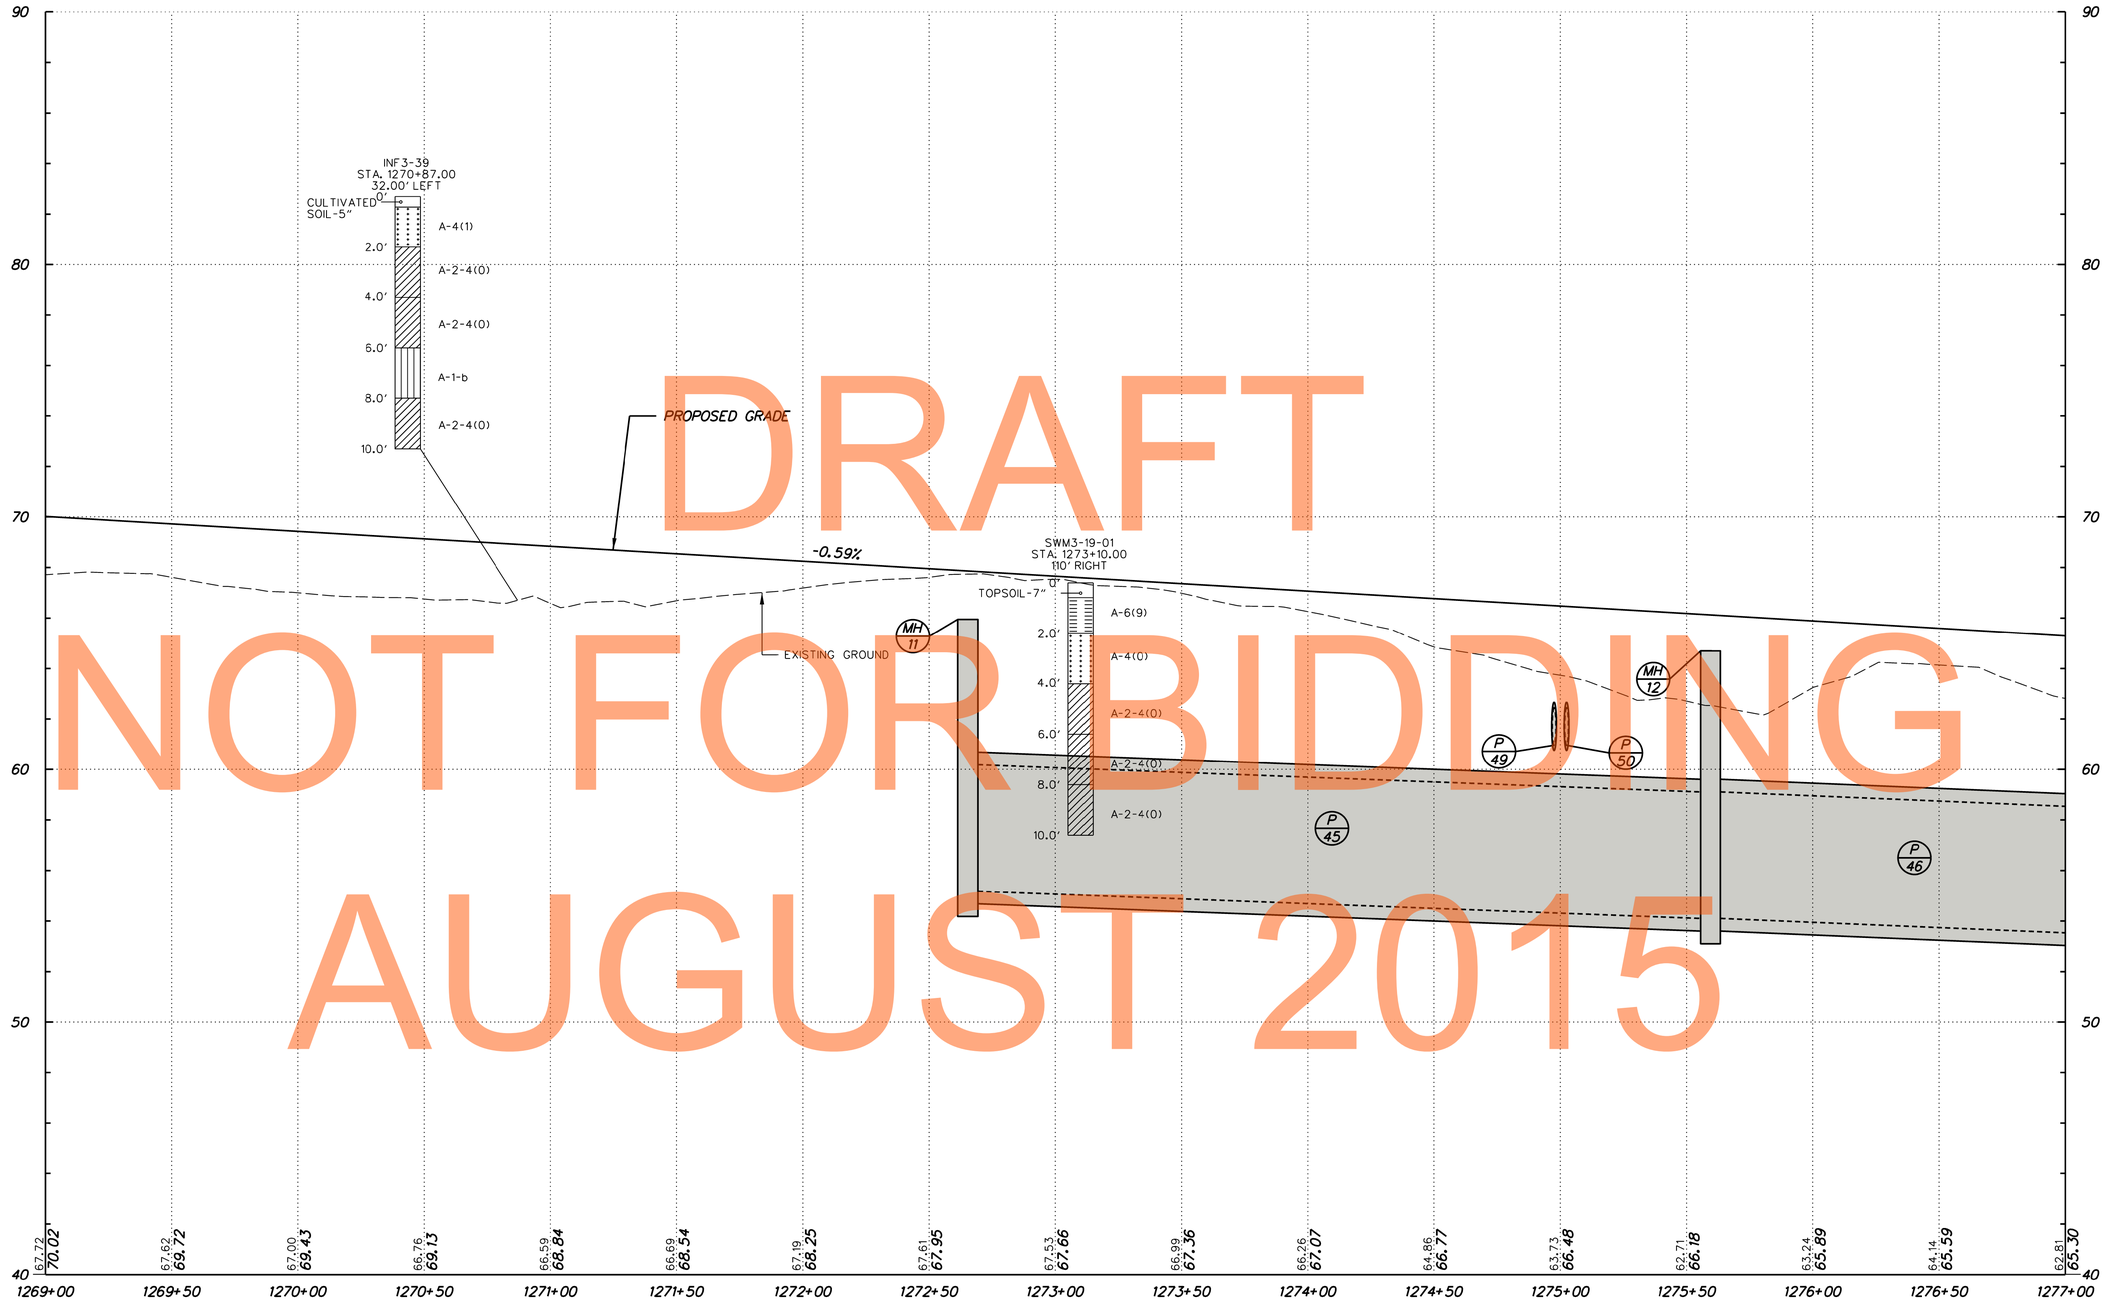

DRAFT
NOT FOR BIDDING
AUGUST 2015

WARWICK ROAD

PF-48

J:\2008 PROJECTS\E3X34801\700CADD\750AET\ROADWAY\PF_301AET_048.DGN

DELAWARE DEPARTMENT OF TRANSPORTATION	ADDENDUMS / REVISIONS	SCALE 0 30 60 90 FEET	US 301 MARYLAND STATE LINE TO LEVELS ROAD	CONTRACT T200811301	BRIDGE NO.	PROFILES
				COUNTY NEW CASTLE	DESIGNED BY: MFM	SHEET NO. 151
					CHECKED BY: SKH	TOTAL SHTS. 850

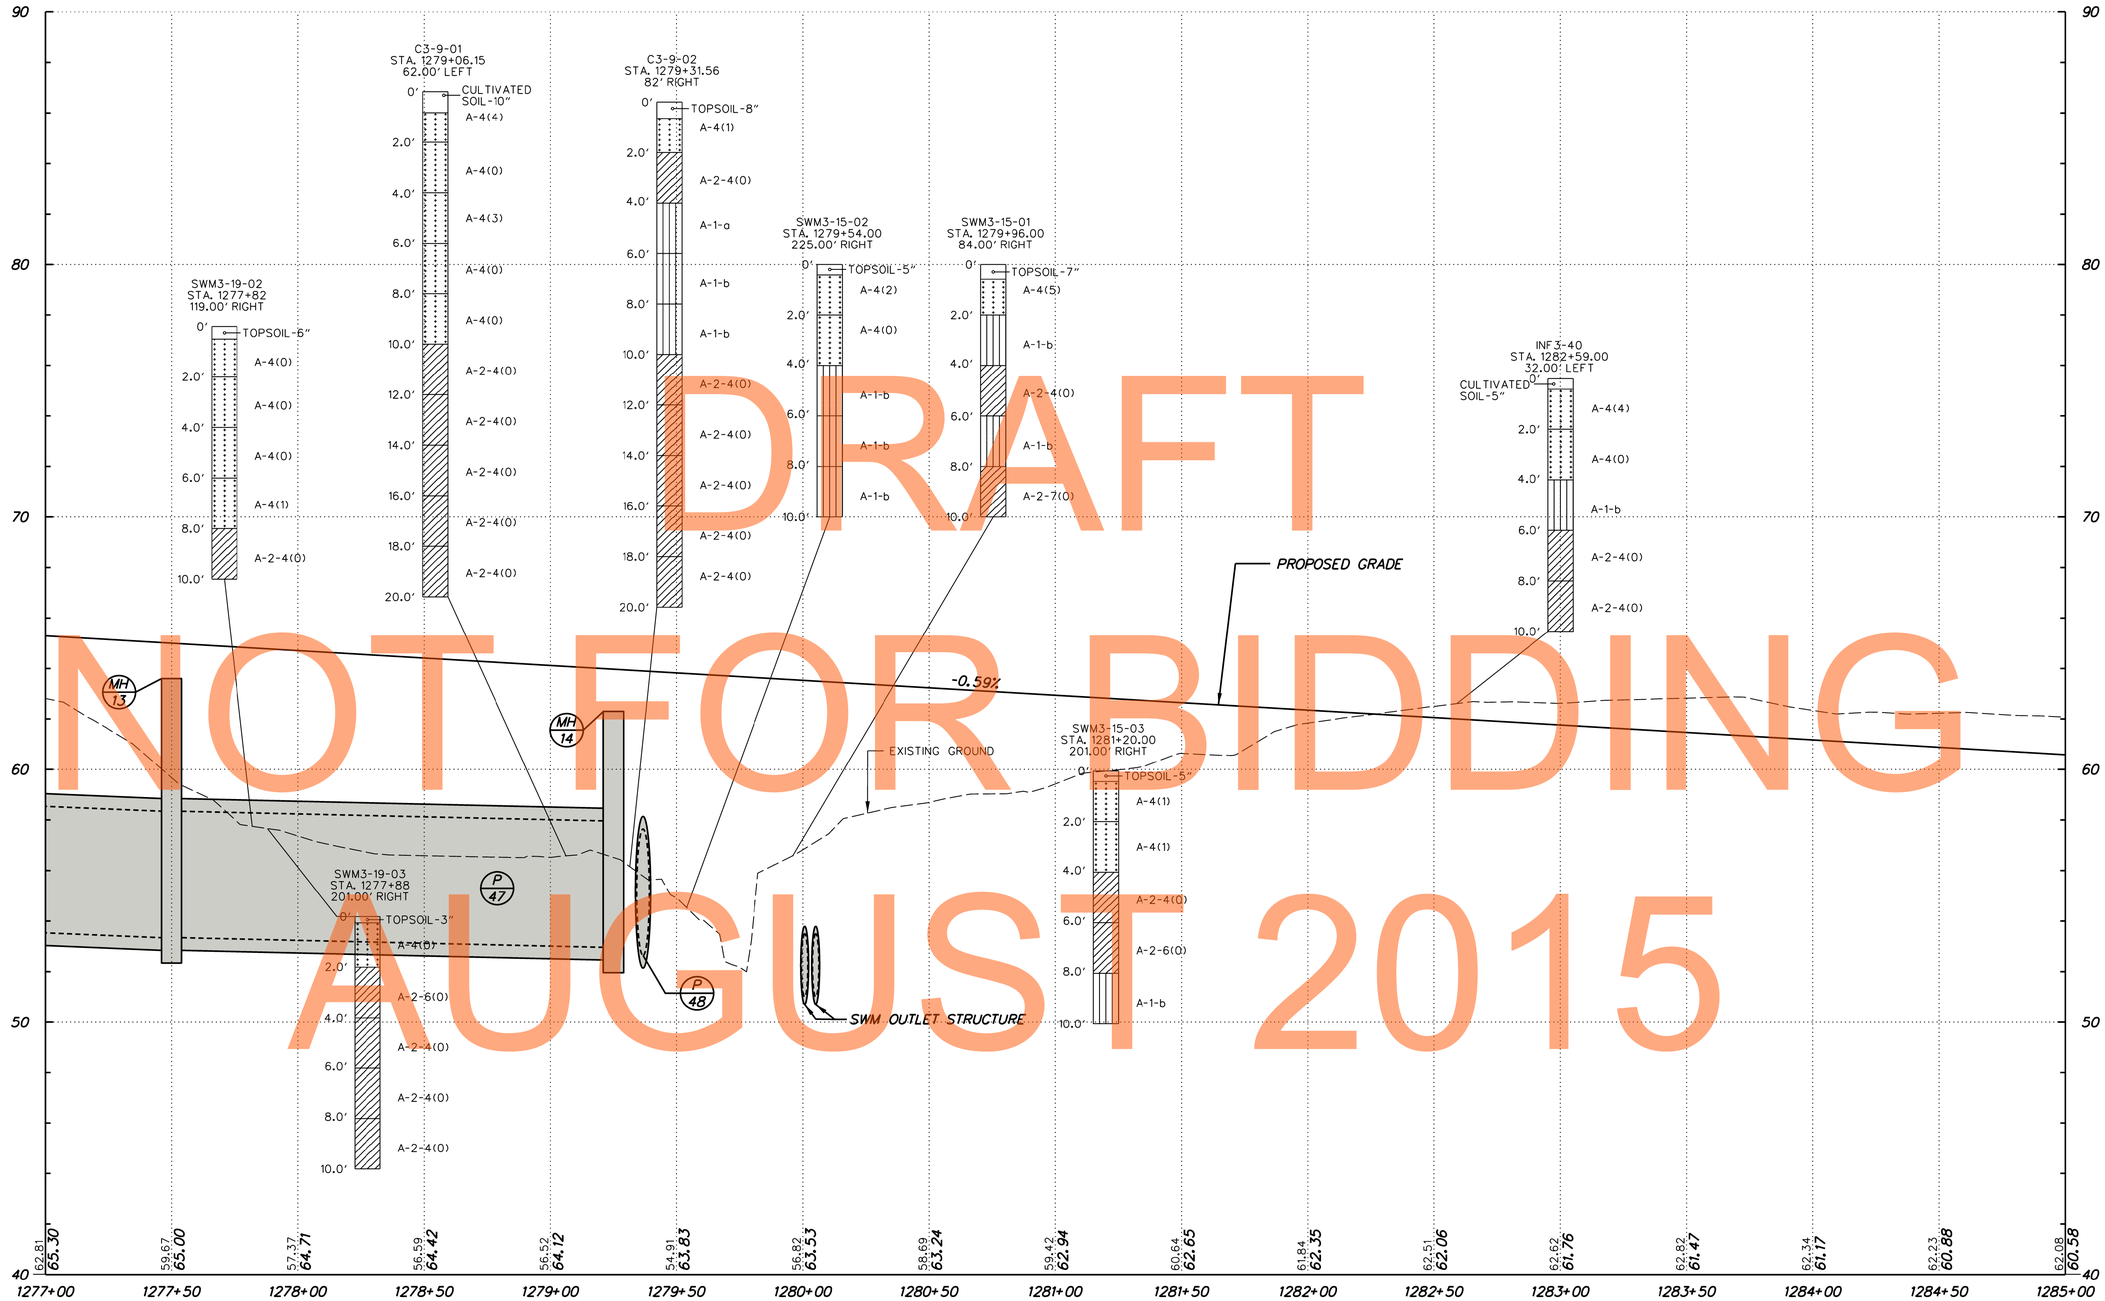

DRAFT
NOT FOR BIDDING
AUGUST 2015

WARWICK ROAD

PF-49

J:\2008 PROJECTS\E3X34801\700CADD\750AET\ROADWAY\PF_301AET_049.DGN

DELAWARE DEPARTMENT OF TRANSPORTATION	ADDENDUMS / REVISIONS	SCALE 0 30 60 90 FEET	**US 301 MARYLAND STATE LINE TO LEVELS ROAD**	CONTRACT T200811301 / COUNTY NEW CASTLE	BRIDGE NO. / DESIGNED BY: MFM / CHECKED BY: SKH	**PROFILES**	SHEET NO. 152 / TOTAL SHTS. 850

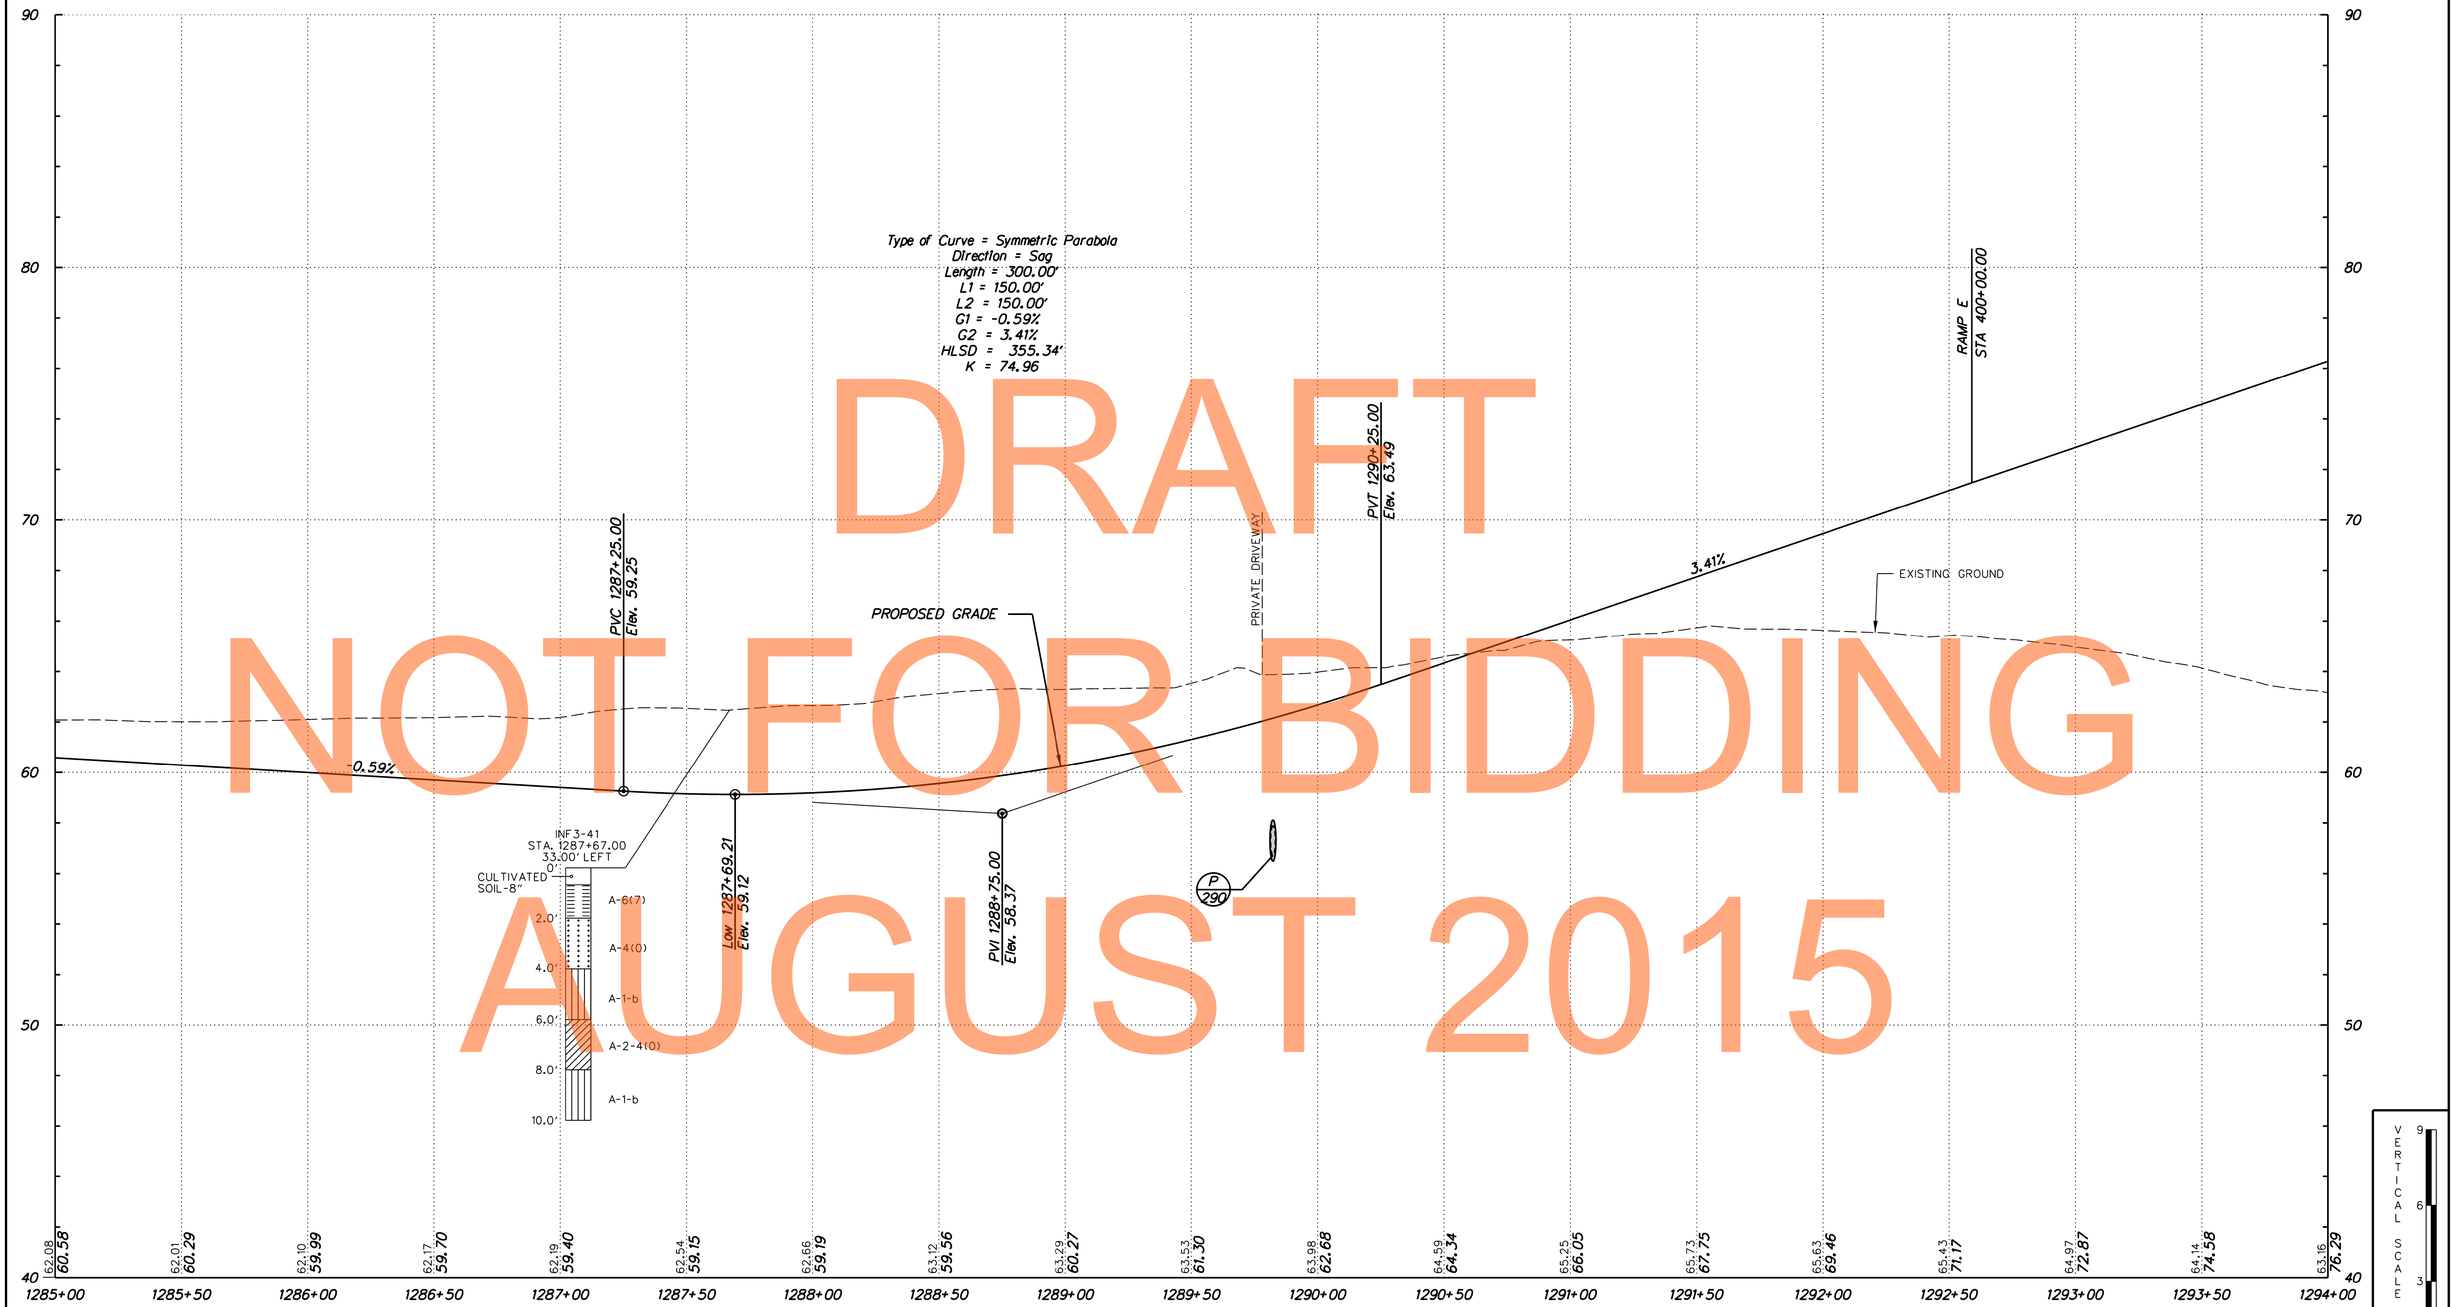

DRAFT
NOT FOR BIDDING
AUGUST 2015

WARWICK ROAD AND LEVELS ROAD

PF-50

J:\2008 PROJECTS\E3X34801\700CADD\750AET\ROADWAY\PF_301AET_050.DGN

DELAWARE DEPARTMENT OF TRANSPORTATION	ADDENDUMS / REVISIONS	SCALE 0 30 60 90 FEET	US 301 MARYLAND STATE LINE TO LEVELS ROAD	CONTRACT T200811301	BRIDGE NO.	PROFILES	SHEET NO. 153
				COUNTY NEW CASTLE	DESIGNED BY: MFM		TOTAL SHTS. 850
					CHECKED BY: SKH		

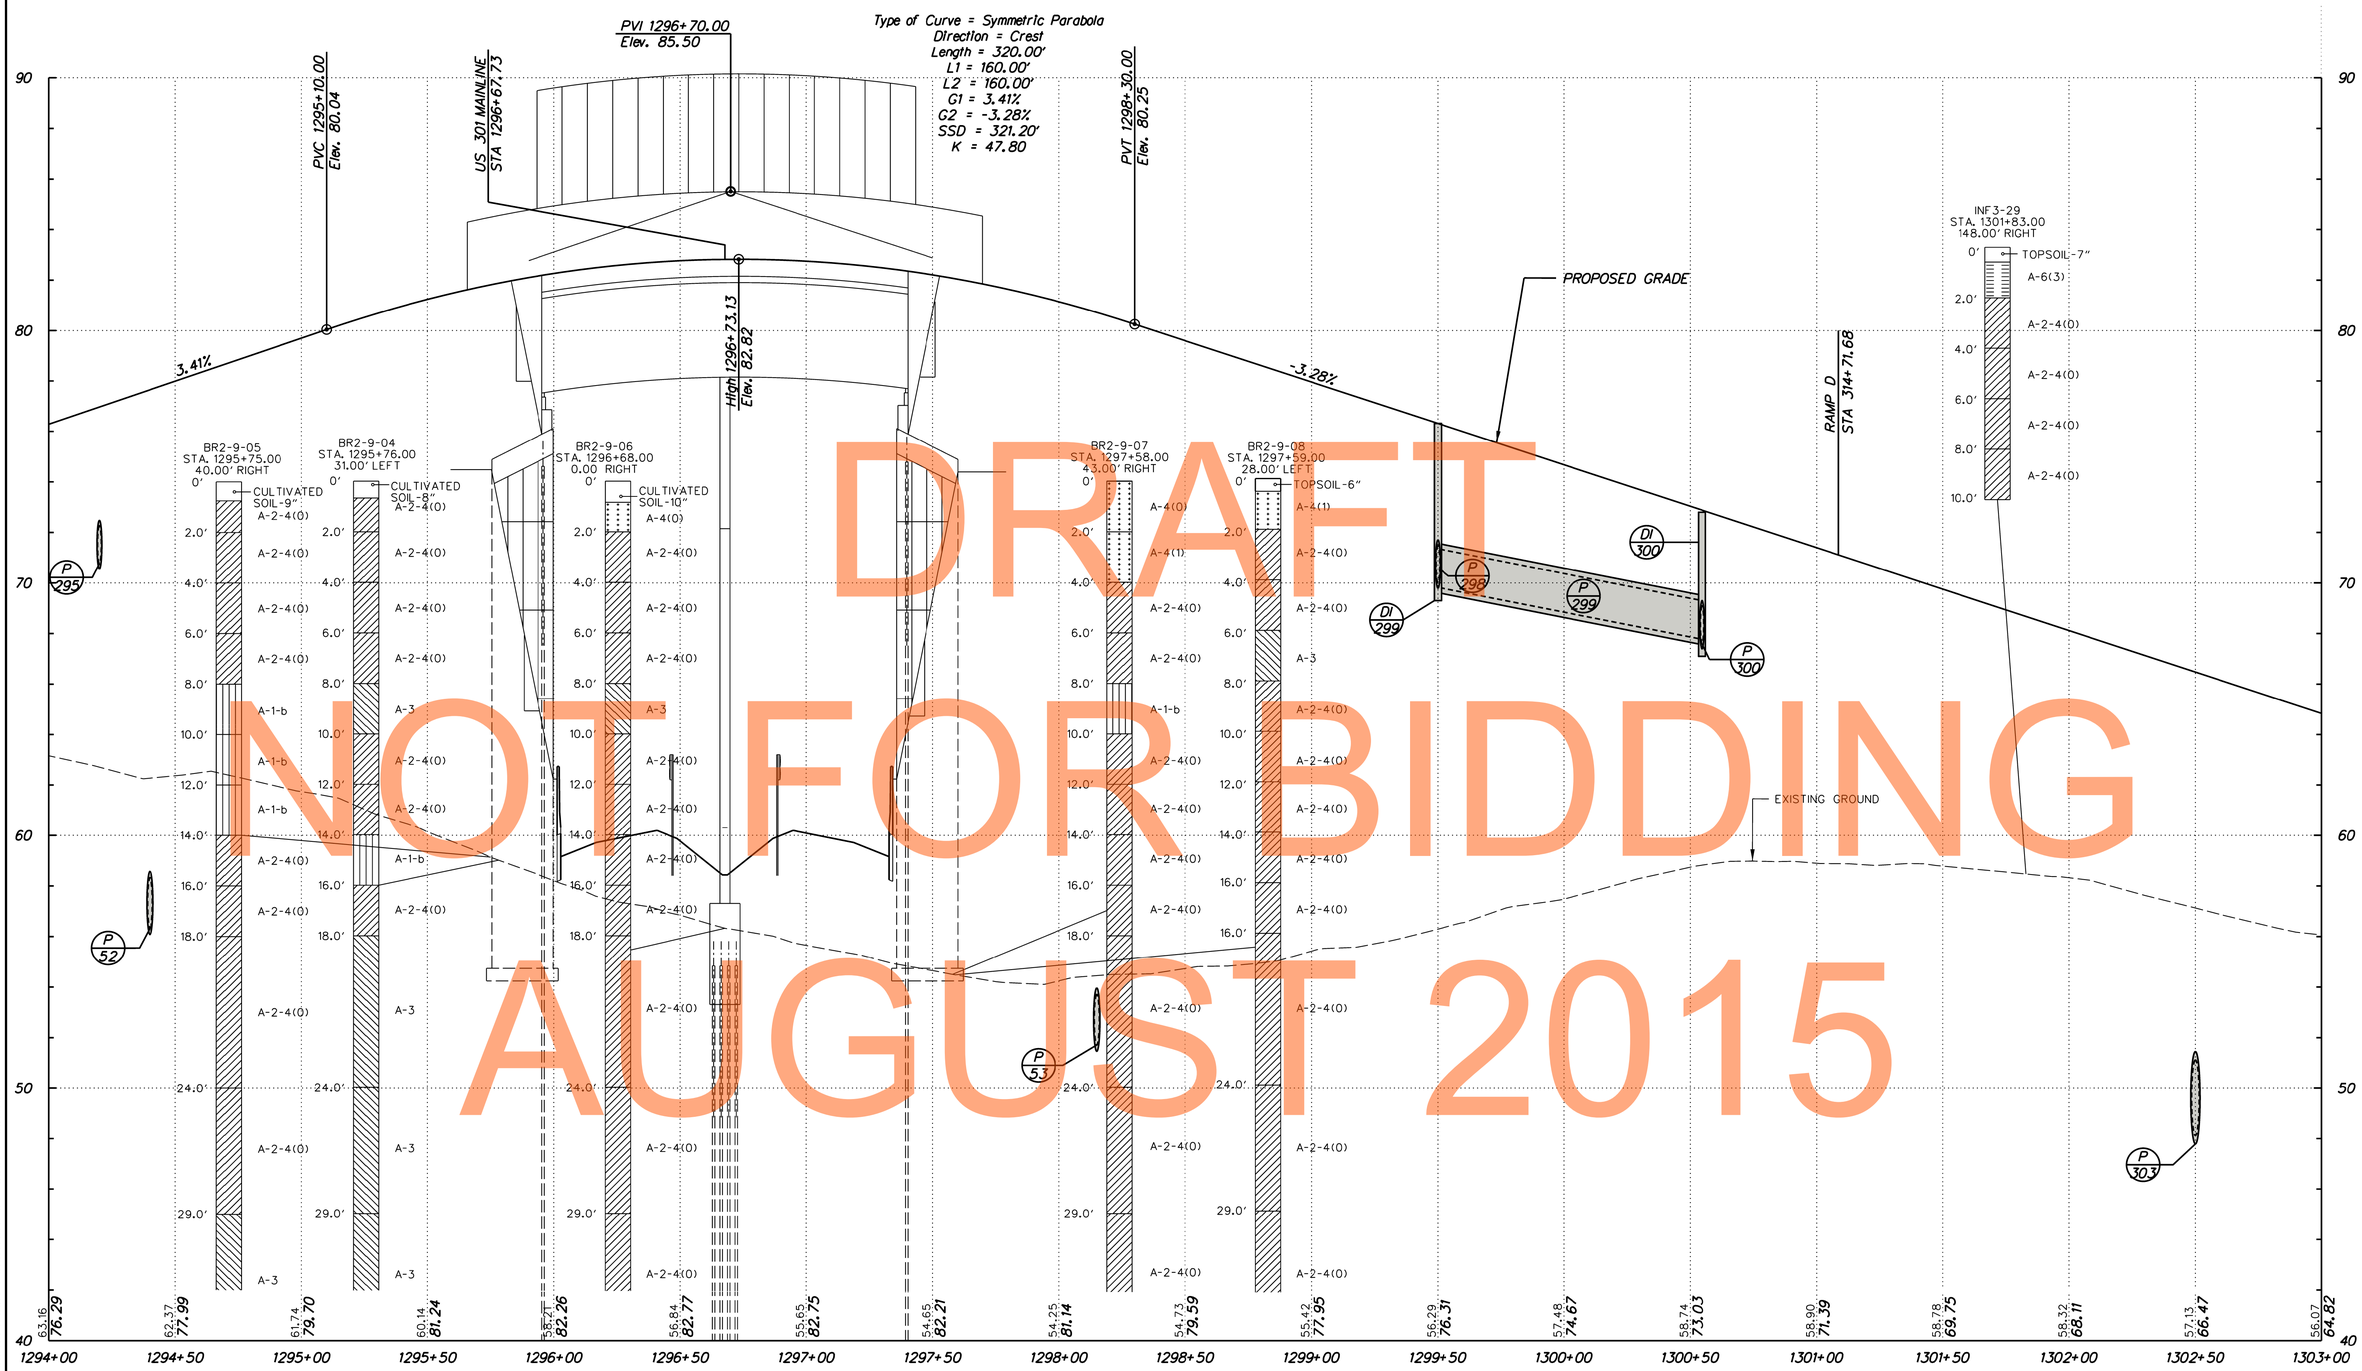

LEVELS ROAD

DRAFT
NOT FOR BIDDING
AUGUST 2015

PF-51

J:\2008 PROJECTS\E3X3480\700CADD\750AET\ROADWAY\PF_301AET_051.DGN

DELAWARE
DEPARTMENT OF TRANSPORTATION

ADDENDUMS / REVISIONS

SCALE
0 30 60 90
FEET

US 301
MARYLAND STATE LINE
TO LEVELS ROAD

CONTRACT	BRIDGE NO.	
T200811301	DESIGNED BY: MFM	
COUNTY		
NEW CASTLE	CHECKED BY: SKH	

PROFILES

SHEET NO.
154
TOTAL SHTS.
850

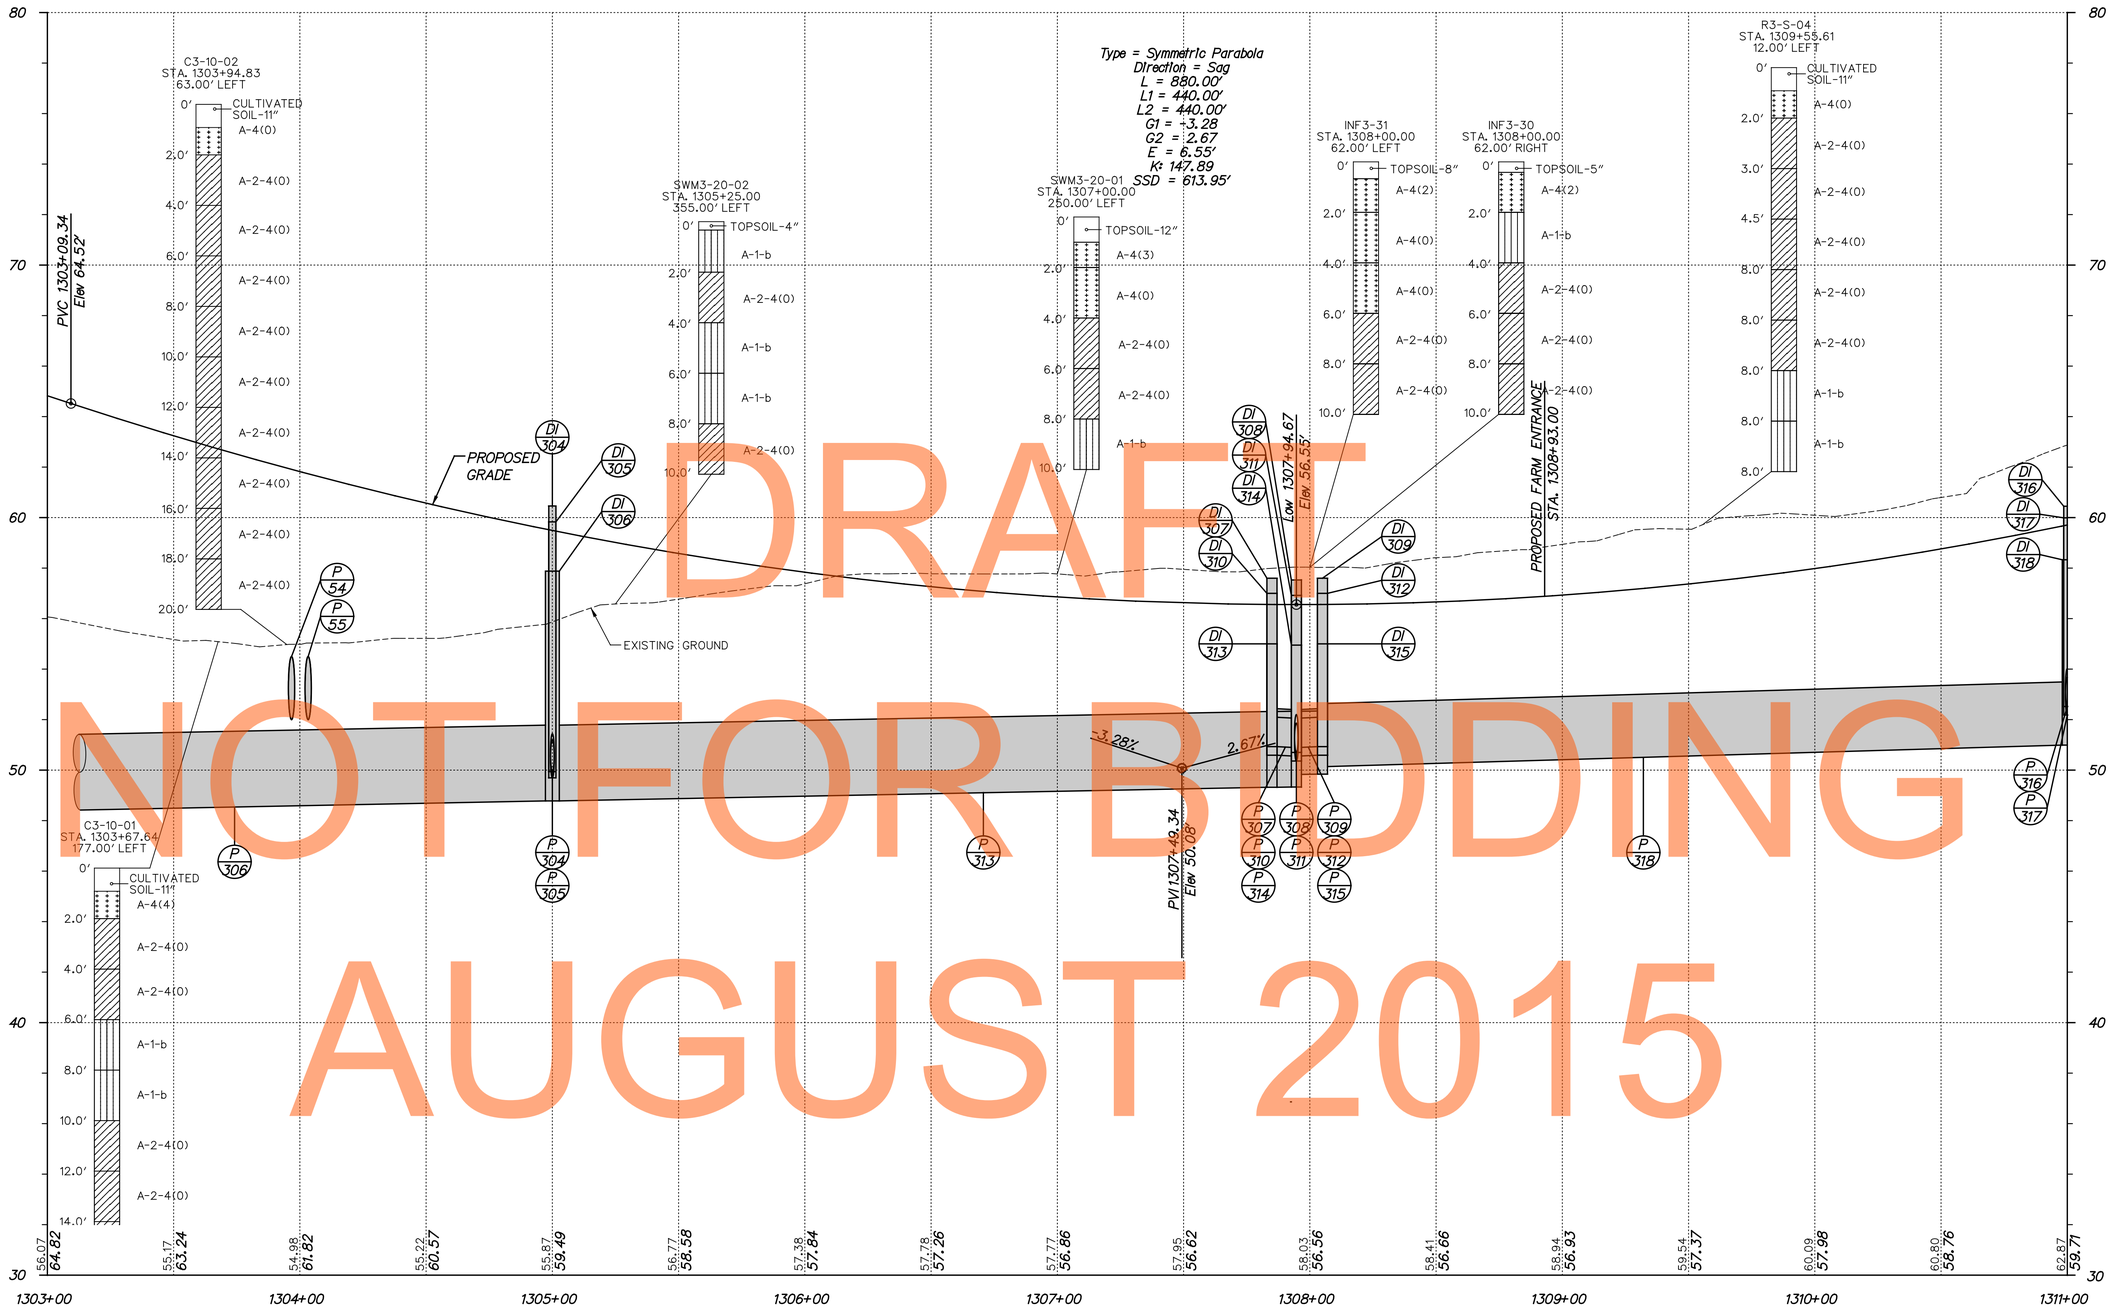

DRAFT
NOT FOR BIDDING
AUGUST 2015

LEVELS ROAD

VERTICAL SCALE FEET 0 3 6 9

PF-52

DELAWARE DEPARTMENT OF TRANSPORTATION	ADDENDUMS / REVISIONS	SCALE 0 30 60 90 FEET	US 301 MARYLAND STATE LINE TO LEVELS ROAD	CONTRACT T200811301	BRIDGE NO.	PROFILES	SHEET NO. 155
				COUNTY NEW CASTLE	DESIGNED BY: MAG/TAM		TOTAL SHTS. 850
					CHECKED BY: PAH		

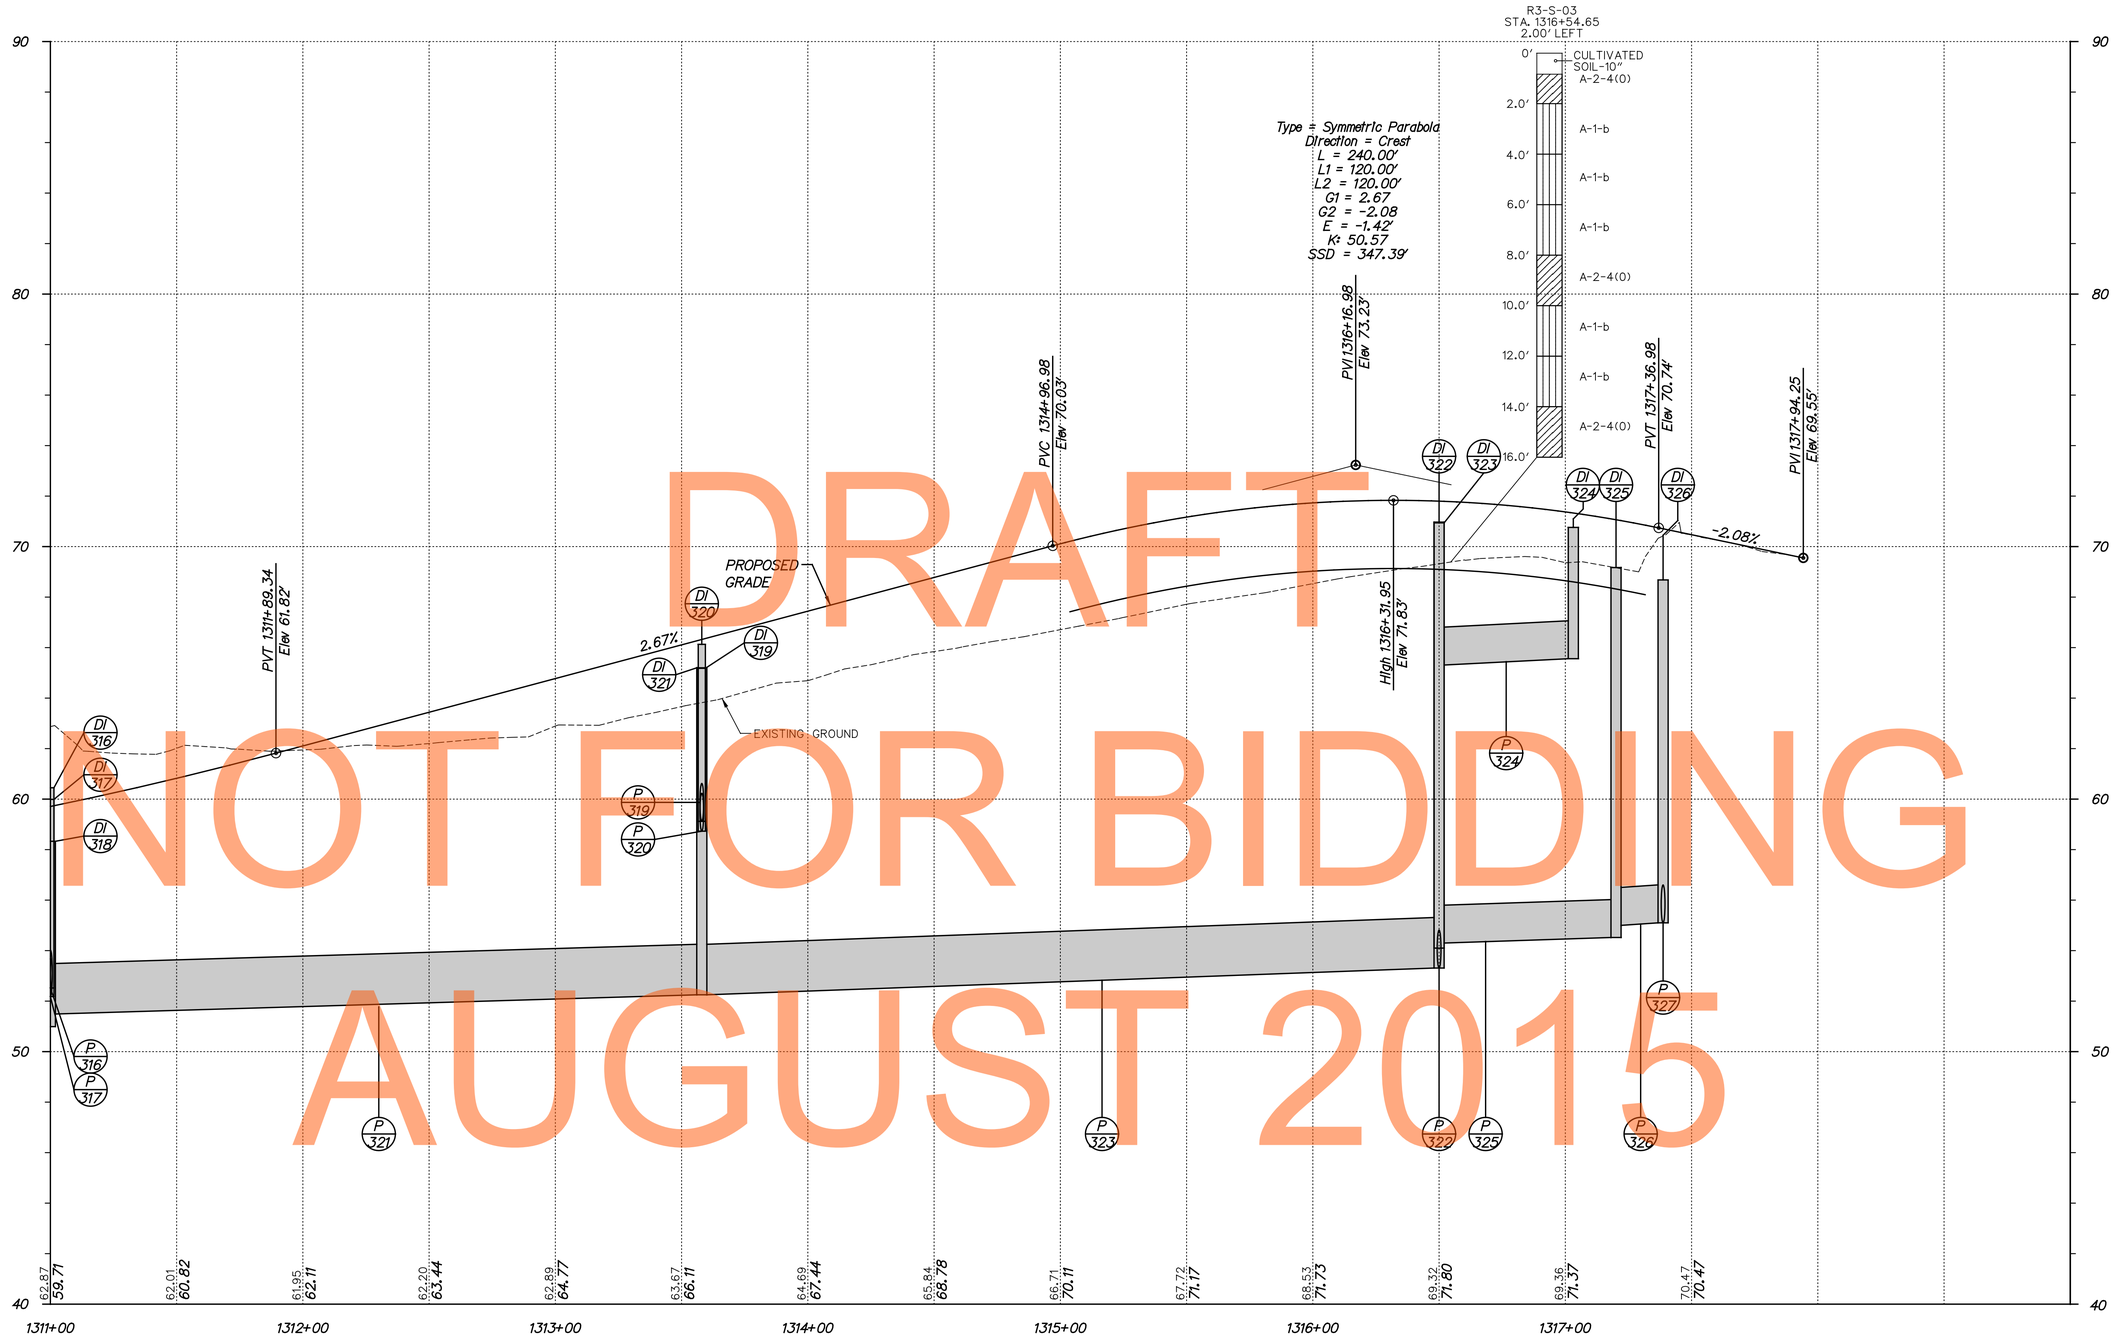

DRAFT
NOT FOR BIDDING
AUGUST 2015

LEVELS ROAD

VERTICAL SCALE FEET 0 3 6 9

PF-53

DELAWARE DEPARTMENT OF TRANSPORTATION	ADDENDUMS / REVISIONS	SCALE 0 30 60 90 FEET	US 301 MARYLAND STATE LINE TO LEVELS ROAD	CONTRACT T200811301	BRIDGE NO.	PROFILES	SHEET NO. 156
				COUNTY NEW CASTLE	DESIGNED BY: MAG/TAM		TOTAL SHTS. 850
					CHECKED BY: PAH		

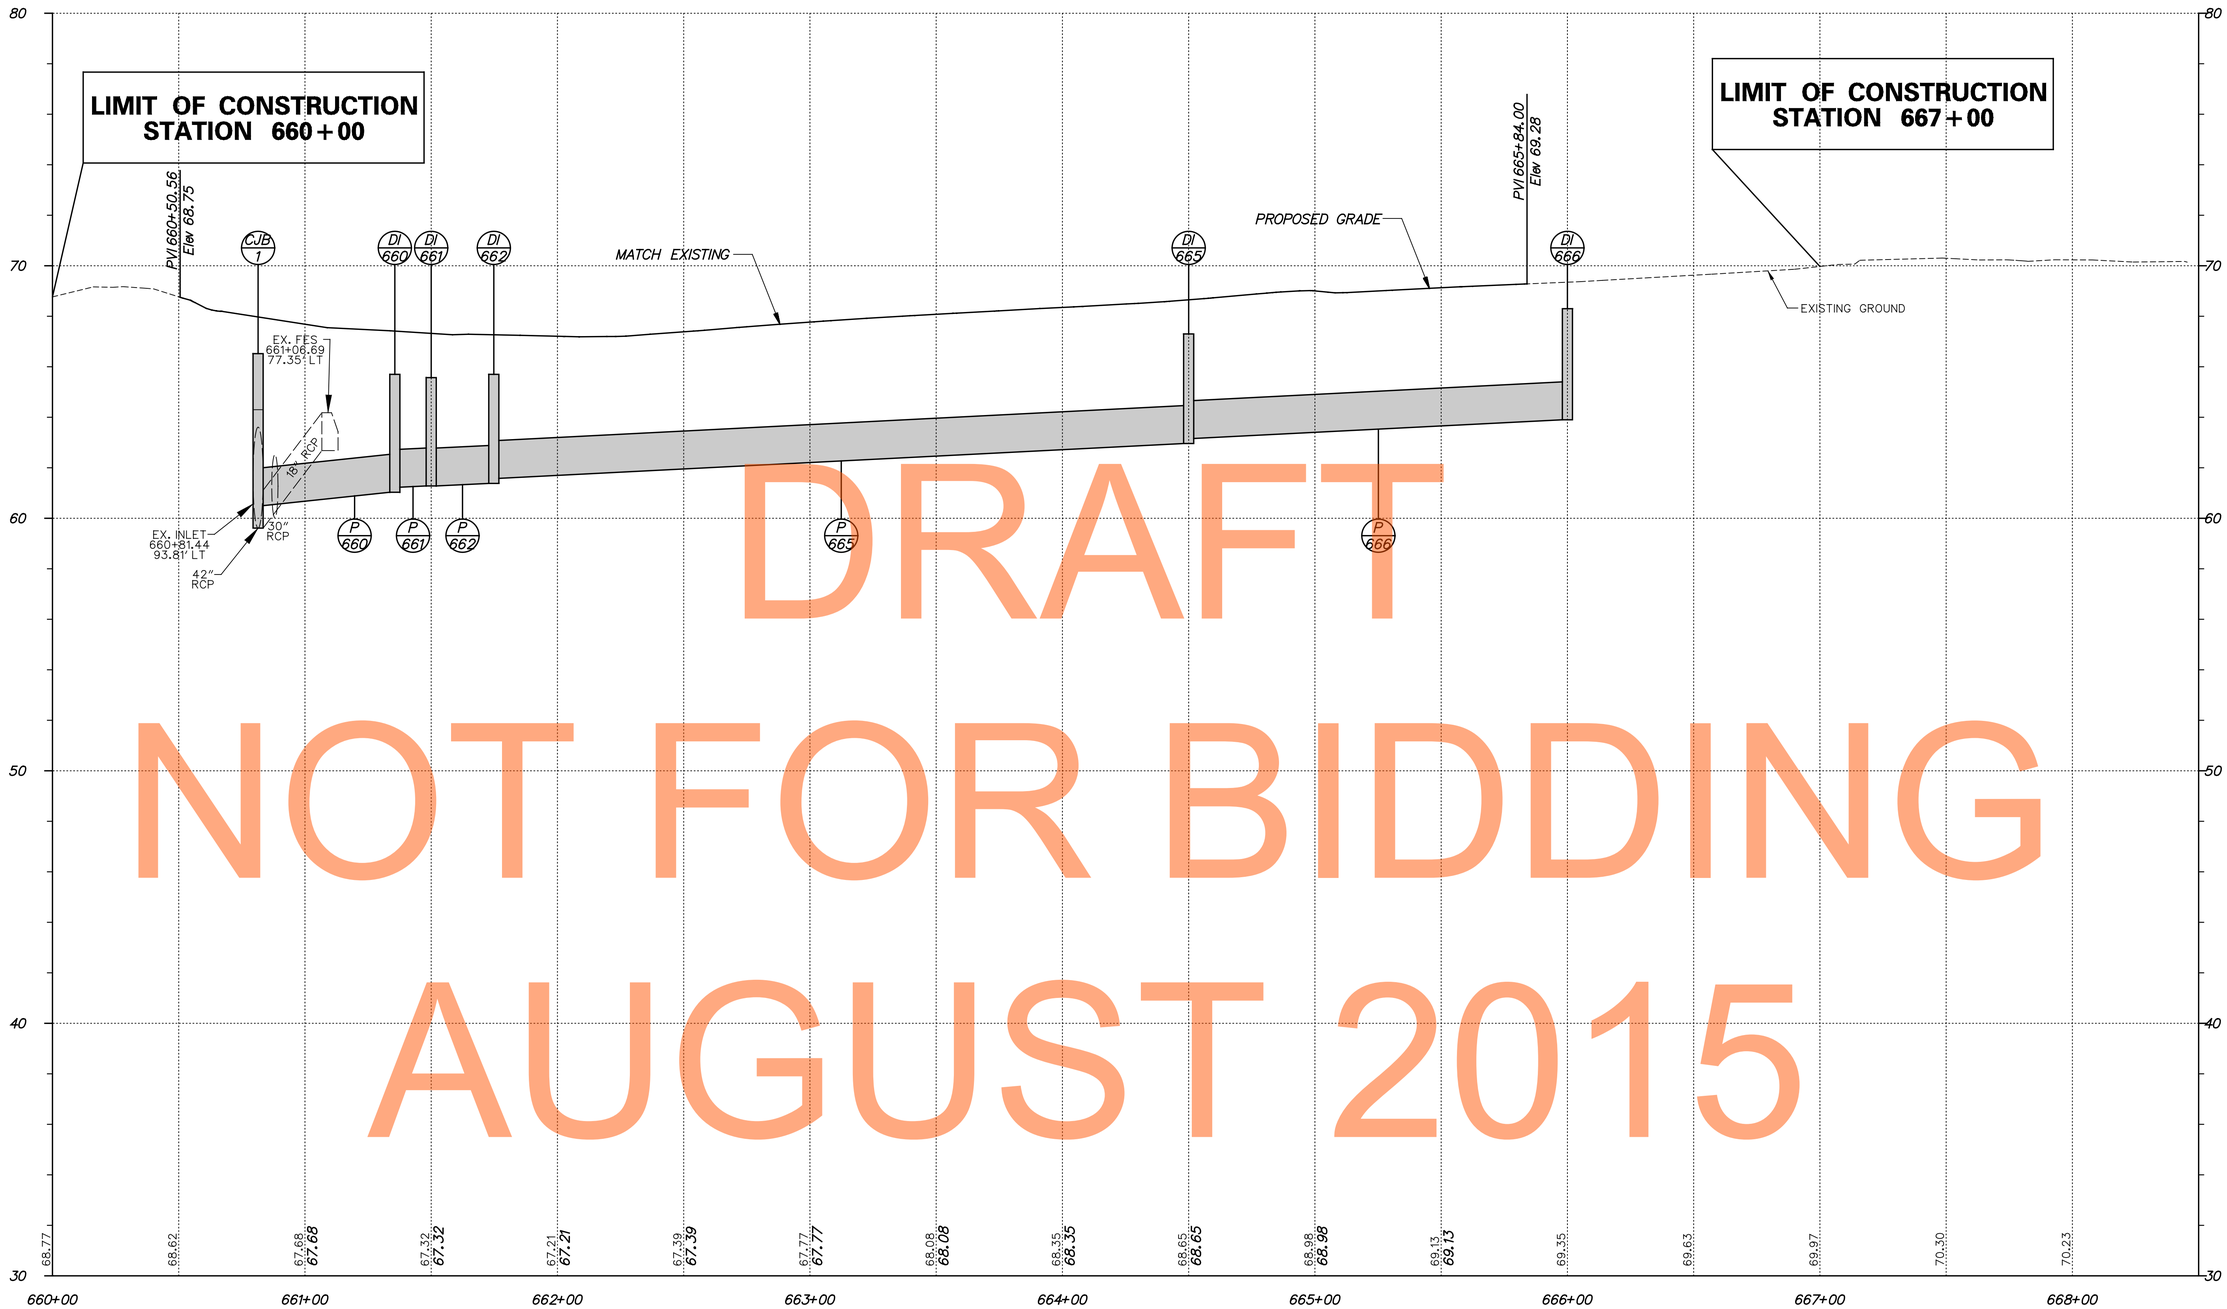

DRAFT
NOT FOR BIDDING
AUGUST 2015

EXISTING LEVELS ROAD

PF-54

DELAWARE DEPARTMENT OF TRANSPORTATION	ADDENDUMS / REVISIONS	SCALE 0 30 60 90 FEET	**US 301 MARYLAND STATE LINE TO LEVELS ROAD**	CONTRACT T200811301 / COUNTY NEW CASTLE	BRIDGE NO. / DESIGNED BY: MAG/TAM / CHECKED BY: PAH	**PROFILES**	SHEET NO. 157 / TOTAL SHTS. 850

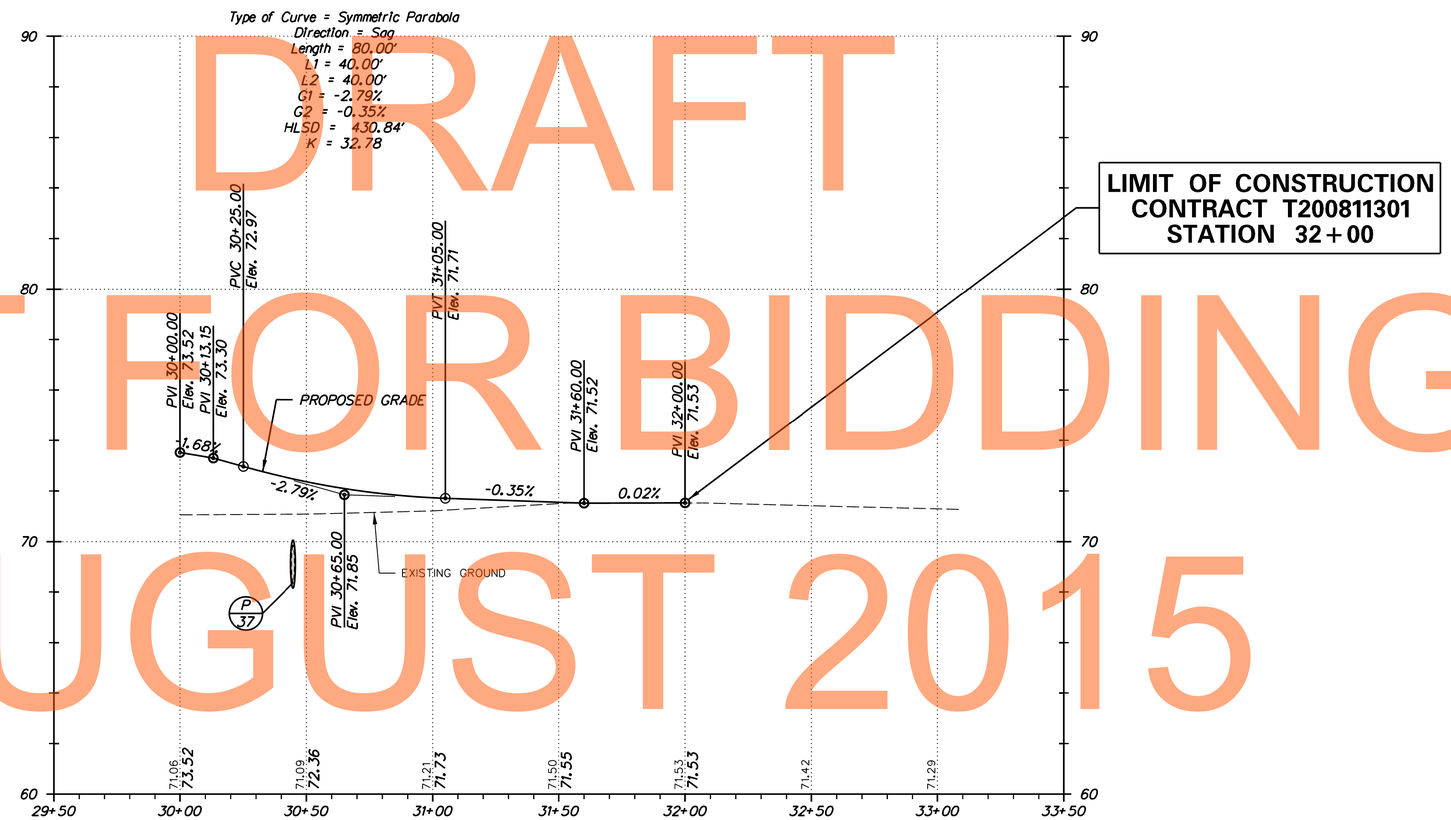

DRAFT
NOT FOR BIDDING
AUGUST 2015

MIDDLENECK ROAD

VERTICAL SCALE FEET 9 6 3 0

PF-55

J:\2008 PROJECTS\E3X34801\700CADD\750AET\ROADWAY\PF_301AET_055.DGN

DELAWARE DEPARTMENT OF TRANSPORTATION	ADDENDUMS / REVISIONS	SCALE 0 30 60 90 FEET	US 301 MARYLAND STATE LINE TO LEVELS ROAD	CONTRACT T200811301	BRIDGE NO.	PROFILES	SHEET NO. 158
				COUNTY NEW CASTLE	DESIGNED BY: MFM		TOTAL SHTS. 850
					CHECKED BY: SKH		