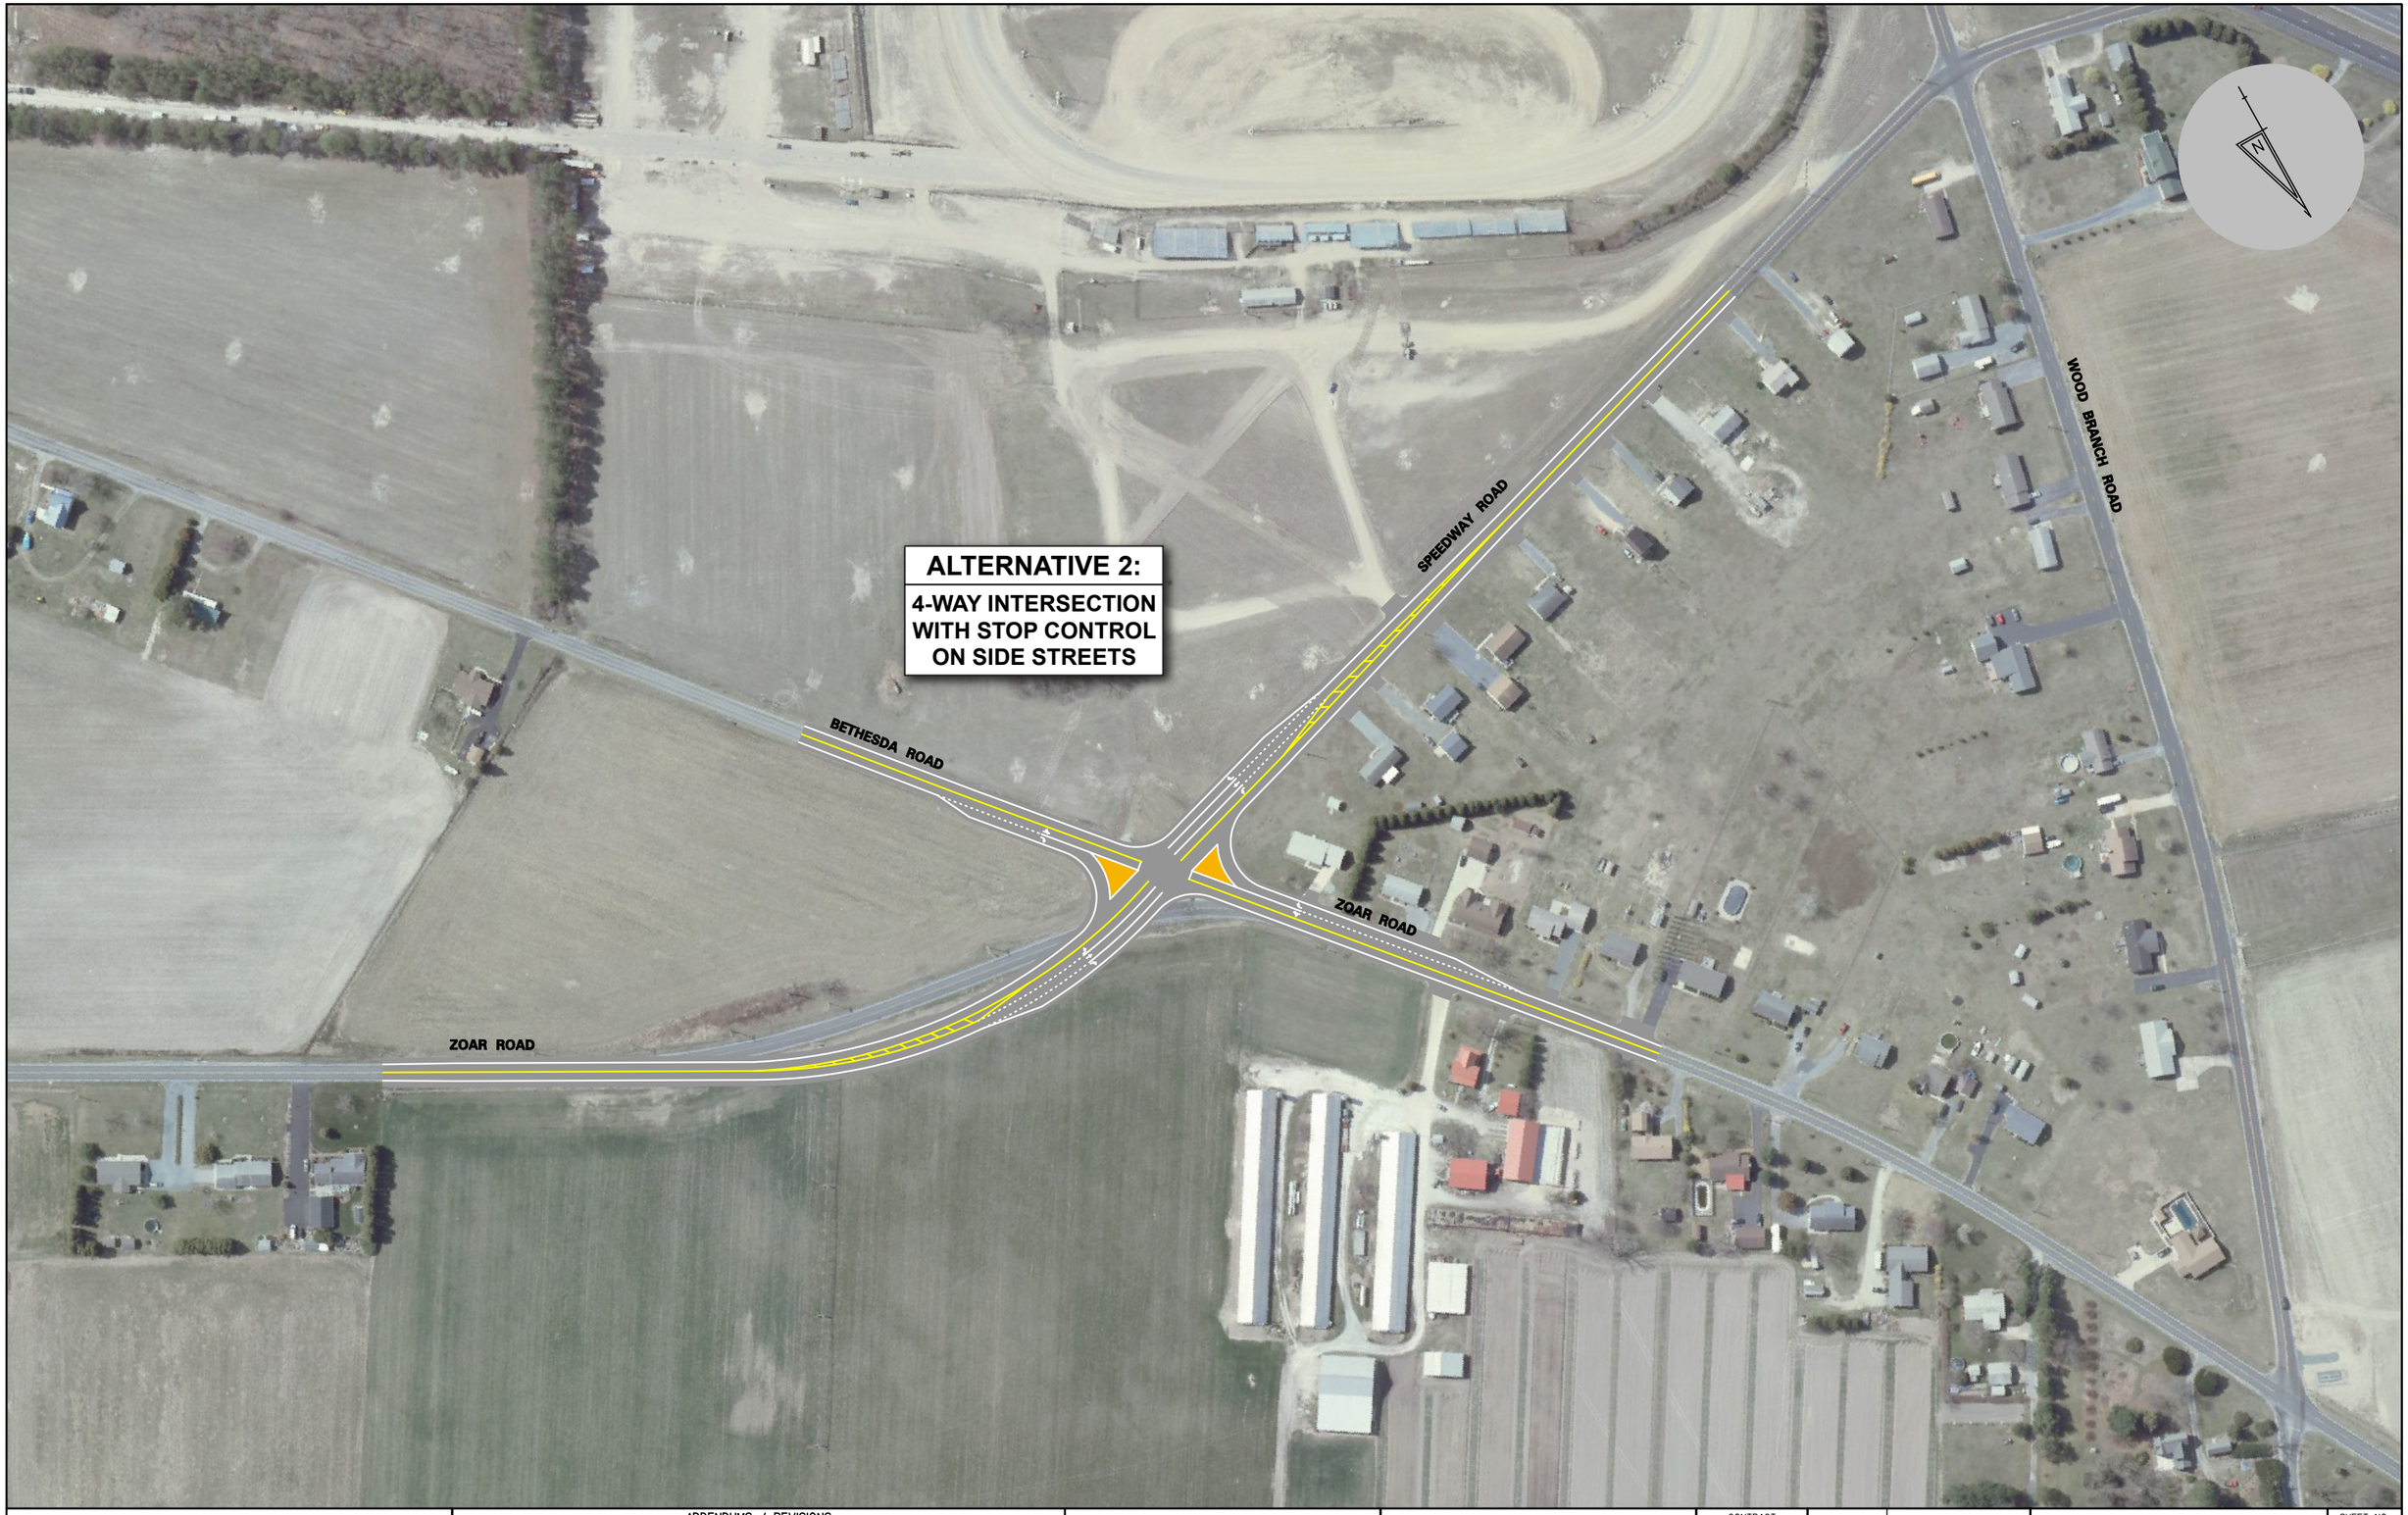

DELAWARE DEPARTMENT OF TRANSPORTATION	ADDENDUMS / REVISIONS	SCALE 0 100 200 300 FEET	ZOAR RD, SPEEDWAY RD, BETHESDA RD. INTERSECTION IMPROVEMENTS	CONTRACT 28-112-01	BRIDGE NO.	CONCEPT ALTERENATIVE 2	SHEET NO. 1
				COUNTY SUSSEX	DESIGNED BY: DLH		TOTAL SHTS. 1
					CHECKED BY: TKF		