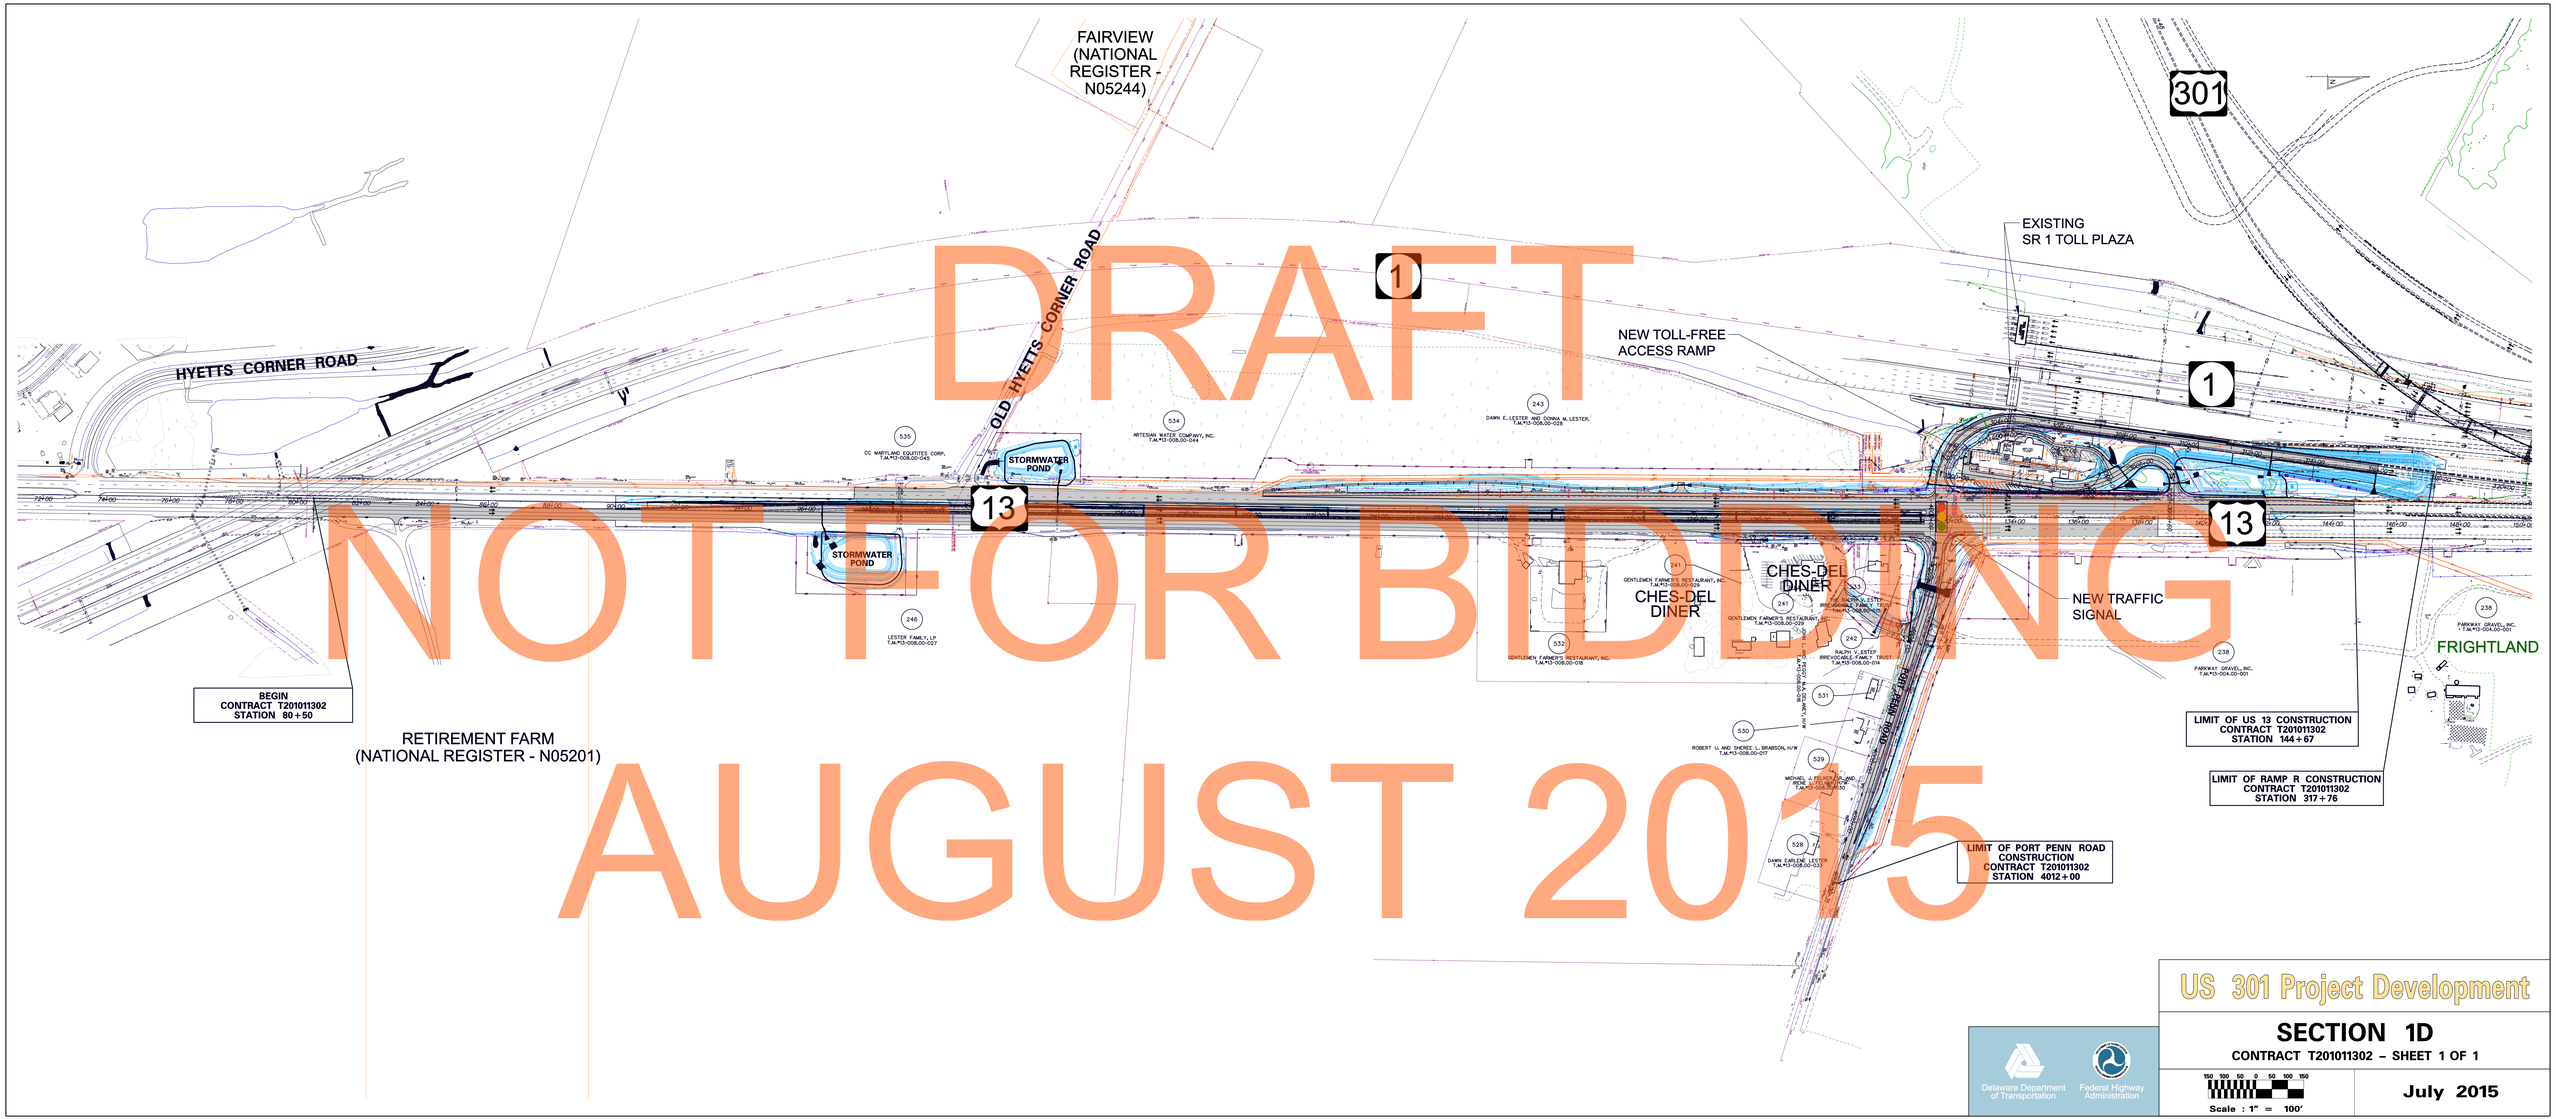

DRAFT
NOT FOR BIDDING
AUGUST 2015

Delaware Department of Transportation

Federal Highway Administration

US 301 Project Development

SECTION 1D

CONTRACT T201011302 – SHEET 1 OF 1

Scale : 1" = 100'

July 2015