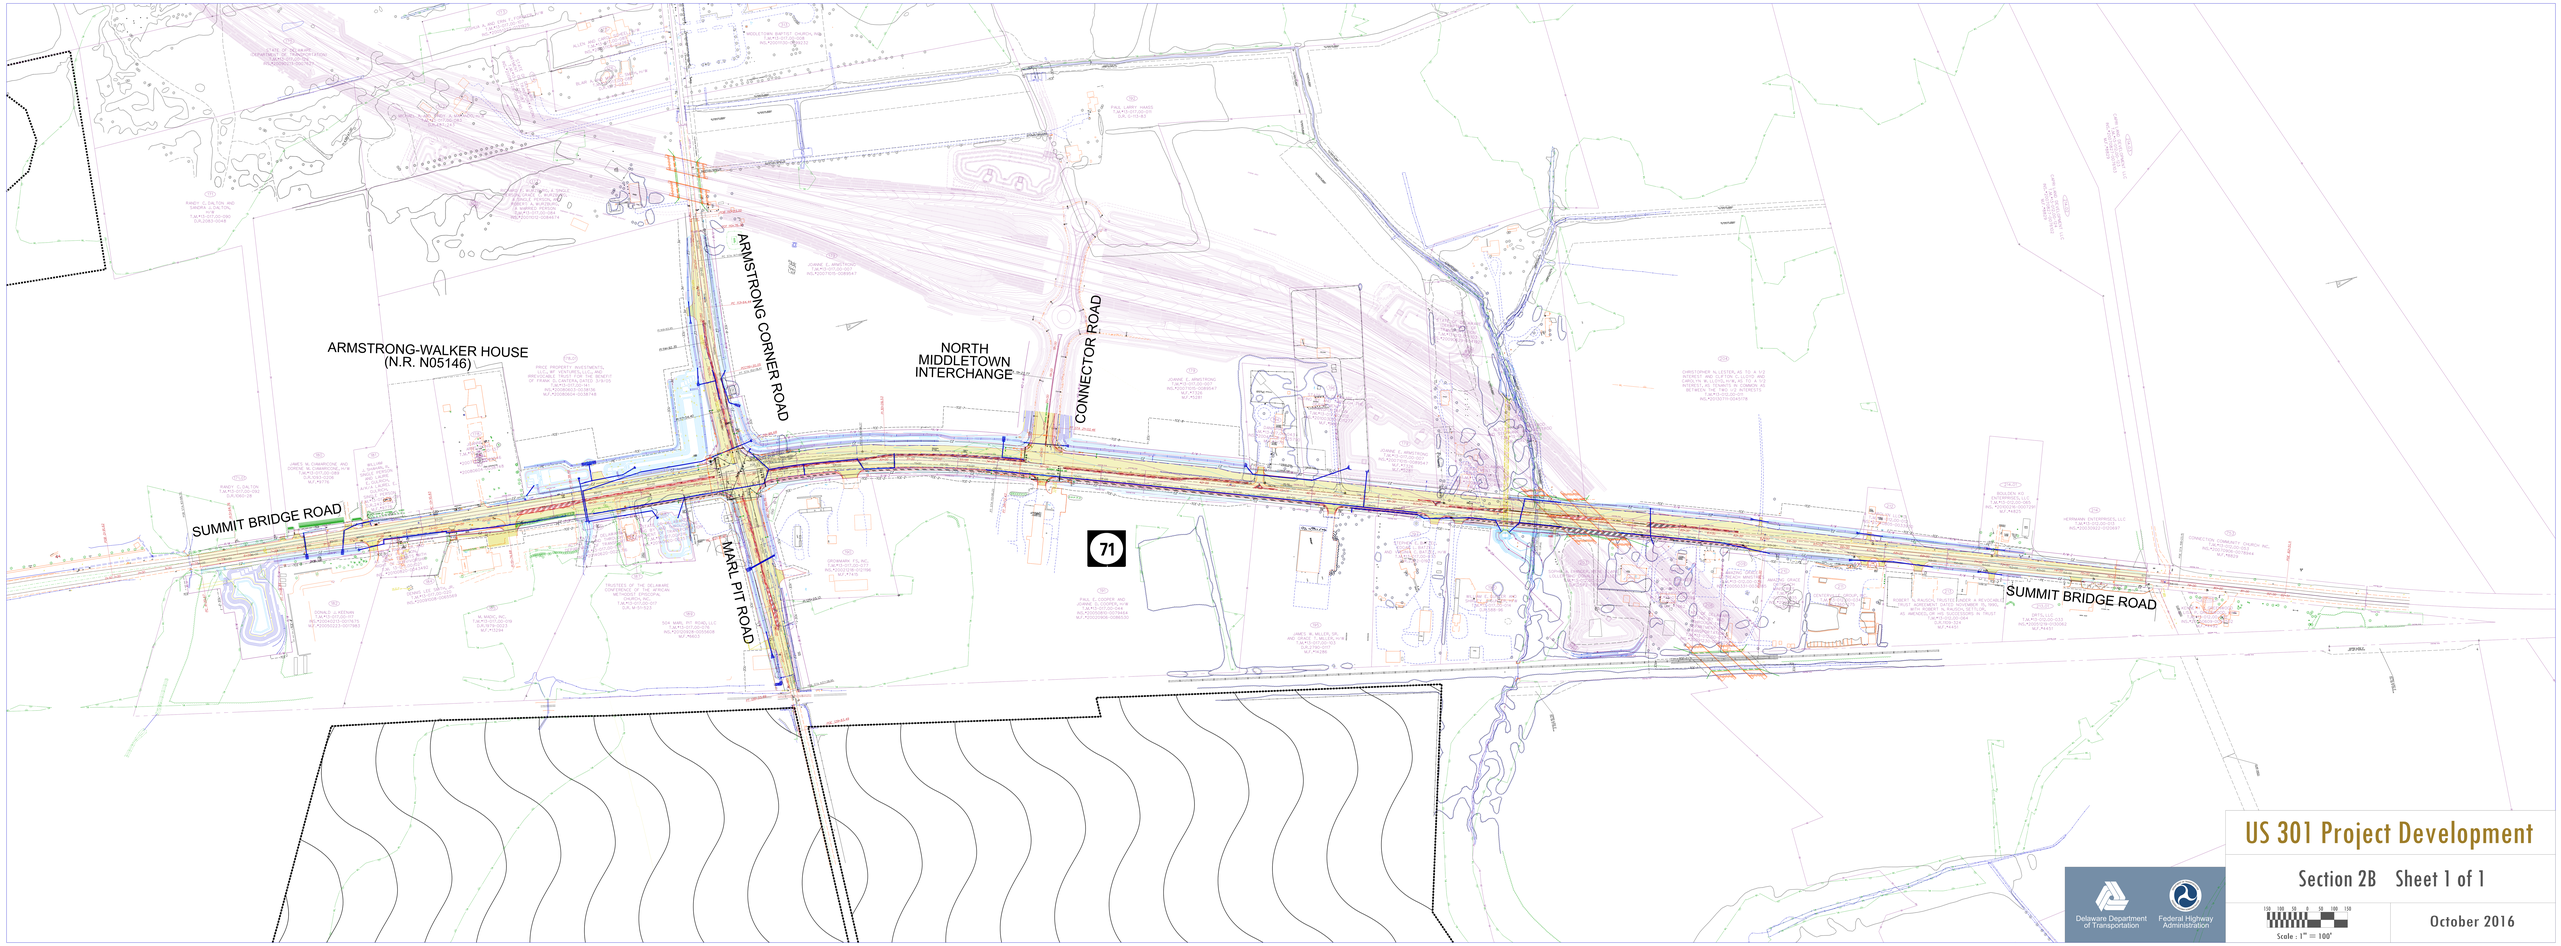

US 301 Project Development

Section 2B Sheet 1 of 1

Delaware Department of Transportation

Federal Highway Administration

Scale : 1" = 100'

October 2016