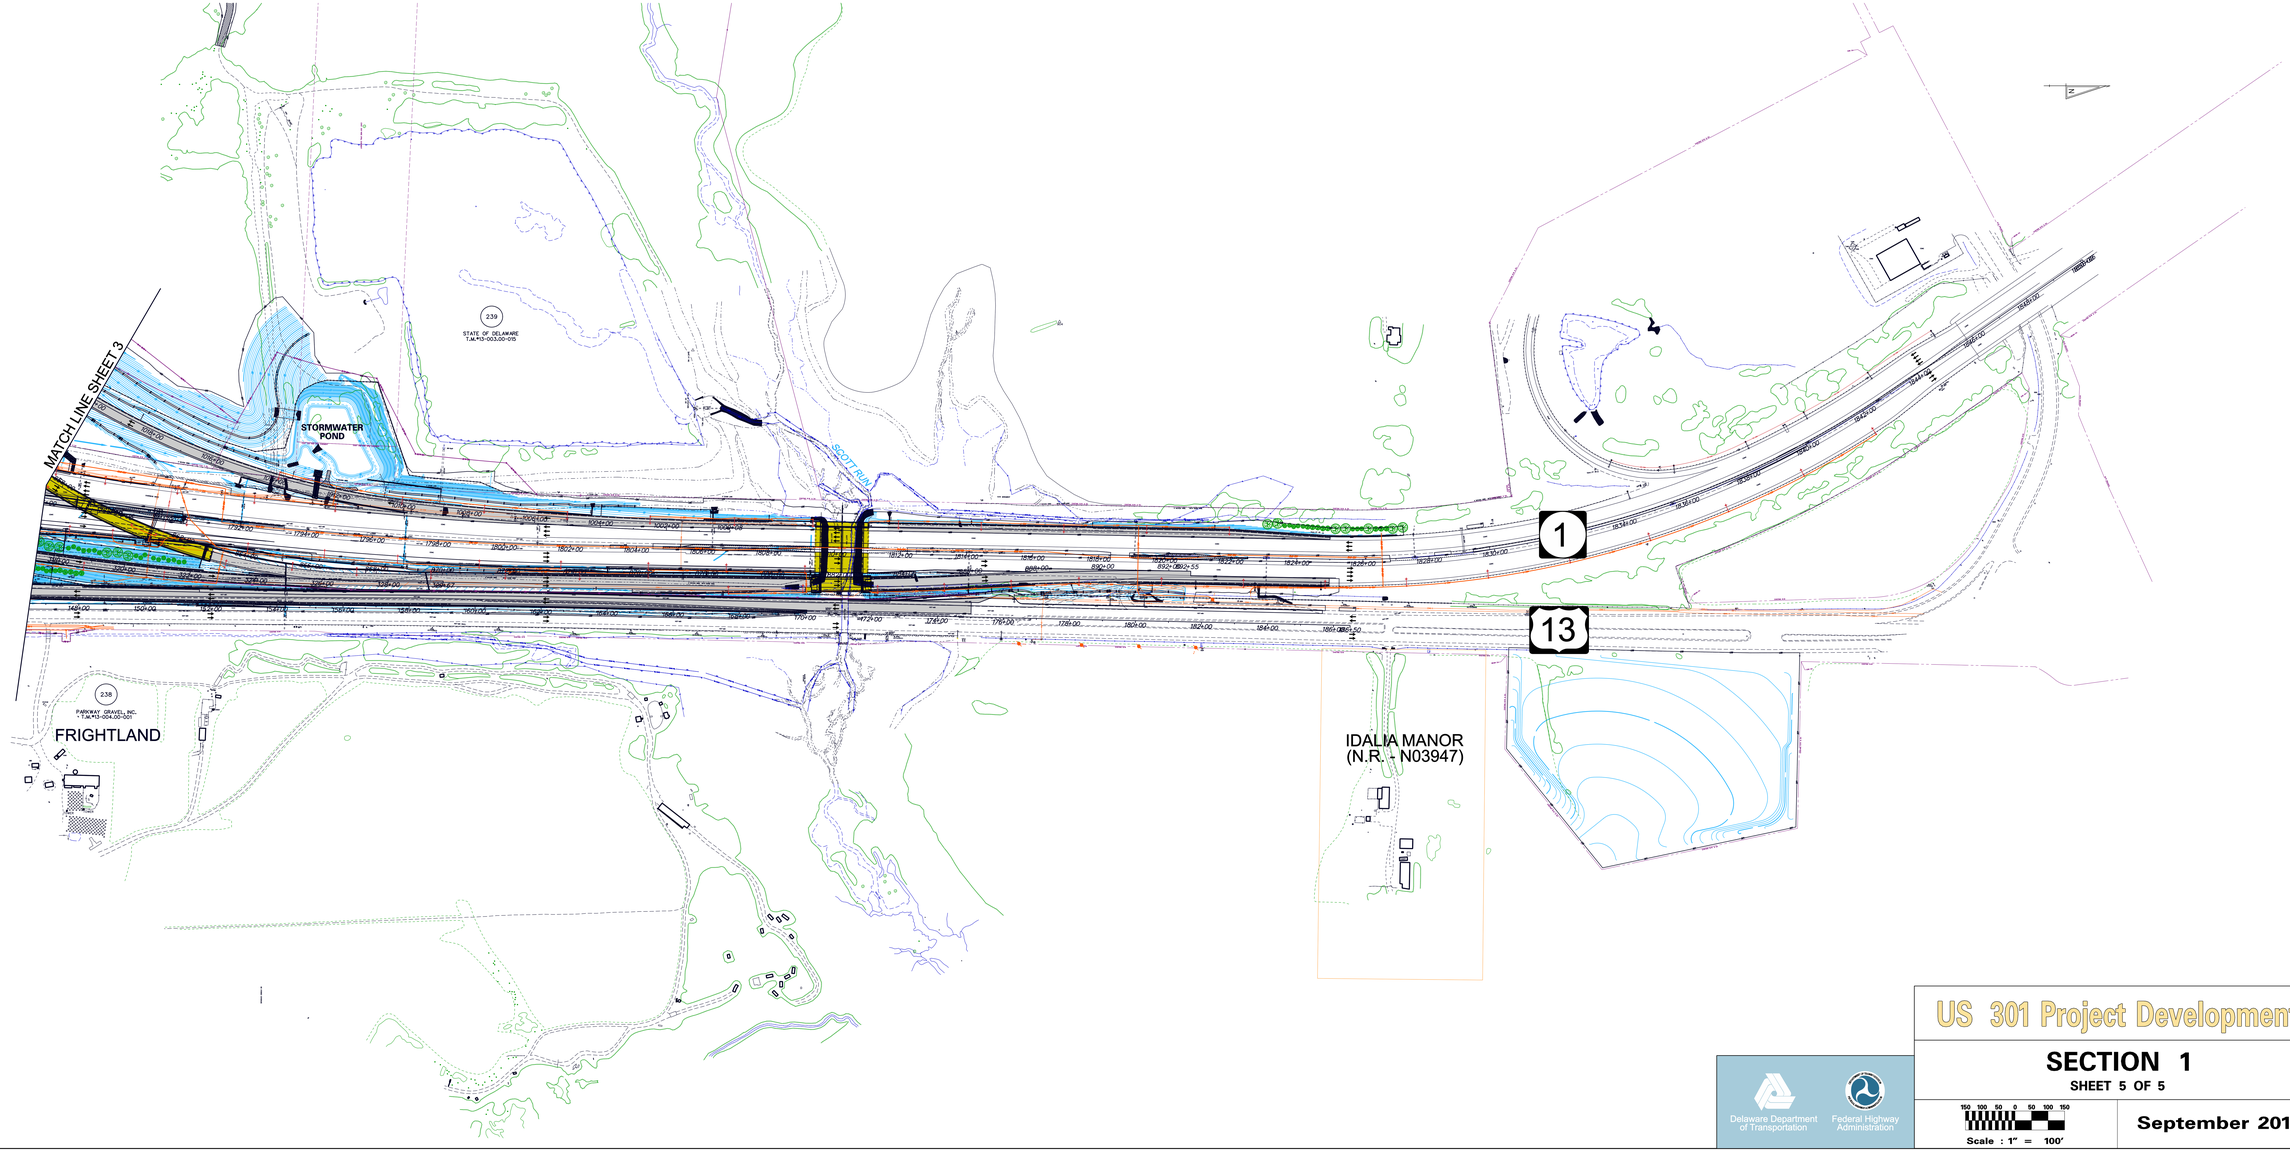

US 301 Project Development

SECTION 1

SHEET 5 OF 5

Delaware Department of Transportation

Federal Highway Administration

150 100 50 0 50 100 150

Scale : 1" = 100'

September 2011