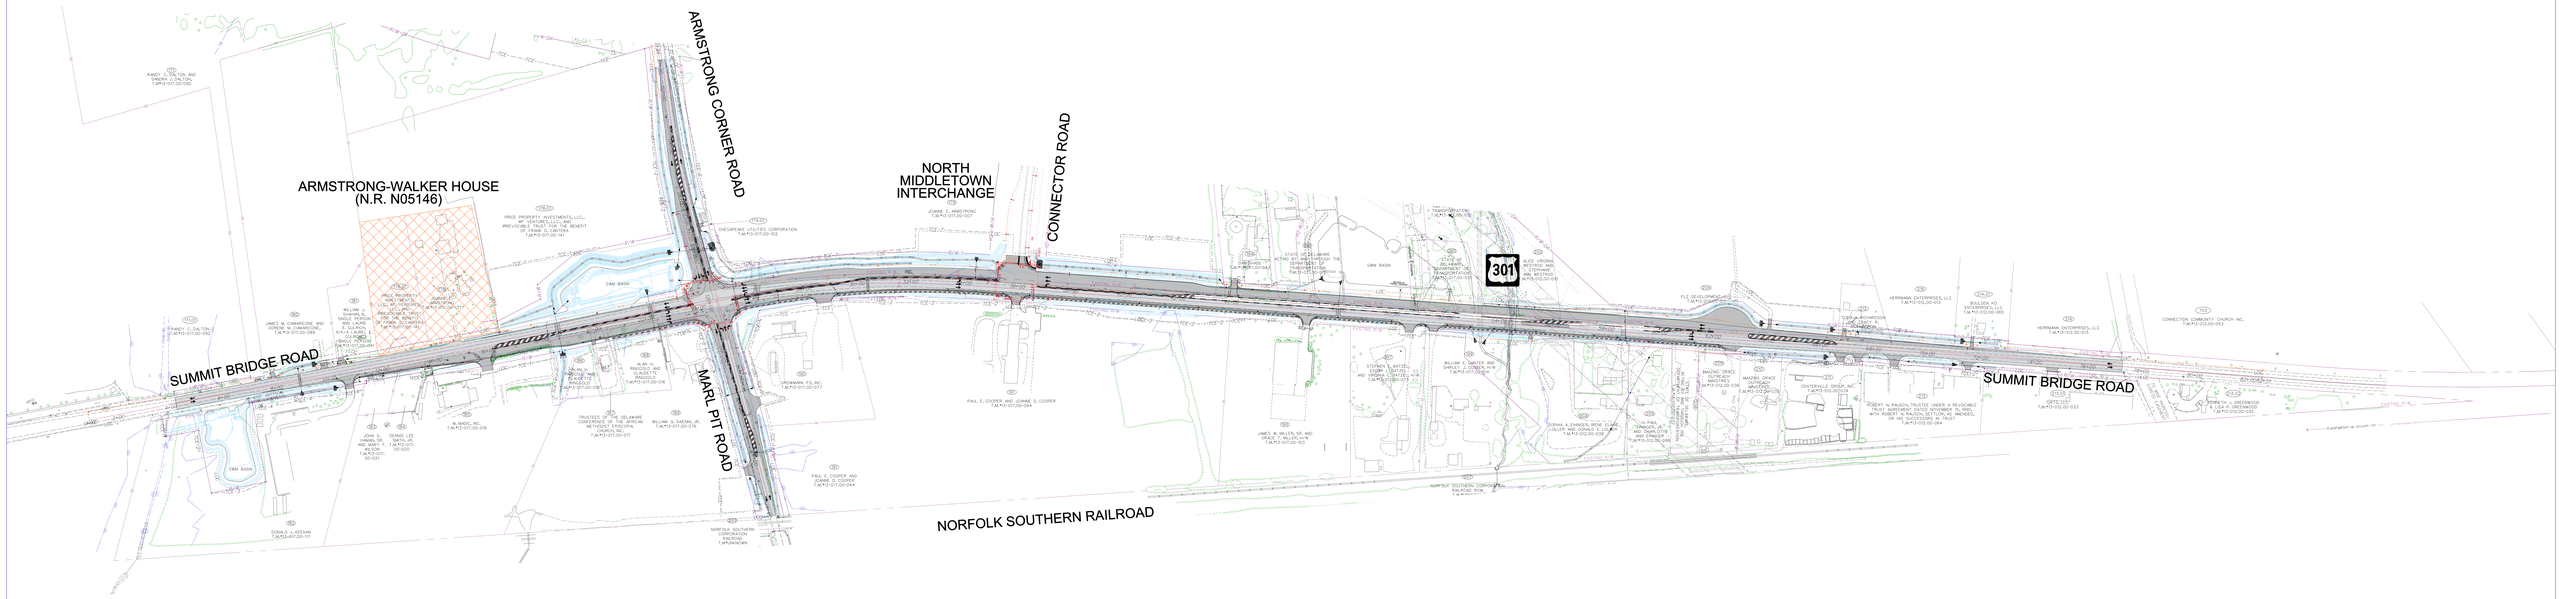

US 301 Project Development

Section 2 Sheet 3 of 3

Delaware Department of Transportation

Federal Highway Administration

Scale : 1" = 100'

September 2011