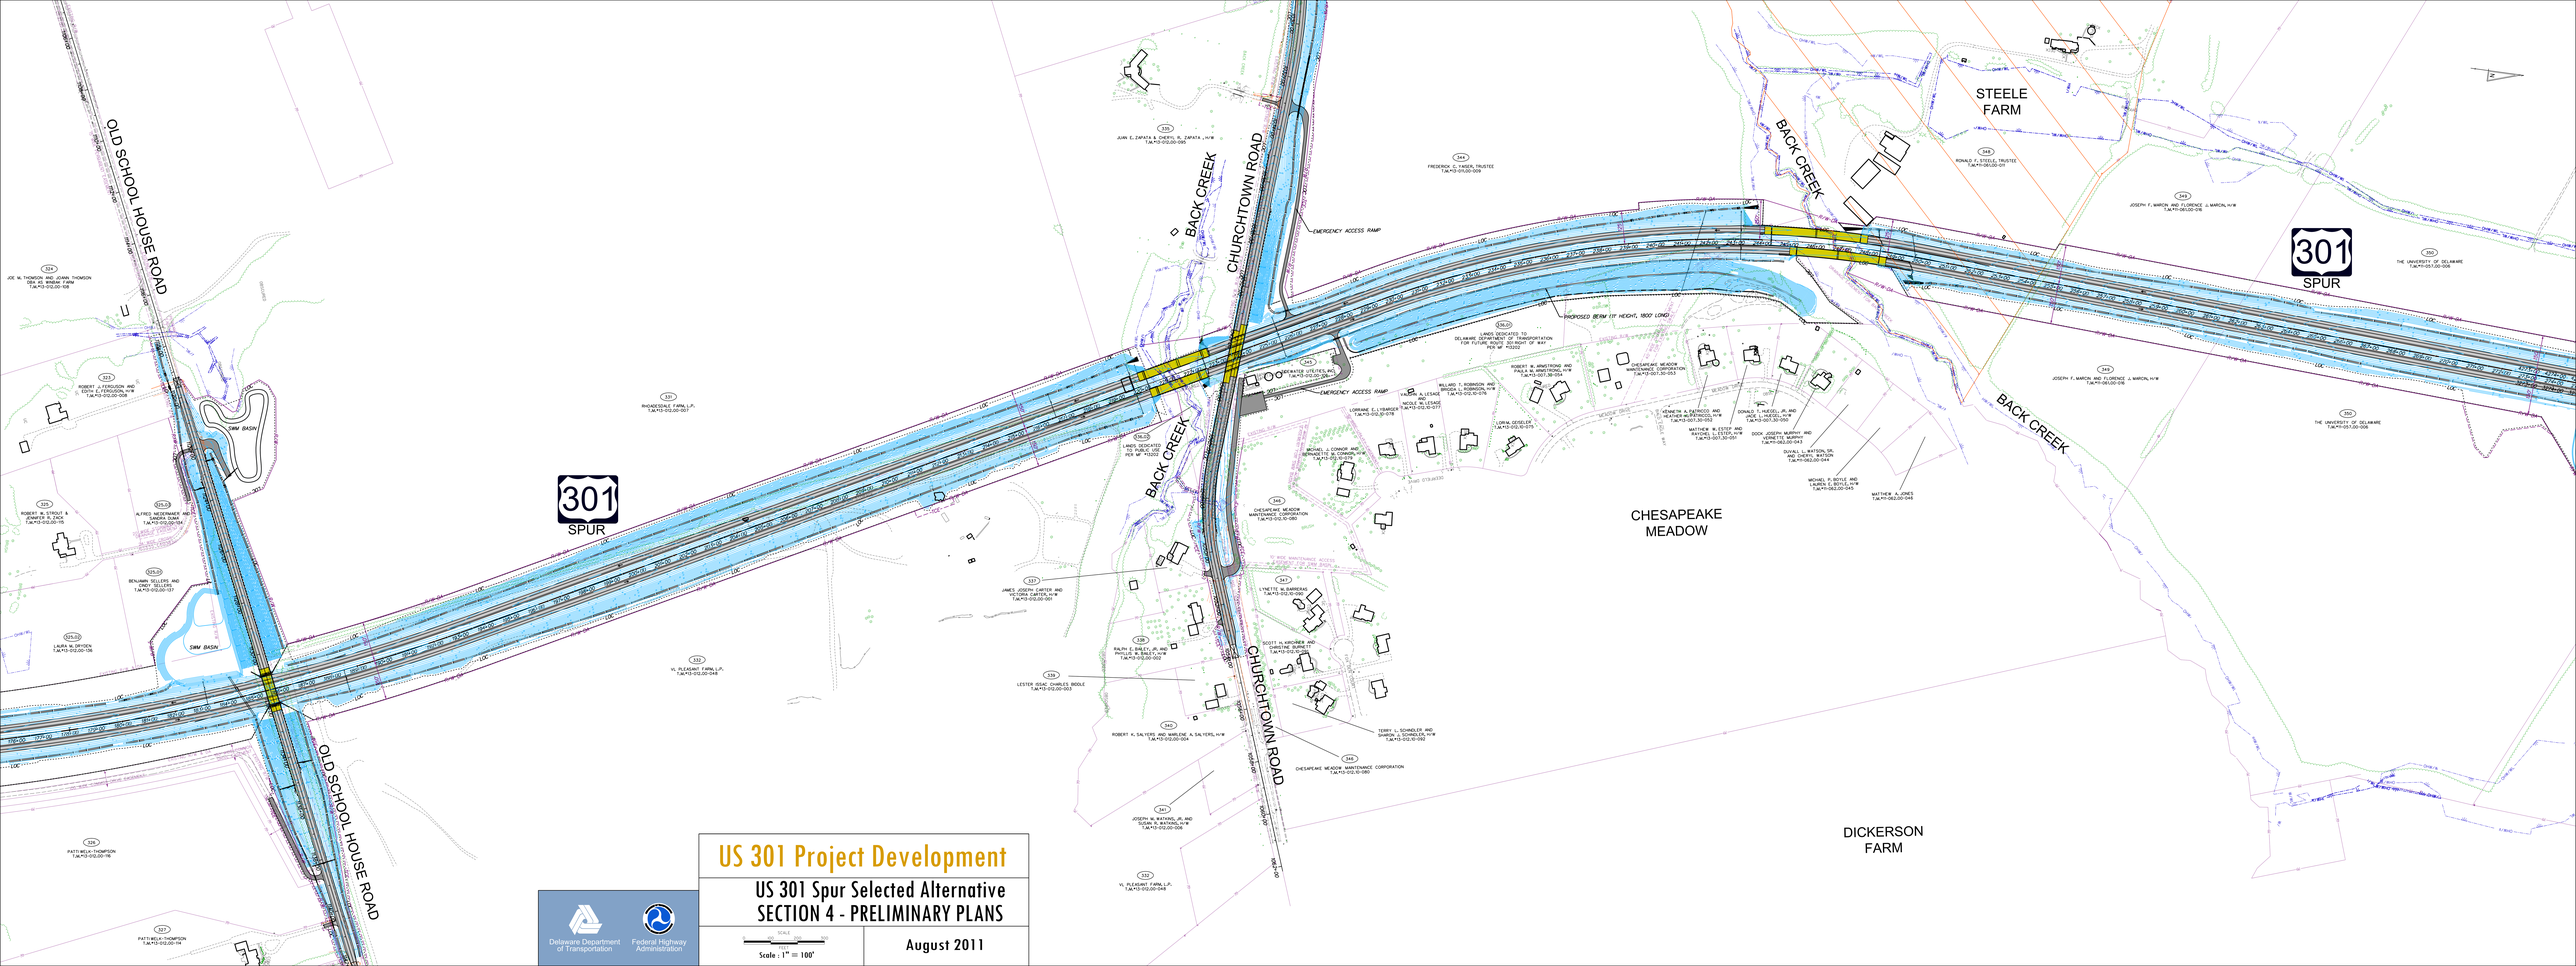

US 301 Project Development

US 301 Spur Selected Alternative
SECTION 4 - PRELIMINARY PLANS

Delaware Department of Transportation

Federal Highway Administration

SCALE
0 100 200 300
FEET
Scale : 1" = 100'

August 2011