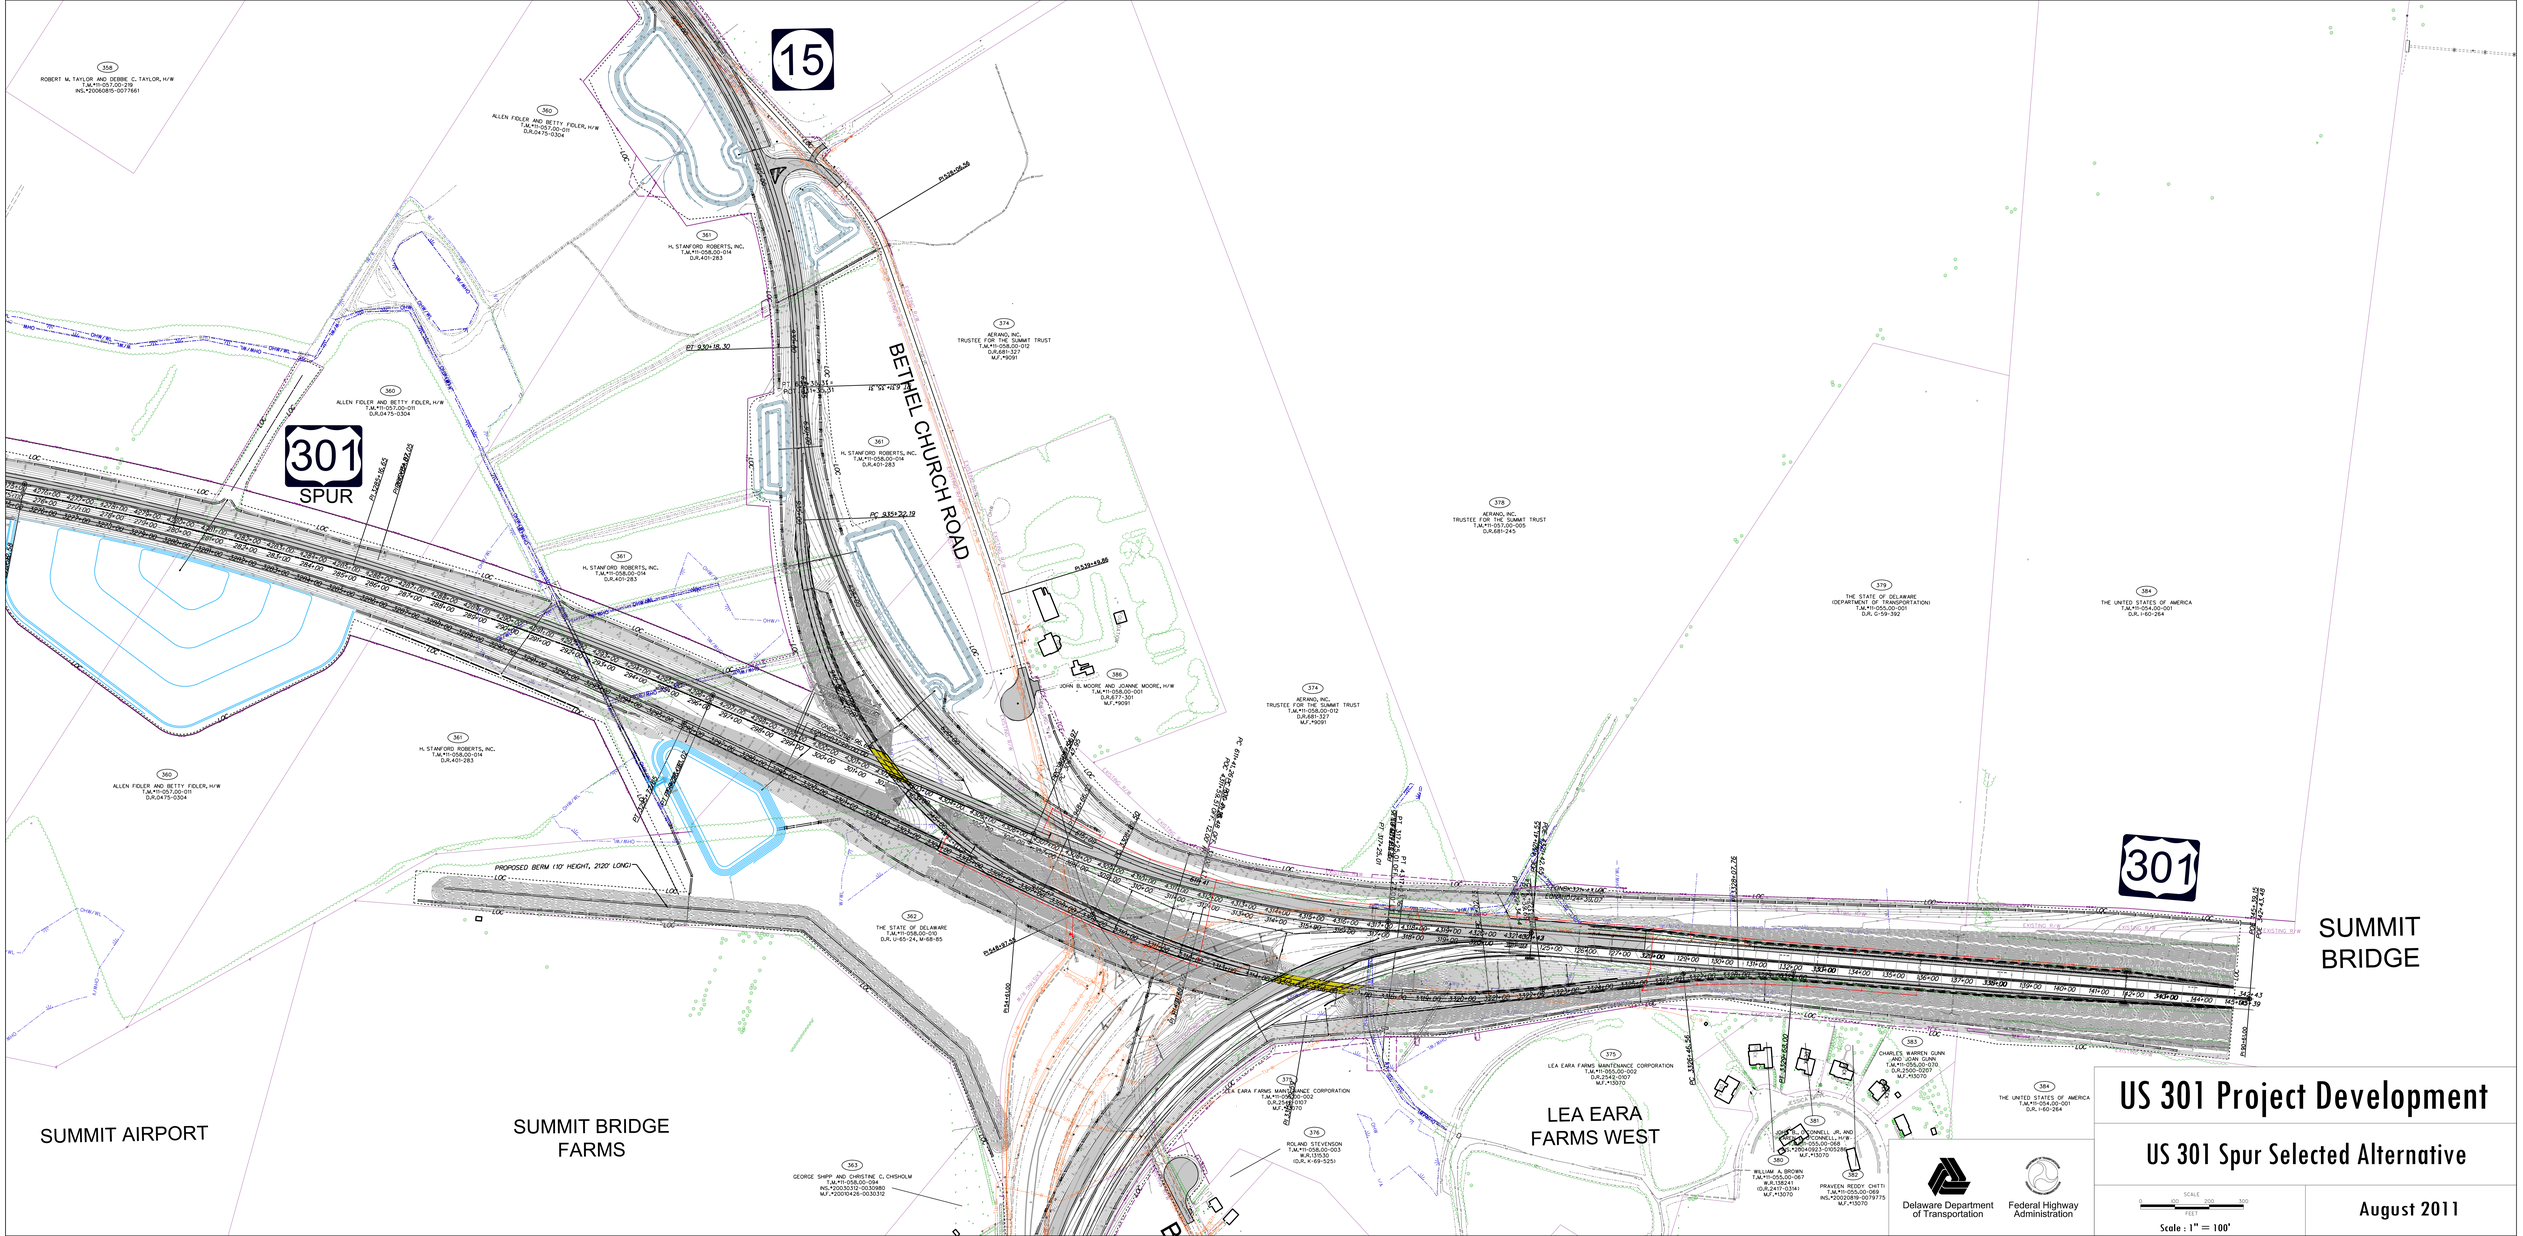


# US 301 Project Development

## US 301 Spur Selected Alternative

Delaware Department of Transportation

Federal Highway Administration

SCALE 0 100 200 300 FEET

Scale : 1" = 100'

August 2011