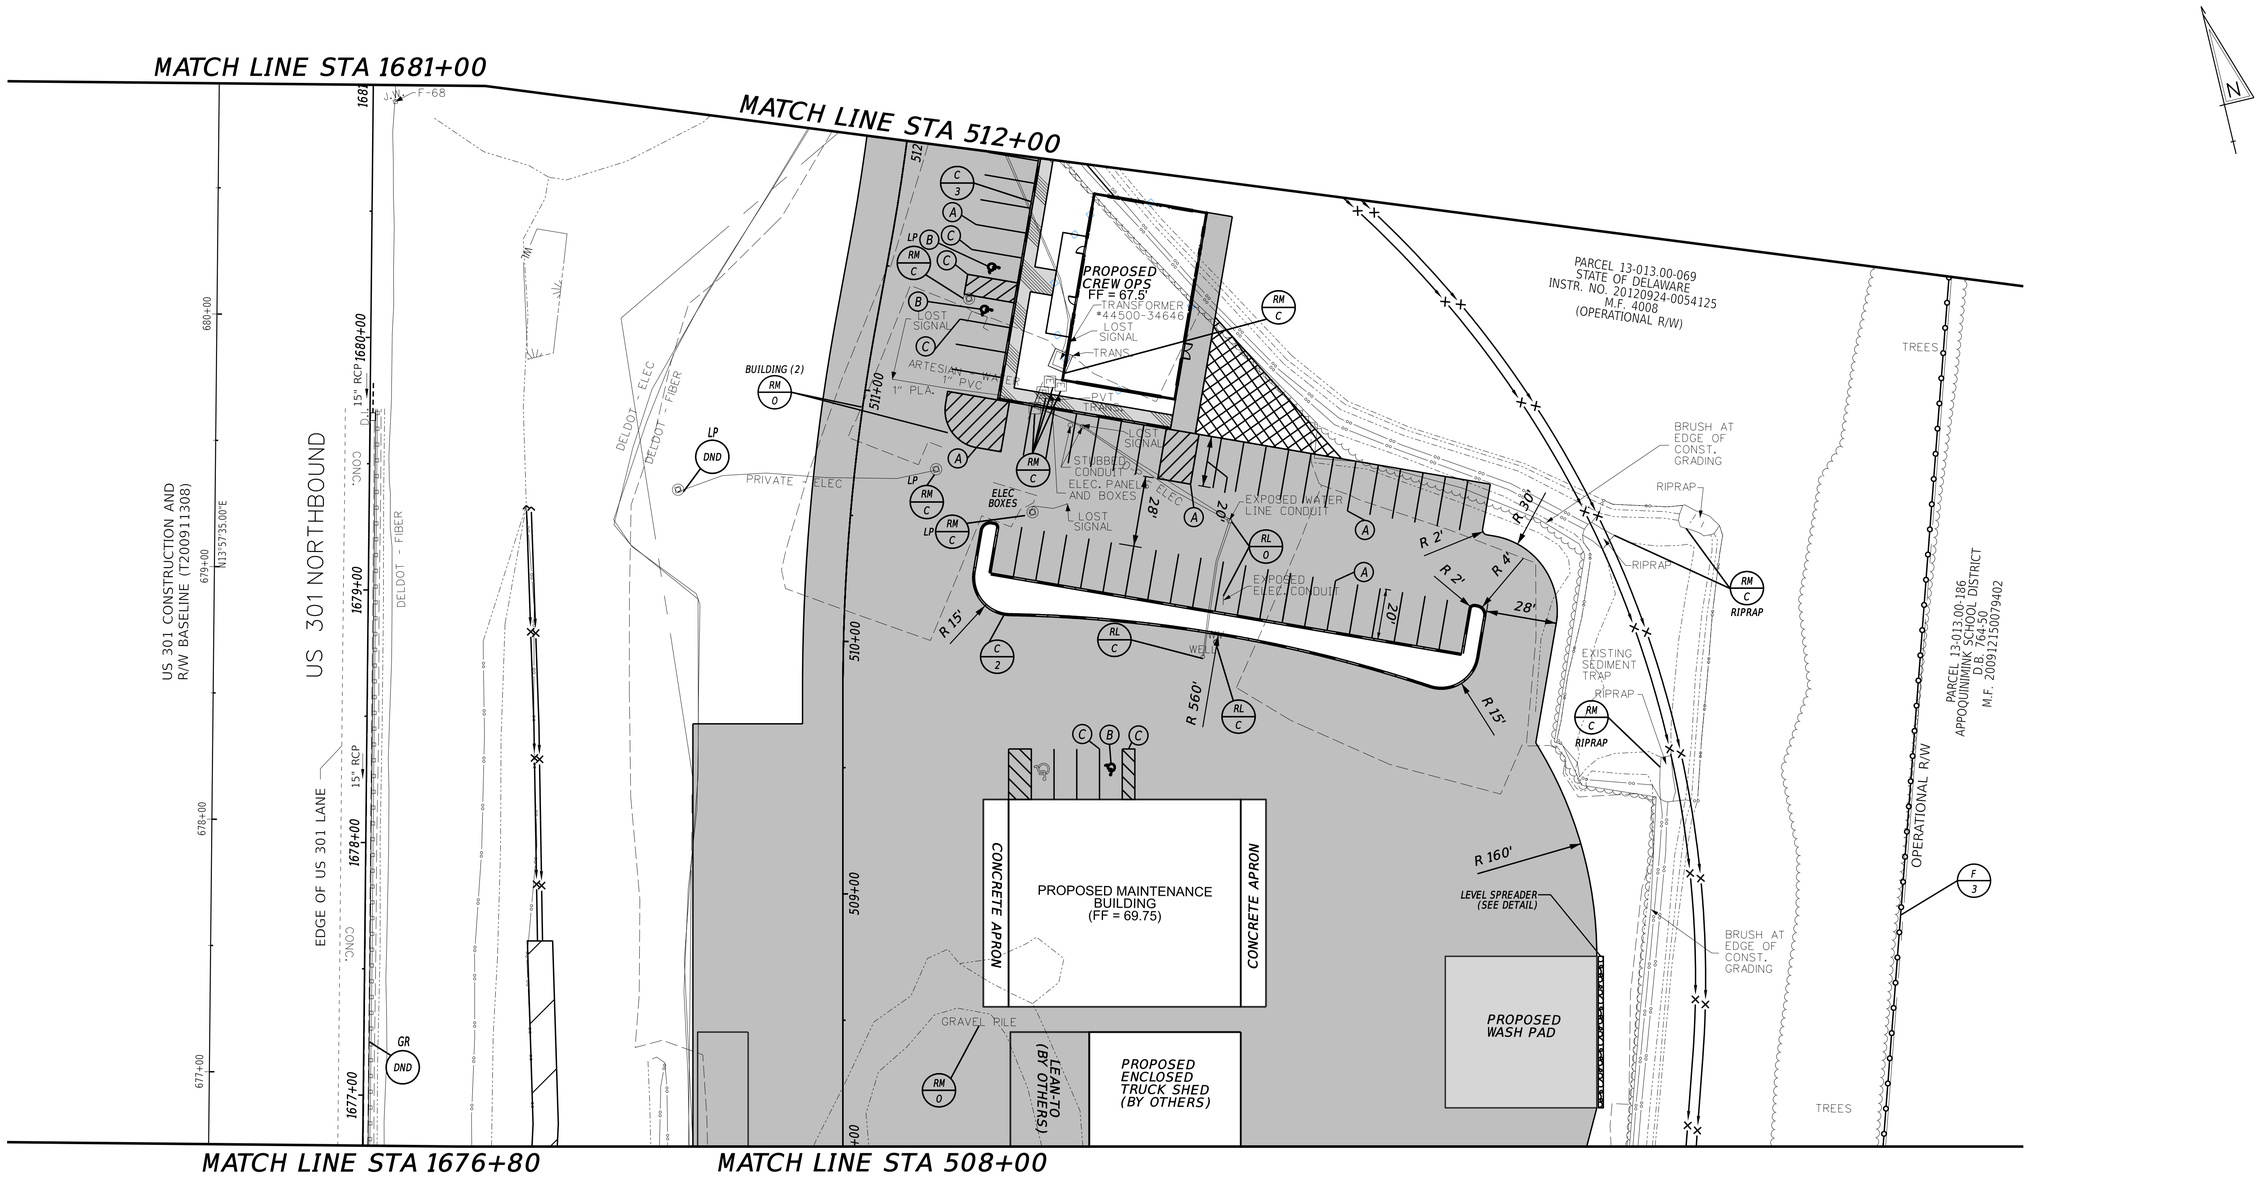

PAVEMENT MARKINGS LEGEND

SYM	ITEM	QUANTITY
(A)	EPOXY RESIN PAINT PAVEMENT STRIPING, WHITE 5" SOLID (ITEM 817013)	1,432 LF
(B)	PREFORMED THERMOPLASTIC PAVEMENT MARKING WHITE, HANDICAP SYMBOL (817017)	3 EACH
(C)	EPOXY RESIN PAINT PAVEMENT STRIPING, BLUE 5" SOLID (ITEM 817013)	320 LF

CURB SCHEDULE

NO.	ITEM DESCRIPTION / TYPE	LENGTH
2	P.C.C. CURB, TYPE 1-8	500'
3	P.C.C. CURB, TYPE 1-8	165'

FENCE SCHEDULE

NO.	QTY.	DESCRIPTION	NOTES
3	346 LF	CHAINLINK FENCE, 8 FT. HIGH (ITEM 727000)	1' WITHIN EXISTING OPERATIONAL RIGHT OF WAY LINE

ADDENDA / REVISIONS

SCALE 0 30 60 90 FEET

BOYDS CORNER MAINTENANCE YARD
SITE PLAN

CONTRACT	T201811302	BRIDGE NO.	N/A
COUNTY	NEW CASTLE COUNTY	DESIGNED BY:	CSR
		CHECKED BY:	WJD

CONSTRUCTION PLAN

SECTION	SHEET NO.
JMT	10

1/29/2021
2:26:09 PM
c:\pwworking\jmt\bdougherty@jmt.com\d0159632\CP-Site.dgn
$MODELNAME$