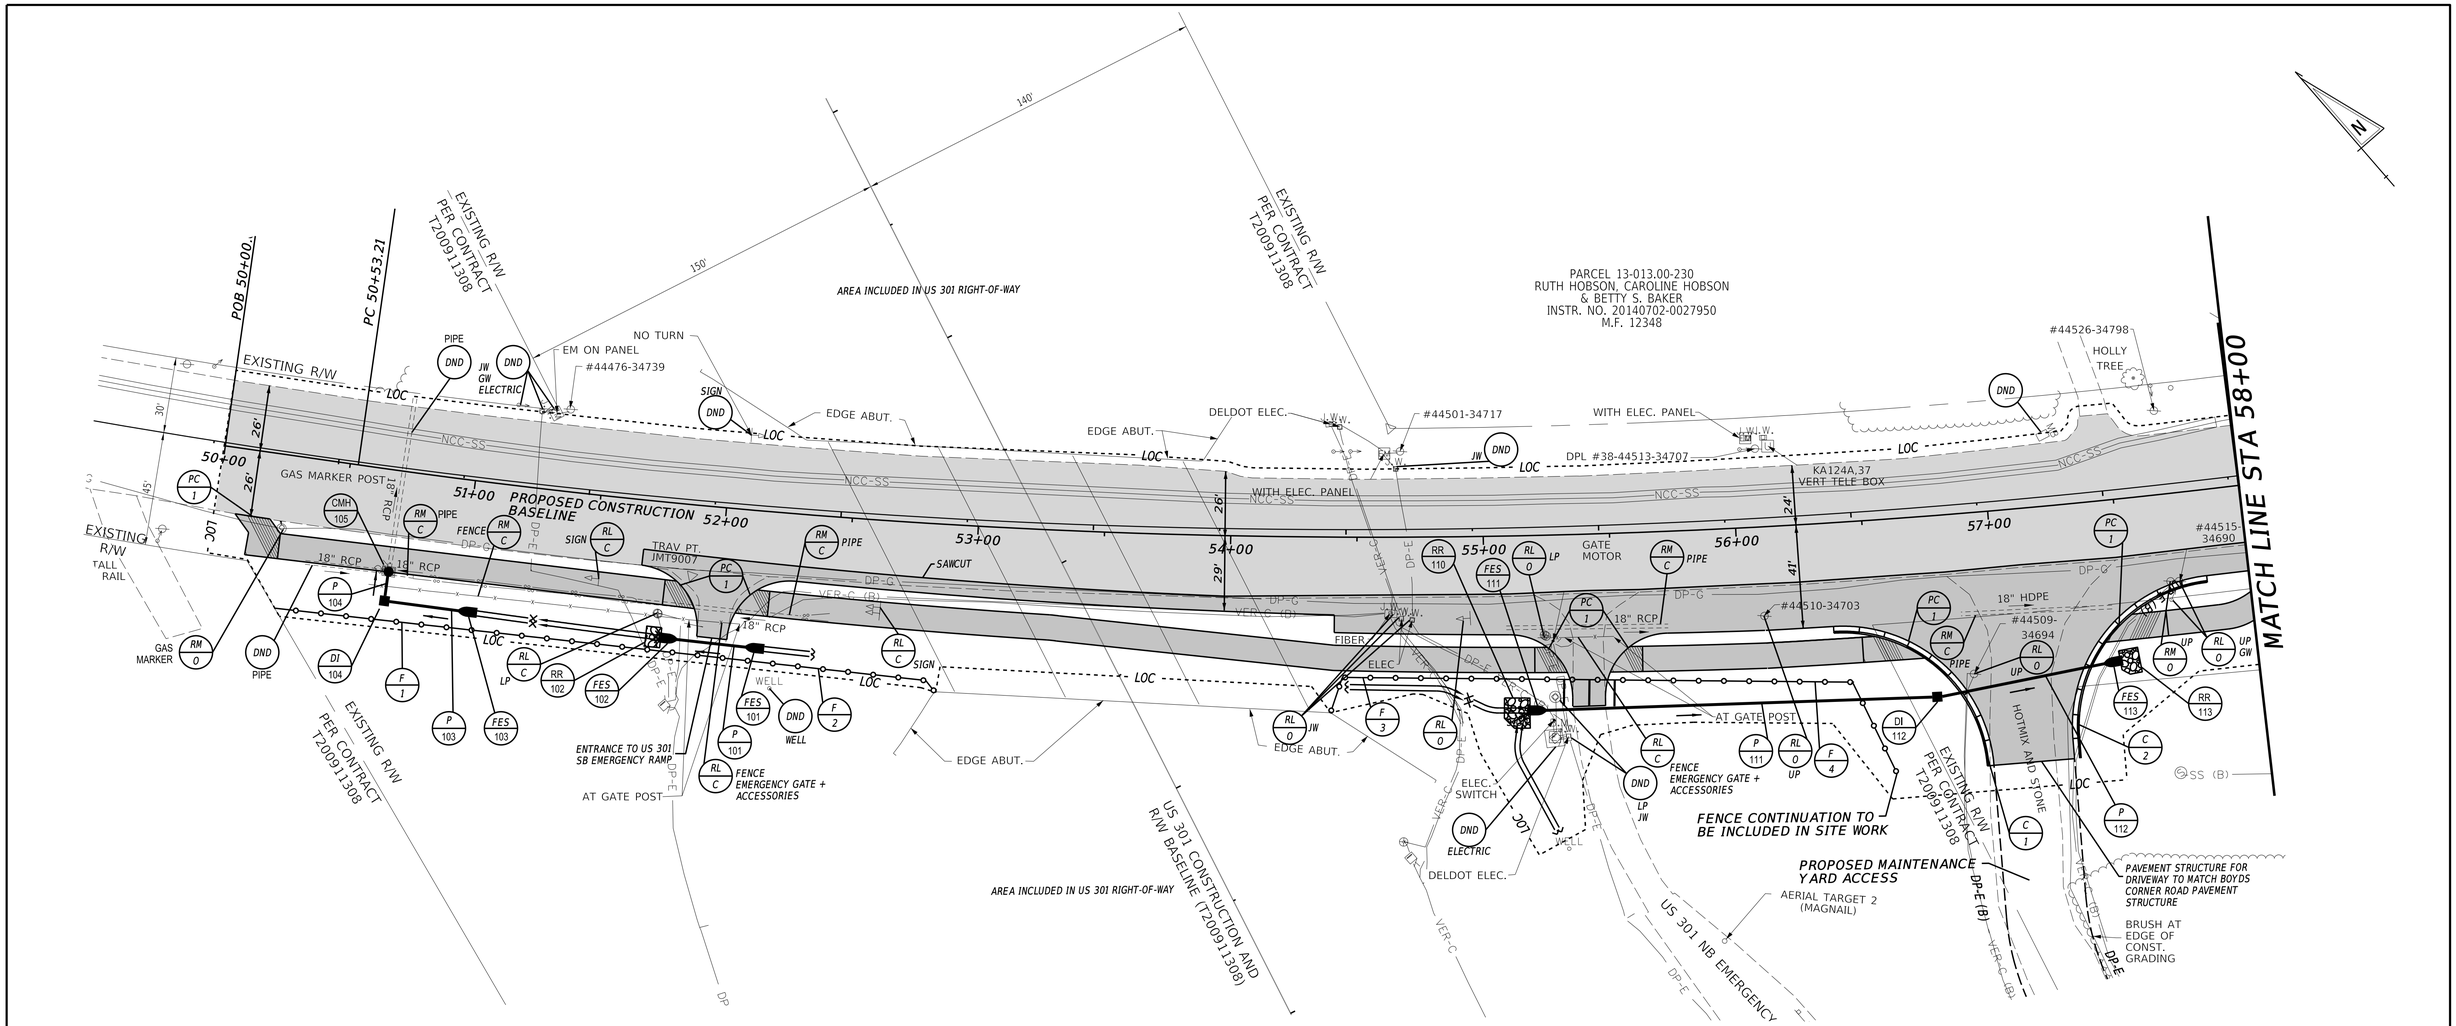

CONVERT TO MANHOLE SCHEDULE

NO.	STATION	OFFSET	T.C. EL.	INV. EL.
105 *	50+70.81	40.24	67.33	63.19

* EXISTING PWBD INLET TO BE CONVERTED TO MANHOLE. COVER SLAB SHALL BE IN ACCORDANCE WITH DELDOT STANDARD DETAIL D6-3, 48" x 30" MANHOLE.

RIPRAP STABILIZATION SCHEDULE

NO.	TYPE	W	L	D
102	R-4	8'	6'	14"
110	R-4	12'	10'	14"
113	R-4	10'	8'	14"

DRAINAGE PIPE SCHEDULE

NO.	SIZE / TYPE	CLASS	LENGTH	SLOPE	INV. EL.	DIS. EL.
101	15" RCP	III	30	0.0030	65.90	65.33
103	15" RCP	III	30	0.0030	63.31	63.22
104	15" RCP	III	9	0.0030	63.22	63.19
111	15" RCP	III	154	0.0030	64.69	64.23
112	15" RCP	III	67	0.0030	64.23	64.03

CURB SCHEDULE

NO.	ITEM DESCRIPTION / TYPE	LENGTH
1	P.C.C. CURB AND GUTTER, TYPE 1-4	94 LF
2	P.C.C. CURB AND GUTTER, TYPE 1-4	100 LF

FLARED END SECTION SCHEDULE

NO.	SIZE / TYPE	SLOPE	SAFETY GRATE
101	15" RCP	0.0030	NO
102	15" RCP	0.0030	NO
103	15" RCP	0.0030	YES
111	15" RCP	0.0030	YES
113	15" RCP	0.0030	NO

DRAINAGE INLET SCHEDULE

NO.	STATION	OFFSET	BOX SIZE	GRATE	T.G. EL.	INV. EL.
104	50+70.73	51.90	34" x 24"	2	65.45	63.22
112	56+74.54	71.64	48" x 30"	2	65.02	64.23

FENCE SCHEDULE

NO.	QTY.	DESCRIPTION	NOTES
1	164 LF	CHAINLINK FENCE, 8 FT. HIGH (ITEM 727000)	STA. 55+80.99, 61.99' RT. TO STA. 57+40.94, 60.95' RT. (+/-)
2	82 LF	CHAINLINK FENCE, 8 FT. HIGH (ITEM 727000)	STA. 57+60.52, 61.44' RT. TO STA. 58+38.76, 68.94' RT. (+/-)
3	103 LF	CHAINLINK FENCE, 8 FT. HIGH (ITEM 727000)	STA. 59+91.81, 72.52' RT. TO STA. 60+82.43, 60.53' RT. (+/-)
4	134 LF	CHAINLINK FENCE, 8 FT. HIGH (ITEM 727000)	STA. 61+02.00, 61.36' RT. TO STA. 62+08.63, 104.25' RT. (+/-)

ADDENDA / REVISIONS

SCALE 0 30 60 90 FEET

CANAL EXPRESSWAYS MAINTENANCE YARD ENTRANCE PLAN

CONTRACT	BRIDGE NO.	N/A
T201811302	DESIGNED BY:	CSR
COUNTY		
NEW CASTLE COUNTY	CHECKED BY:	WJD

CONSTRUCTION PLAN

SECTION
JMT
SHEET NO.

12/15/2020
5:10:13 PM
Q:\2018\1802769_023_Boyds_Corner_Road_Mai\CADD\CP-Entrance.dgn
$MODELNAME$