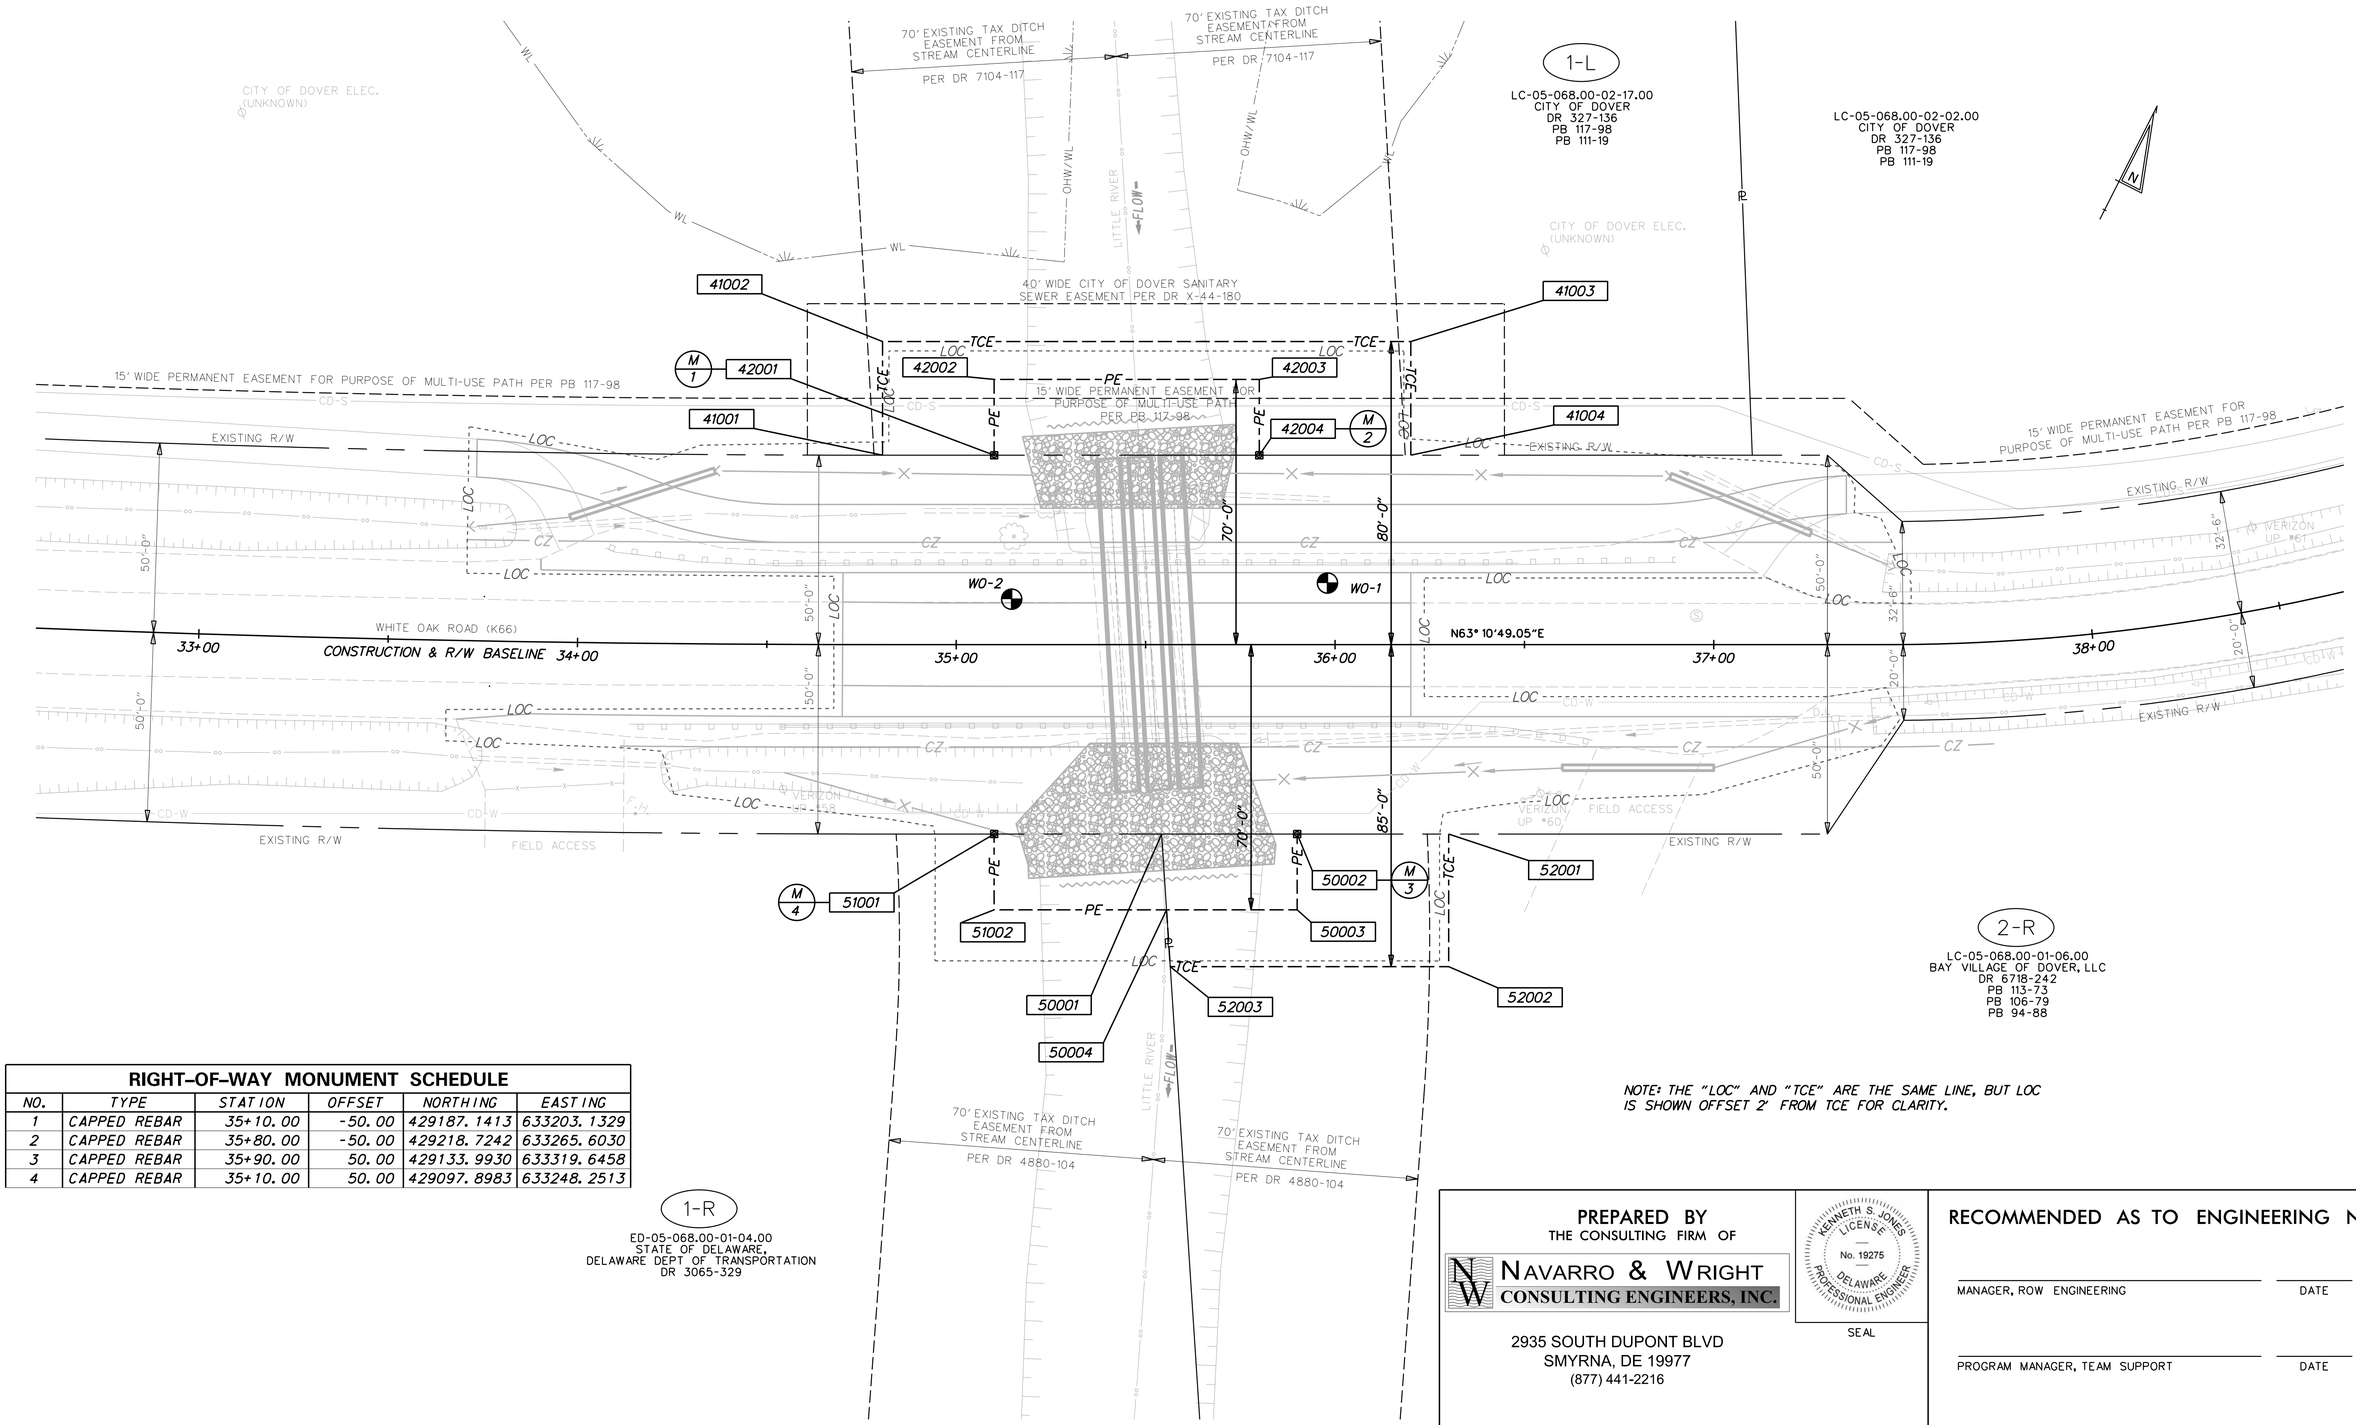

NOTE: THE "LOC" AND "TCE" ARE THE SAME LINE, BUT LOC IS SHOWN OFFSET 2' FROM TCE FOR CLARITY.

RIGHT-OF-WAY MONUMENT SCHEDULE

NO.	TYPE	STATION	OFFSET	NORTHING	EASTING
1	CAPPED REBAR	35+10.00	-50.00	429187.1413	633203.1329
2	CAPPED REBAR	35+80.00	-50.00	429218.7242	633265.6030
3	CAPPED REBAR	35+90.00	50.00	429133.9930	633319.6458
4	CAPPED REBAR	35+10.00	50.00	429097.8983	633248.2513

PREPARED BY
THE CONSULTING FIRM OF

NAVARRO & WRIGHT
CONSULTING ENGINEERS, INC.

2935 SOUTH DUPONT BLVD
SMYRNA, DE 19977
(877) 441-2216

RECOMMENDED _____ DATE _____

KENNETH S. JONES LICENSE No. 19275 DELAWARE PROFESSIONAL ENGINEER

SEAL

RECOMMENDED AS TO ENGINEERING NEED

MANAGER, ROW ENGINEERING _____ DATE _____

PROGRAM MANAGER, TEAM SUPPORT _____ DATE _____

TECHNICAL REVIEWER, TEAM SUPPORT _____ DATE _____

DELAWARE
DEPARTMENT OF TRANSPORTATION

ADDENDUMS / REVISIONS

SCALE
0 20 40 60
FEET

DESIGN-BUILD STATEWIDE
PIPE REPLACEMENT PROJECT
(BR 2-066A ON WHITE OAK ROAD)

CONTRACT	BRIDGE NO.	2-066A
T201707002	DESIGNED BY: JMG	
COUNTY	CHECKED BY: TMP	
KENT		

RIGHT-OF-WAY PLAN

SHEET NO. 12
TOTAL SHTS. 13

PLOTTED: 6/4/2018

P:\1 - (R) REI\PRIVATE\R17011-24 DB FOR DE STATEWIDE PIPE CULVERT REPLACEMENTS\CADD\WHITE OAK\ROADWAY\RW-11-R17011-24 WHITE OAK ROW.DGN