PLOTTED: 10/25/2019

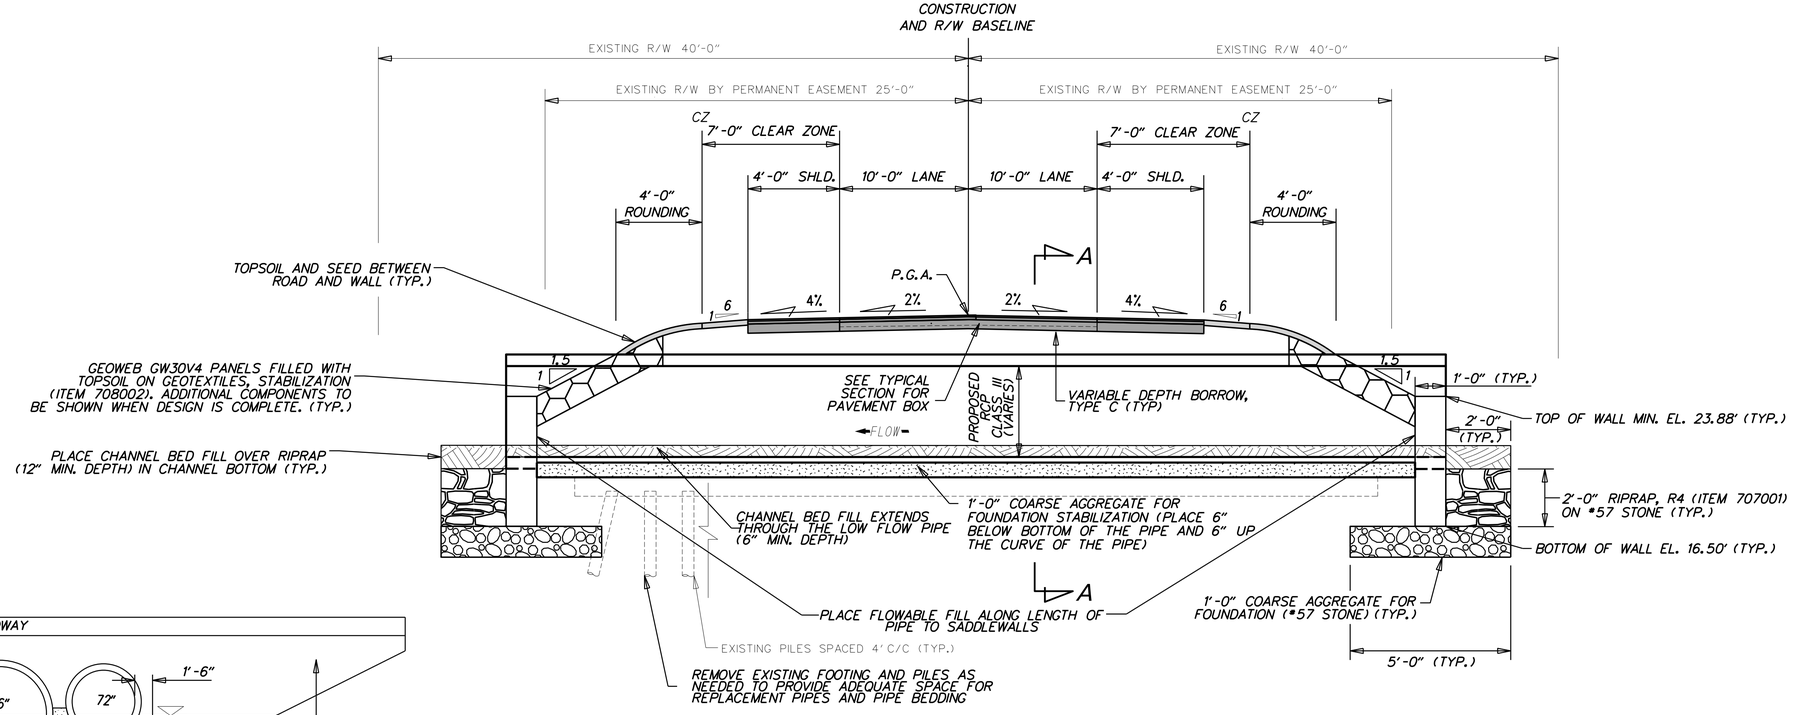

BRIDGE SECTION

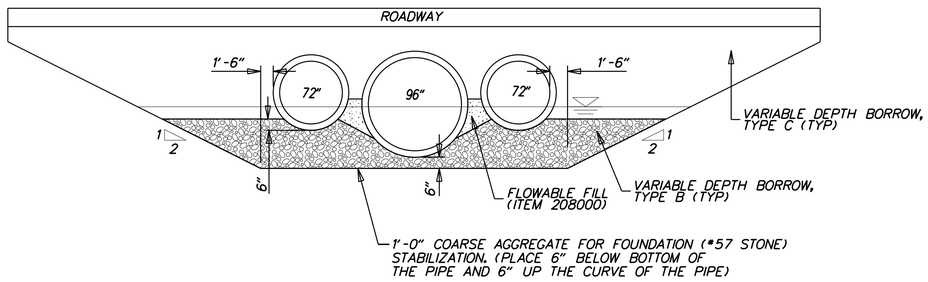

SECTION A-A

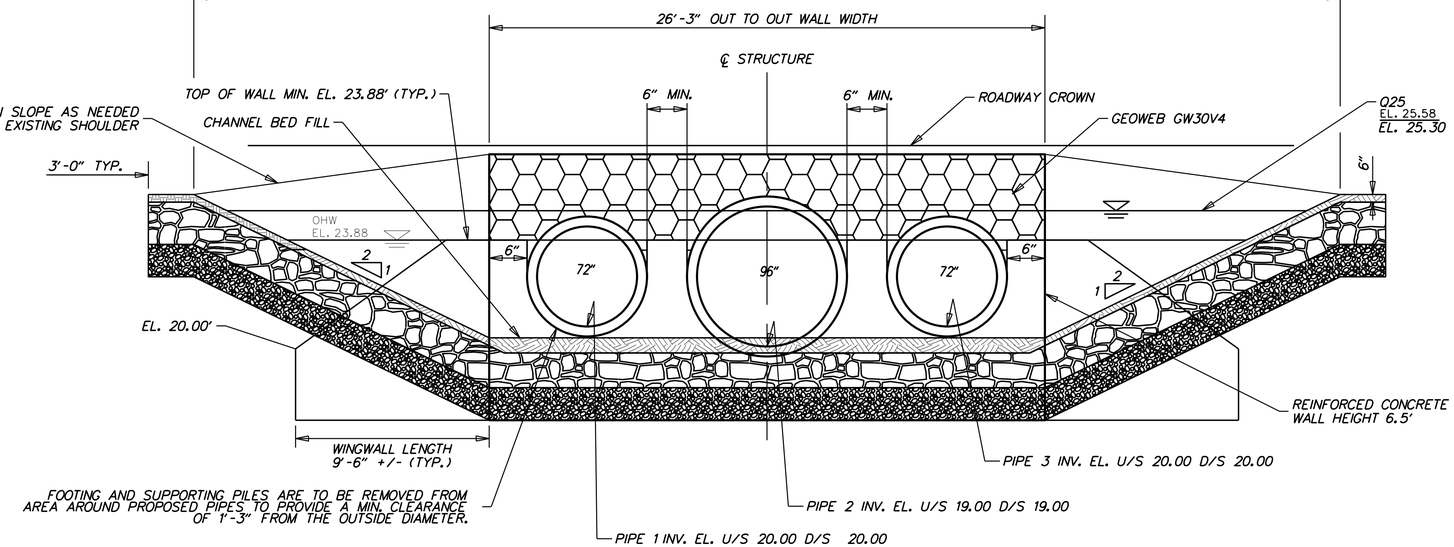

BRIDGE ELEVATION
(DOWNSTREAM LOOKING UPSTREAM)

NOTES

1. TYPICAL SLOPE IS 2H:1V BUT THE SLOPE WILL VARY AS NEEDED TO TIE INTO THE EXISTING EMBANKMENT
2. SEE ENVIRONMENTAL COMPLIANCE SHEET FOR ADDITIONAL NOTES.

DELAWARE DEPARTMENT OF TRANSPORTATION	ADDENDUMS / REVISIONS	NOT TO SCALE	DESIGN-BUILD STATEWIDE PIPE REPLACEMENT PROJECT (BR 3-323 ON JOHNSON ROAD)	CONTRACT T201707002	BRIDGE NO. 3-323	BRIDGE ELEVATION AND SECTION	SHEET NO. 7
				COUNTY SUSSEX	DESIGNED BY: HLW		TOTAL SHTS. 13
					CHECKED BY: KSJ		

Z:_2017\1702MD027__CULVERT_SITES\3-323_JOHNSON_CADD\MICROSTATION\ROADWAY\PE-07 3-323.DGN