PLOTTED: 5/31/2019

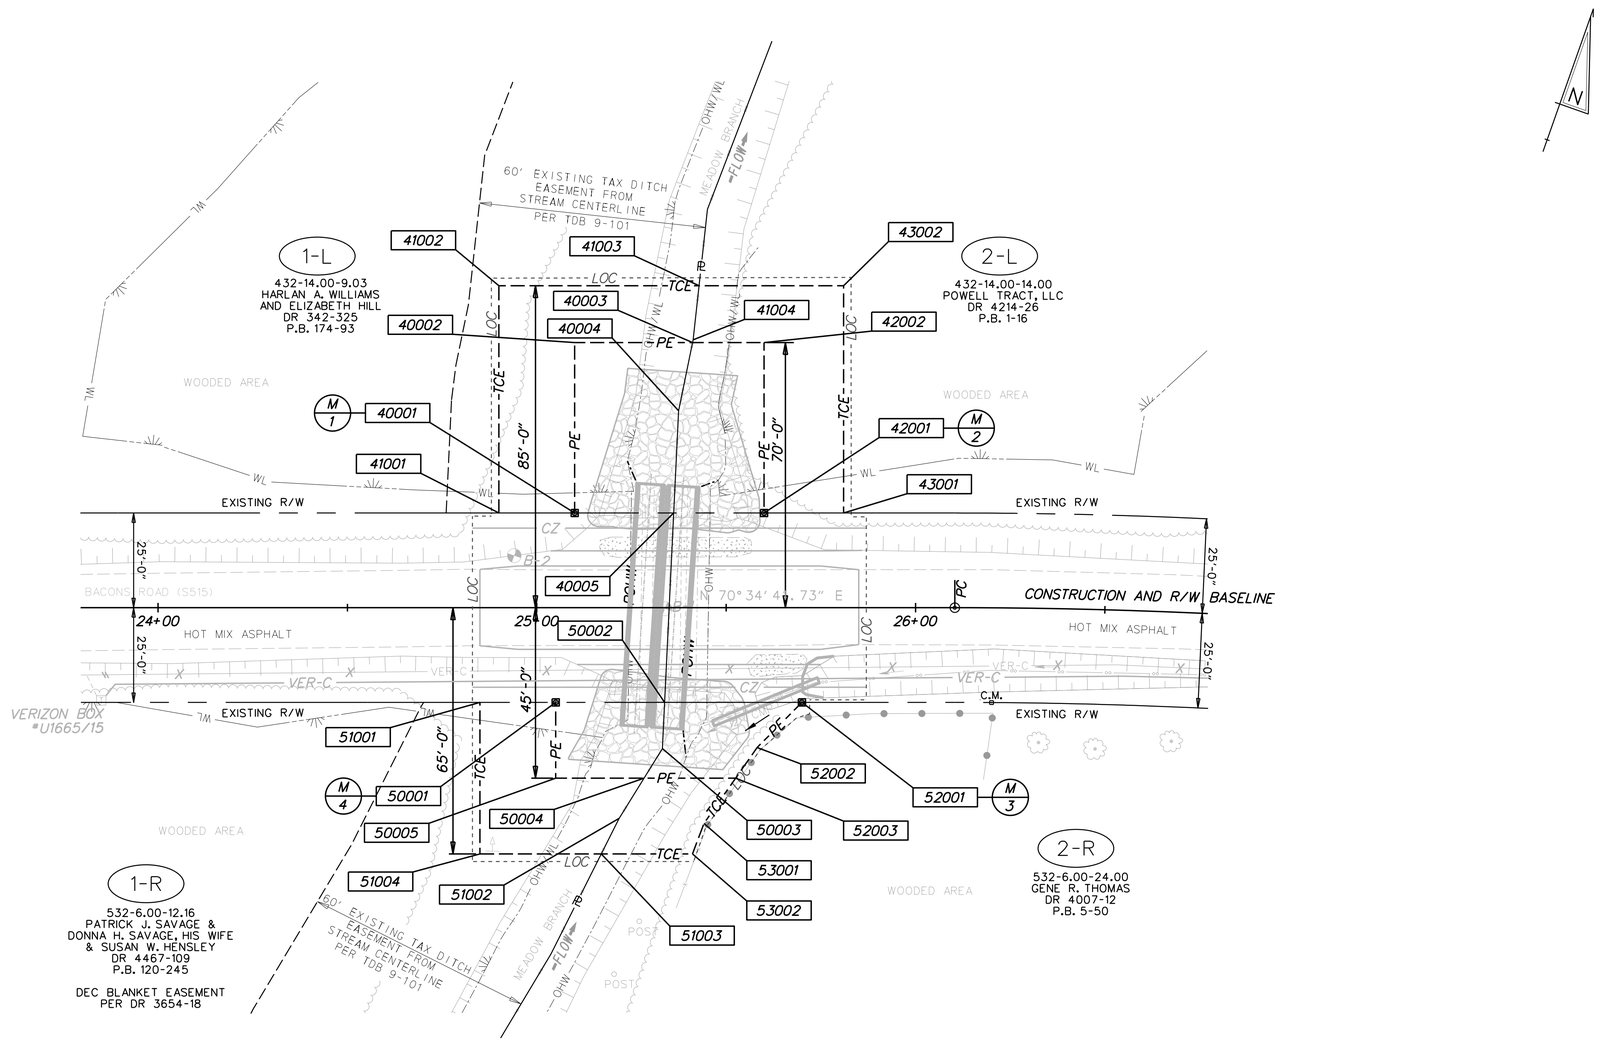

RIGHT-OF-WAY MONUMENT SCHEDULE					
NO.	TYPE	STATION	OFFSET	NORTHING	EASTING
M-1	CAPPED REBAR	25+10.00	-25.00	184459.1032	610153.9410
M-2	CAPPED REBAR	25+60.00	-25.00	184475.7294	610201.0966
M-3	CAPPED REBAR	25+70.00	25.00	184431.8973	610227.1464
M-4	CAPPED REBAR	25+05.00	25.00	184410.2832	610165.8441

NOTE: THE "LOC" AND "TCE" IS THE SAME LINE BUT THE "LOC" IS SHOWN OFFSET 2' FOR CLARITY

PREPARED BY
THE CONSULTING FIRM OF

NAVARRO & WRIGHT
CONSULTING ENGINEERS, INC.

2935 SOUTH DUPONT BLVD
SMYRNA, DE 19977
(877) 441-2216

SEAL

RECOMMENDED _____ DATE _____

RECOMMENDED AS TO ENGINEERING NEED

MANAGER, ROW ENGINEERING _____ DATE _____

PROGRAM MANAGER, TEAM SUPPORT _____ DATE _____

TECHNICAL REVIEWER, TEAM SUPPORT _____ DATE _____

DELAWARE
DEPARTMENT OF TRANSPORTATION

ADDENDUMS / REVISIONS

SCALE
0 20 40 60
FEET

DESIGN-BUILD STATEWIDE
PIPE REPLACEMENT PROJECT
(BR 3-335 ON BACONS ROAD)

CONTRACT	BRIDGE NO.	3-335
T201707002	DESIGNED BY: HLW	
COUNTY		
SUSSEX	CHECKED BY: KSJ	

RIGHT-OF-WAY PLAN

SHEET NO. 12
TOTAL SHTS. 13

Z:_2017\T702MD027__CULVERT_SITES\3-335_BACONS__CADD\MICROSTATION\ROADWAY\RW12 3-335.DGN